


EXISTING FRONT ELEVATION



EXISTING SIDE ELEVATION

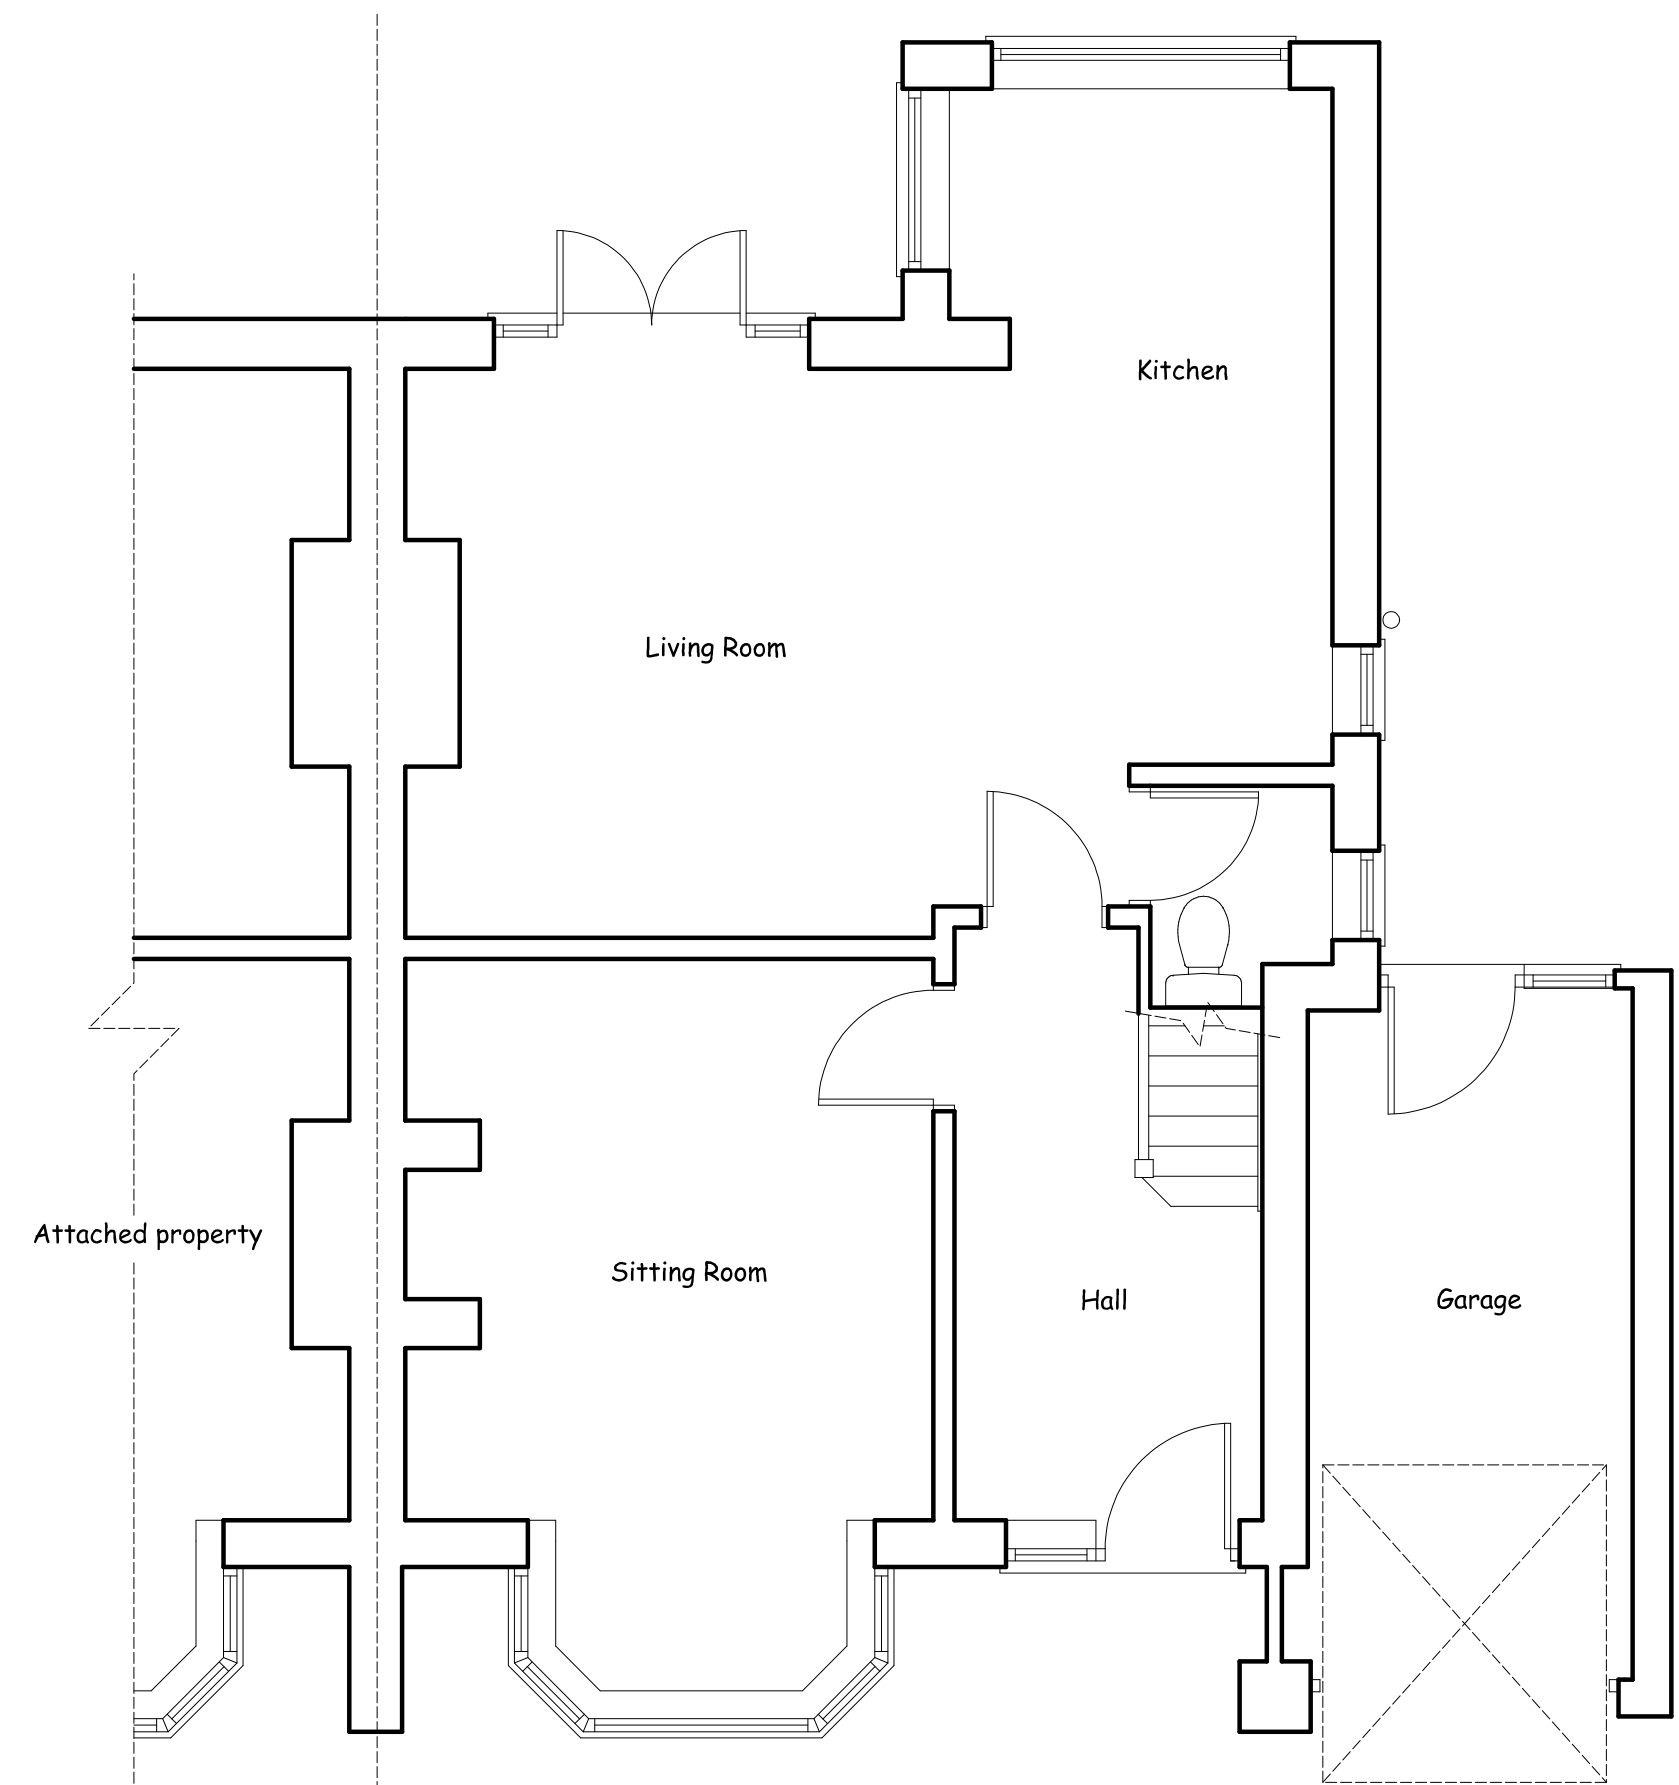

EXISTING GROUND FLOOR PLAN



EXISTING REAR ELEVATION



Nigel Forrester MCIOS
Building Design Services

ILETT HOUSE, SMITHY BANK, ALTON, STAFFS, ST10 4AD
TEL 01538 702164
www.nigelforrester.co.uk www.sap-calc.co.uk

CLIENT

Mr N and Mrs L Hyde

PROJECT

Proposed single storey extension to enlarge kitchen and provide bedroom/hobby room at 11 Woodcroft Avenue Leek ST13 5RN

DRAWING NUMBER 20/588/01

Existing details

SCALES 1/50 @ A1