



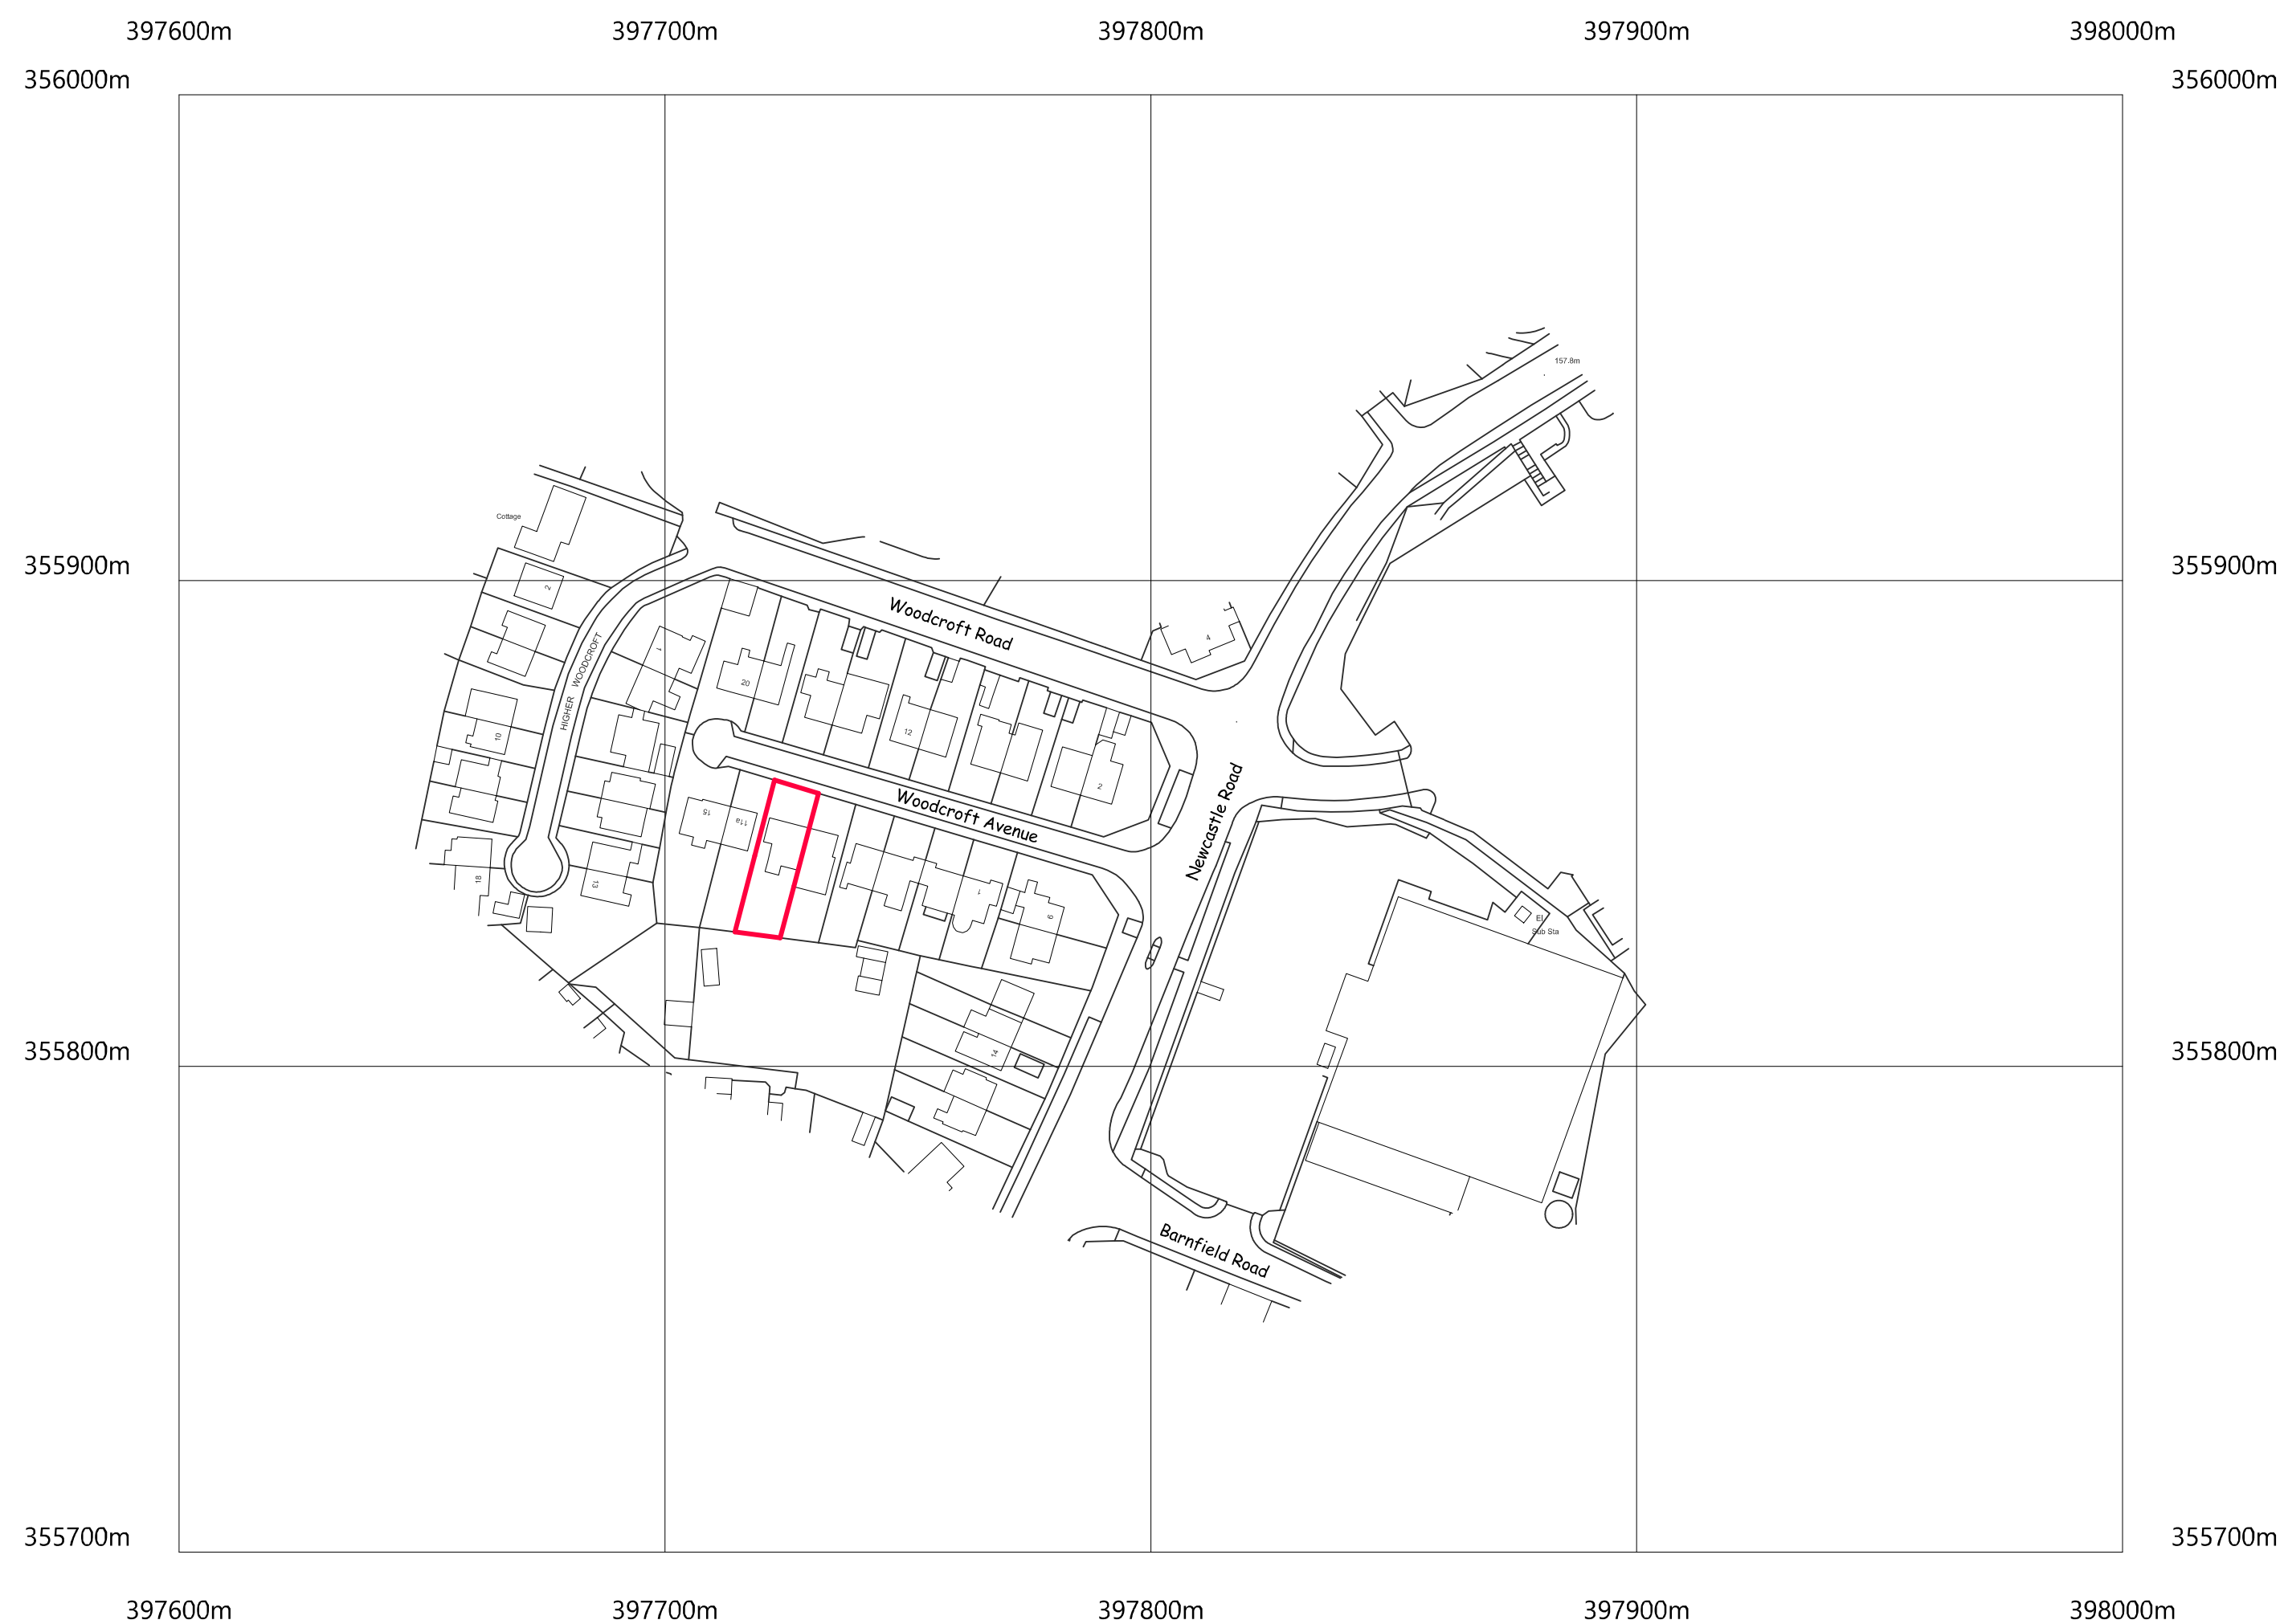


©Crown Copyright and database rights 2019 OS Licence no. 100019980

LOCATION PLAN Scale 1/1250

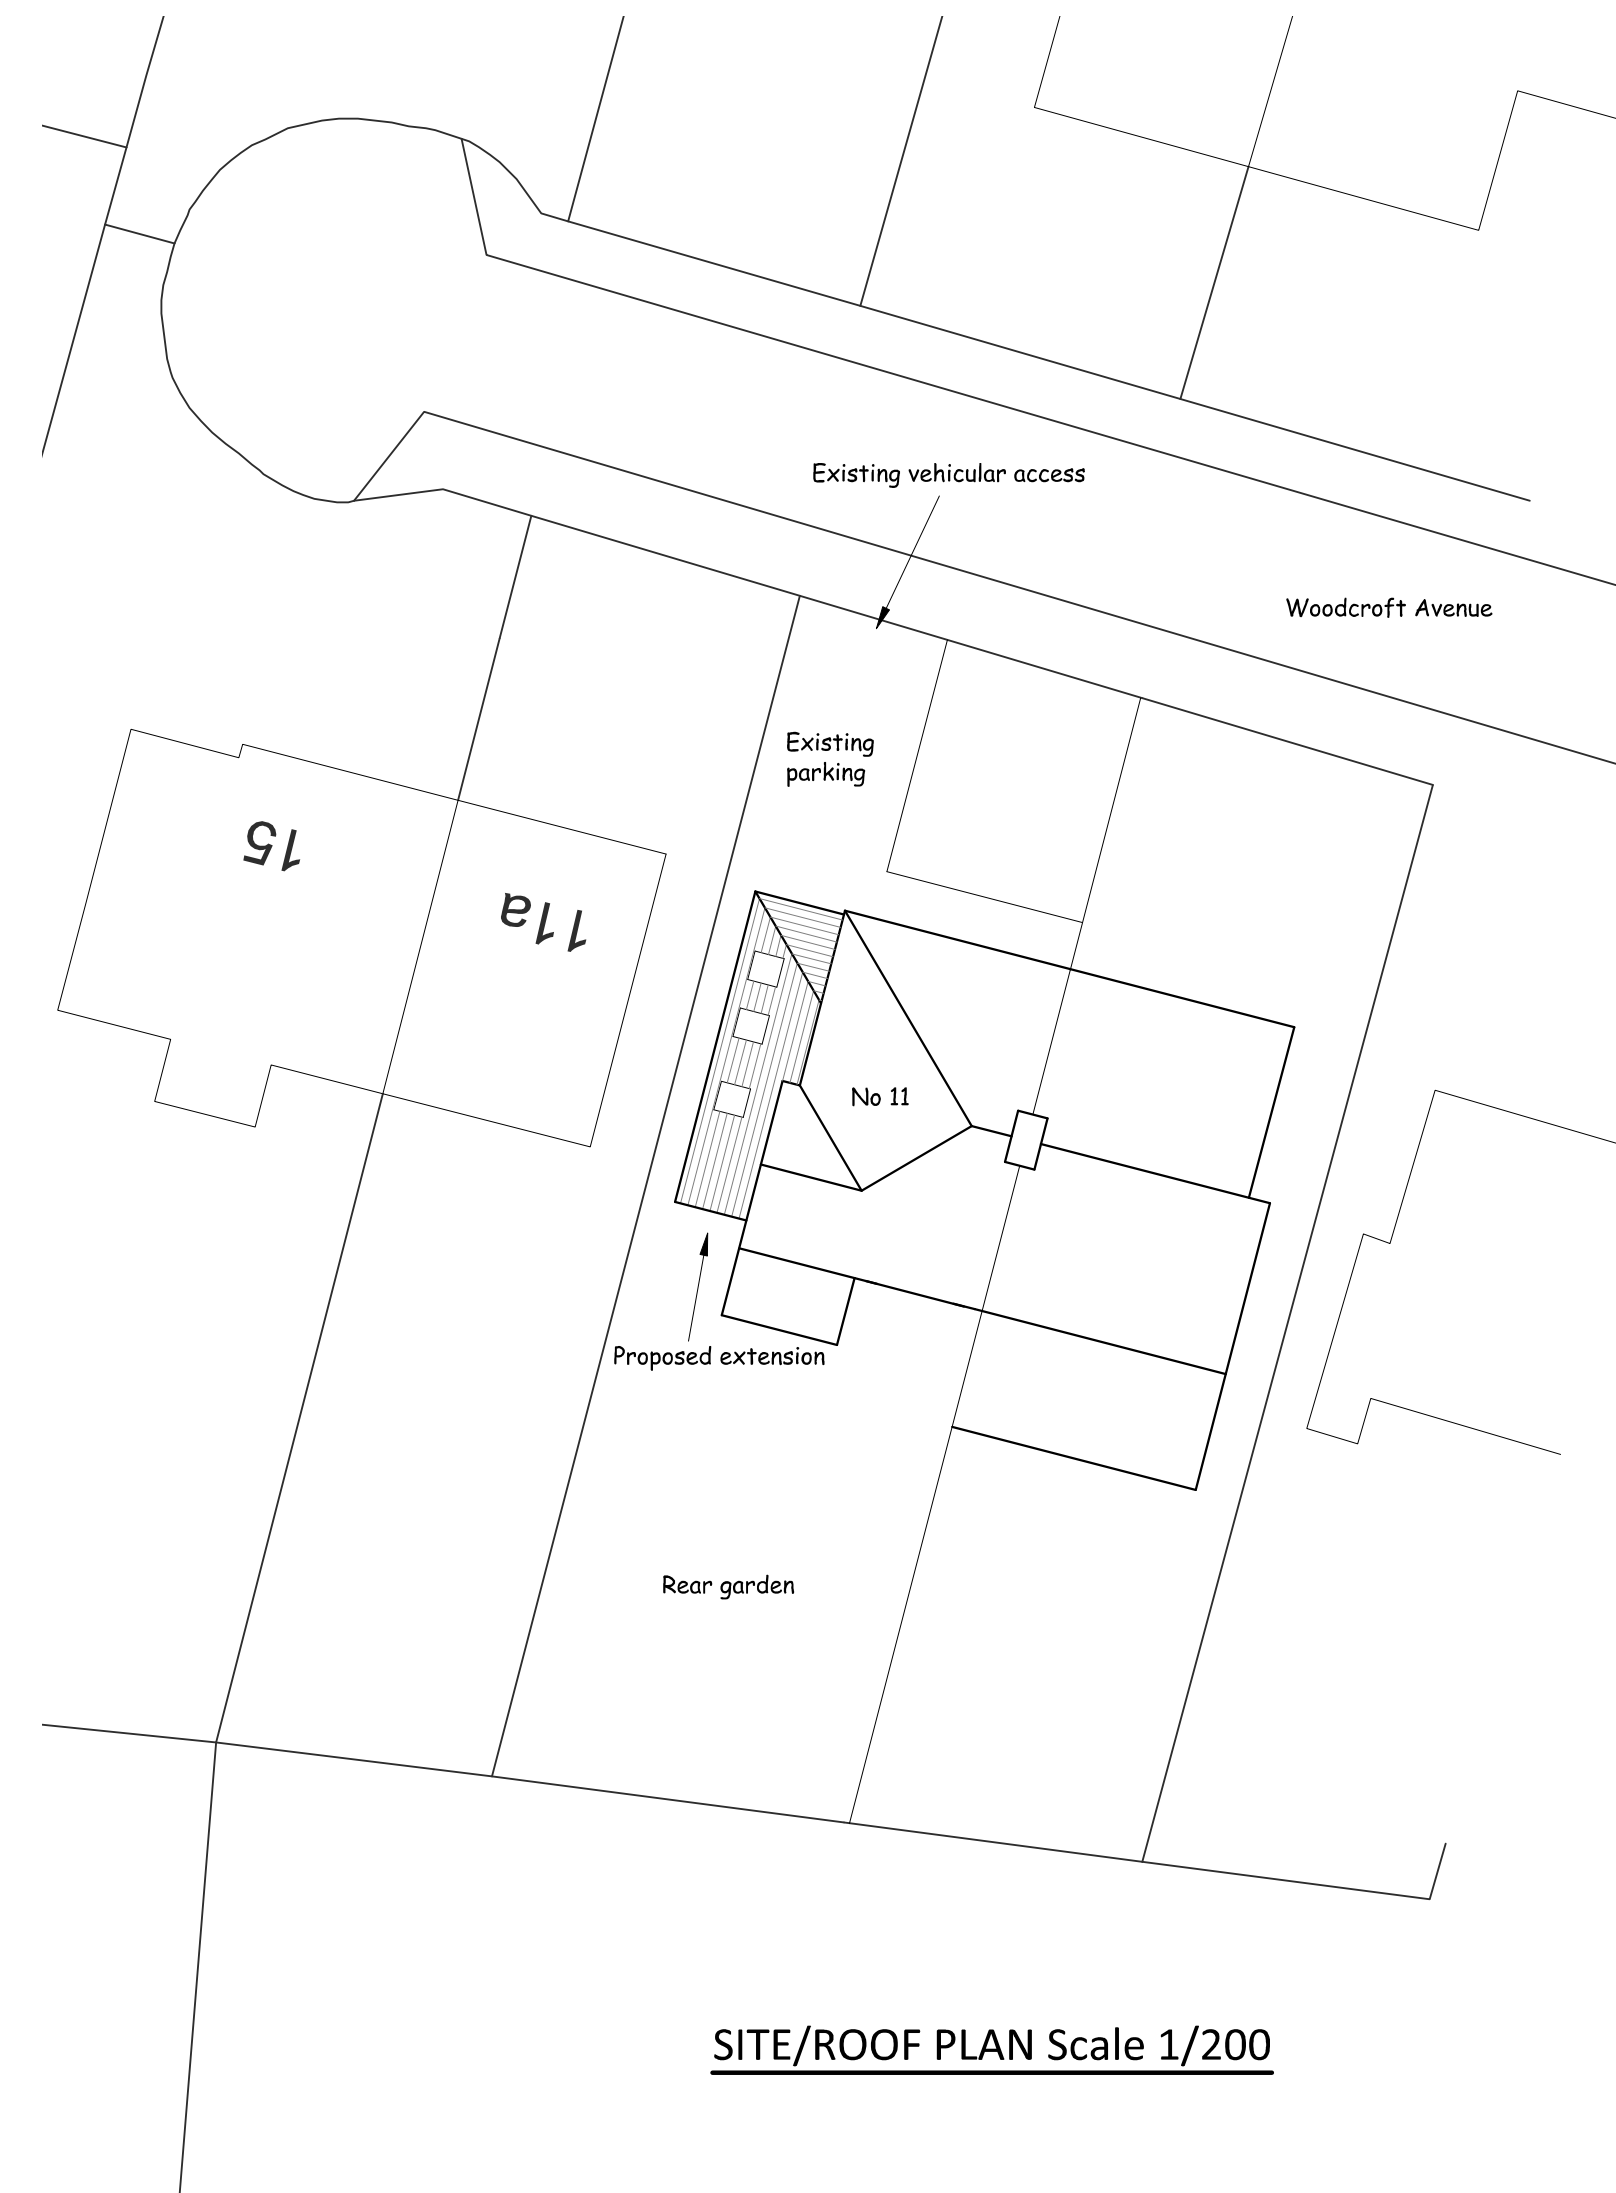

SITE/ROOF PLAN Scale 1/200

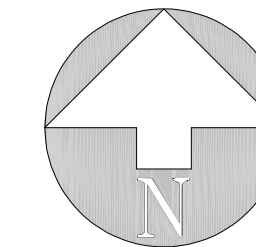

ILETT HOUSE, SMITHY BANK, ALTON, STAFFS, ST10 4AD
TEL 01538 702164

www.nigelforrester.co.uk www.sap-calc.co.uk

CLIENT

Mr N and Mrs L Hyde

PROJECT

Proposed single storey extension to enlarge
kitchen and provide bedroom/hobby room
at
11 Woodcroft Avenue
Leek
ST13 5RN

DRAWING NUMBER 20/588/03/A

Location & site/roof plan

SCALES 1/1250 & 1/200 @ A1