

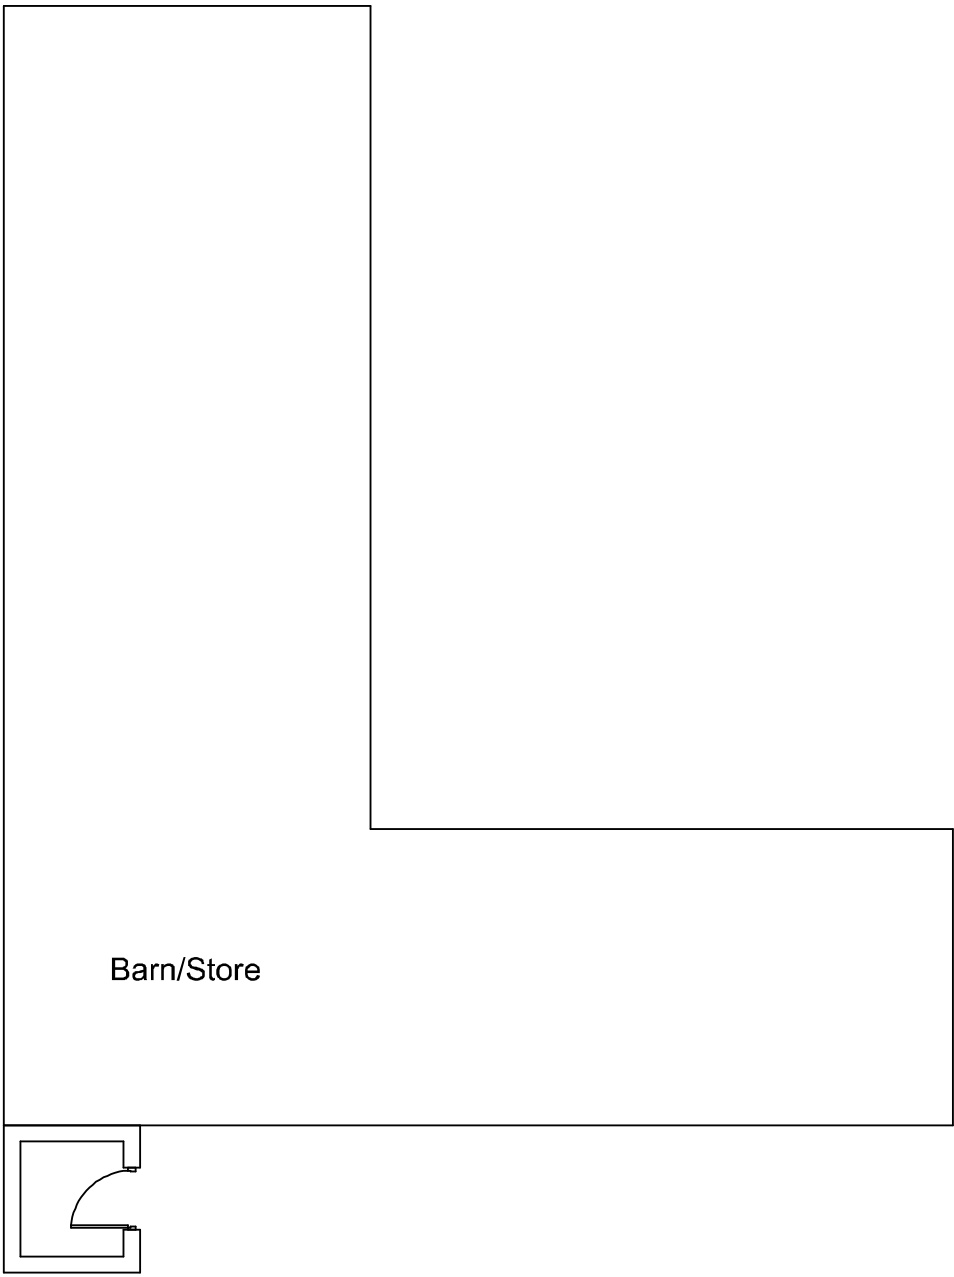
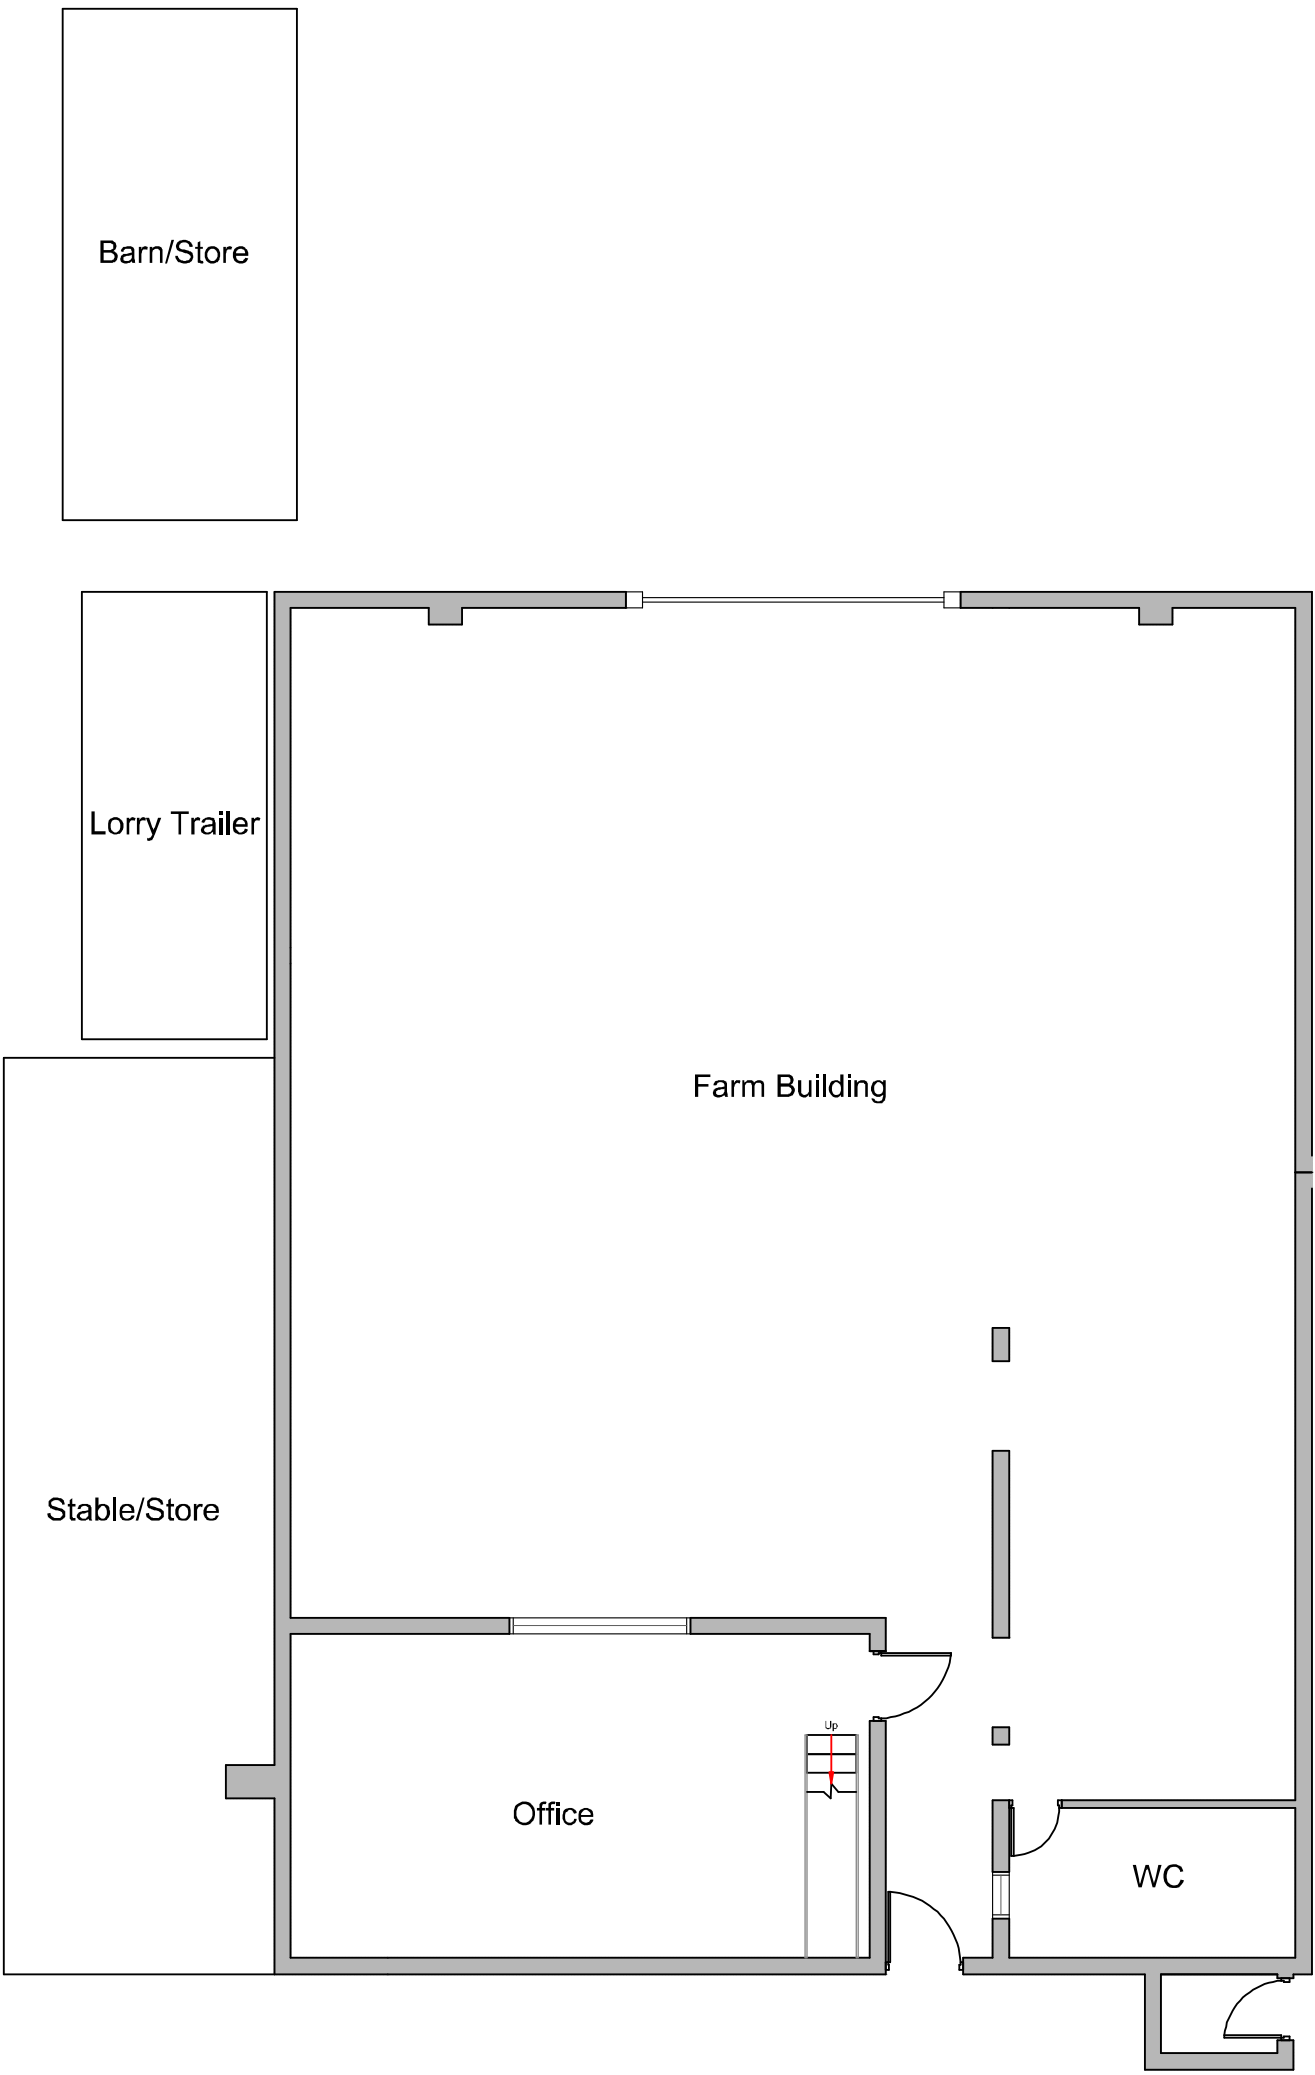


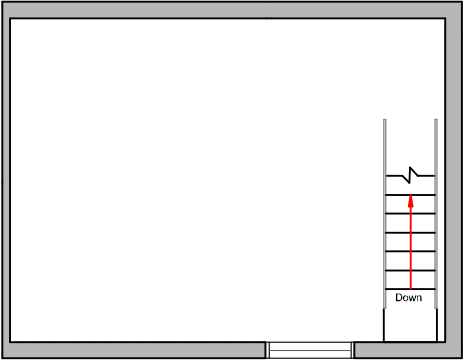

Ground Floor Plan

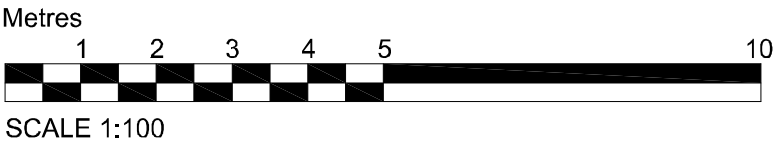

First Floor Plan

DBD Architectural Consultancy Ltd ©2022

1. Copyright is vested with DBD Architectural Consultancy Ltd.
2. All dimensions to be checked on site before proceeding.
3. Contractor to check/adjust dimensions of new work to suit existing conditions. Do not assume existing structure or details are plumb, square or level.
4. Contractor must notify the architect of any discrepancies before proceeding.
5. All drawings to be read in conjunction with all other consultants drawings and specs.

Rev	Date	Description



DBD Architectural Consultancy Ltd
50 Broad Street, Leek,
Staffordshire, ST13 5NS
01538 363118
email@dbdconsultants.co.uk
www.dbdconsultants.co.uk

M Flanders
4 Rownall View
Leek
ST13 8JN
West

Erection of Industrial Buildings with
Change of Use and Other Associated
Works

Plans as Existing

Stage: Planning		Date: 10.05.19		Job No: 2204
Scale: 1:100	Drawing Number: PL 02			