


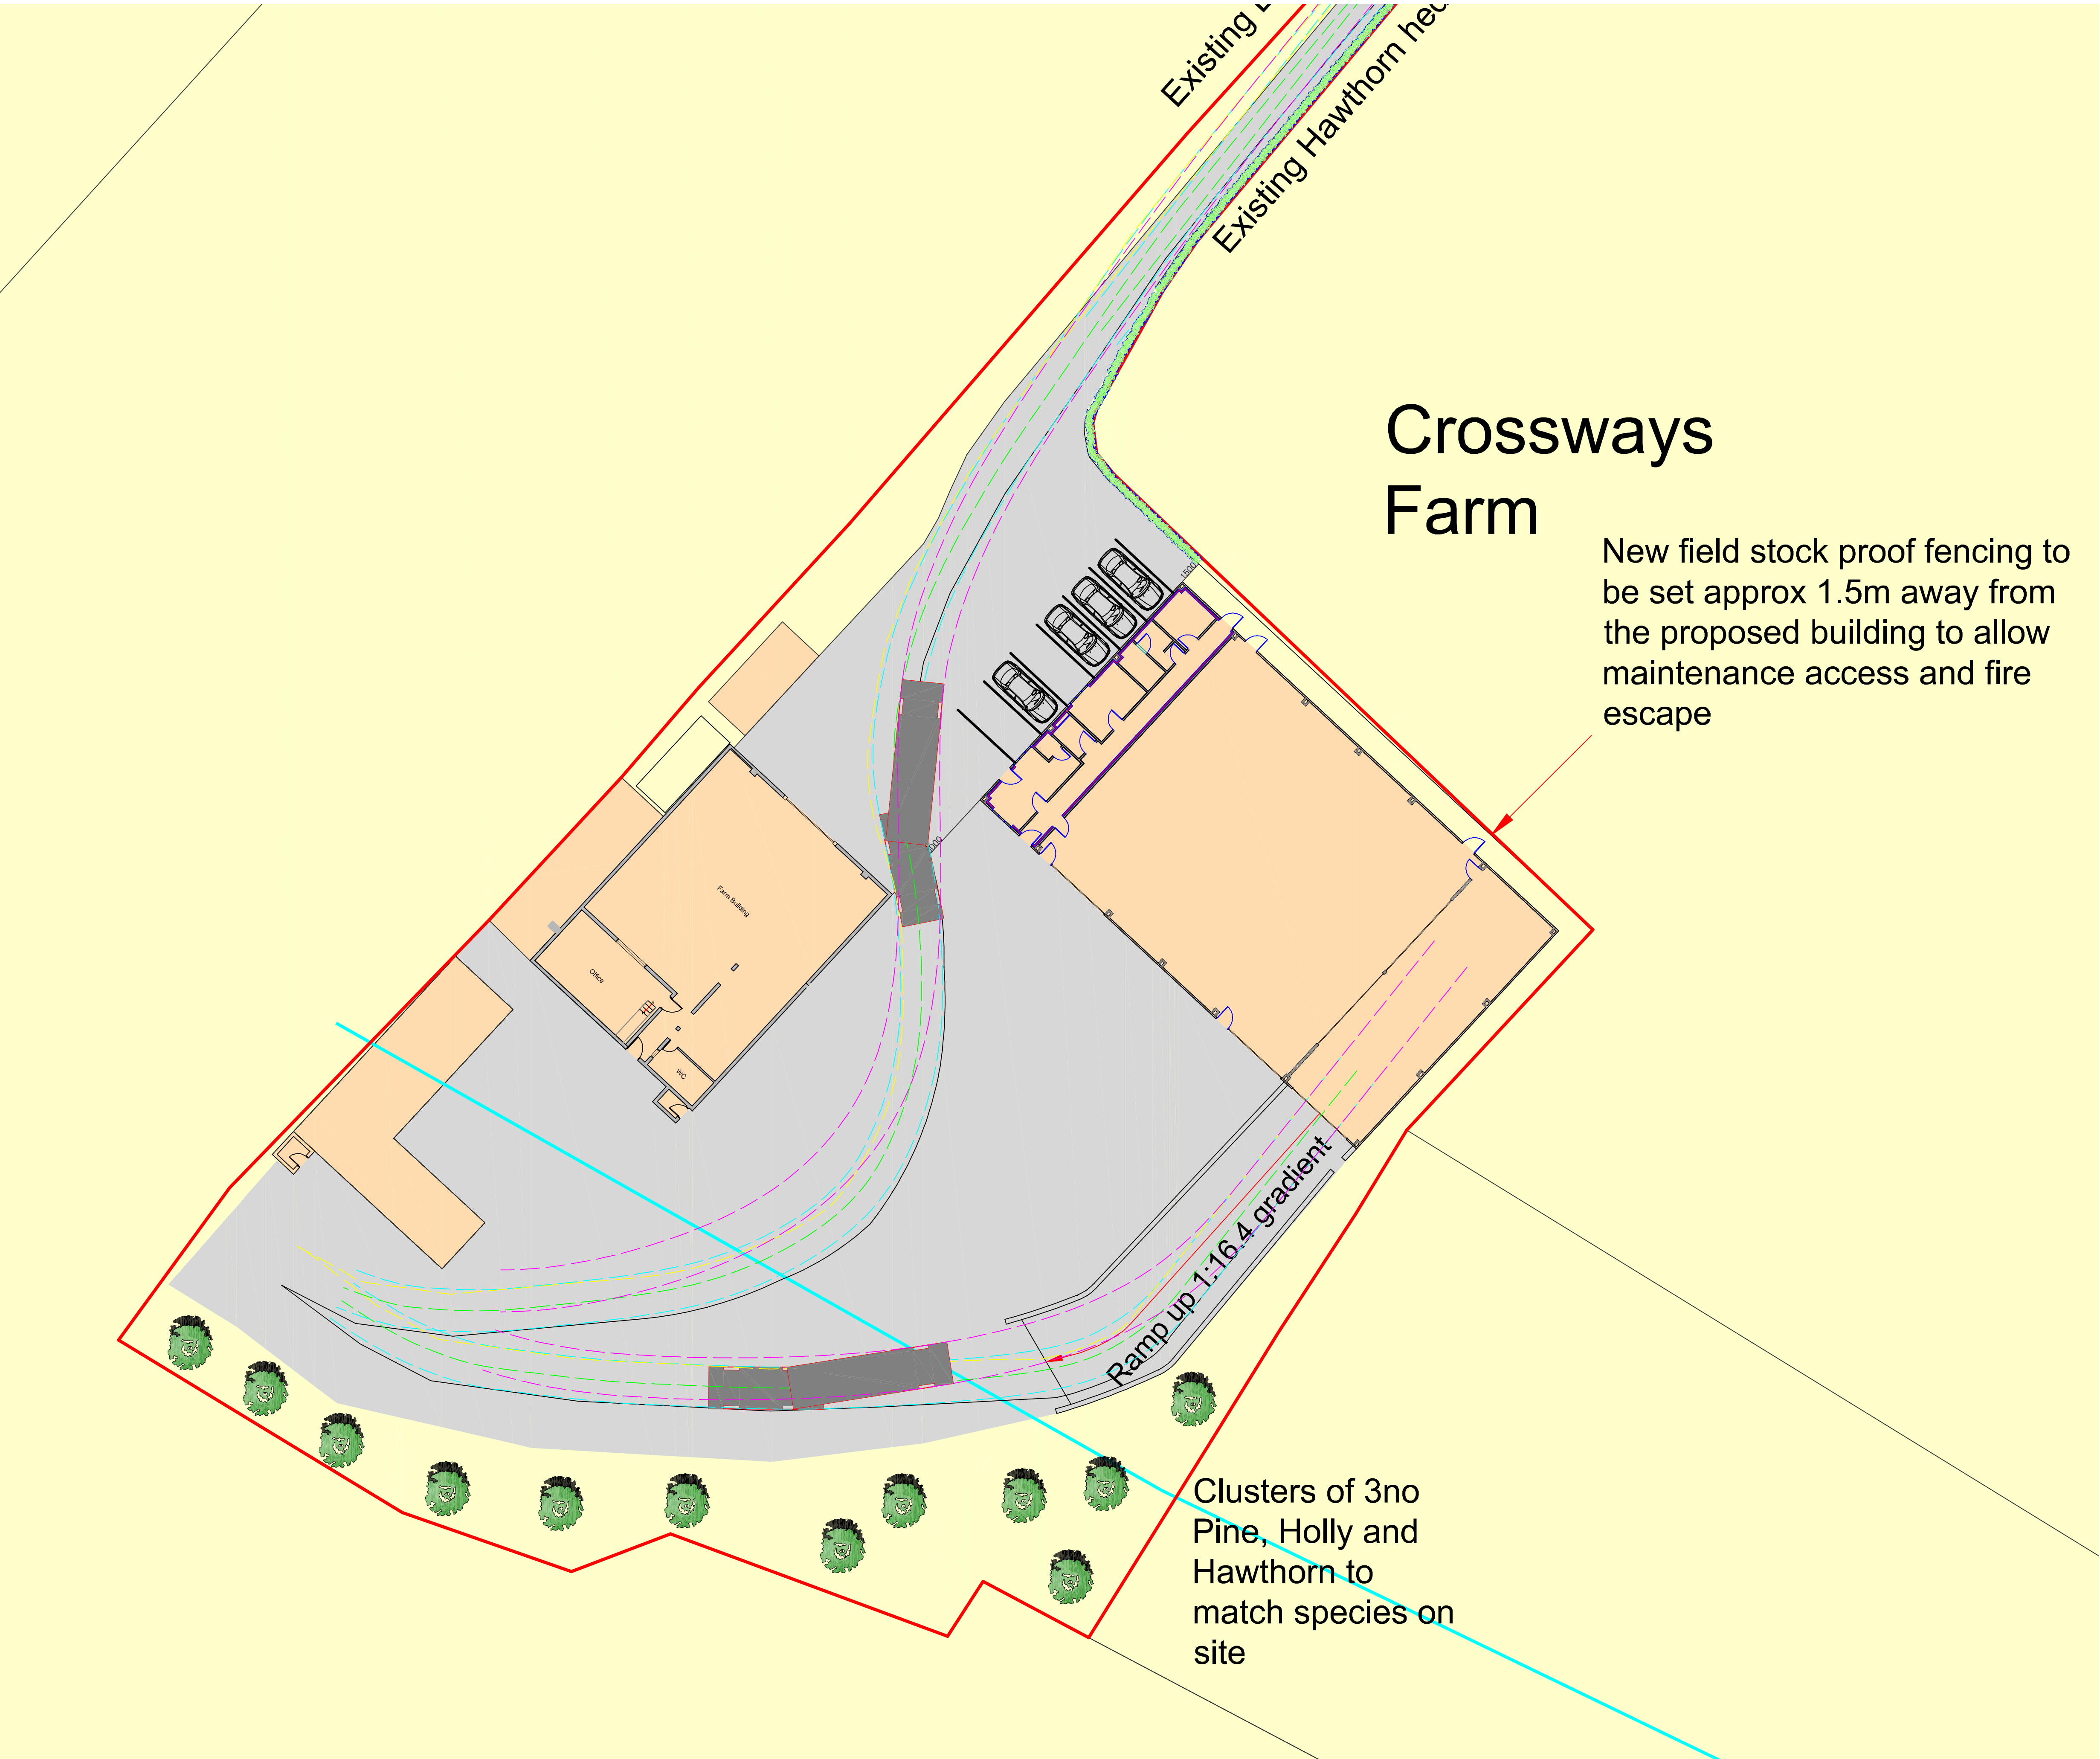

DBD Architectural Consultancy Ltd ©2022

1. Copyright is vested with DBD Architectural Consultancy Ltd.

2. All dimensions to be checked on site before proceeding.

3. Contractor to check/verify dimensions of new work to all existing conditions. Do not assume existing structure or details are plumb, square or level.

4. Contractor must notify the architect of any discrepancies before proceeding.

5. All drawings to be read in conjunction with all other consultant drawings and specs.

D	30.12.22	Drawings Library	DBD comments
C	30.12.22	Drawings Library	DBD comments
C	30.12.22	Drawings Library	DBD comments
E	30.12.22	Drawings Library	DBD comments
A	30.12.22	Drawings Library	DBD comments
Rev	Drawn	Drawn	



M Flanders
4 Rosehall View
Leek
ST13 6JN

Erection of Industrial Buildings with
Change of Use and Other Associated
Works

Proposed Site Plan			
Scale: 1:100	Drawn: AT	25.11.23	10/24
Issue: 001	Project: 2500	25.11.23	10/24
Revision:			
PL 03E			