



Proposed East Elevation

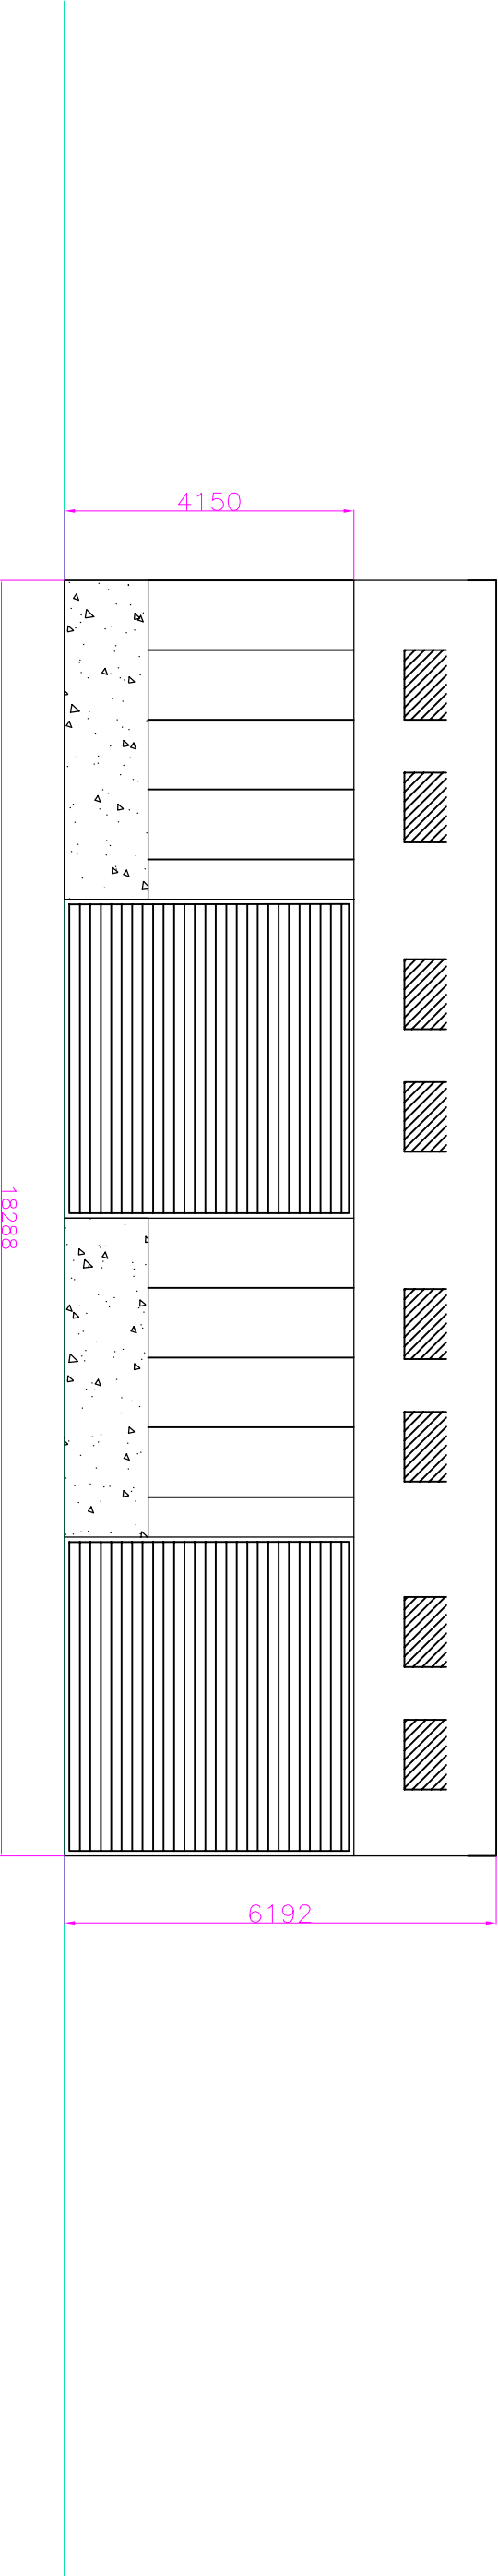

Proposed West Elevation

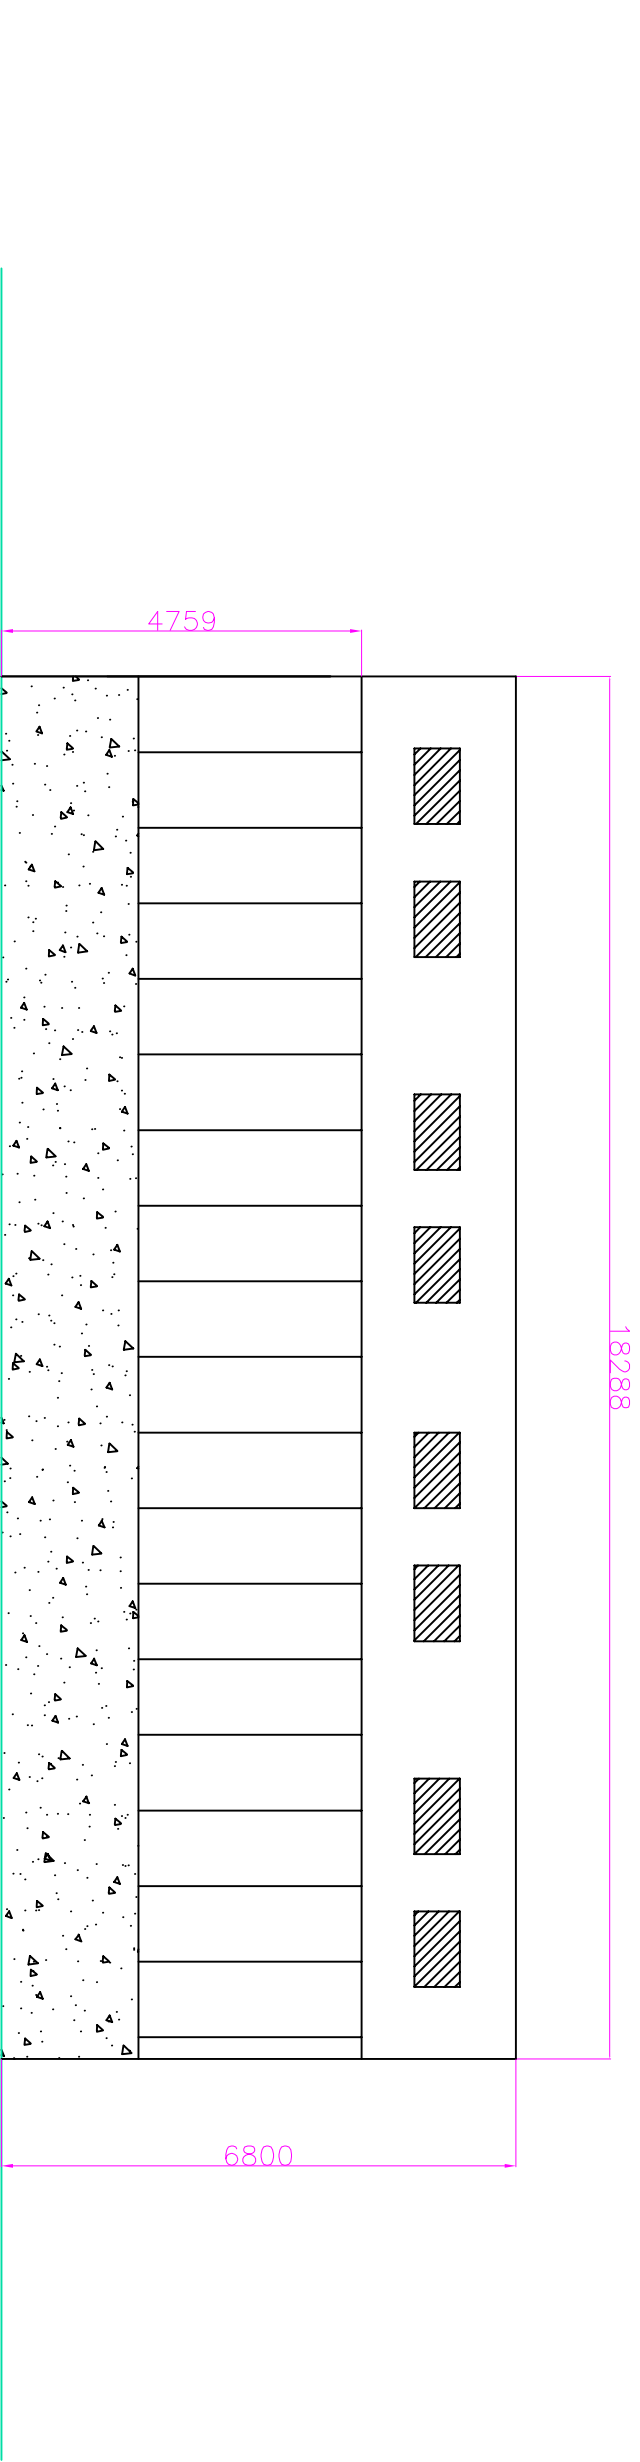

J Bourne – Brook Farm, Douse Lane, Bradnop, ST13 7NQ

Ian Harvey Fabrications Ltd		Drawing No.	
Pitchings Farm, Whitefields Lane		All measurements in mm	
Waterfall, Waterhouses		Date: 22.12.2022	Scale: A3 1:100
Stoke-on-Trent. ST10 3JF		PUH	
Tel. 01538 308377			