



Proposed South Elevation

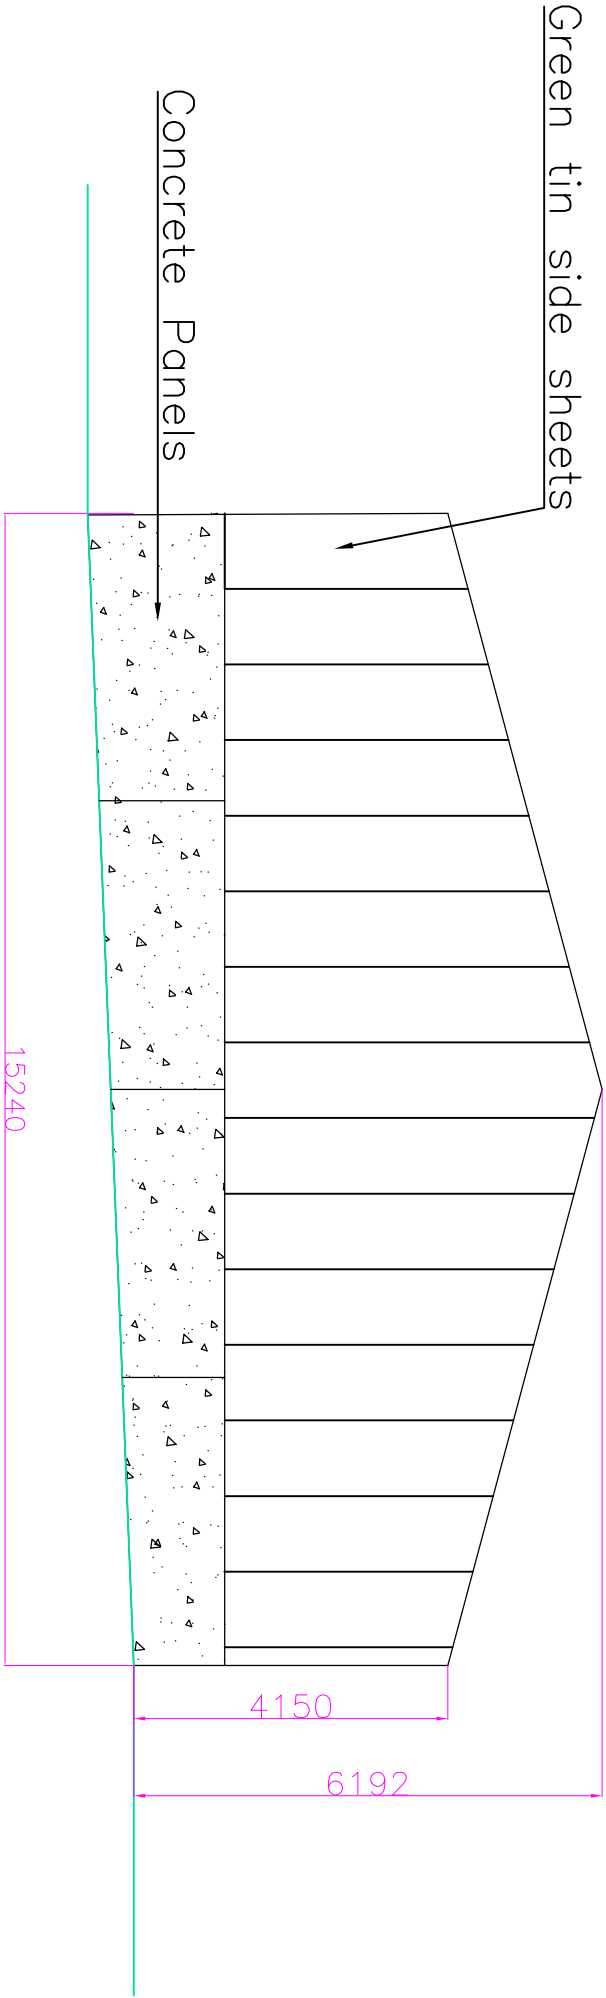

Proposed North Elevation

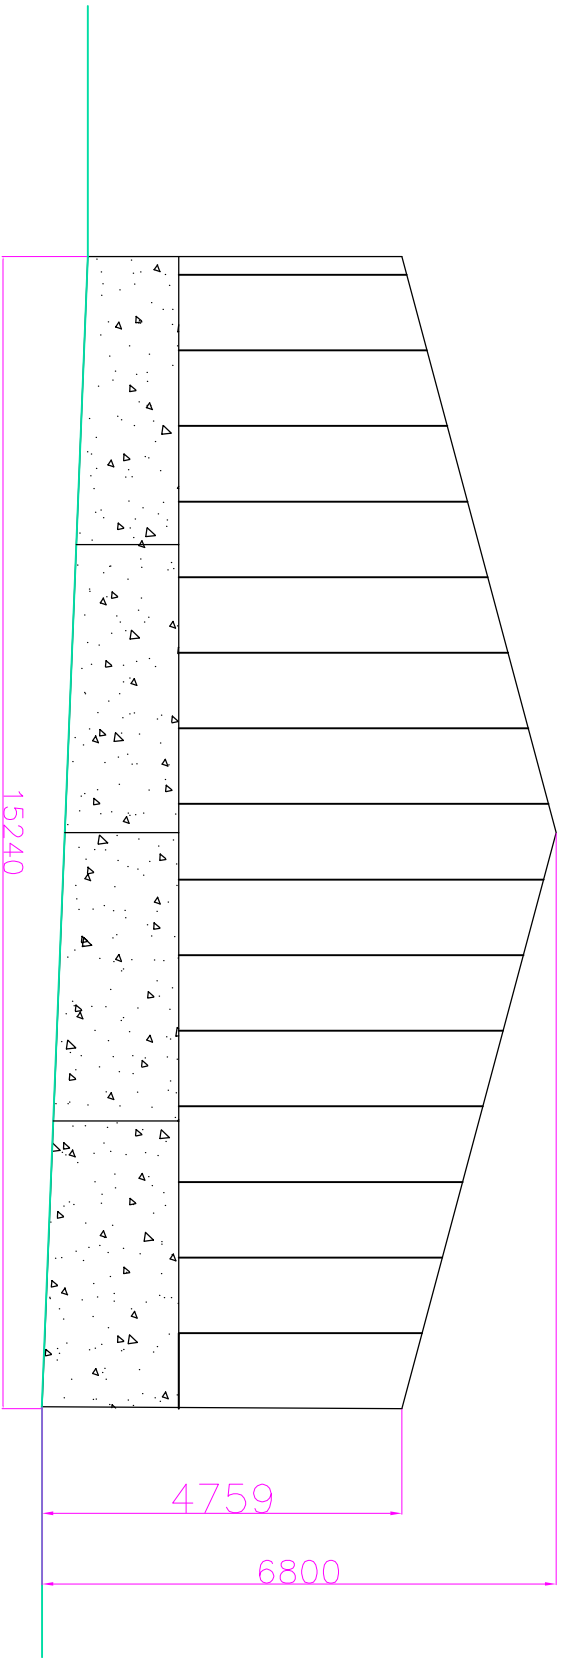

J Bourne – Brook Farm, Douse Lane, Bradnop, ST13 7NQ		Ian Harvey Fabrications Ltd Pitchings Farm, Whitefields Lane Waterfall, Waterhouses Stoke-on-Trent. ST10 3JF		Tel. 01538 308377		Drawing No.	
						All measurements in mm	
						Date: 22.12.2022	Scale: A3 1:100
						PUH	