
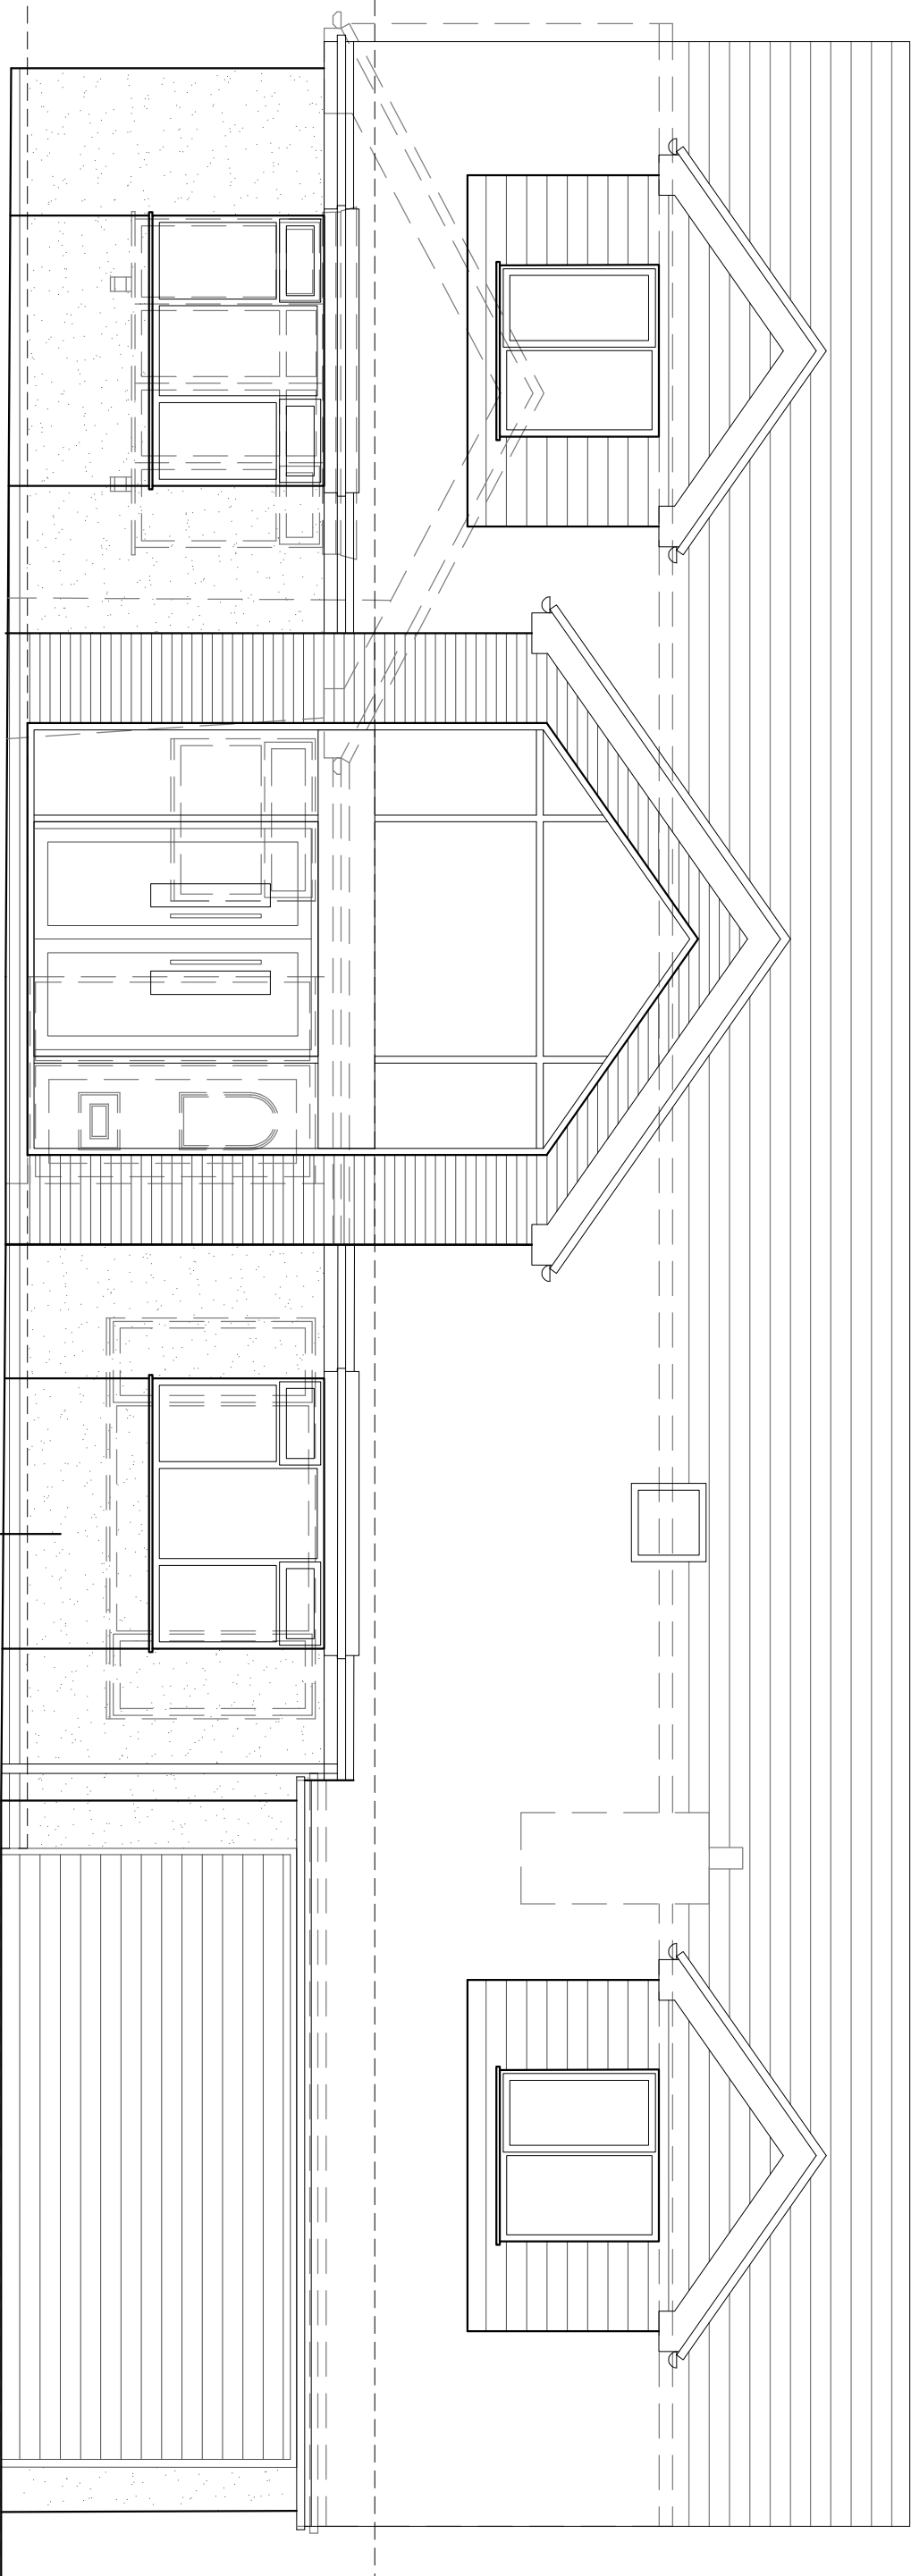



Rev	Down	Comments	Date
-----	------	----------	------

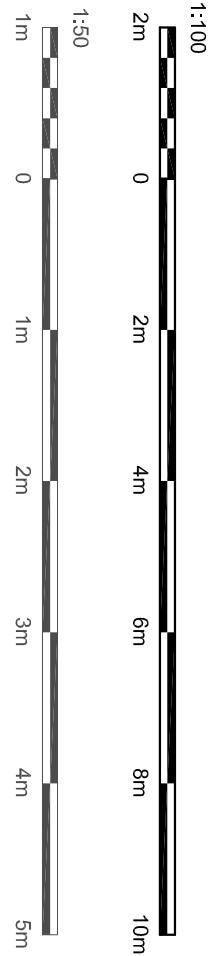

Render to be white/cream smooth texture finish


FRONT ELEVATION 1:50

French doors to be upvc, double glazed in anthracite grey

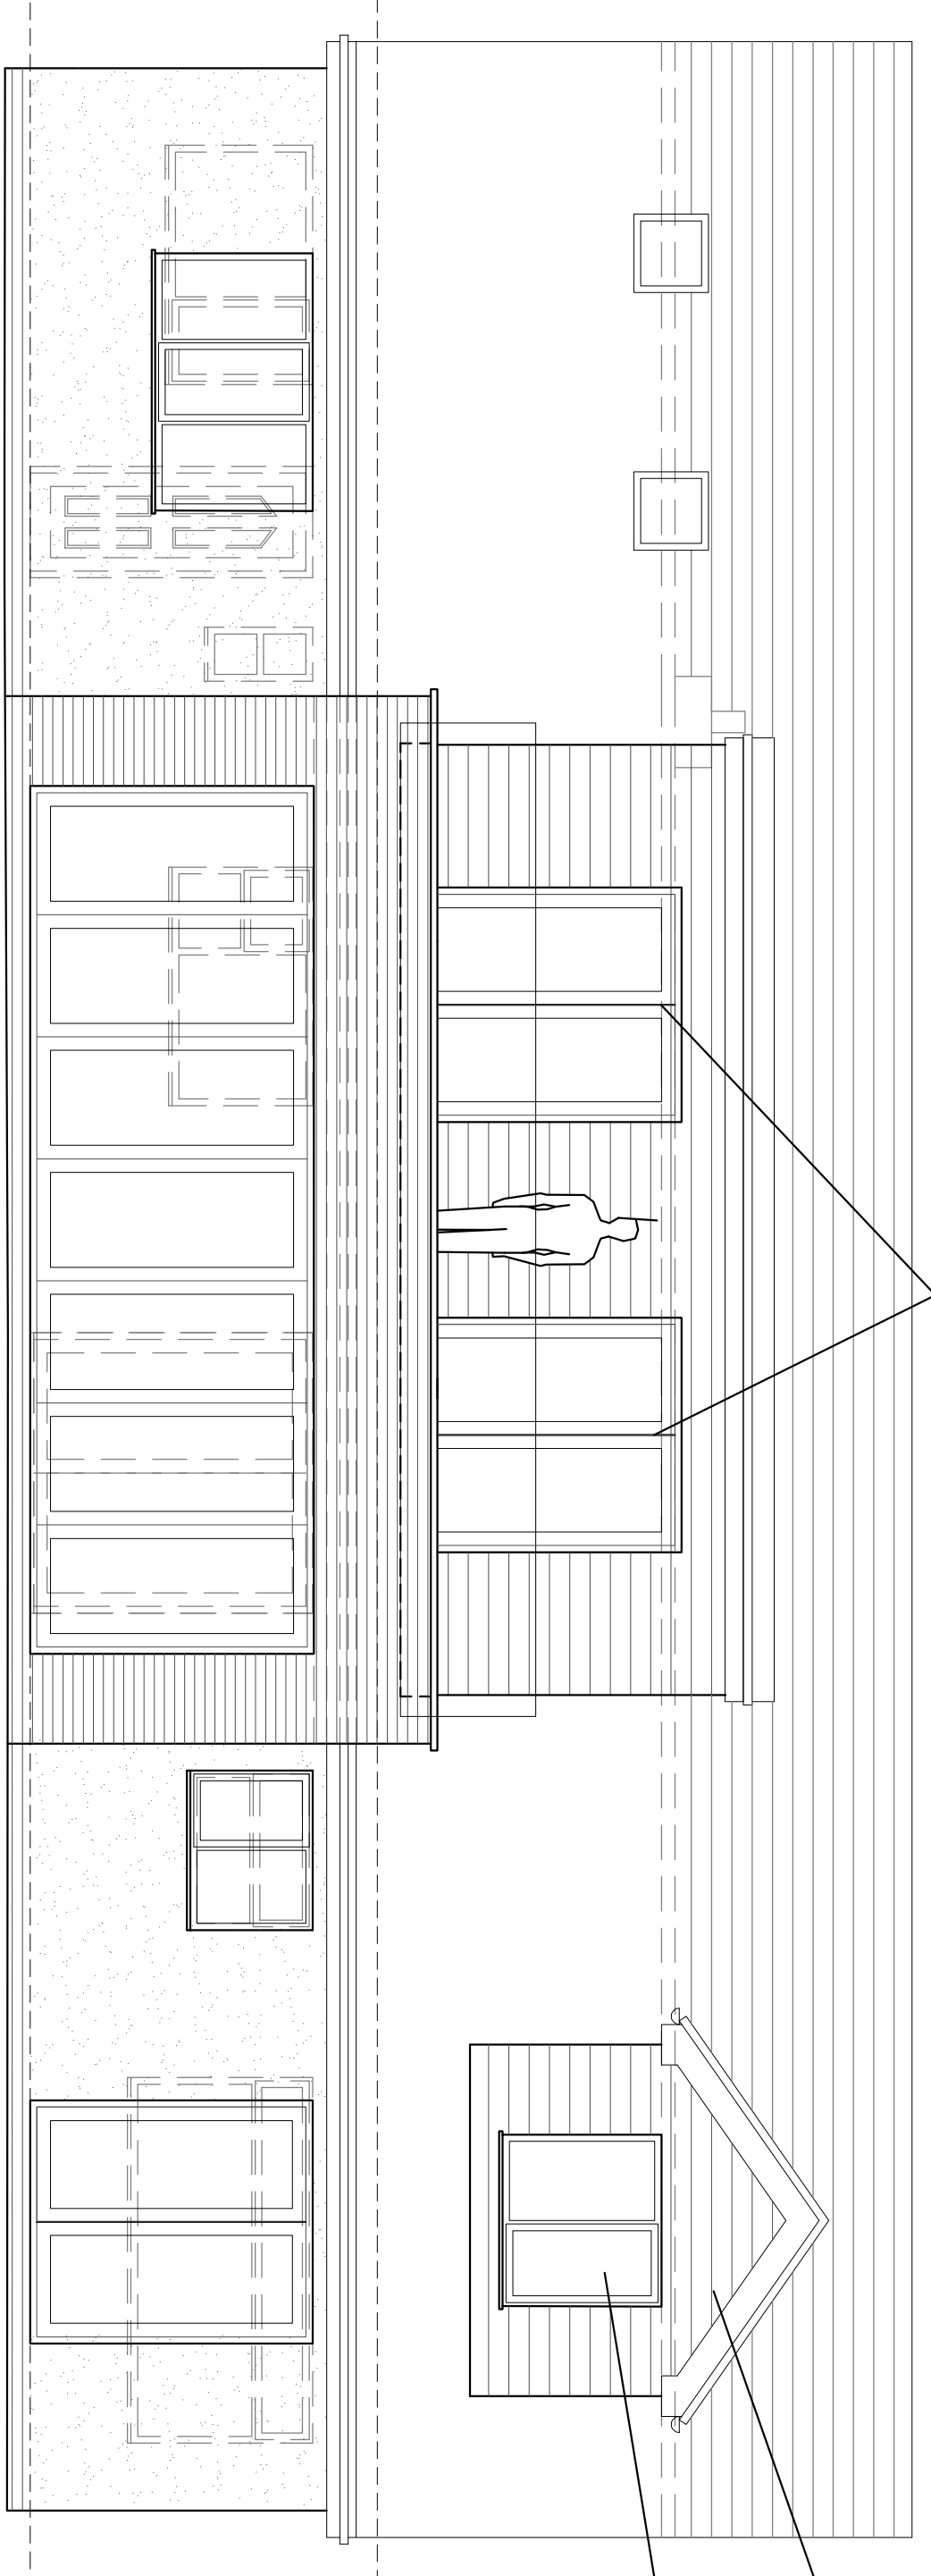


Proposed bi-folds to be powder coated aluminum in anthracite grey

REAR ELEVATION 1:50

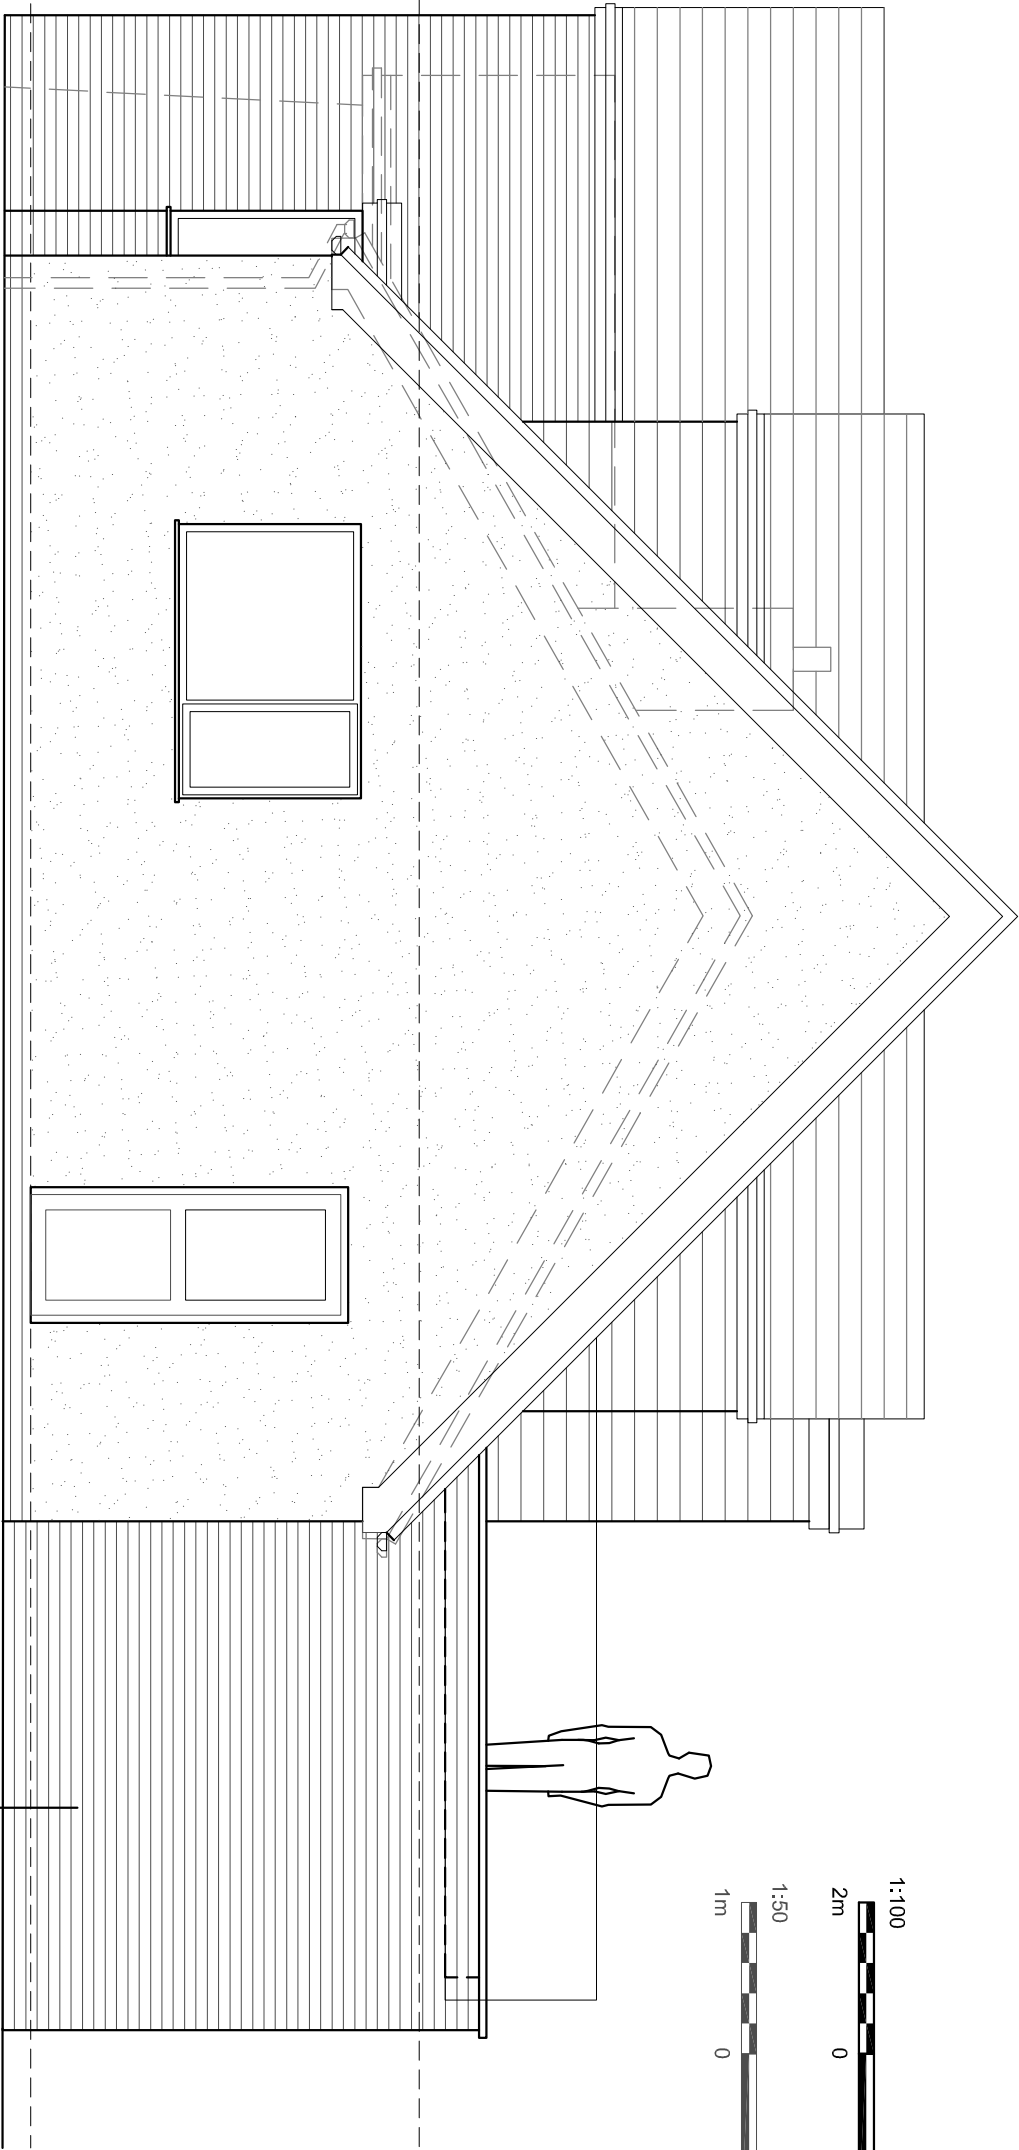

Red/brown brickwork

SIDE ELEVATION 1:50

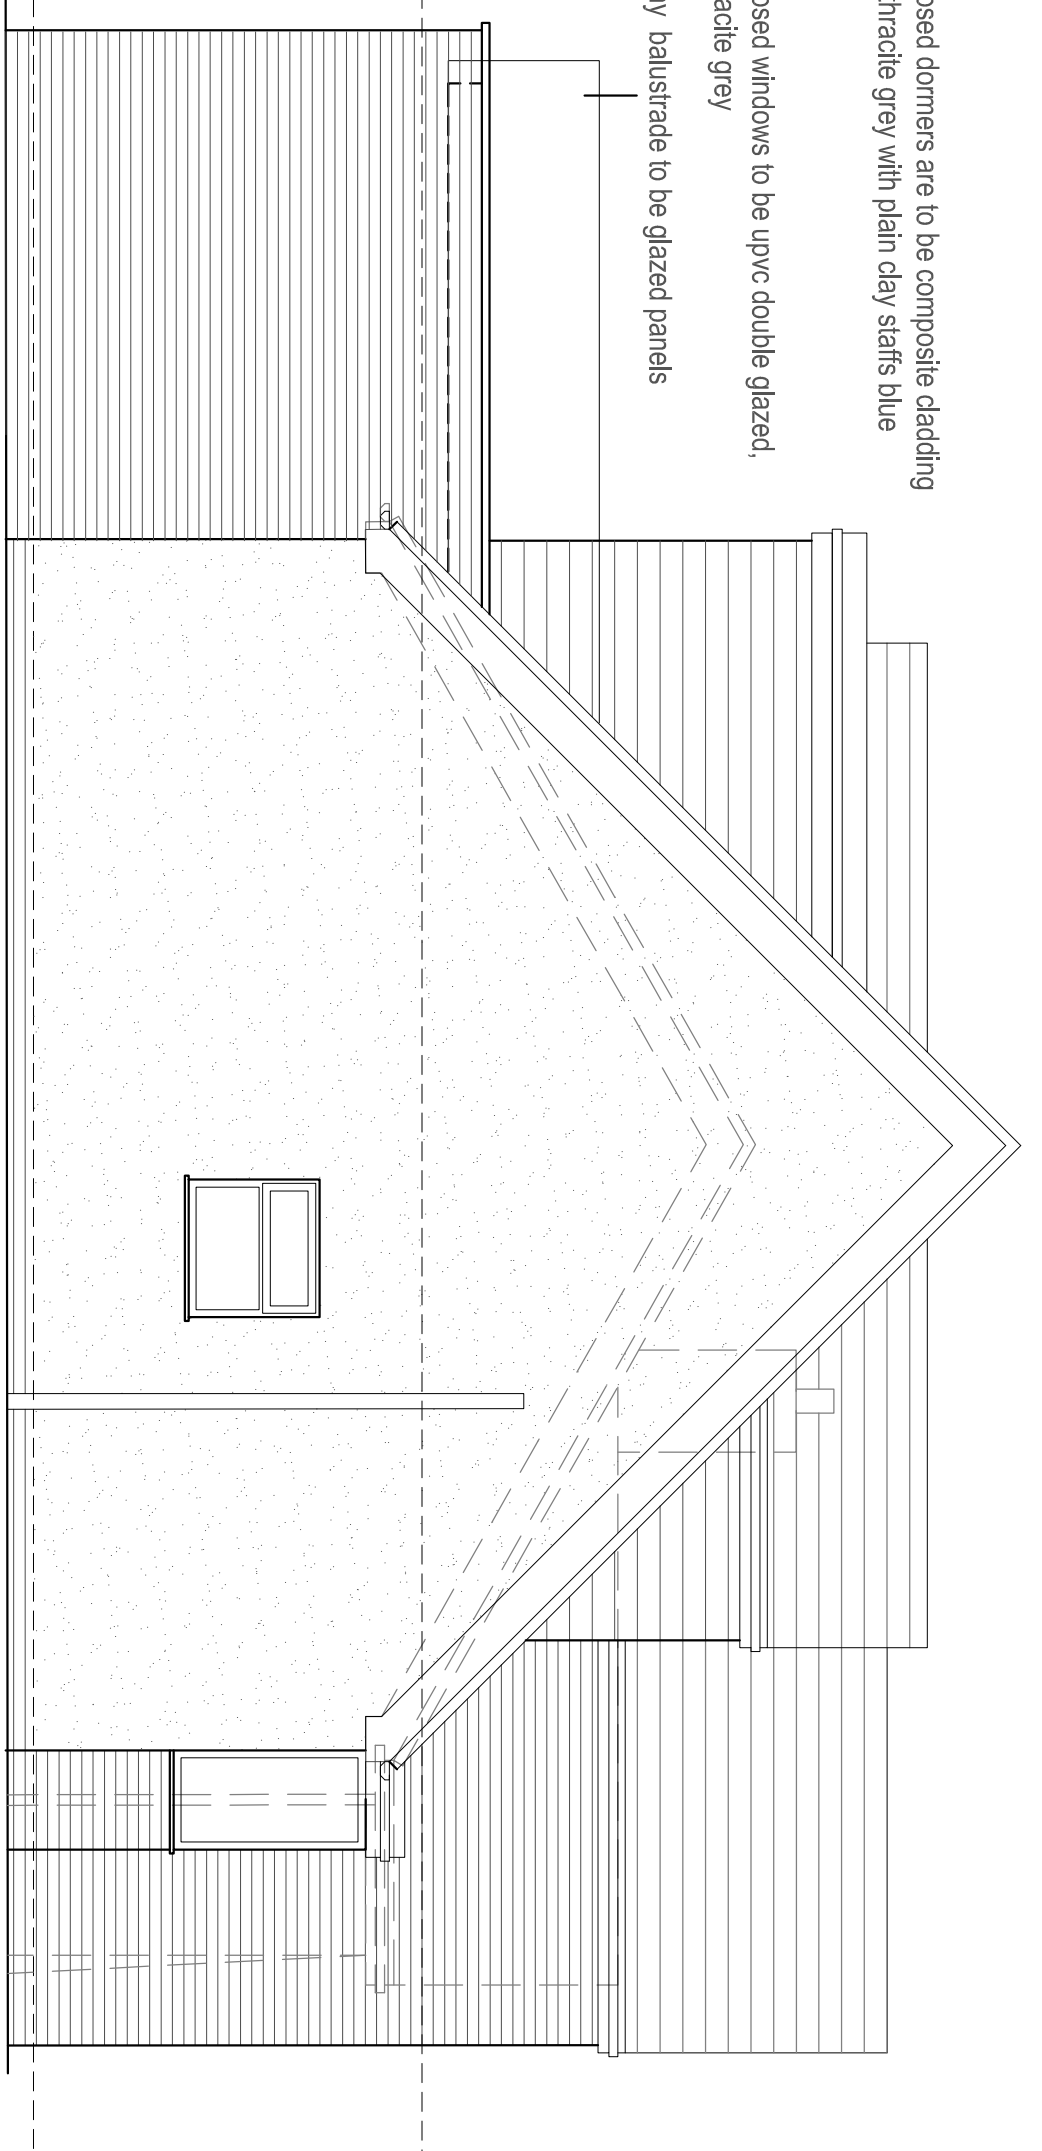


Proposed dormers are to be composite cladding in anthracite grey with plain clay slats blue tiles

Proposed windows to be upvc double glazed, anthracite grey

balcony balustrade to be glazed panels

SIDE ELEVATION 1:50

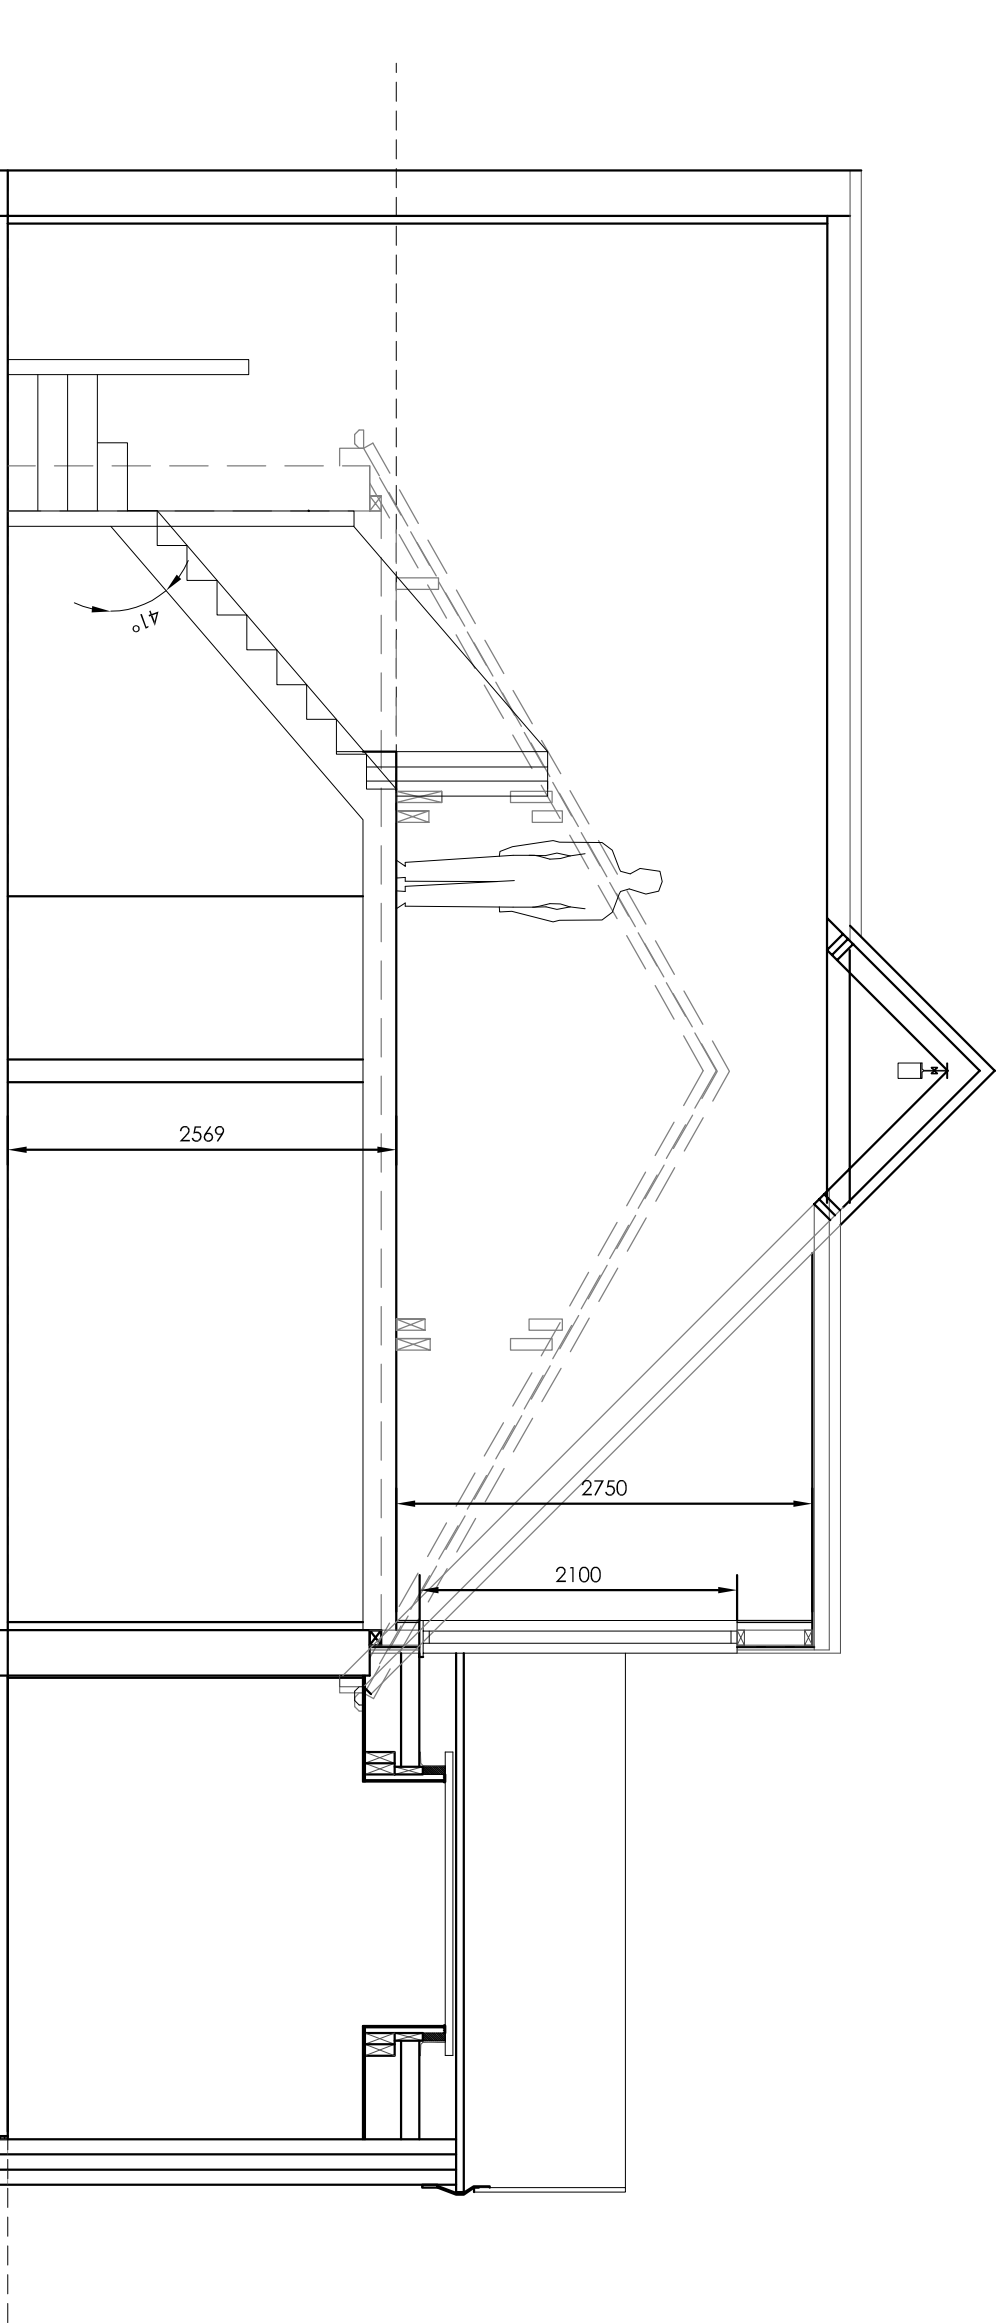


2100

2750

2569

SECTION 1:50

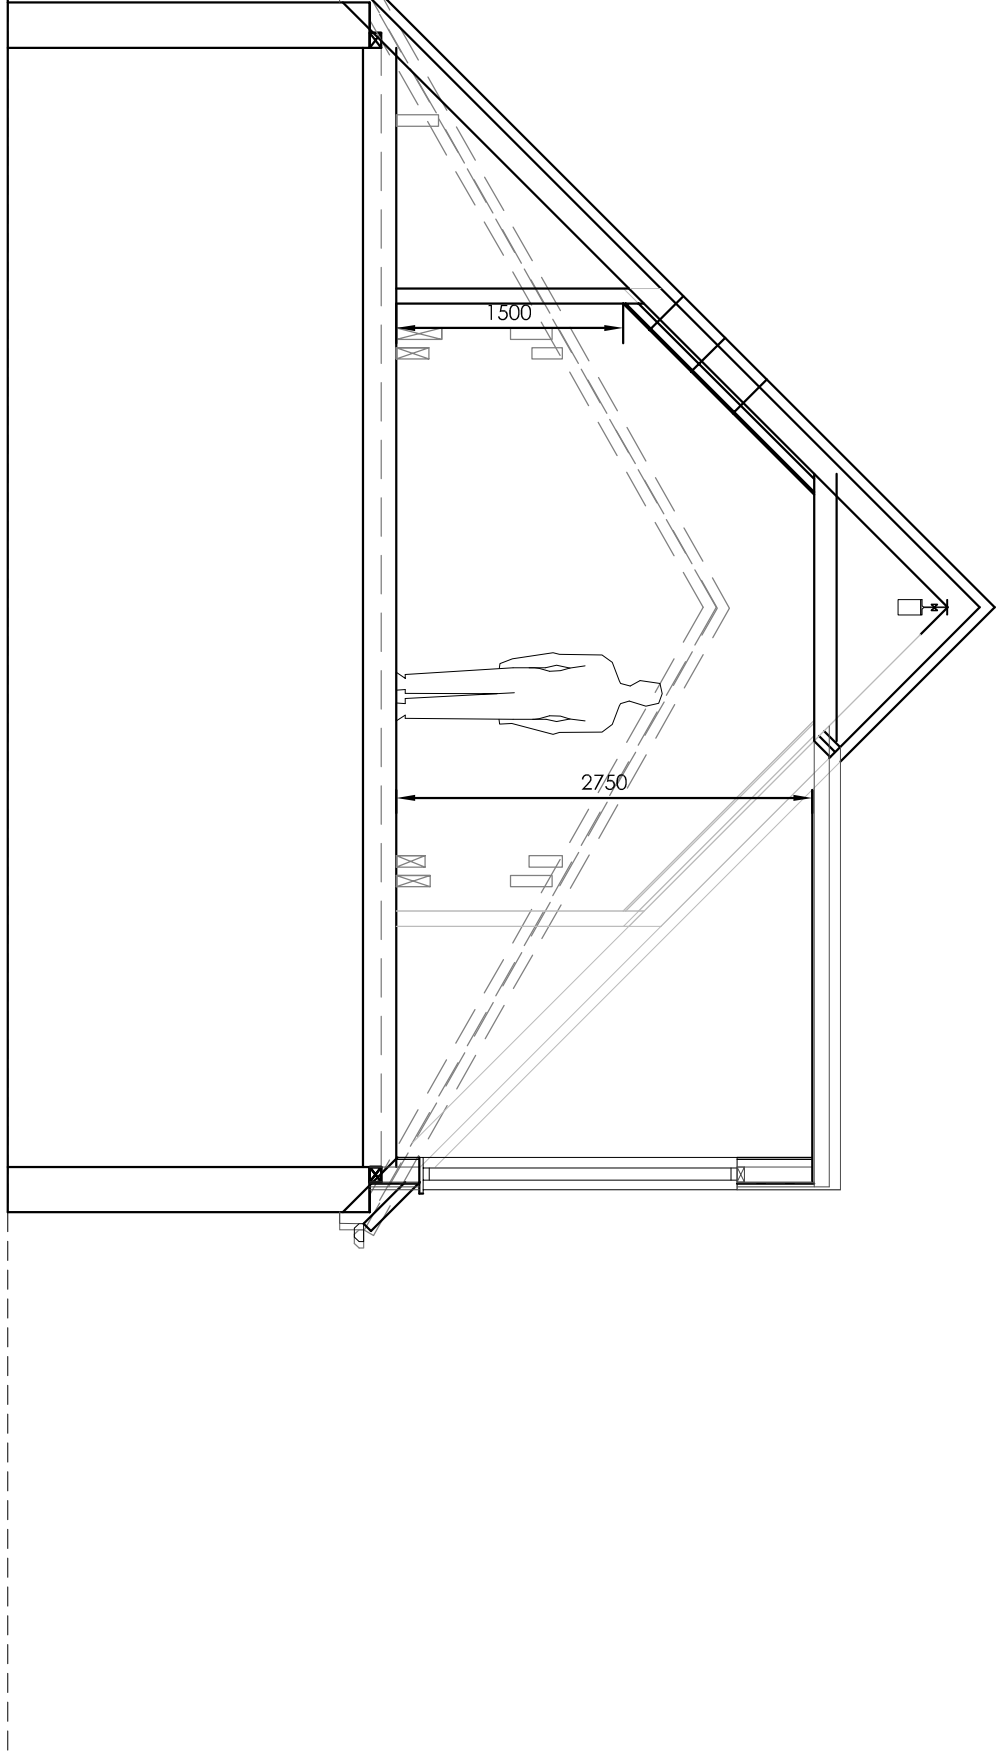

2750

1500

SECTION 1:50

Hewitt&Carr Architects
A. Design&Architects 117-19 Leek Road | Cheddale | ST10 1JE
T. 0153 755889
E. enquiries@hccarchitects.co.uk
W. www.hccarchitects.co.uk

Client
Mr T Swedmore

Project
Proposed extensions and alterations
of La Casa, Rivendell Lane, Birchall
Leek, ST13 5RH

Title
Plans and elevations as proposed

Drawn
SCHEME

Date
DEC 2022

Scale 0/A1 AS NOTED

Project No. Drawing No.
01253 AL(0)04

Rev D