




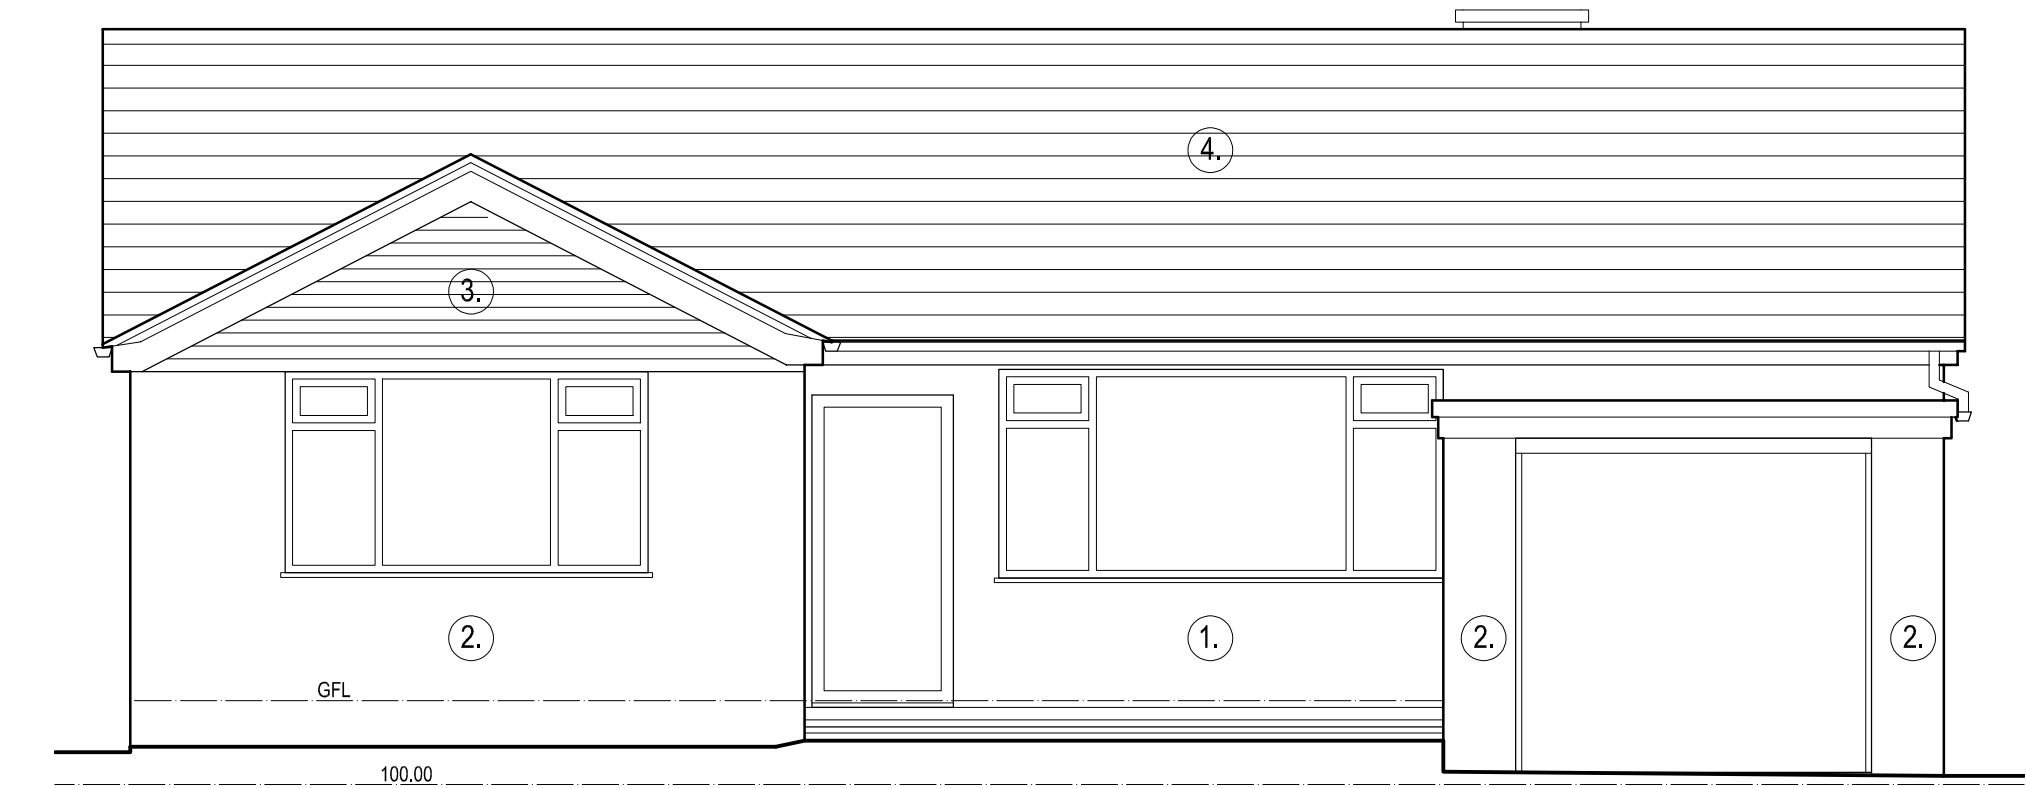

SOUTH (FRONT) ELEVATION

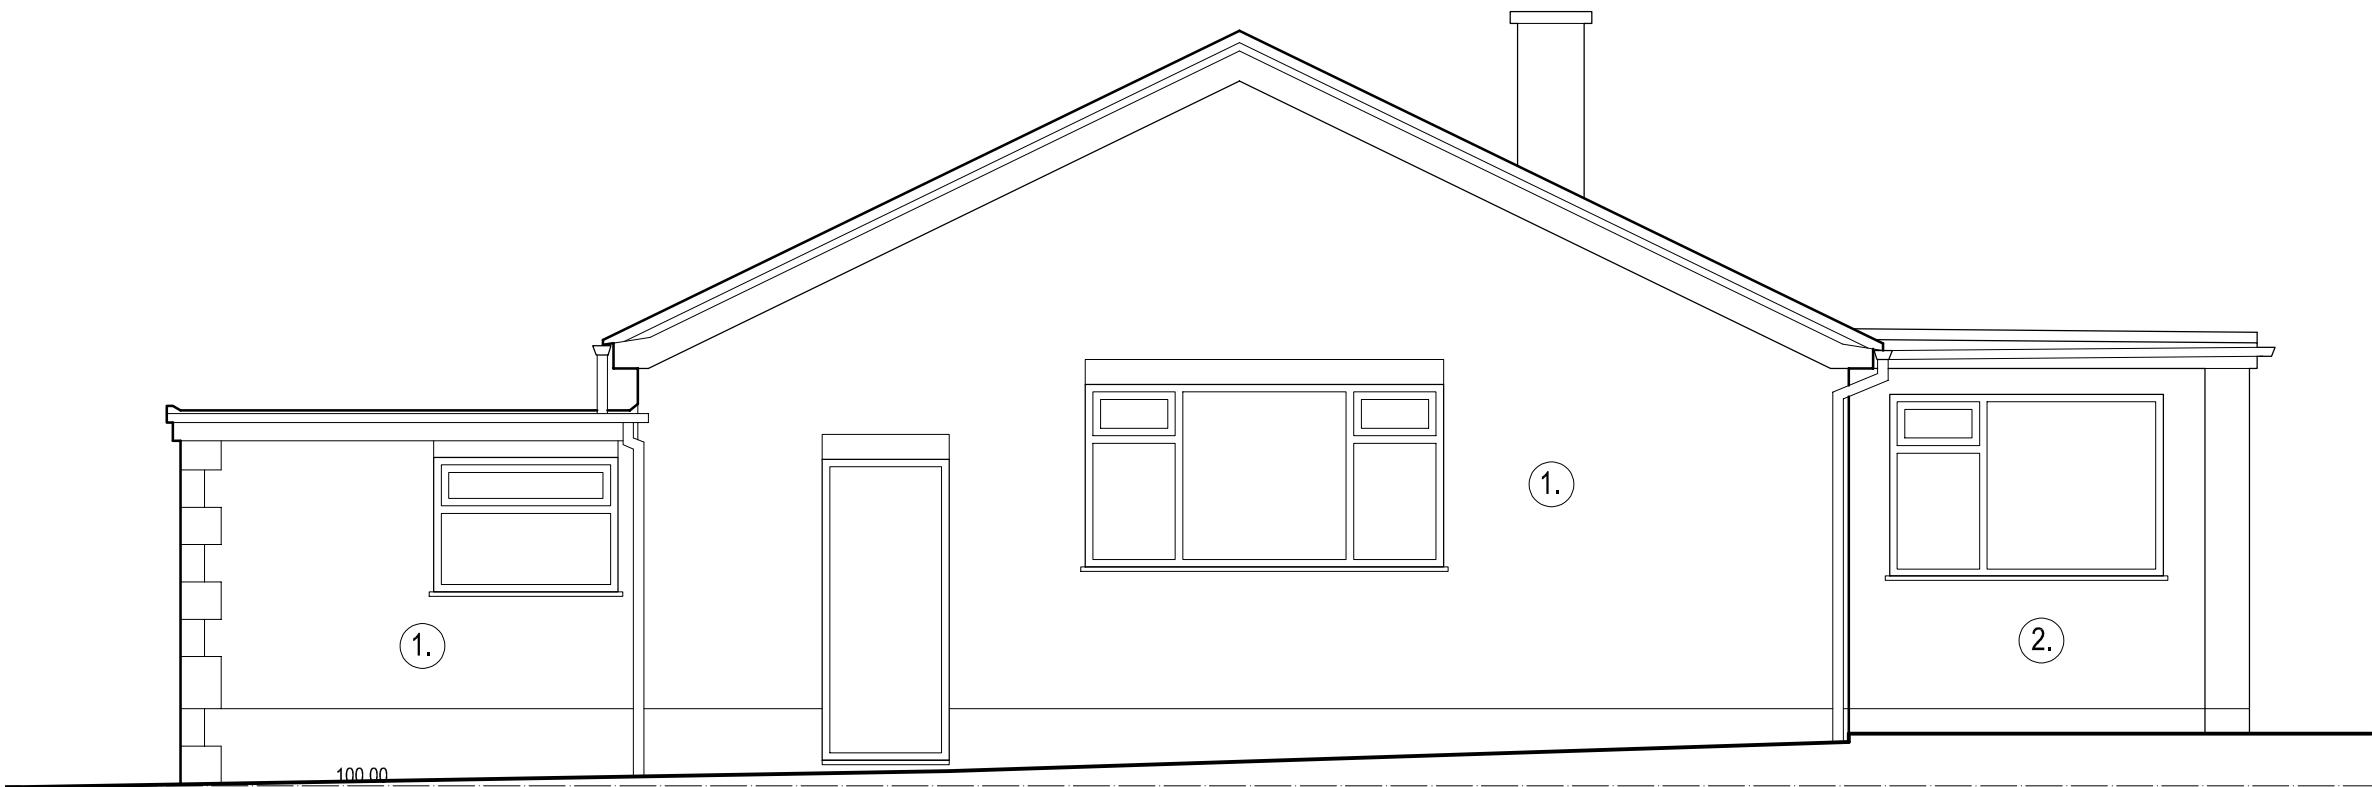


EAST ELEVATION

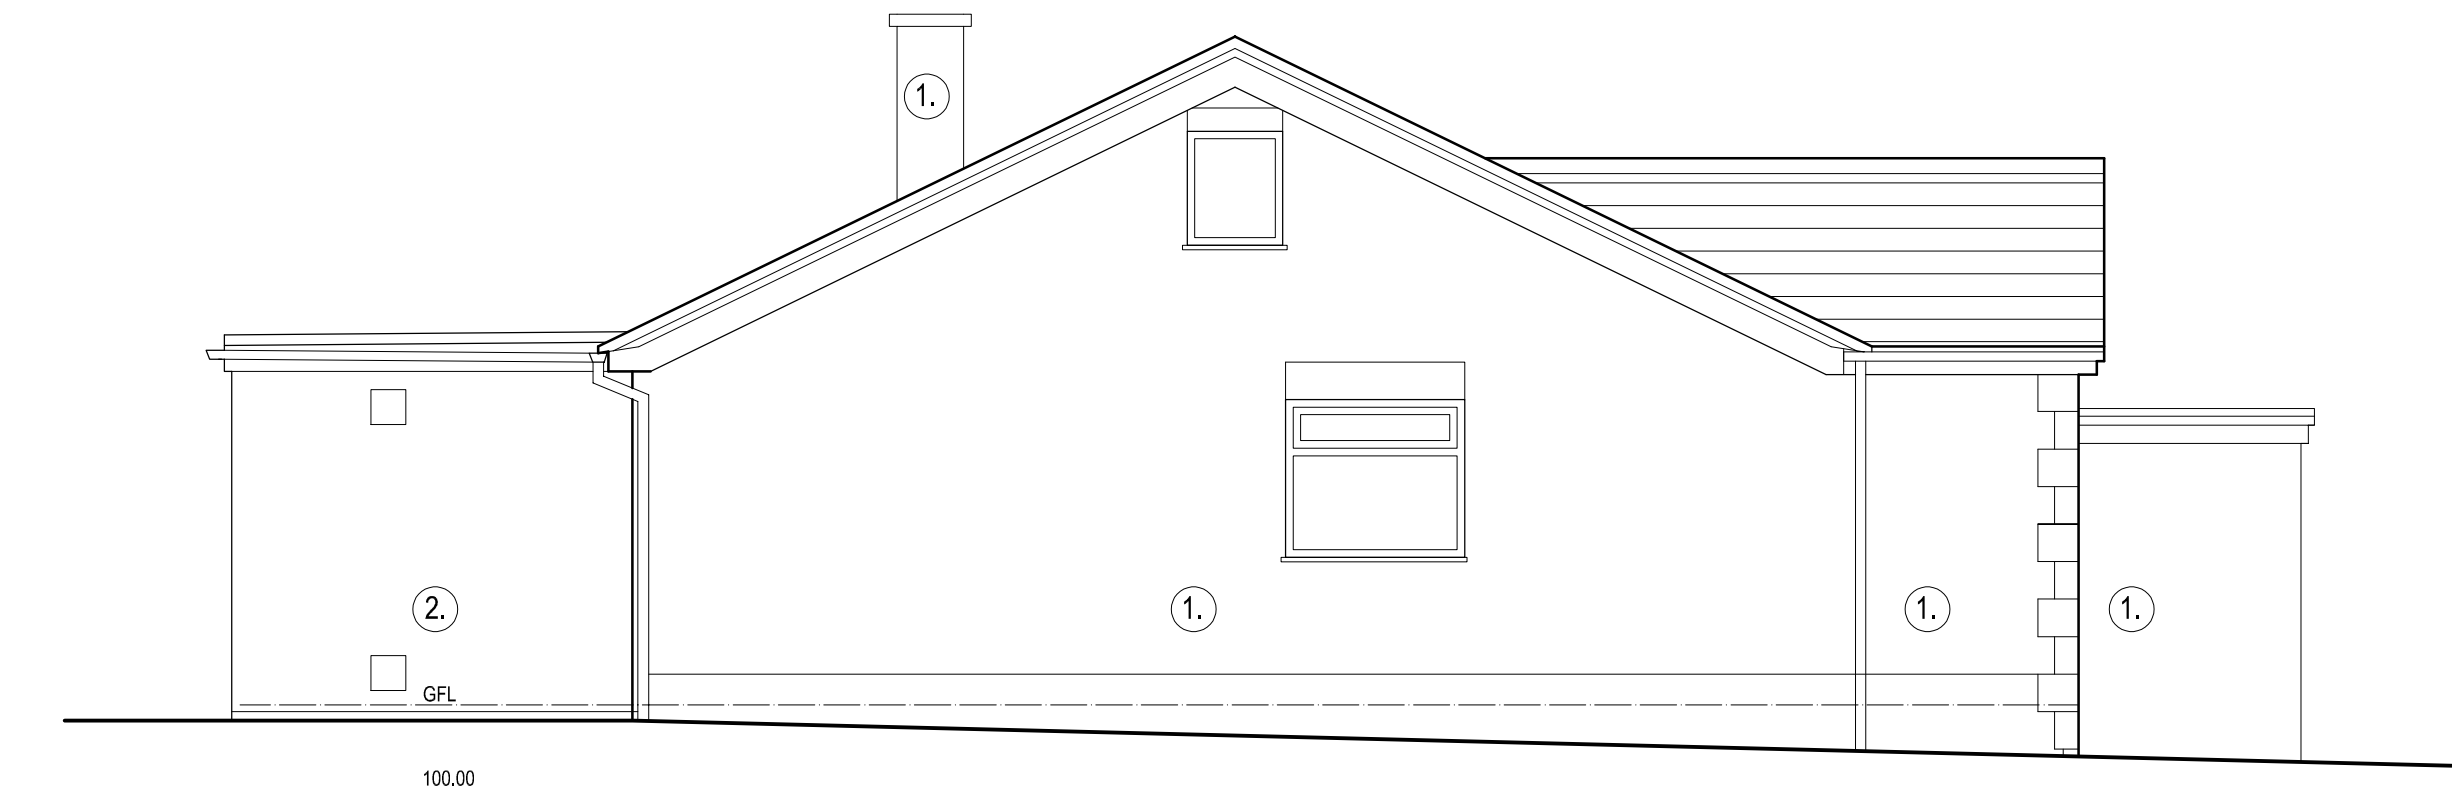


WEST ELEVATION




NORTH (REAR) ELEVATION

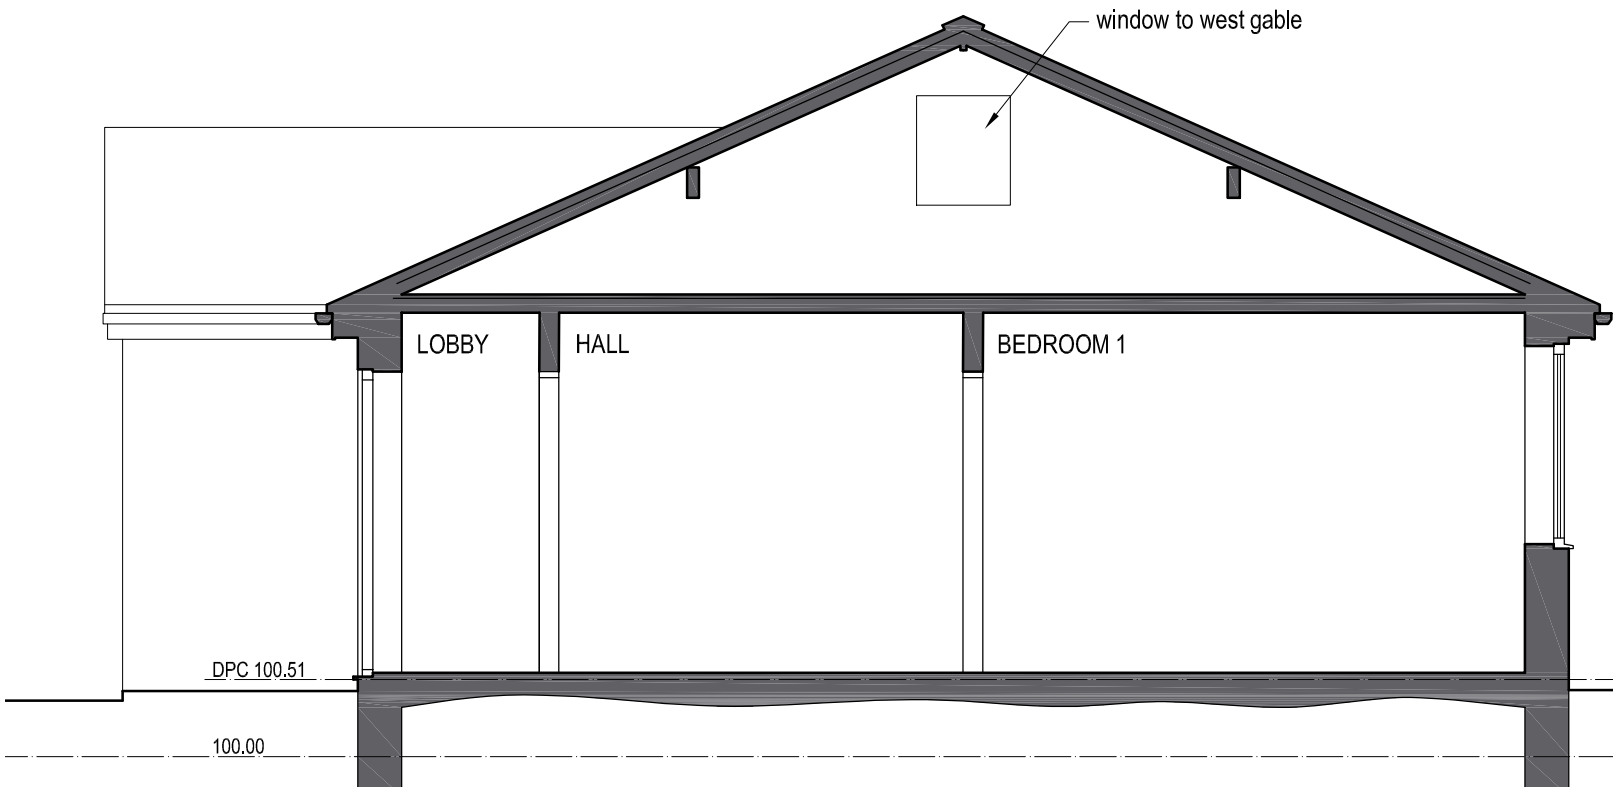

SECTION A-A

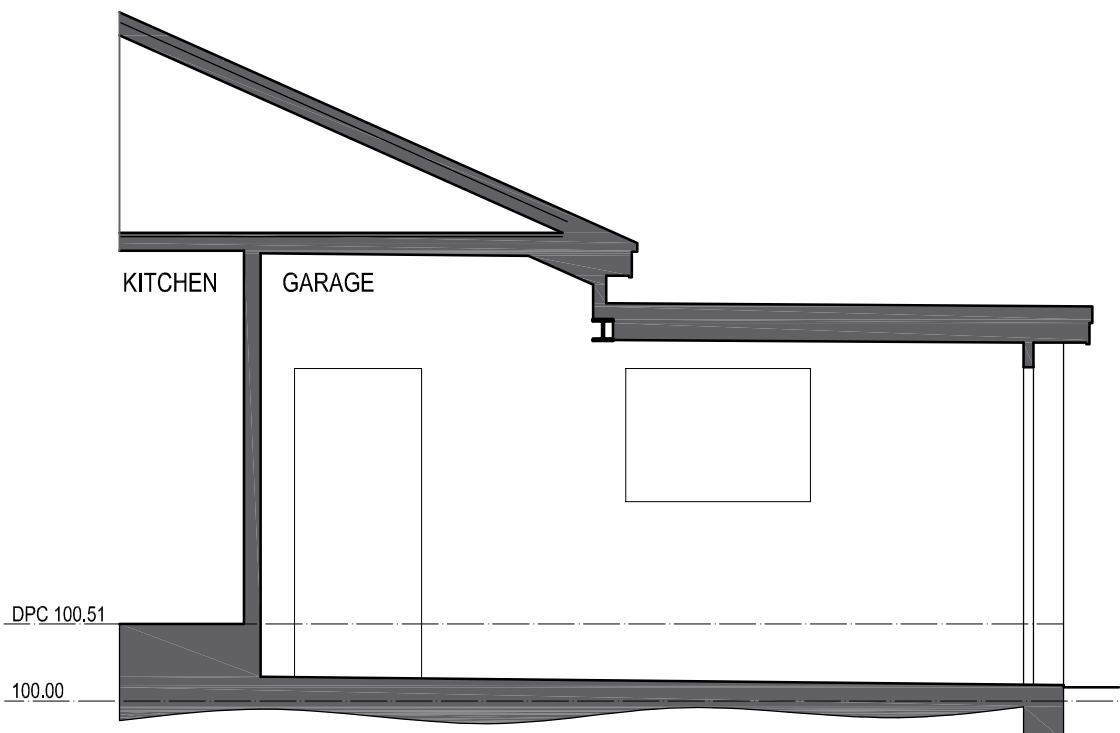

SECTION B-B

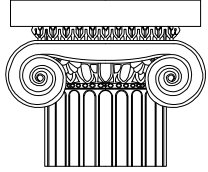Job Address Extensions and Alterations				
Title Elevations and Sections as Existing				
Date 19.10.22	Scale 1/50 @ A2	Drawn by RA	Dwg. no. 12WPD-02	Rev. A
		Ian Ankers architecture Building and Design Consultants Ryecroft Farm, Rushton Spencer, Macclesfield, SK11 0RP t 01260 546944 e ross@ianankers.co.uk w www.ianankers.co.uk		

Revisions		
A	West Elevation Title Added	21.12.22



MATERIALS KEY

- buff facing brick with soldier courses above lintels and red brick below DPC
 - buff coloured coursed stone
 - horizontal timber boarding
 - plain concrete tile
- all facias and soffits in white Upvc
 - all windows and doors: double glazed units in white Upvc casements and frames
 - all rainwater goods: black plastic square gutters and RWPs