


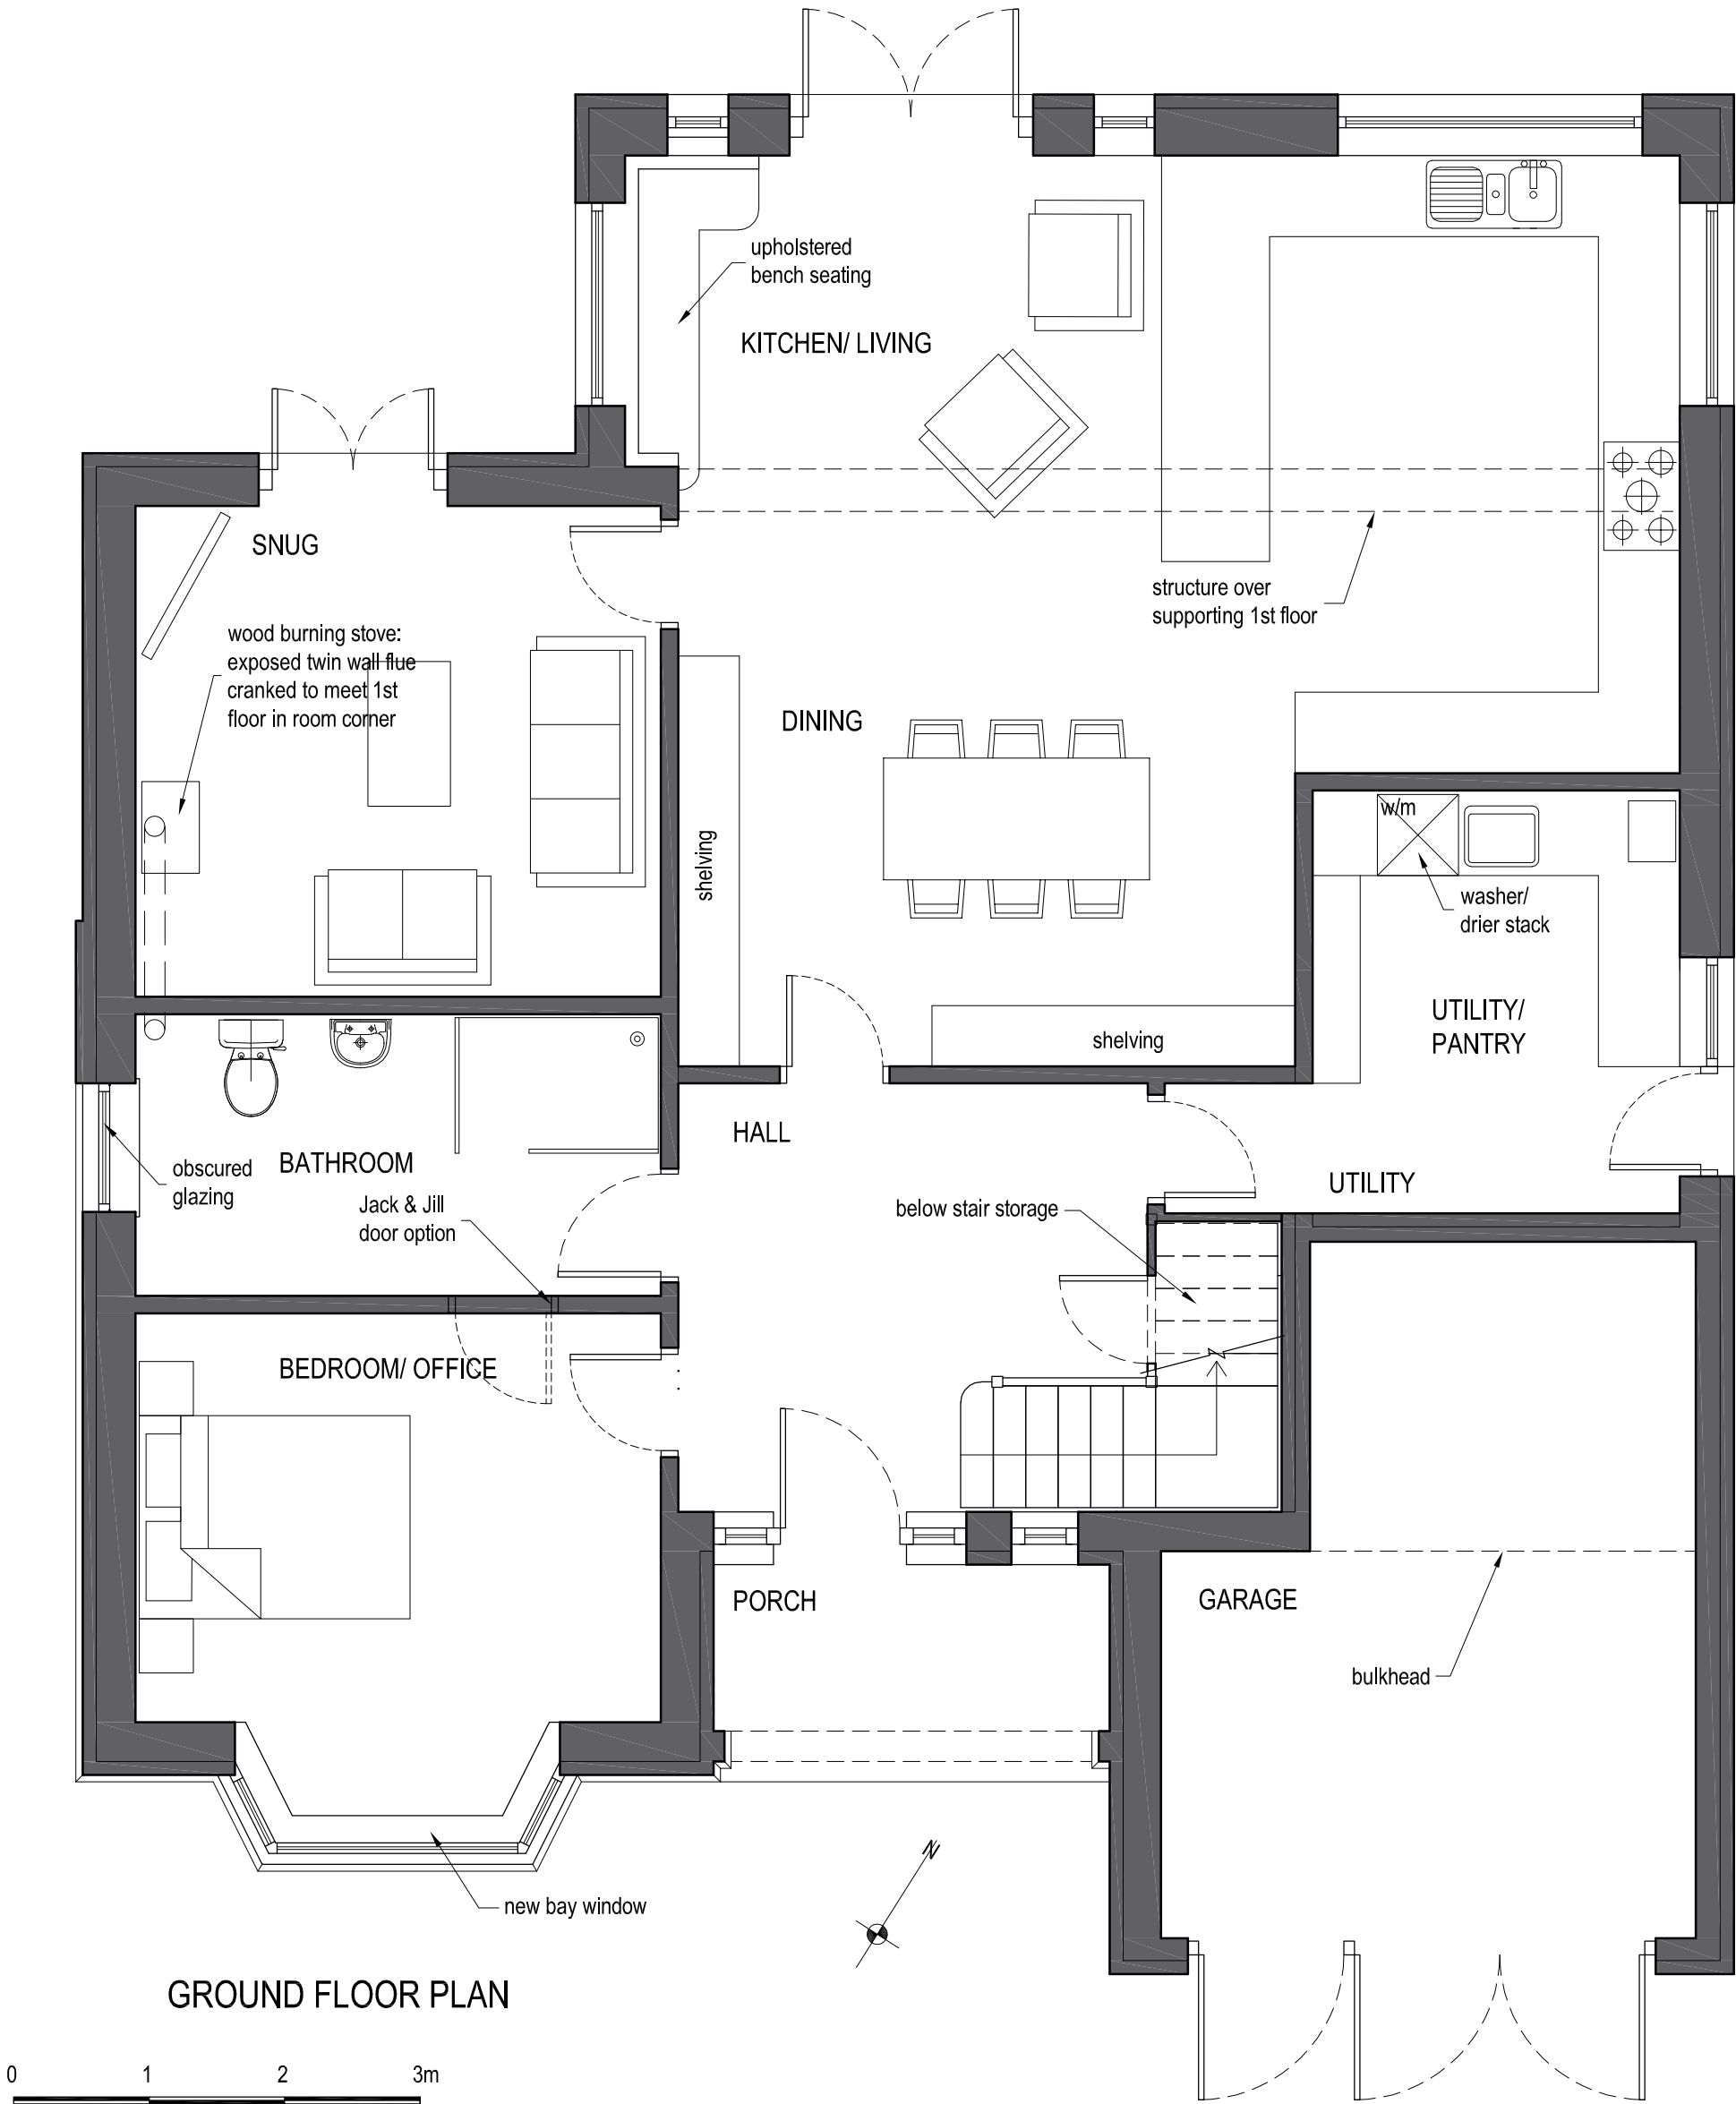


GROUND FLOOR PLAN

0 1 2 3m

Revisions			
A	general revisions	30.11.22	
B	general revisions	09.12.22	

job 12 Westwood Park Drive, Leek, ST13 8NG Extensions and Alterations			
title Ground Floor Plan as Proposed			
date 26.10.22	scale 1:50 @ A3	drawn by RA	dwg. no. rev. 12WPD-07 B

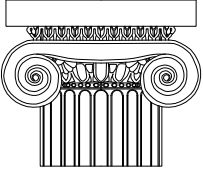

Ian Ankers architecture
Building and Design Consultants
Ryecroft Farm, Rushton Spencer, Macclesfield, SK11 0RP
t 01260 546944
e ross@ianankers.co.uk
w www.ianankers.co.uk