



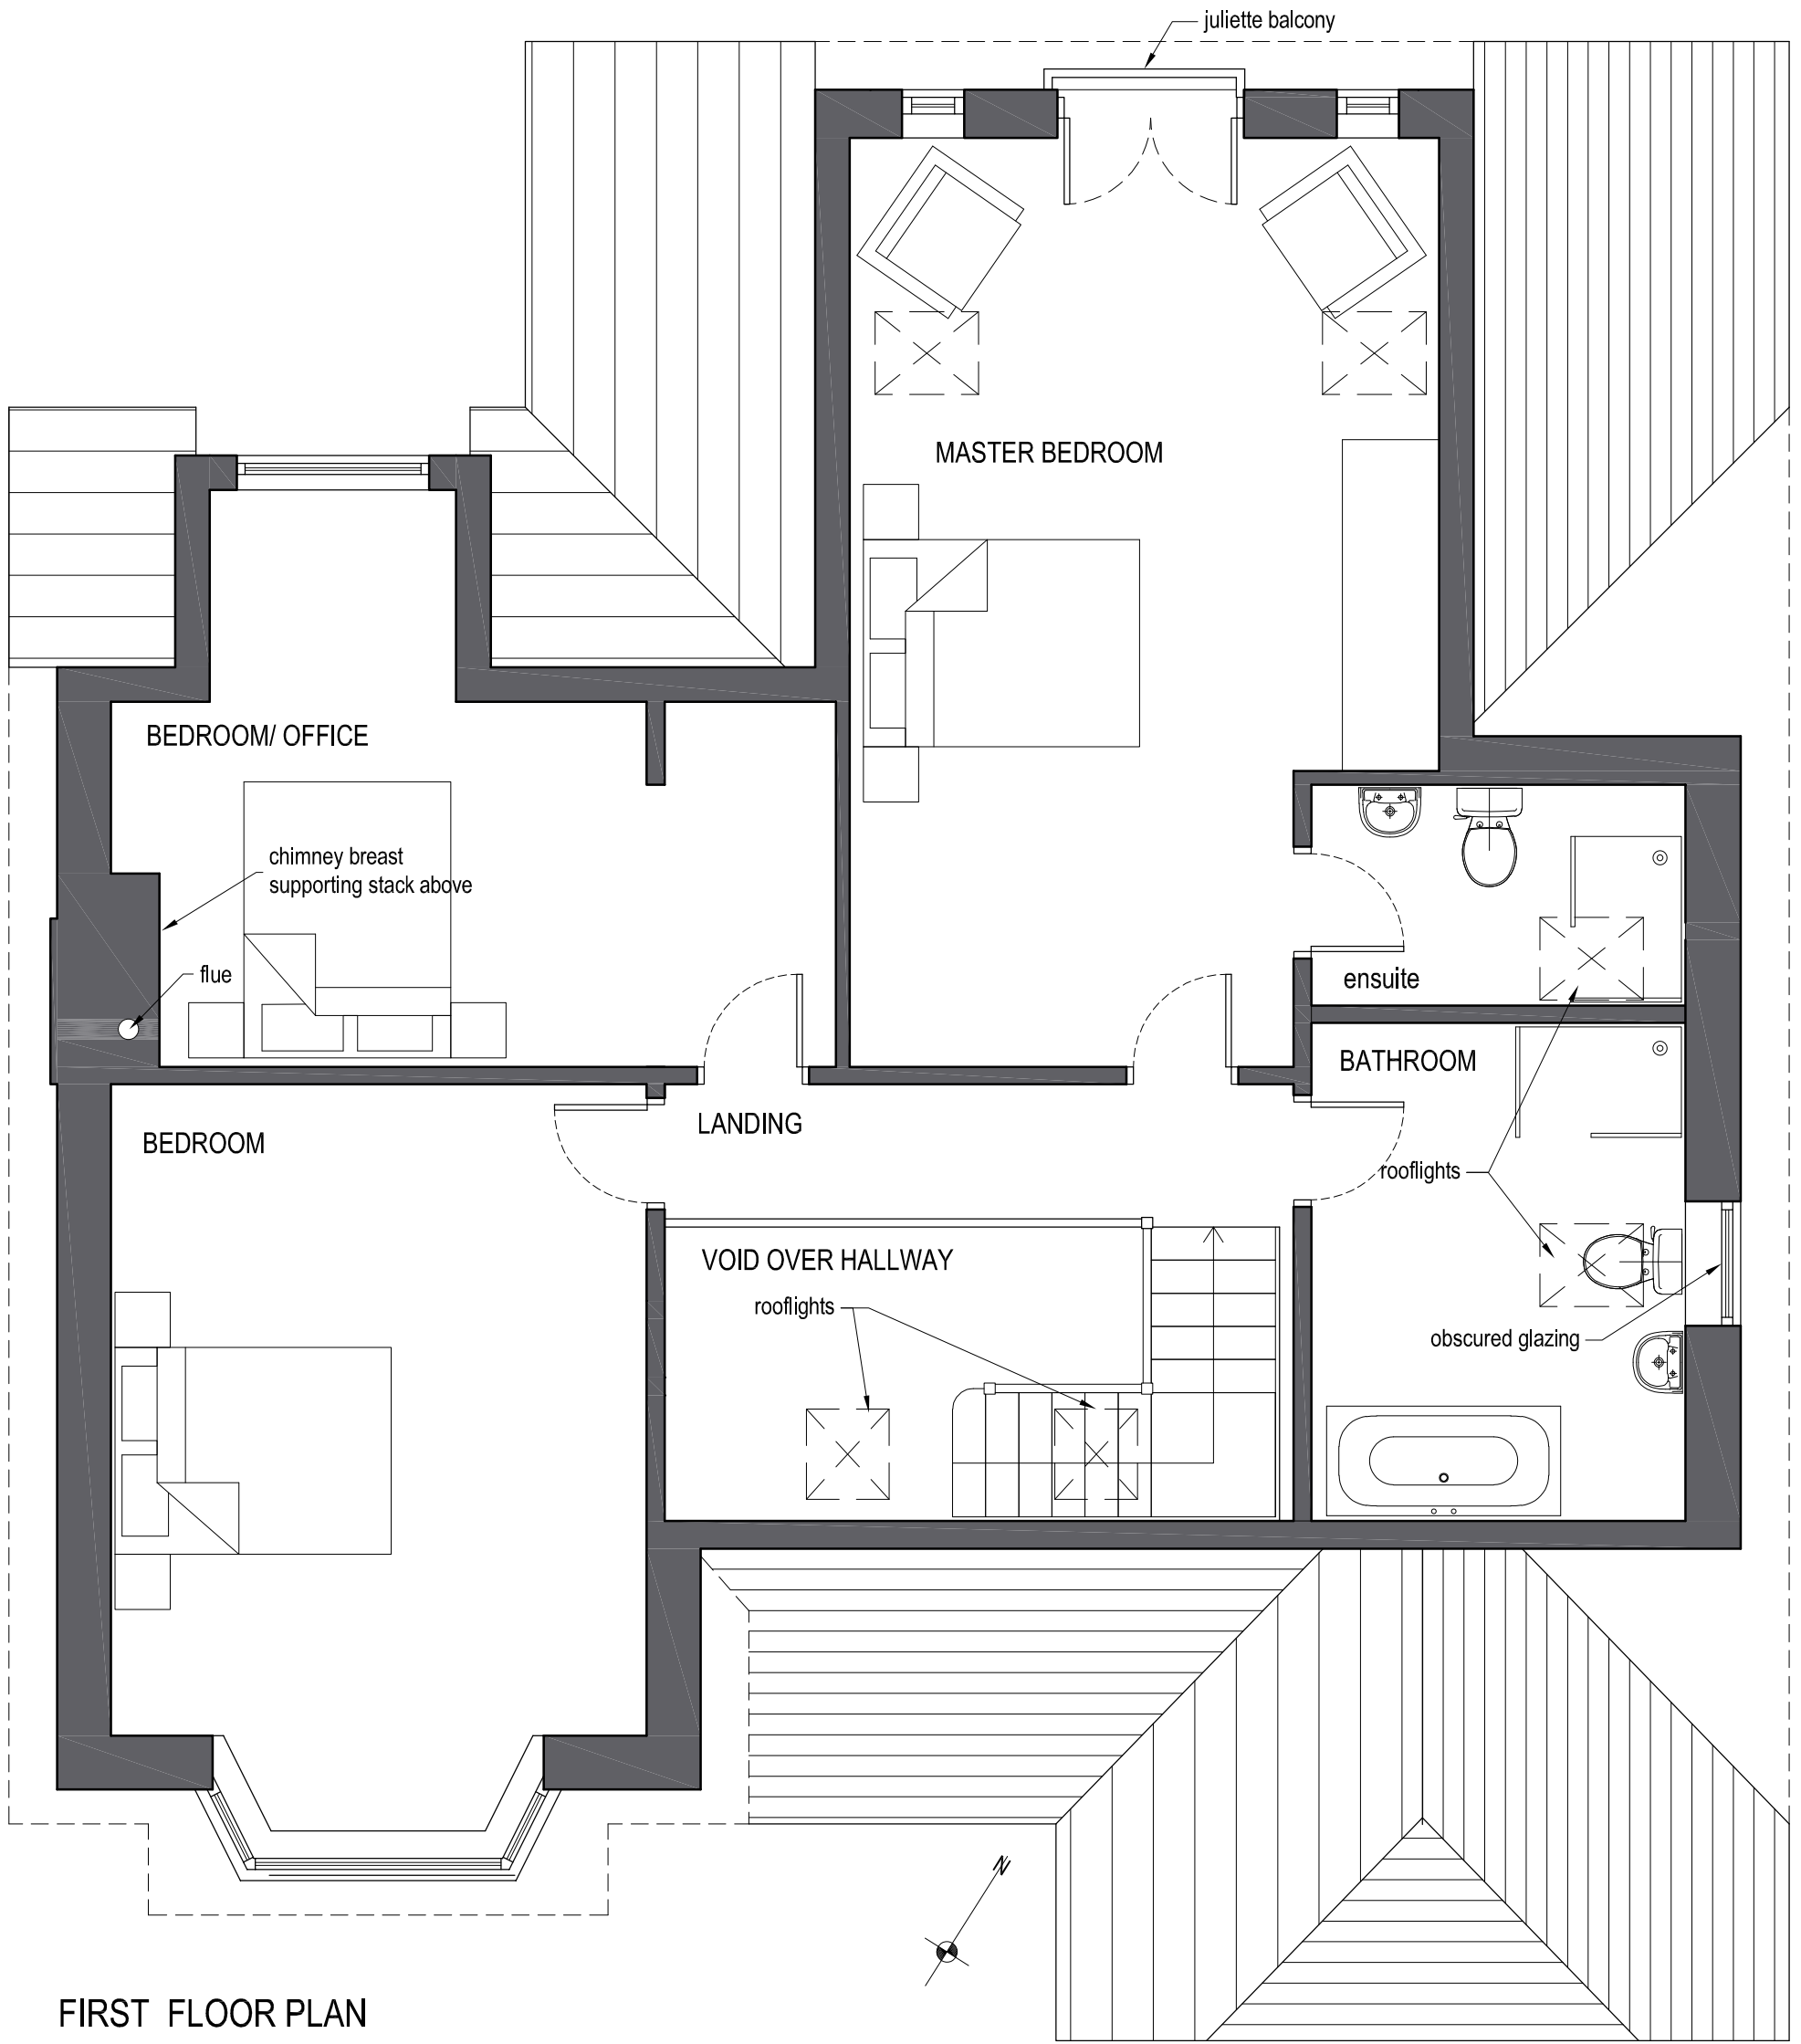

FIRST FLOOR PLAN

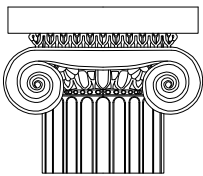

Revisions		
A	general revisions	30.11.22
B	general revisions	09.12.22

job 12 Westwood Park Drive, Leek, ST13 8NG Extensions and Alterations				
title First Floor Plan as Proposed				
date 26.10.22	scale 1:50 @ A3	drawn by RA	dwg. no. 12WPD-08	rev. B
 Ian Ankers architecture Building and Design Consultants Ryecroft Farm, Rushton Spencer, Macclesfield, SK11 0RP t 01260 546944 e ross@ianankers.co.uk w www.ianankers.co.uk				