
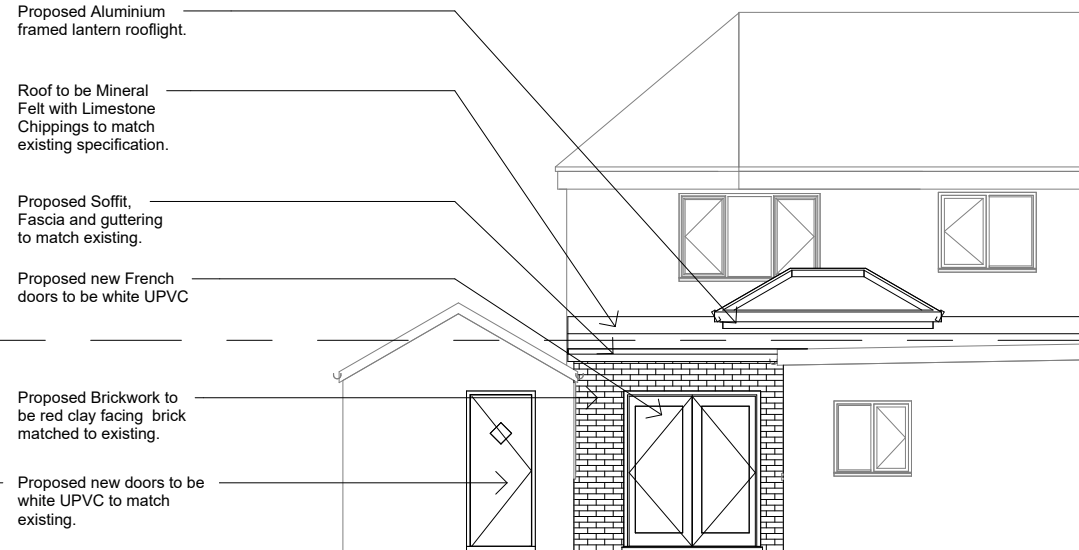


Only figured dimensions to be referenced from these drawings. If in doubt please ask for further dimensions. All figures to be checked on site prior to commencement.
This drawing is intended for planning or building regulations use only, not for construction purposes. Deviation from this drawing will not be permitted without prior written consent.
The Client shall make themselves aware of any obligations under CDM 2015 (Construction Design and Management).
The Client shall make themselves aware of any obligations under the Party Wall Act 1996.

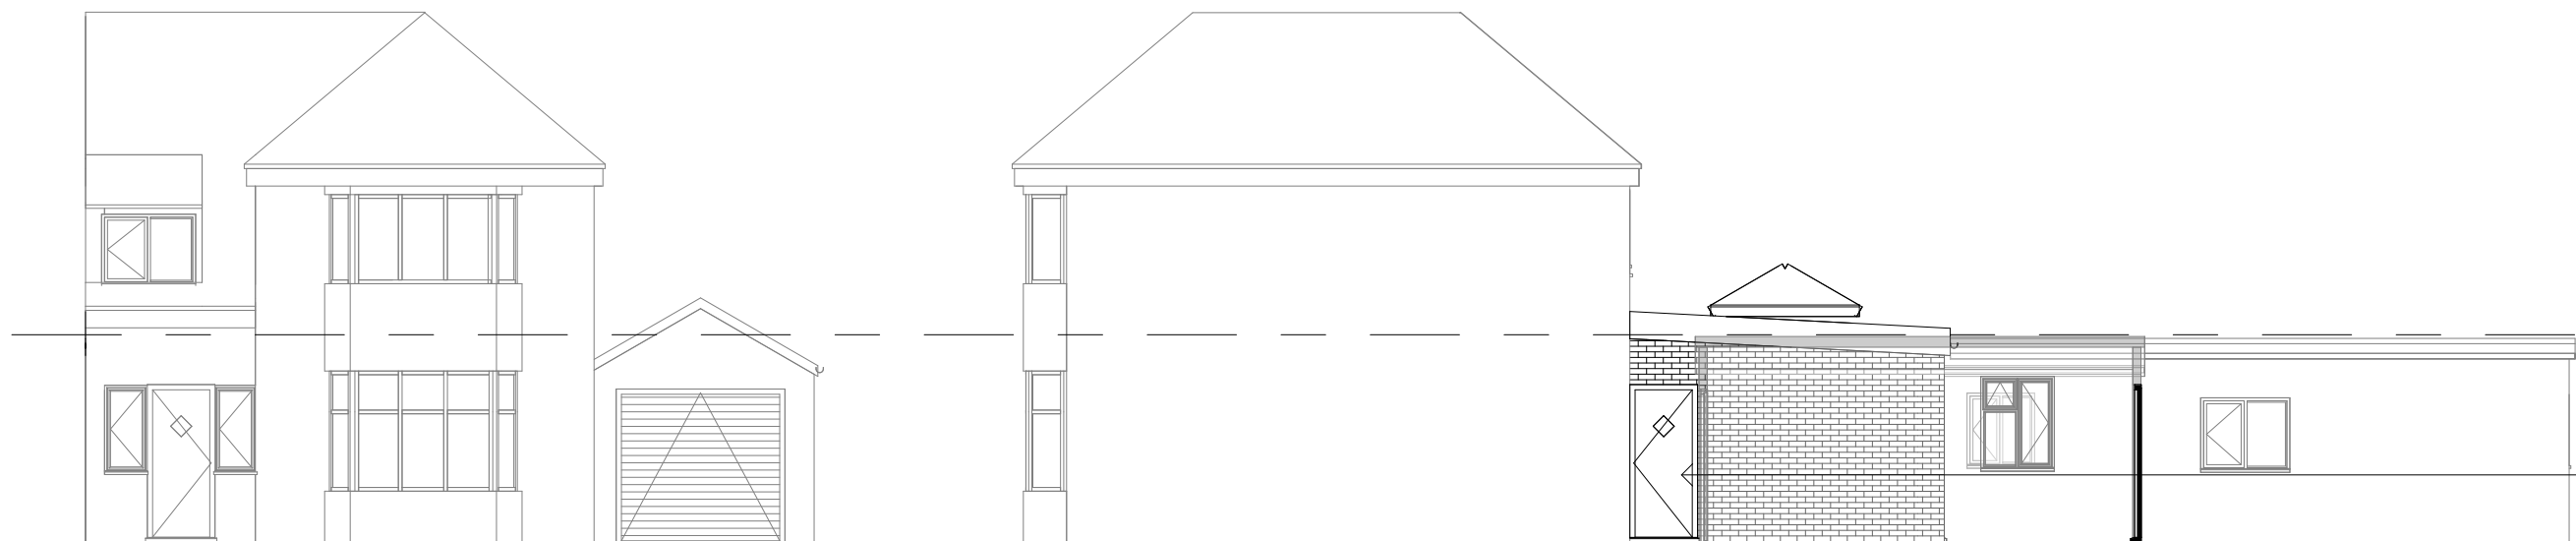

Existing Walls
Proposed Walls


First Floor
2780

Ground Floor
0

1
0003
Front Elevation as Proposed
1 : 100

2
0003
Side Elevation as Proposed
1 : 100


3
0003
Rear Elevation as Proposed
1 : 100

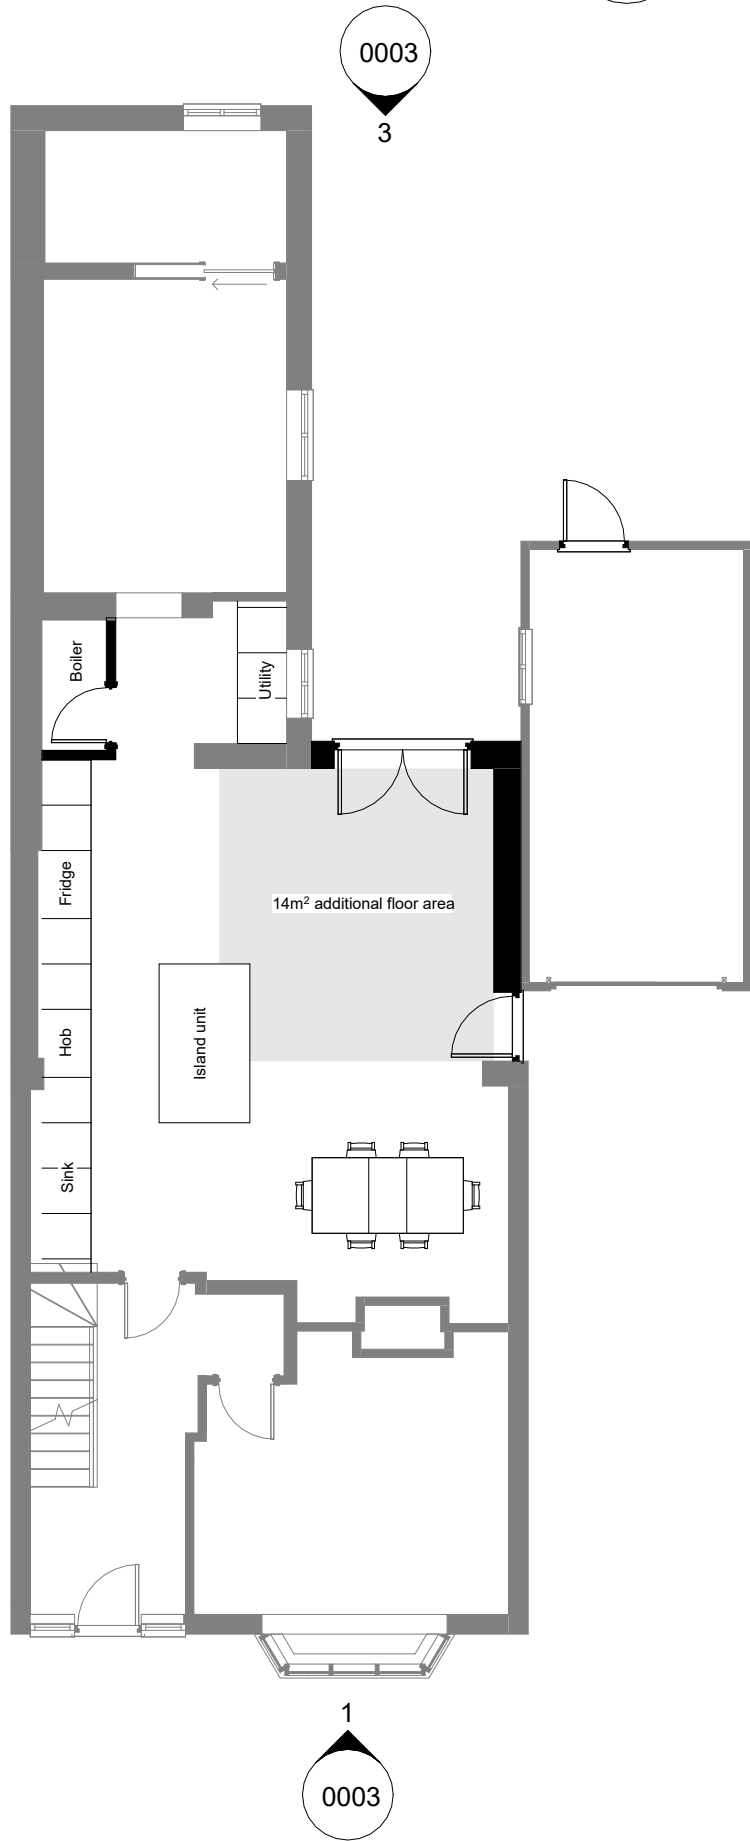

2
0003

1
0003

4
0003
Ground Floor as Proposed
1 : 100

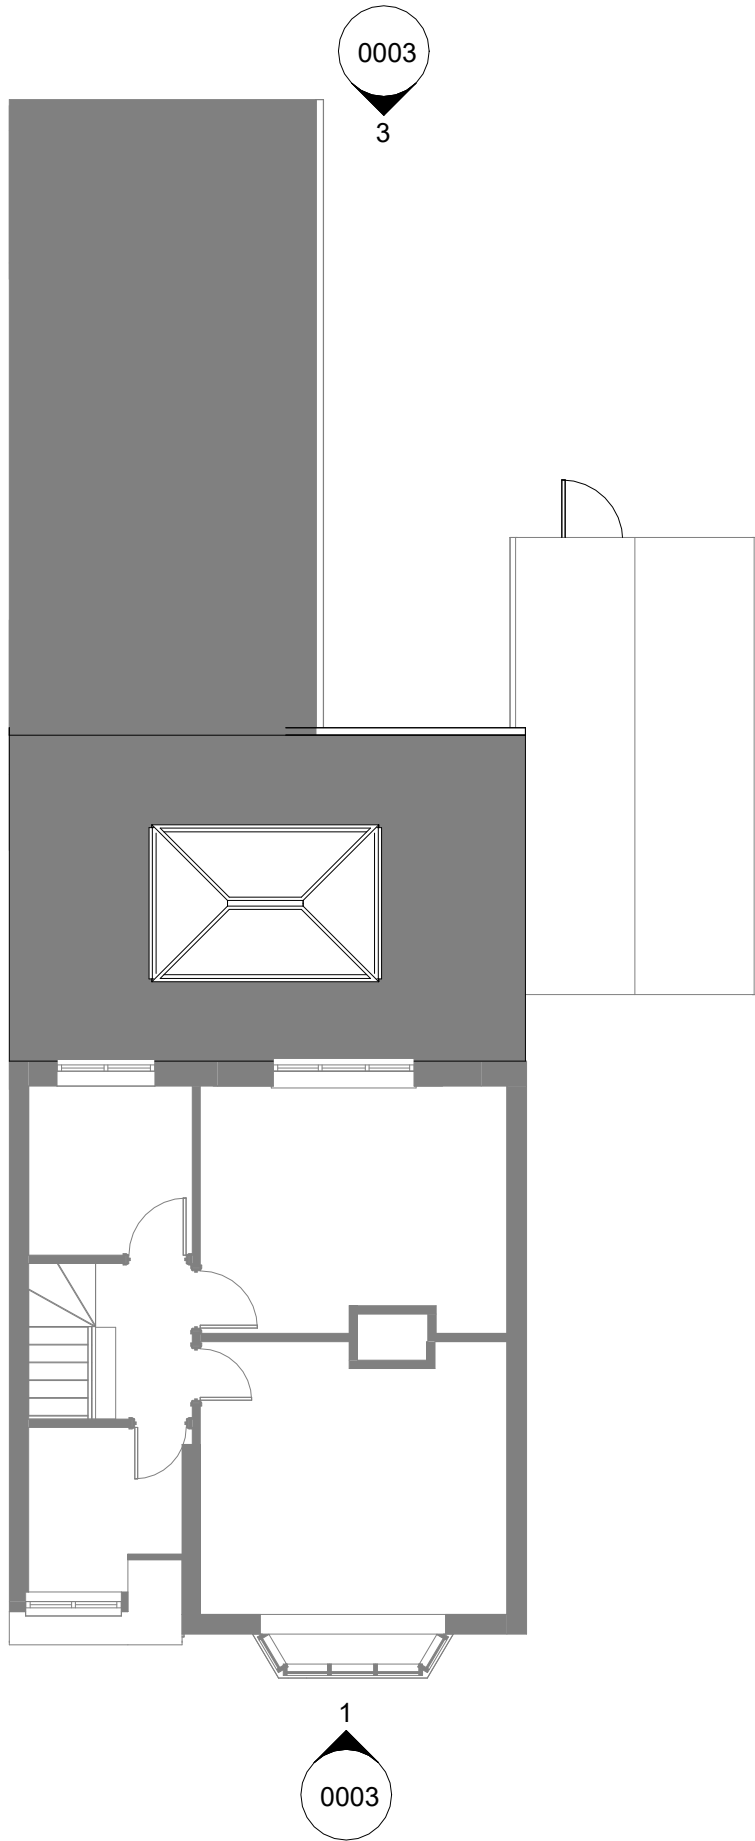

2
0003

1
0003

5
0003
First Floor as Proposed
1 : 100

1 0 1 2 3 4 5
SCALE 1:100 m



Rev.	Description	Date
Drawing Status: Planning		
Two storey side extension		
Client : Mrs. S Bullock		
Project : 141 Uttoxeter Road Draycott In the Moors Staffordshire ST11 9AB		
Drawing Title : Floorplans and Elevations as proposed		
Date: 15/10/22		Scale:
Drawing No : BULL-0003		Rev. No : 1