


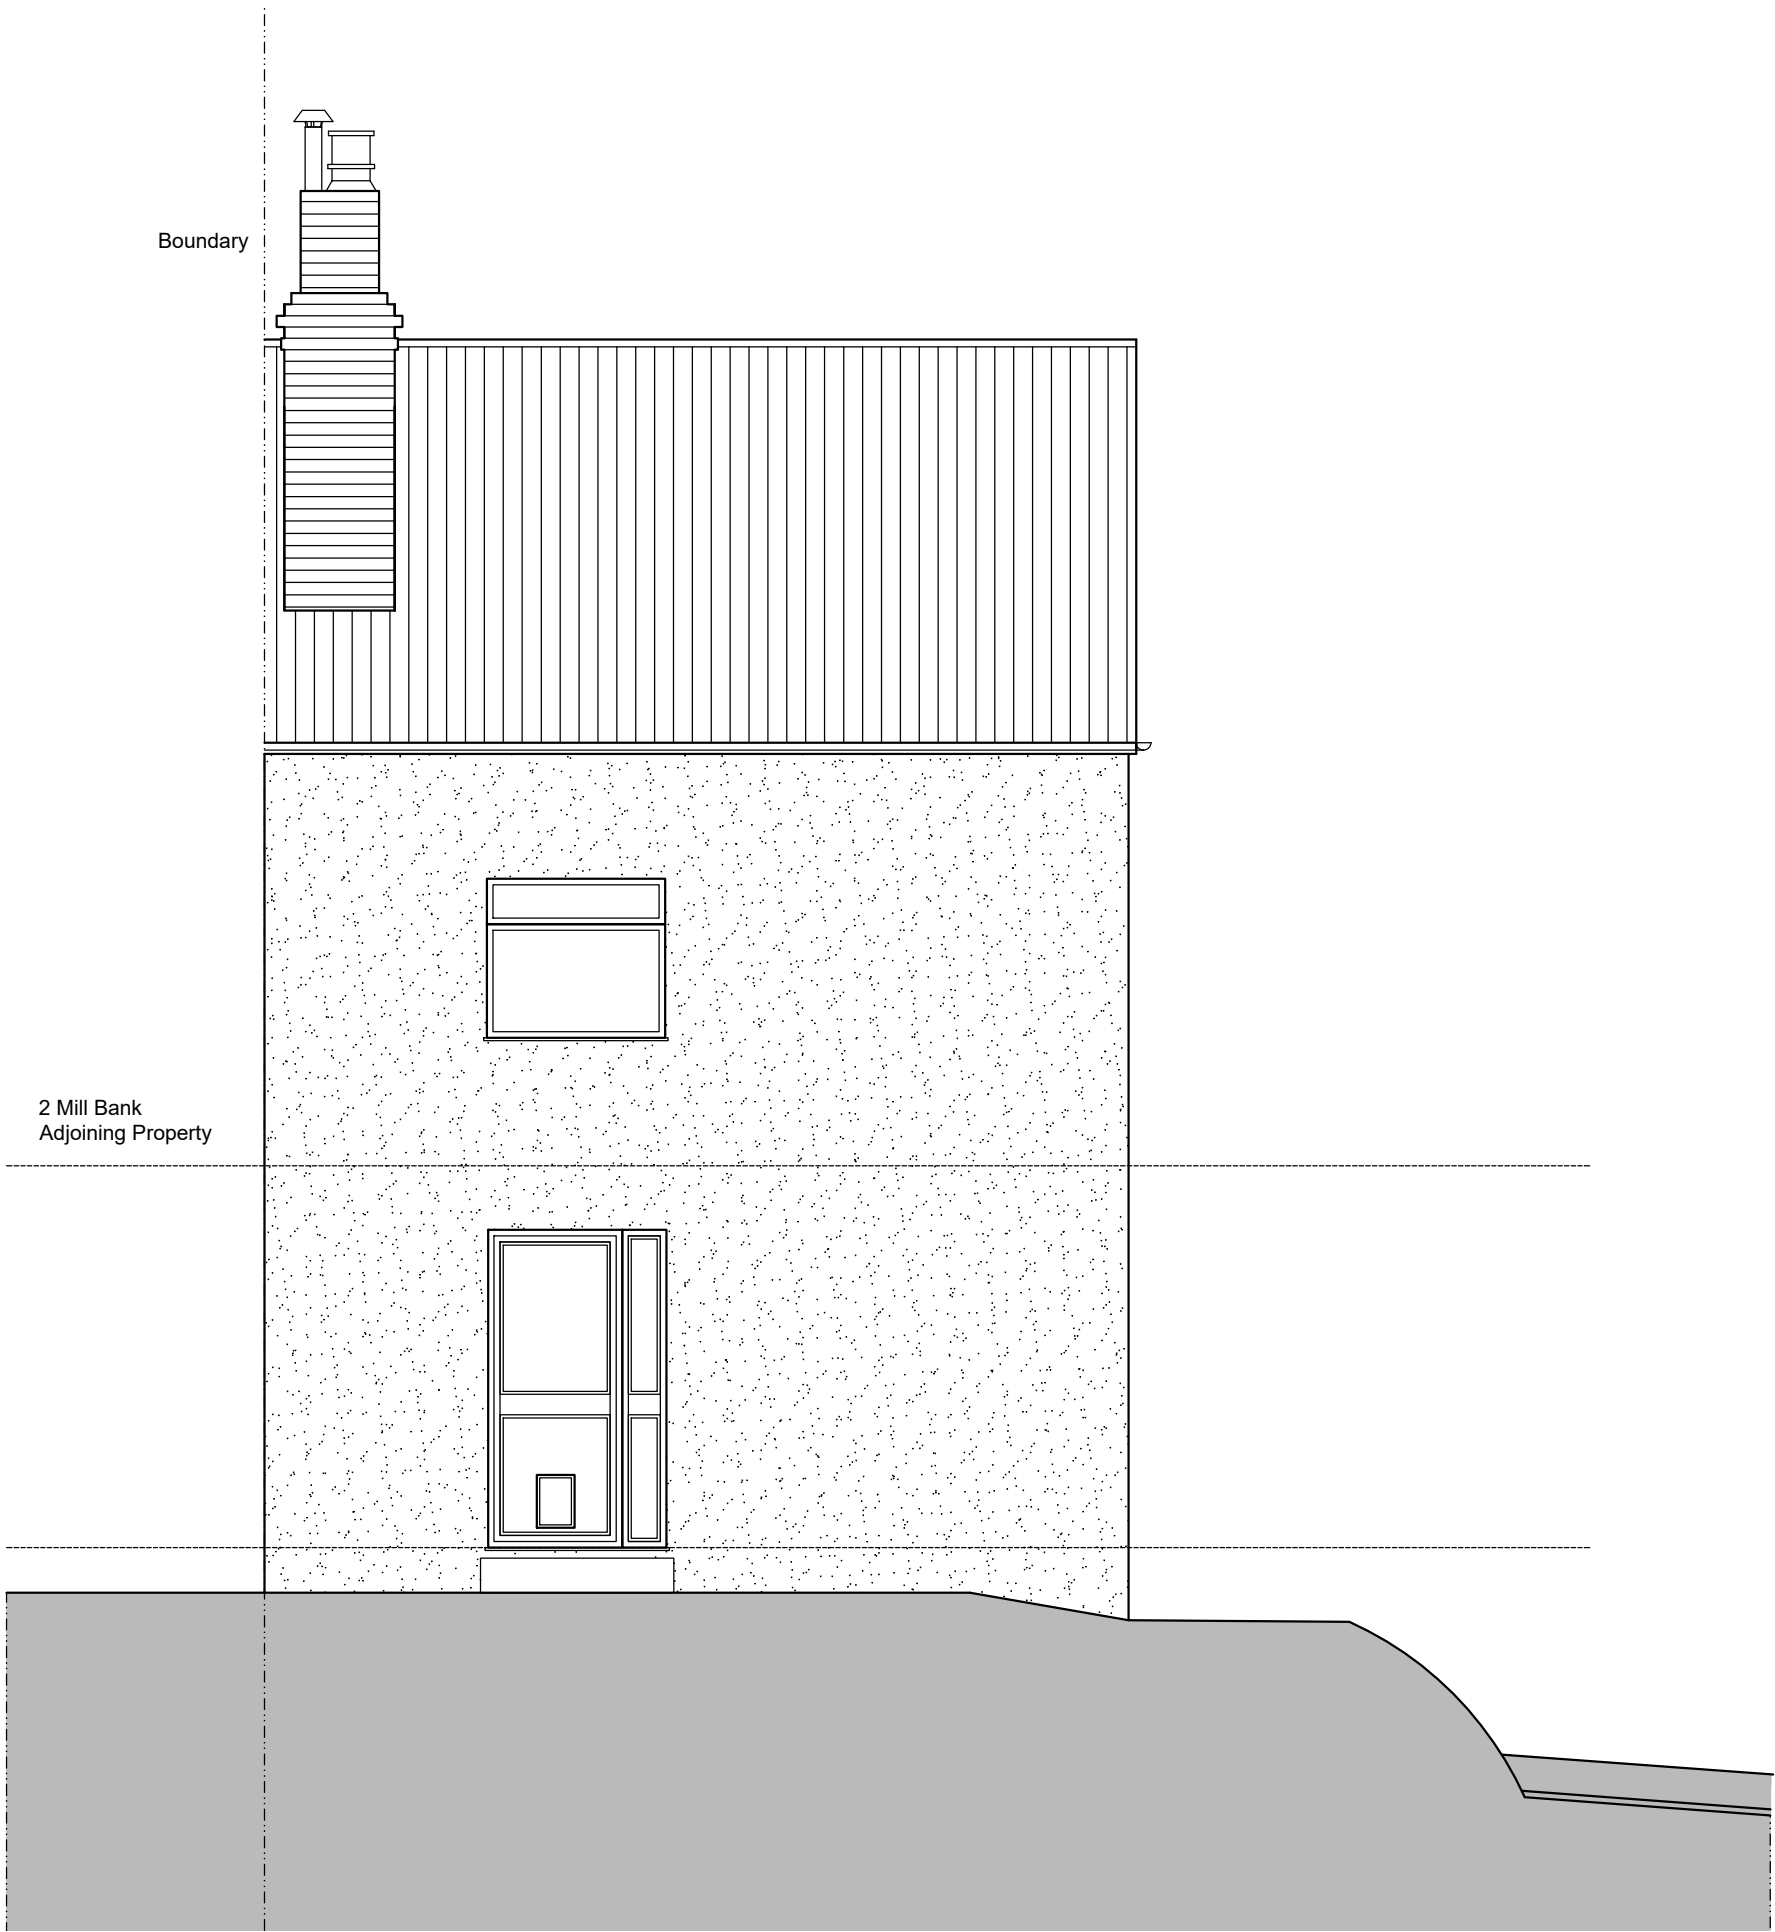


SIDE ELEVATION AS EXISTING 1:50



SIDE ELEVATION AS EXISTING 1:50



REAR ELEVATION AS EXISTING 1:50

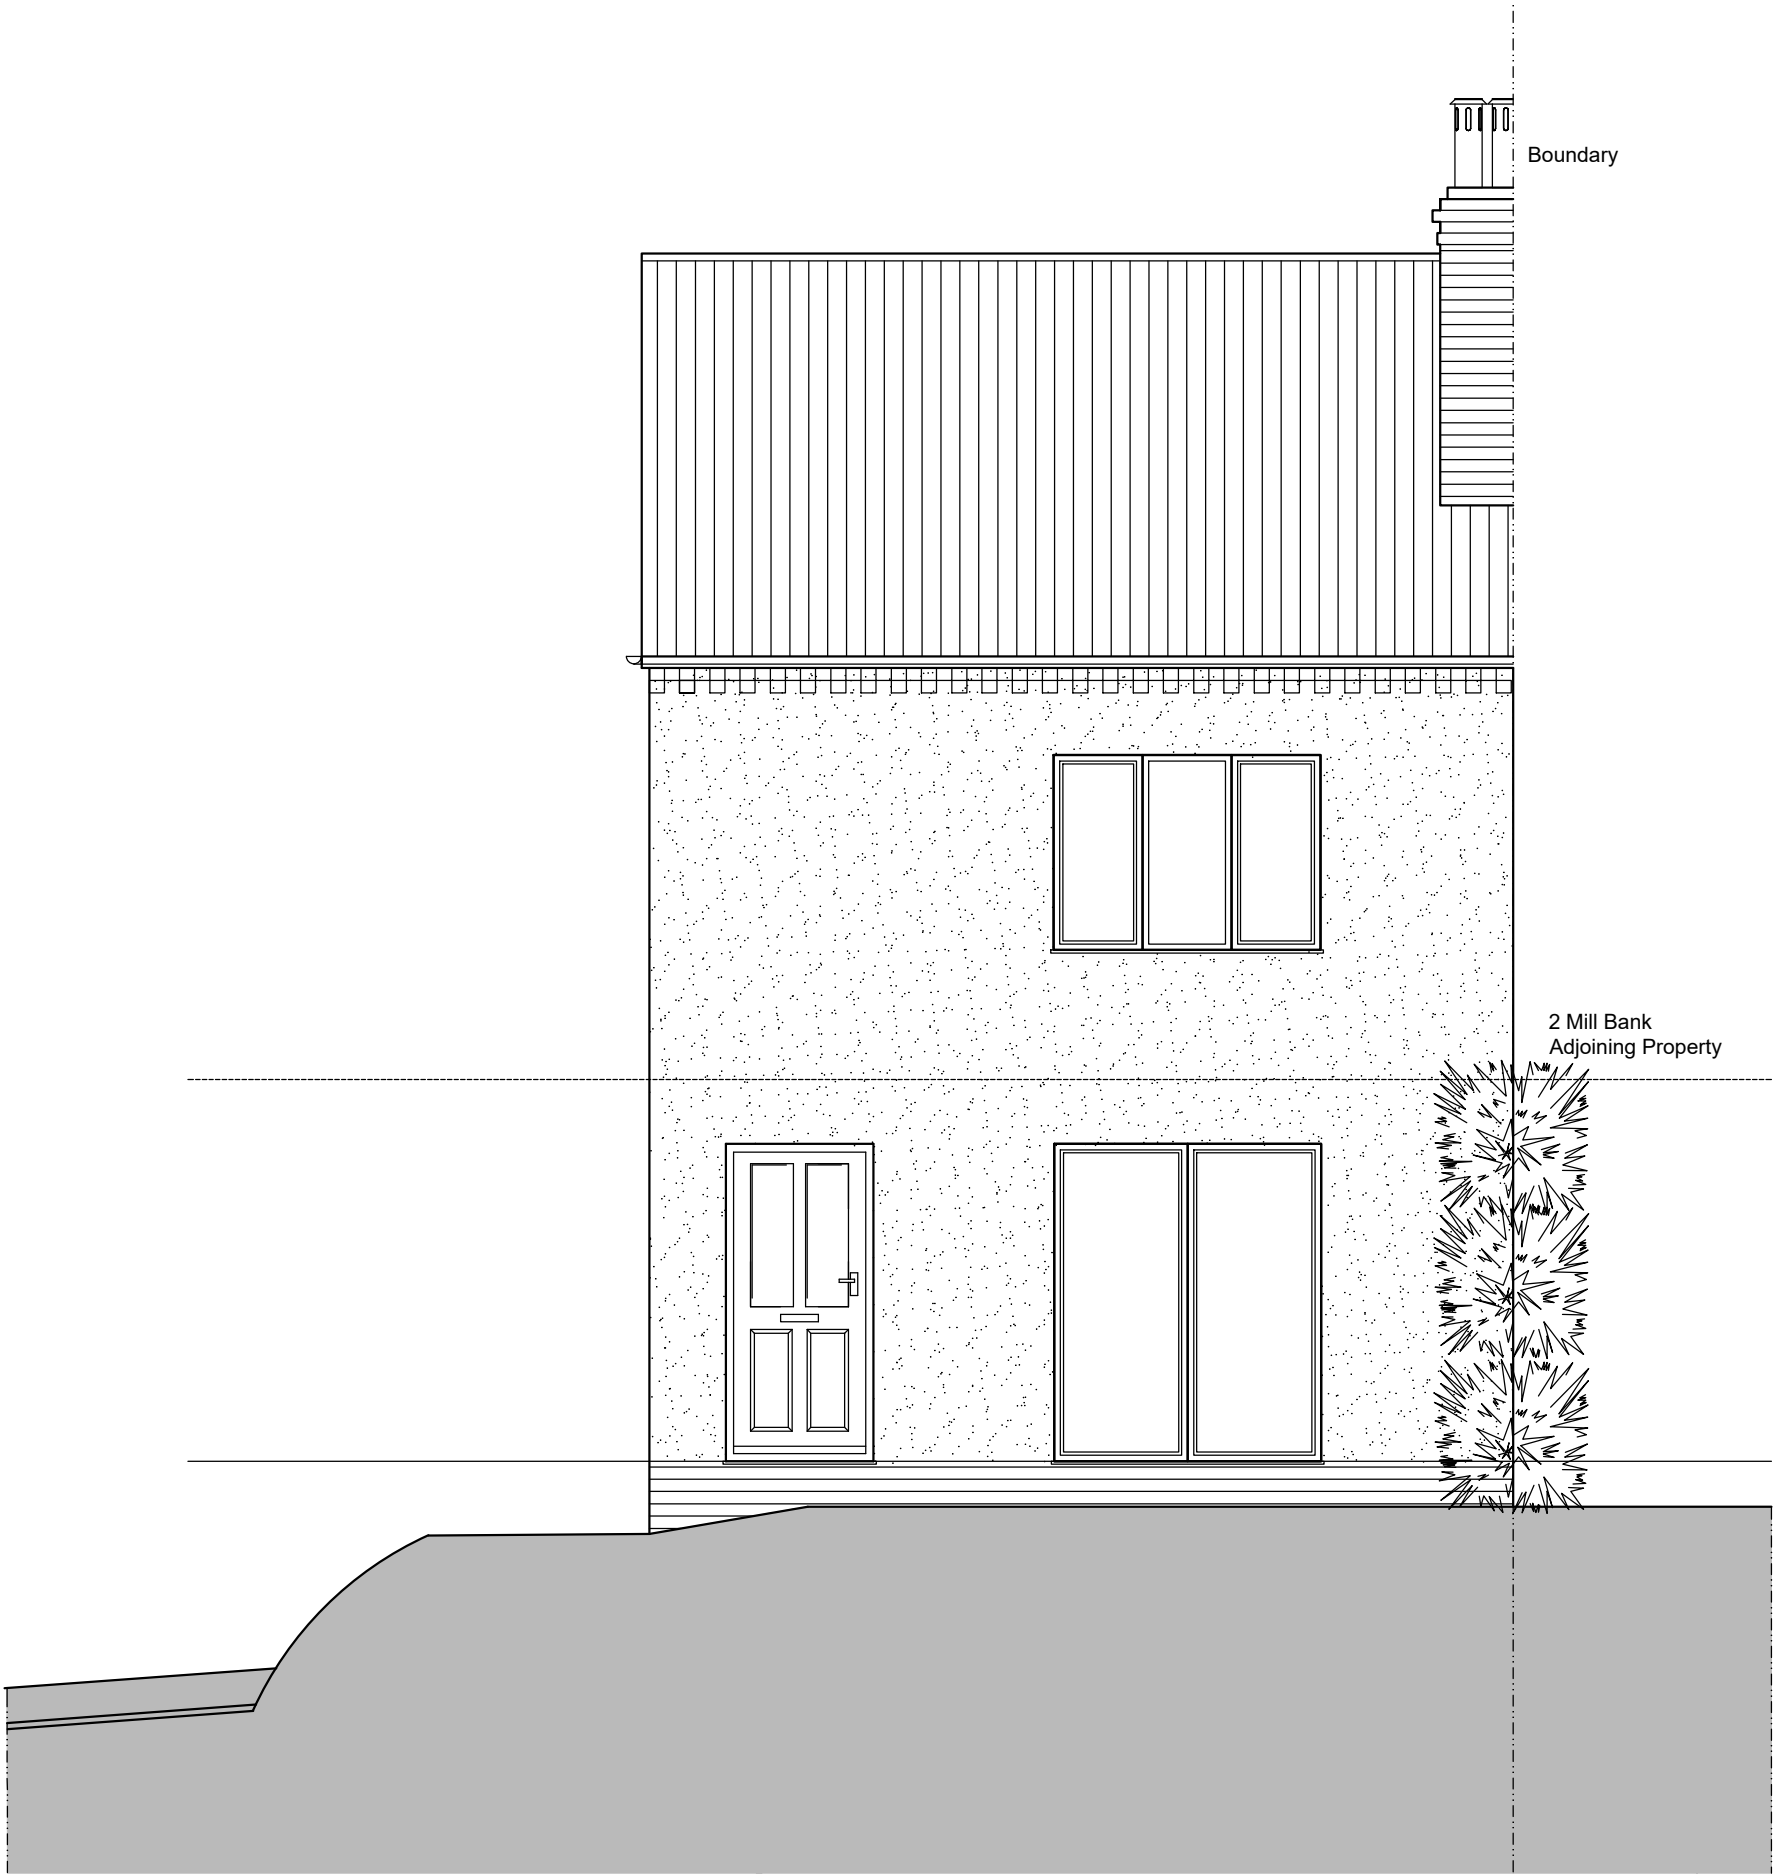

FRONT ELEVATION AS EXISTING 1:50

Copyright retained in accordance with the copyright, design, and patents act 1988.

CDM Regulations 2015

Denotes a significant hazard or difficult management procedure. Please refer to drawing notes for potential hazards. Main contractor to plan for mitigation measures in response to hazards.

CDM Regulations require that **all** projects are to:


- Have **workers to be competent and are suitably skilled for the work they carry out;**
- Contractors to provide appropriate supervision, instruction and information to all on site workers to provide a safe working environment;
- Have a written construction phase plan.

Worcester architects are appointed as 'Designer' only, unless a written appointment has been completed for the formal appointment as 'Principal Designer'

Rev	Note	Date

wa worcester architects

19 Poyser Lane Kirk Langley Ashbourne
DE6 4LR 07963780532 01332 824517
info@worcester-architects.co.uk
www.worcester-architects.co.uk

 RIBA 
Chartered Practice

Project **1 Mill Bank, Dilthorne**

Drawing Title **Elevations as existing**

Scale 1:50

Sheet A1	Drawn By GN	Checked By MS
----------	-------------	---------------

Date	Job No.	Drawing No.	Revision
Oct' 22	076 2022	002	-