

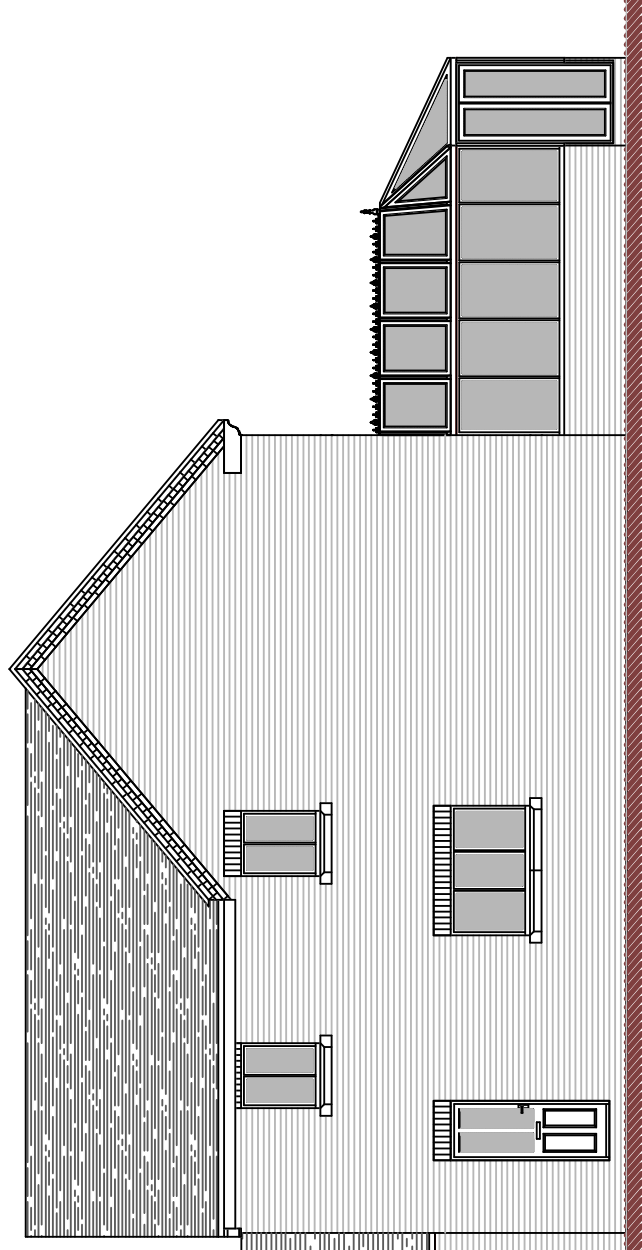
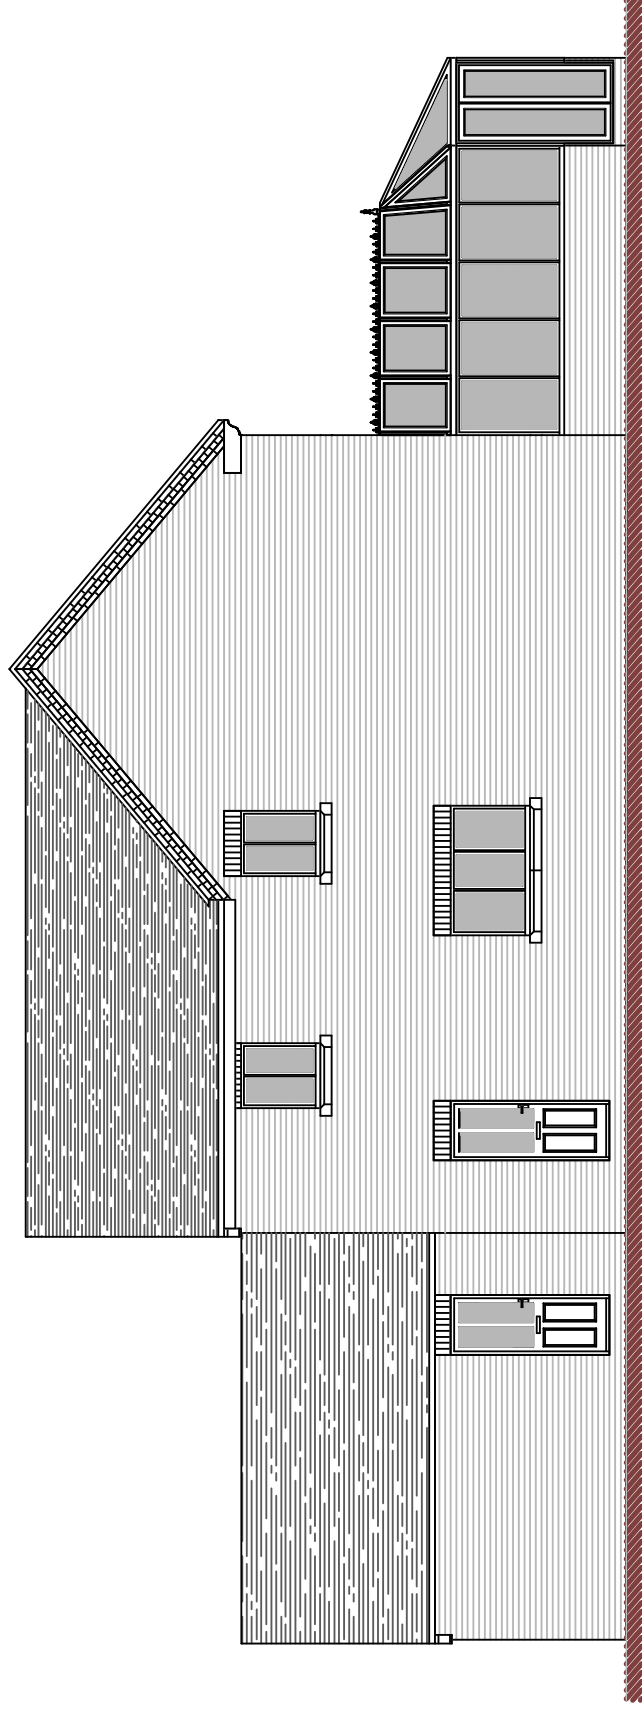
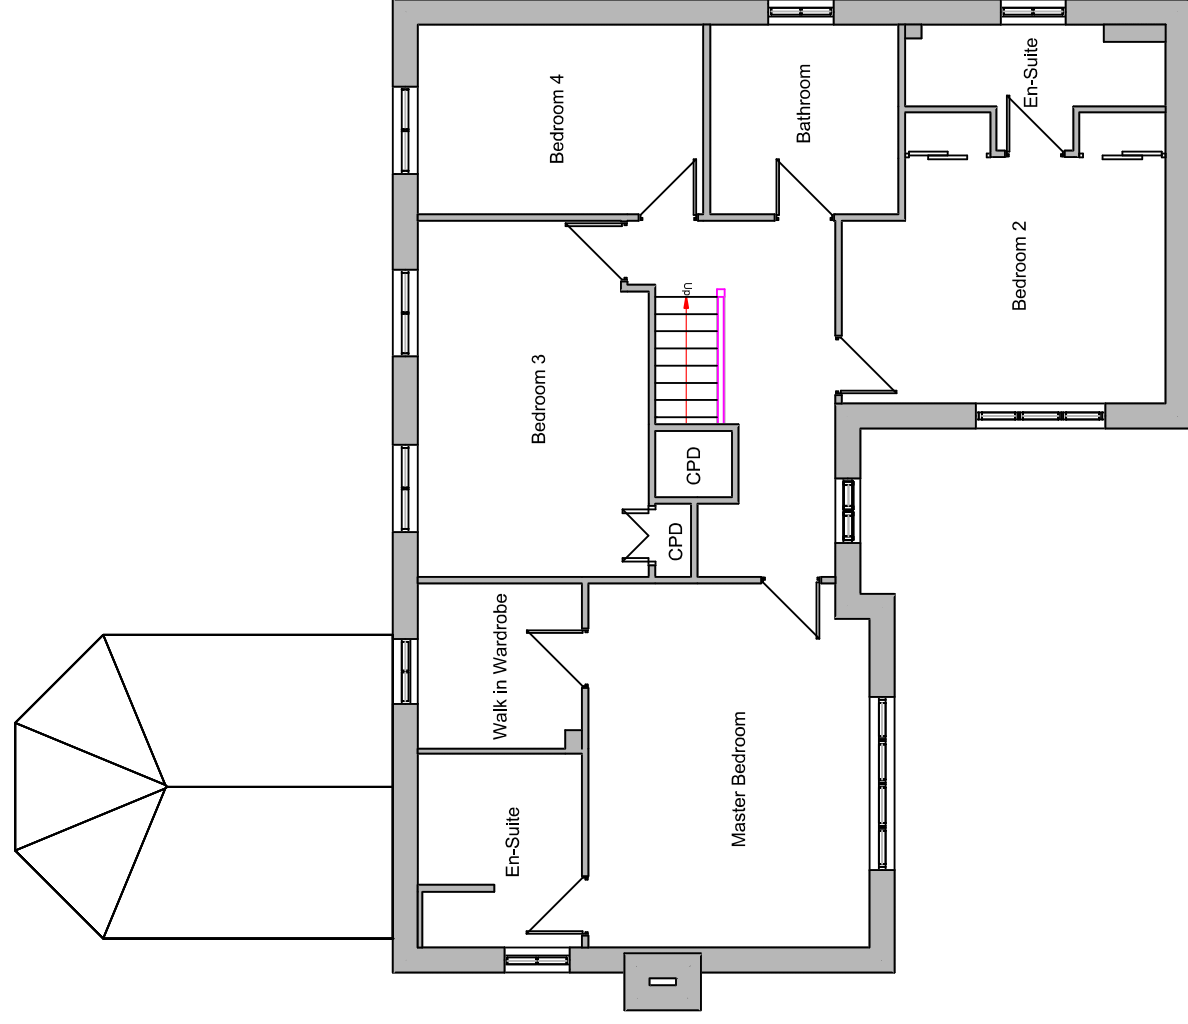
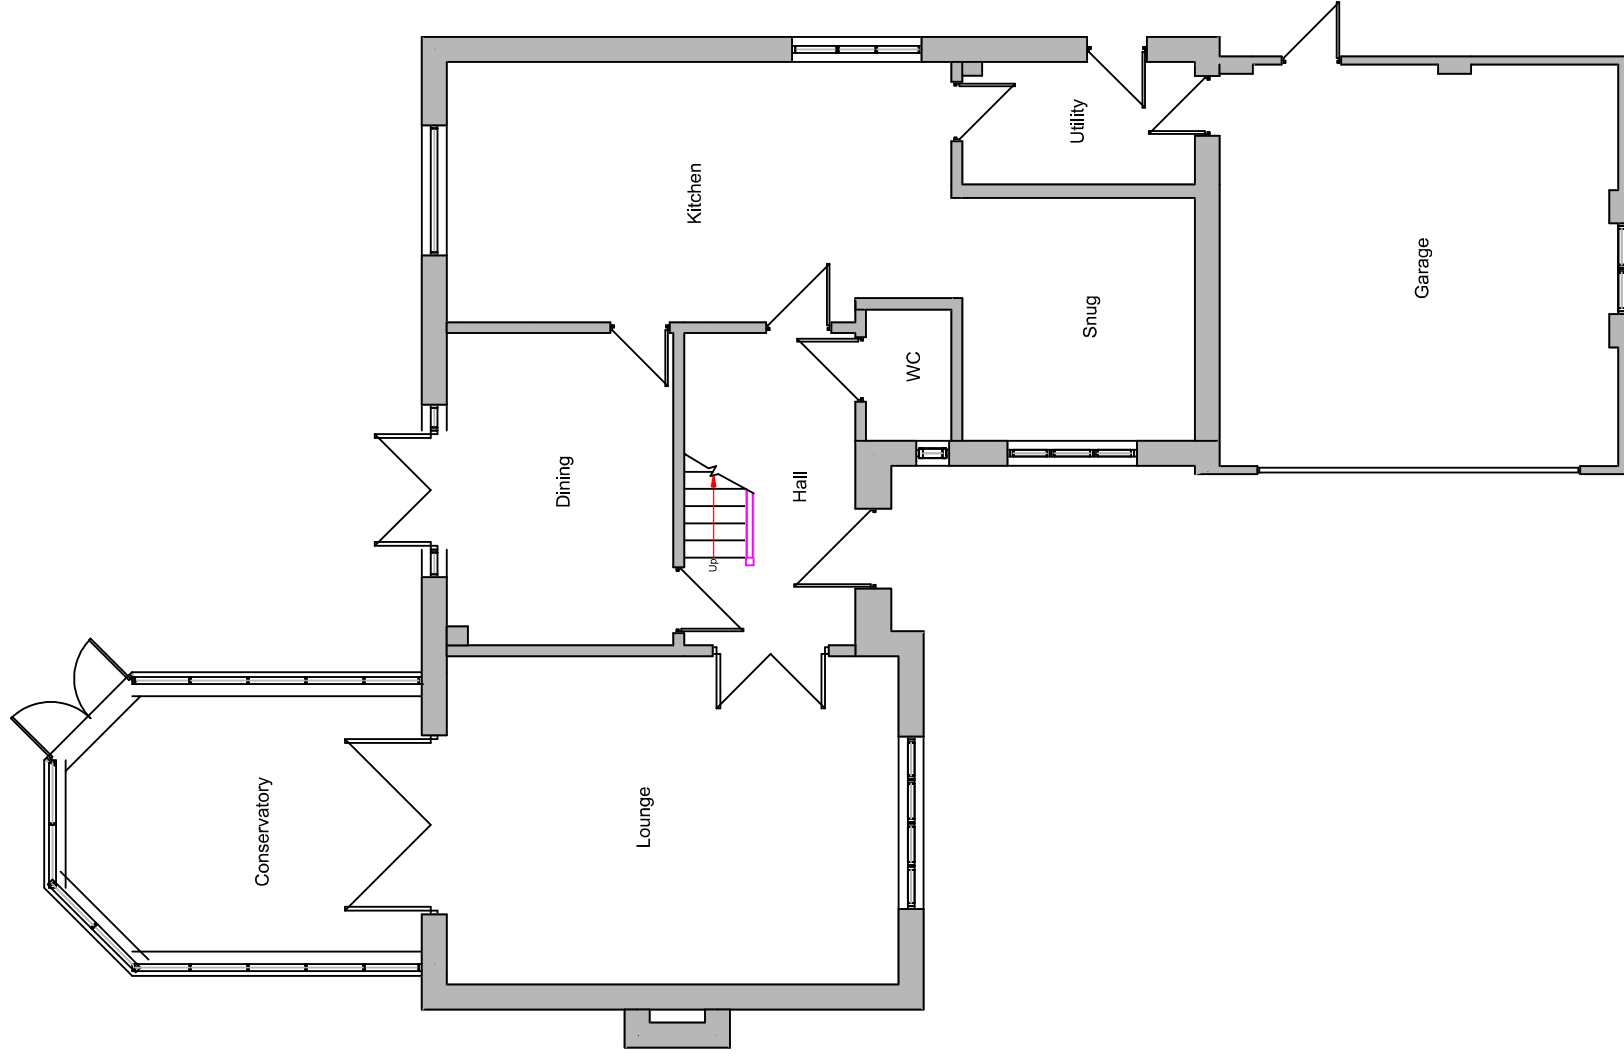
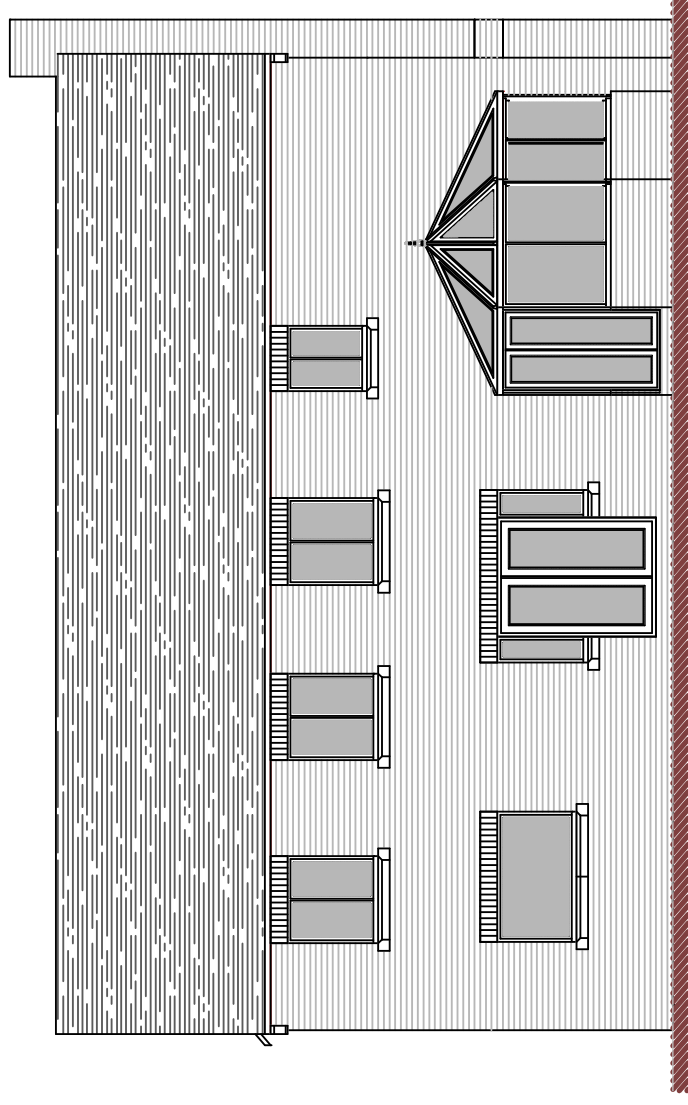


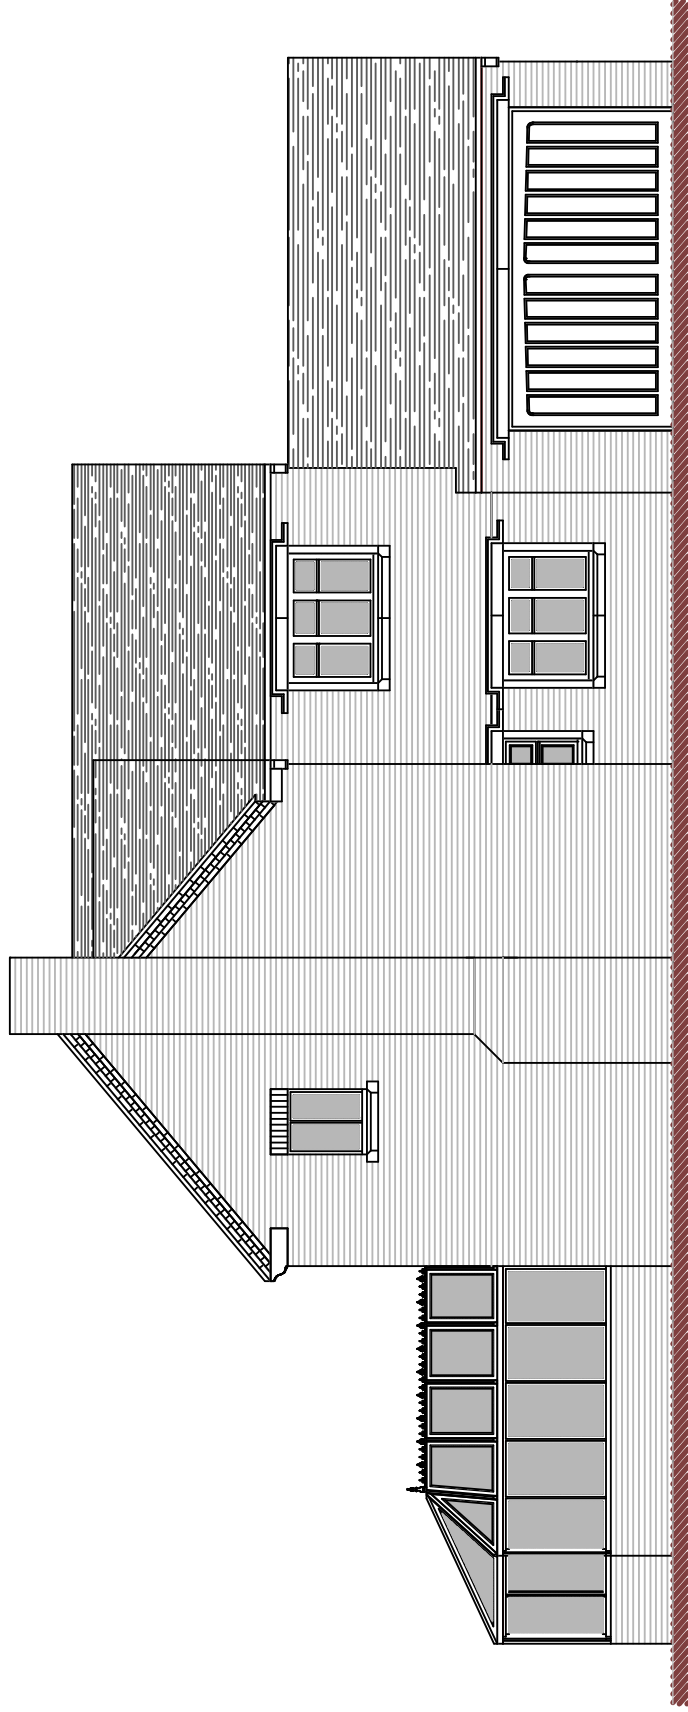

**DBD Architectural
Consultancy Ltd ©2022**

1. Copyright is vested with DBD Architectural Consultancy Ltd.
2. All dimensions to be checked on site before proceeding.
3. Contractor to check/radii dimensions of new work, surface radii, on existing walls.
4. Do not assume existing structure or details are plumb, square or level.
5. Contractor must notify the architect of any discrepancies before proceeding.
6. All drawings to be read in conjunction with all other contractors drawings and specs.

Rev	Date	Description

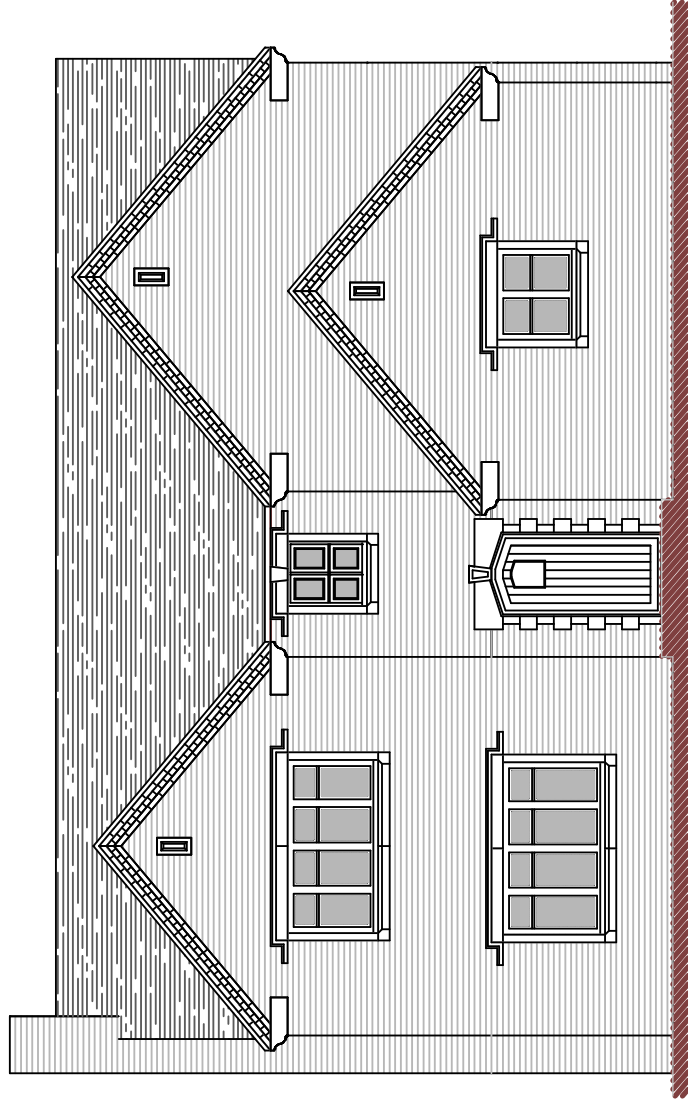

**DBD Architectural
Consultancy**

DBD Architectural Consultancy Ltd
50 Broad Street, Leek,
Staffordshire, ST13 5NS
01538 383118
mail@dbdconsultants.co.uk
www.dbdconsultants.co.uk

Mr and Mrs Bloor
Maple House, Maple Grove
Cheddleton
ST13 7BF
Client

Extension on the first floor over garage, ground floor rear extension replacing conservatory and railings added to garden room roof to create a decking area.

Title	Plans as Existing		
	Stage: Planning		
	Sheet: A2	Date: 23.11.22	Job No: 2263
	Scale: 1:100		
Drawing Number:			PL 02

First Floor Plan

Ground Floor Plan

Metres



SCALE 1:100