




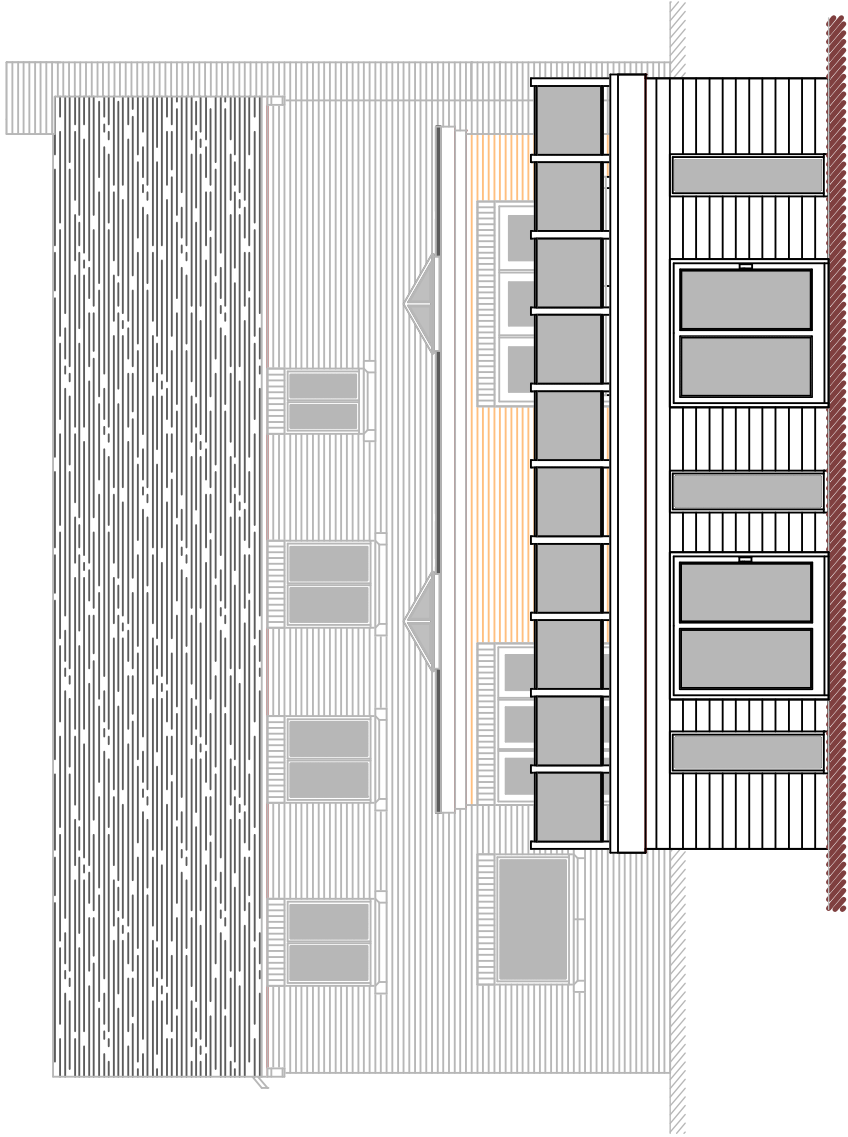


Front Elevation of Garden Room

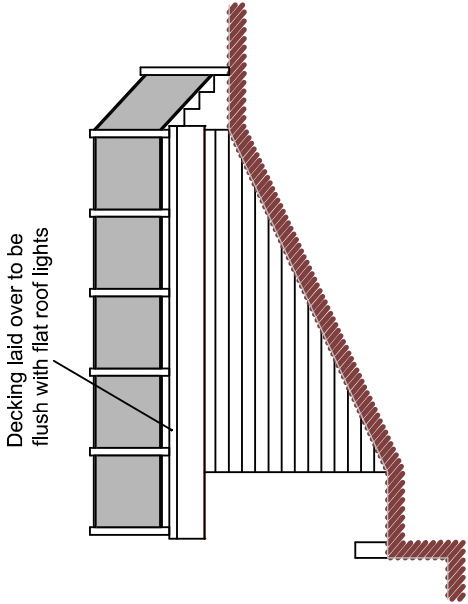



Side Elevation of Garden Room

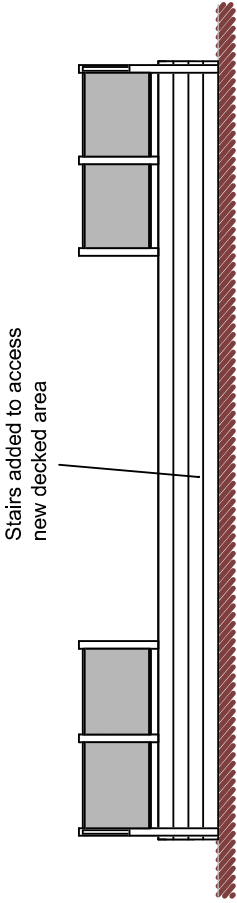


Rear Elevation of Garden Room

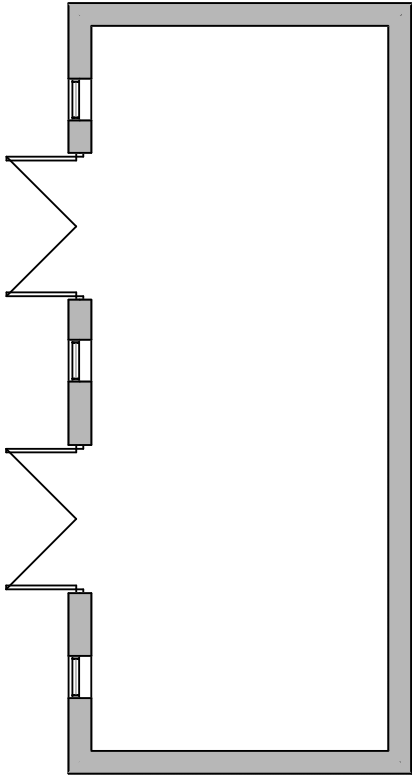

Ground Floor Plan

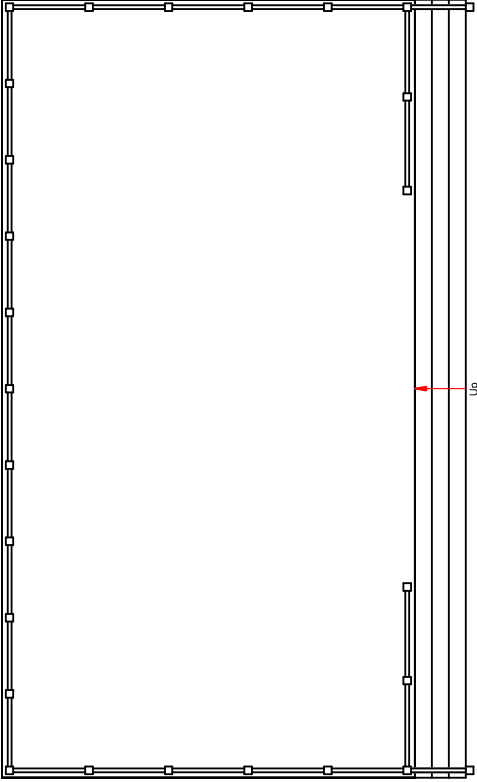 

Roof Plan

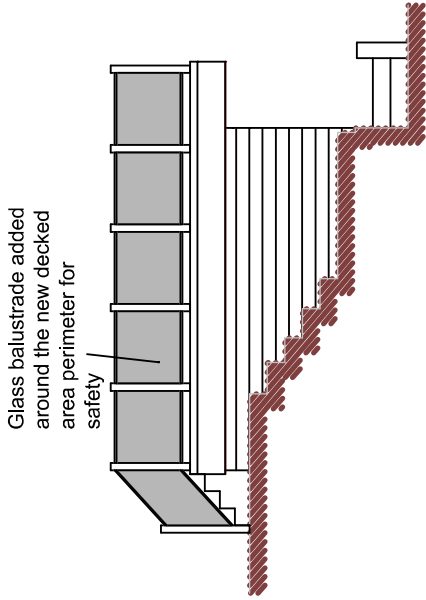

Side Elevation of Garden Room

DBD Architectural  
Consultancy Ltd ©2023

1. Copyright is vested with DBD Architectural Consultancy Ltd.
2. All dimensions to be checked on site before proceeding.
3. Contractor to check/adjust dimensions of new work to suit existing conditions.  
Do not assume existing structure or details are plumb, square or level.
4. Contractor must notify the architect of any discrepancies before proceeding.
5. All drawings to be read in conjunction with all other consultants drawings and specs.

| Rev | Date     | Description                           |
|-----|----------|---------------------------------------|
| C   | 03.01.23 | Minor Amendments                      |
| B   | 14.12.22 | Minor Amendments                      |
| A   | 12.12.22 | Amendments following clients comments |

DBD Architectural Consultancy Ltd  
50 Broad Street, Leek,  
Staffordshire, ST13 5NS  
01538 383118  
mailto:dbdconsultants.co.uk  
www.dbdconsultants.co.uk

Mr and Mrs Bloor  
Maple House, Maple Grove  
Cheddleton  
ST13 7BF

Client:

Extension on the first floor over garage,  
ground floor rear extension replacing  
conservatory and railings added to  
garden room roof to create a decking  
area.

Notes:

The  
Garden Room Plans as  
Proposed

Stage: Planning  
Size: A3  
Scale: 1:100

Date: 23.11.22  
Job No: 2283

Drawing Number: PL 05C