


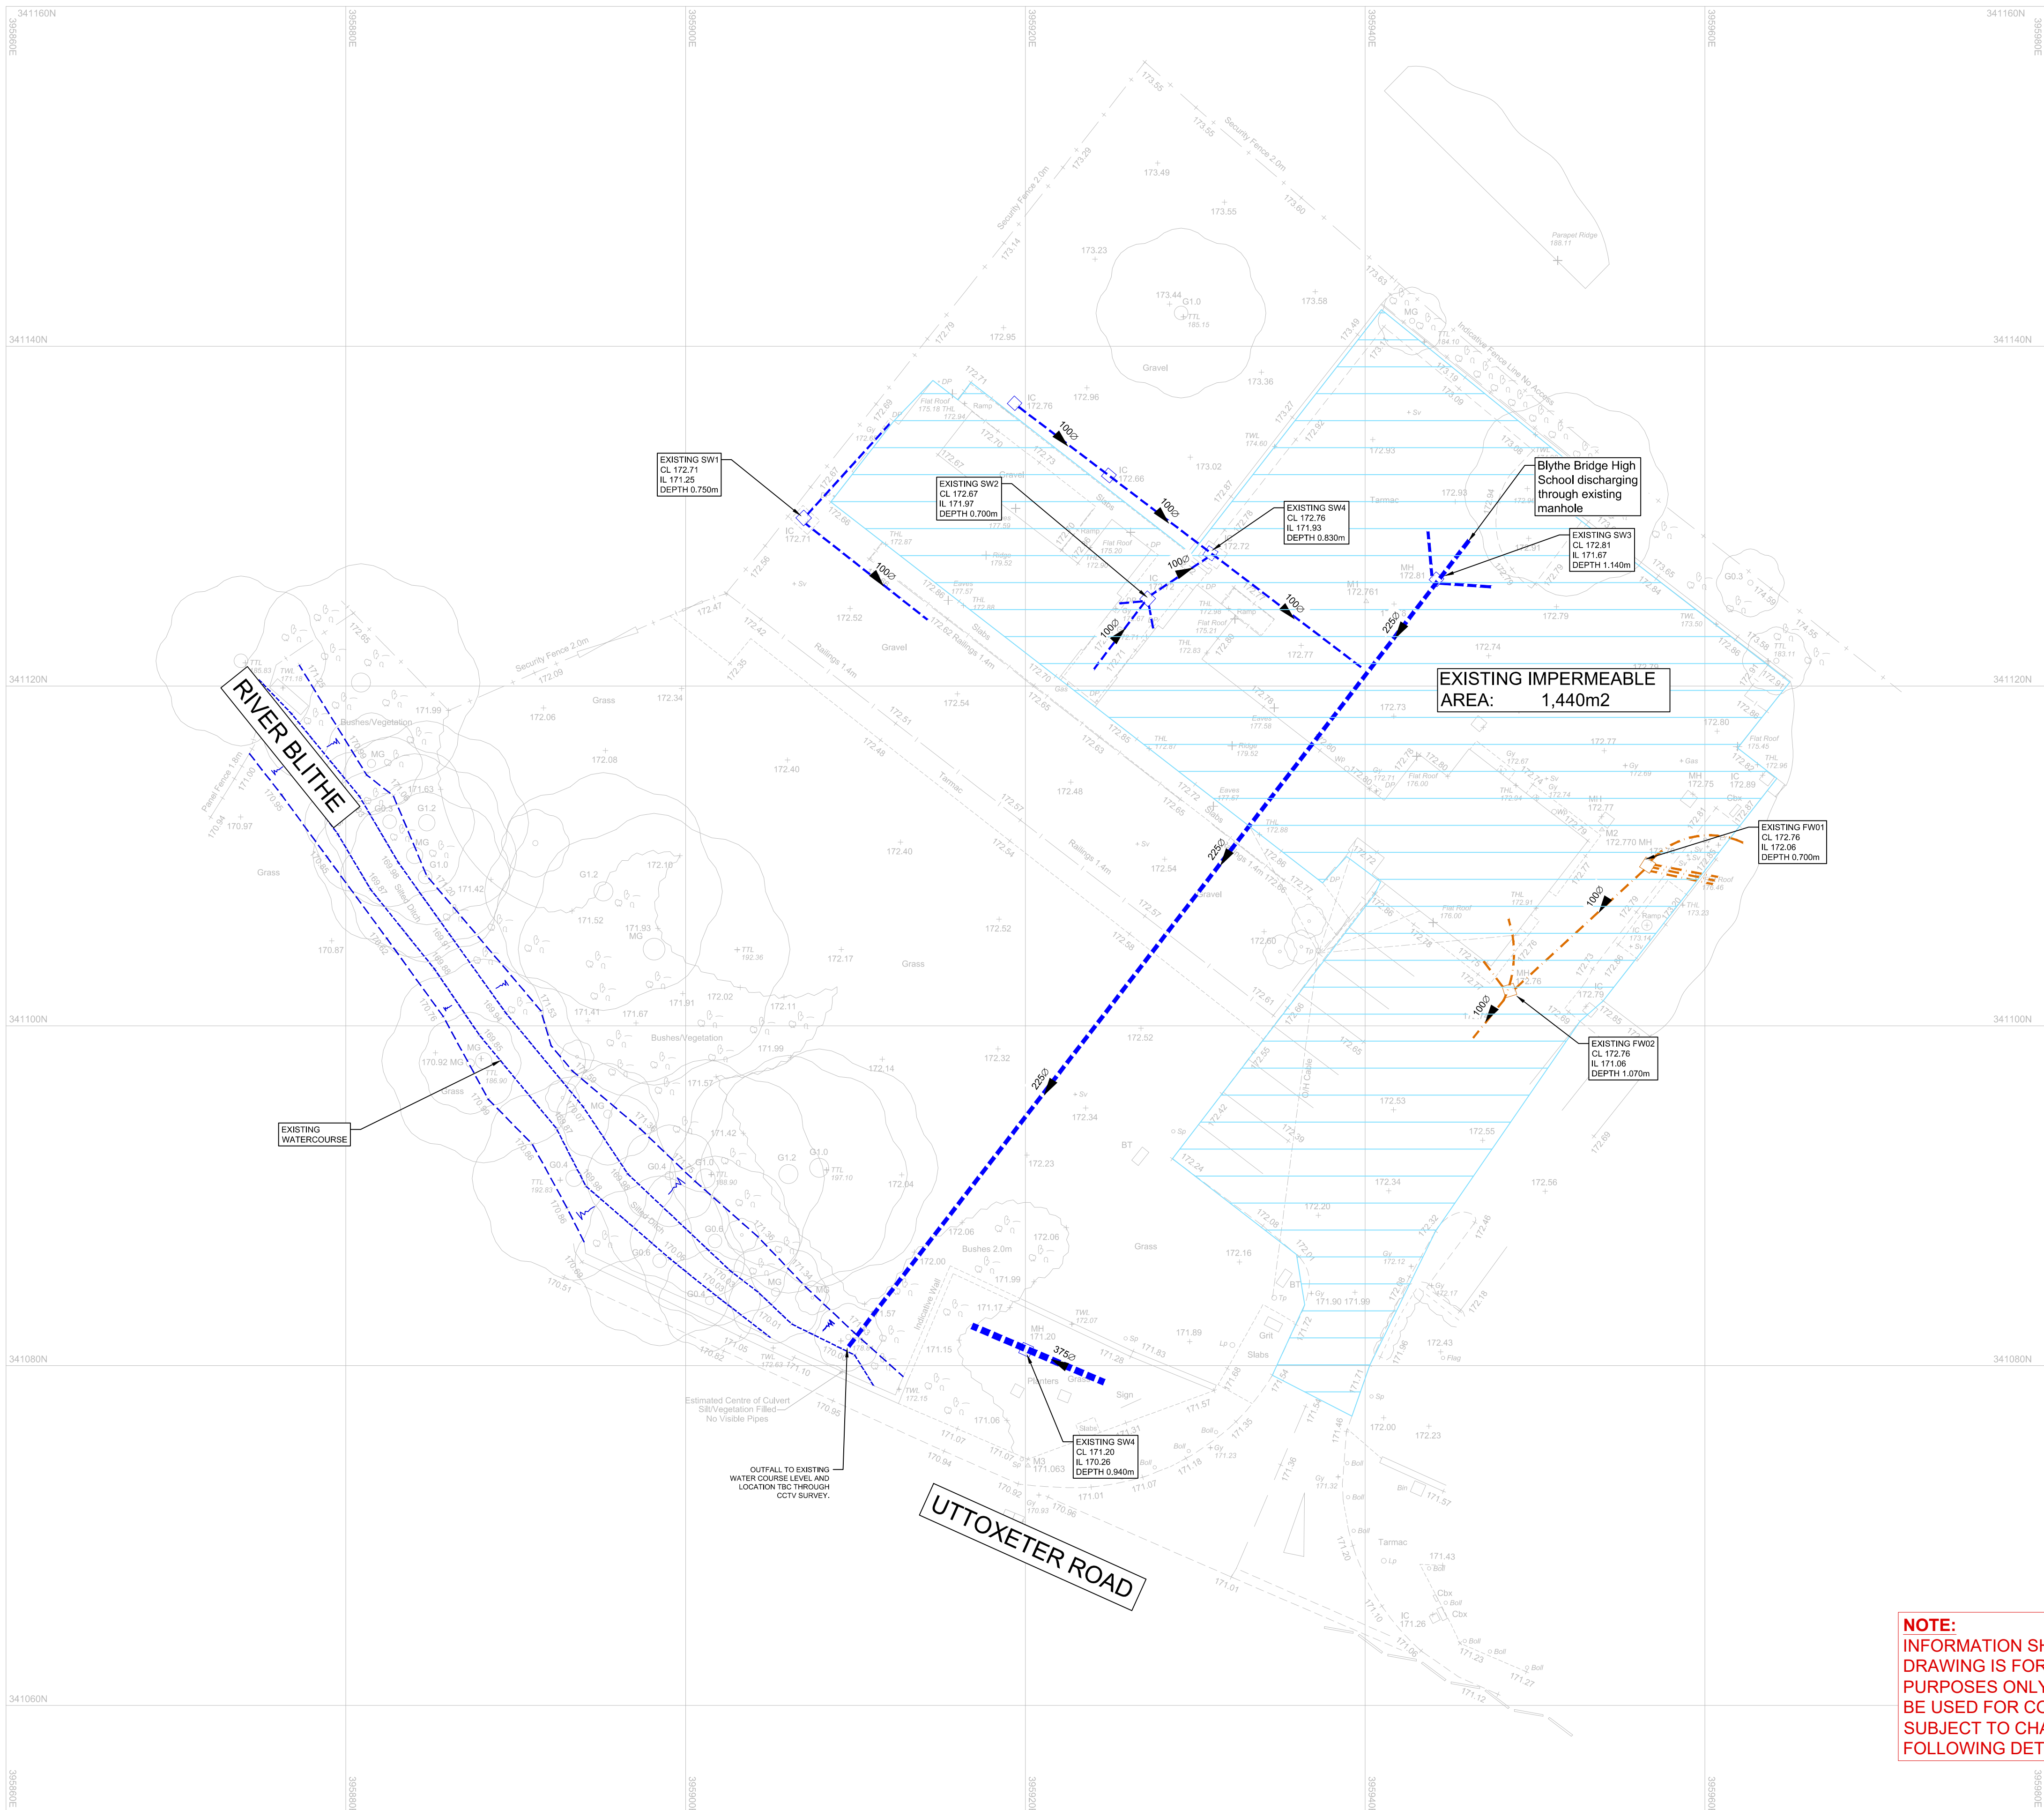

NOTE:
INFORMATION SHOWN ON THIS
DRAWING IS FOR PLANNING
PURPOSES ONLY, AND IS NOT TO
BE USED FOR CONSTRUCTION.
SUBJECT TO CHANGE
FOLLOWING DETAILED DESIGN.

- NOTES**
- ALL DIMENSIONS AND LEVELS ARE TO BE CHECKED ON SITE BEFORE THE COMMENCEMENT OF WORKS. ANY DISCREPANCIES ARE TO BE REPORTED TO THE ARCHITECT AND ENGINEER FOR VERIFICATION. FIGURED DIMENSIONS ONLY ARE TO BE TAKEN FROM THIS DRAWING.
 - THIS DRAWING IS TO BE READ IN CONJUNCTION WITH ALL RELEVANT ENGINEERS' AND SERVICE ENGINEERS' DRAWINGS AND SPECIFICATIONS.
 - ALL LEVELS ARE IN METRES UNLESS NOTED OTHERWISE
 - EXISTING GROUND INFORMATION SHOWN ON THIS DRAWING IS BASED UPON TOPOGRAPHICAL SURVEY "4257_Rev0-Sc200@A1 Topo Survey.pdf" DATED 09/05/2022.
 - INDICATIVE SITE BOUNDARY, AND PROPOSED LEVELS TAKEN FROM ARCHITECTS DRAWING "71153 BLYTHE BRIDGE SITE PLAN-D101_P.pdf" RECEIVED 09/05/2022.

- LEGEND**
- EXISTING SURFACE WATER
 - EXISTING FOUL DRAINAGE
 - EXISTING IMPERMEABLE AREA

P02	DRAFT NOTE REMOVED			
	L. PILSBURY	21.12.22	L. PILSBURY	21.12.22
P01	PRELIMINARY ISSUE			
	J. BOOTH	19.05.22	L. PILSBURY	19.05.22
REV	REVISION NOTES/COMMENTS			
	DRAWN BY	DATE	CHECKED BY	DATE
			DATE	APPROVED BY
				DATE
Hydrock North Assurance Buildings 9-21 Princess Street, St. Alberts Square Manchester M2 4DN t: +44(0)161 904 5550 e: manchester@hydrock.com				
CLIENT				
ASPIRE				
PROJECT				
BLYTHE BRIDGE				
TITLE				
EXISTING DRAINAGE LAYOUT				
HYDROCK PROJECT NO.		SCALE @ A1		
C-23945		1:200		
STATUS DESCRIPTION				STATUS
INFORMATION ONLY				
DRAWING NO. (PROJECT CODE ORIGINATOR.ZONE.LEVEL.TYPE.ROLE.NUMBER)				REVISION
C23945-HYD-XX-XX-DR-C-0501				P02