



This drawing is the copyright of Forefront Development Consulting Ltd and should not be reproduced without our written consent.


The contractor is to check dimensions and levels on site prior to the commencement of works. Any discrepancies are to be reported immediately.

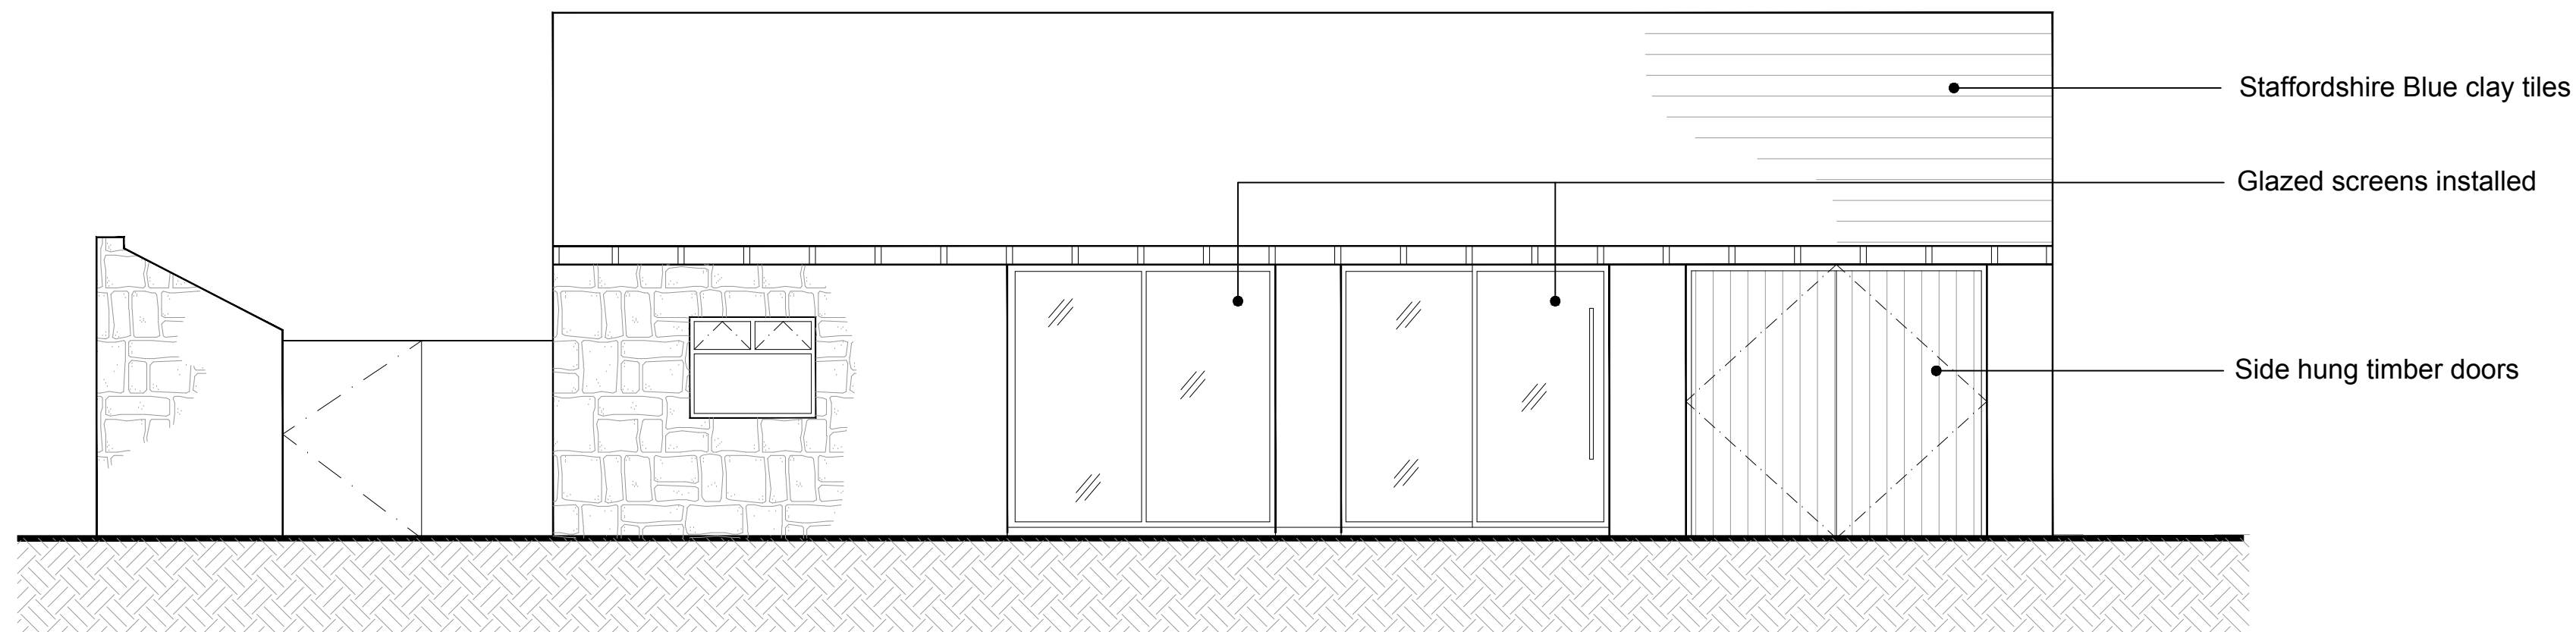


PROPOSED SOUTH-WEST ELEVATION

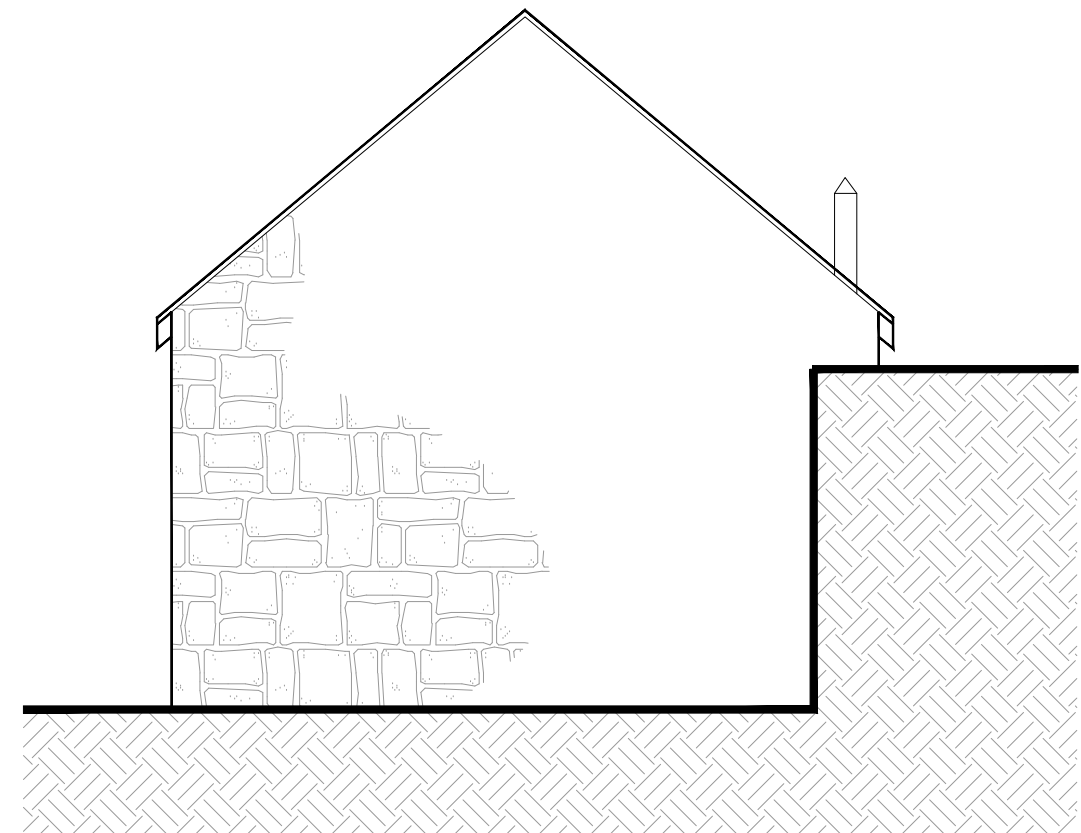


PROPOSED SOUTH-EAST ELEVATION

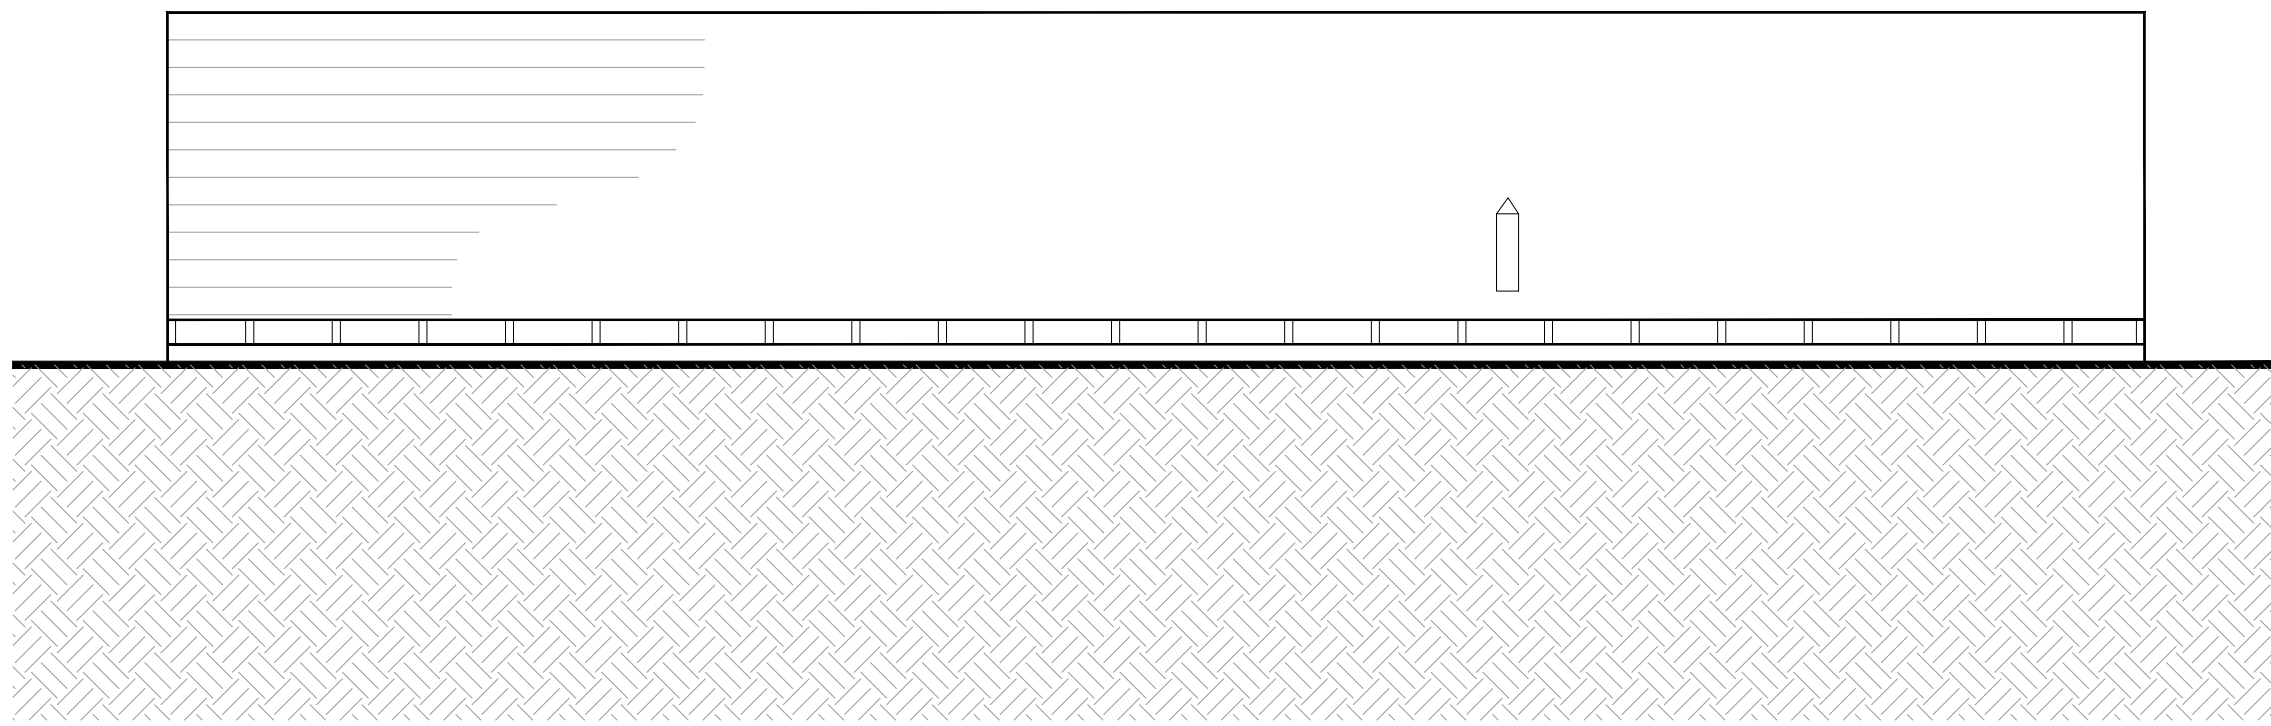

PROPOSED NORTH-EAST ELEVATION

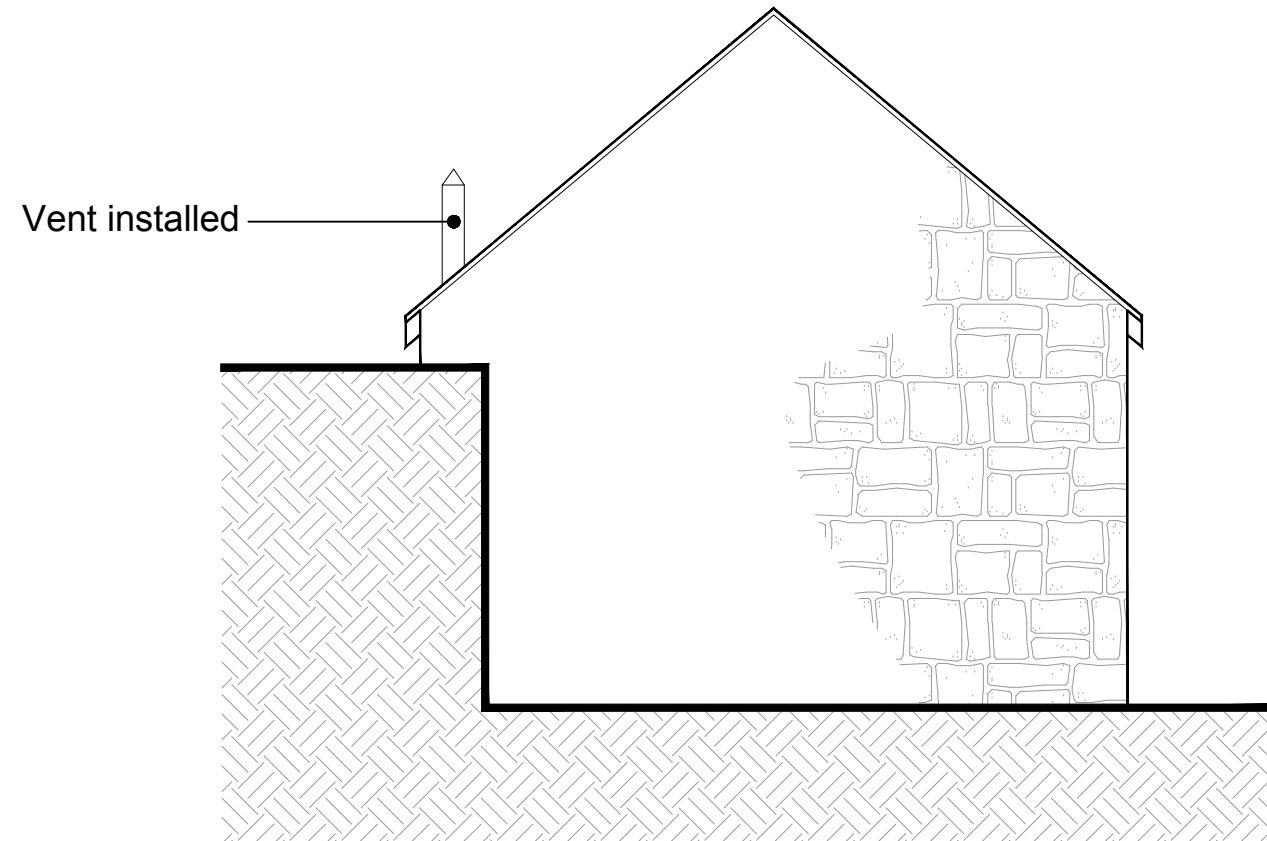

PROPOSED NORTH-WEST ELEVATION

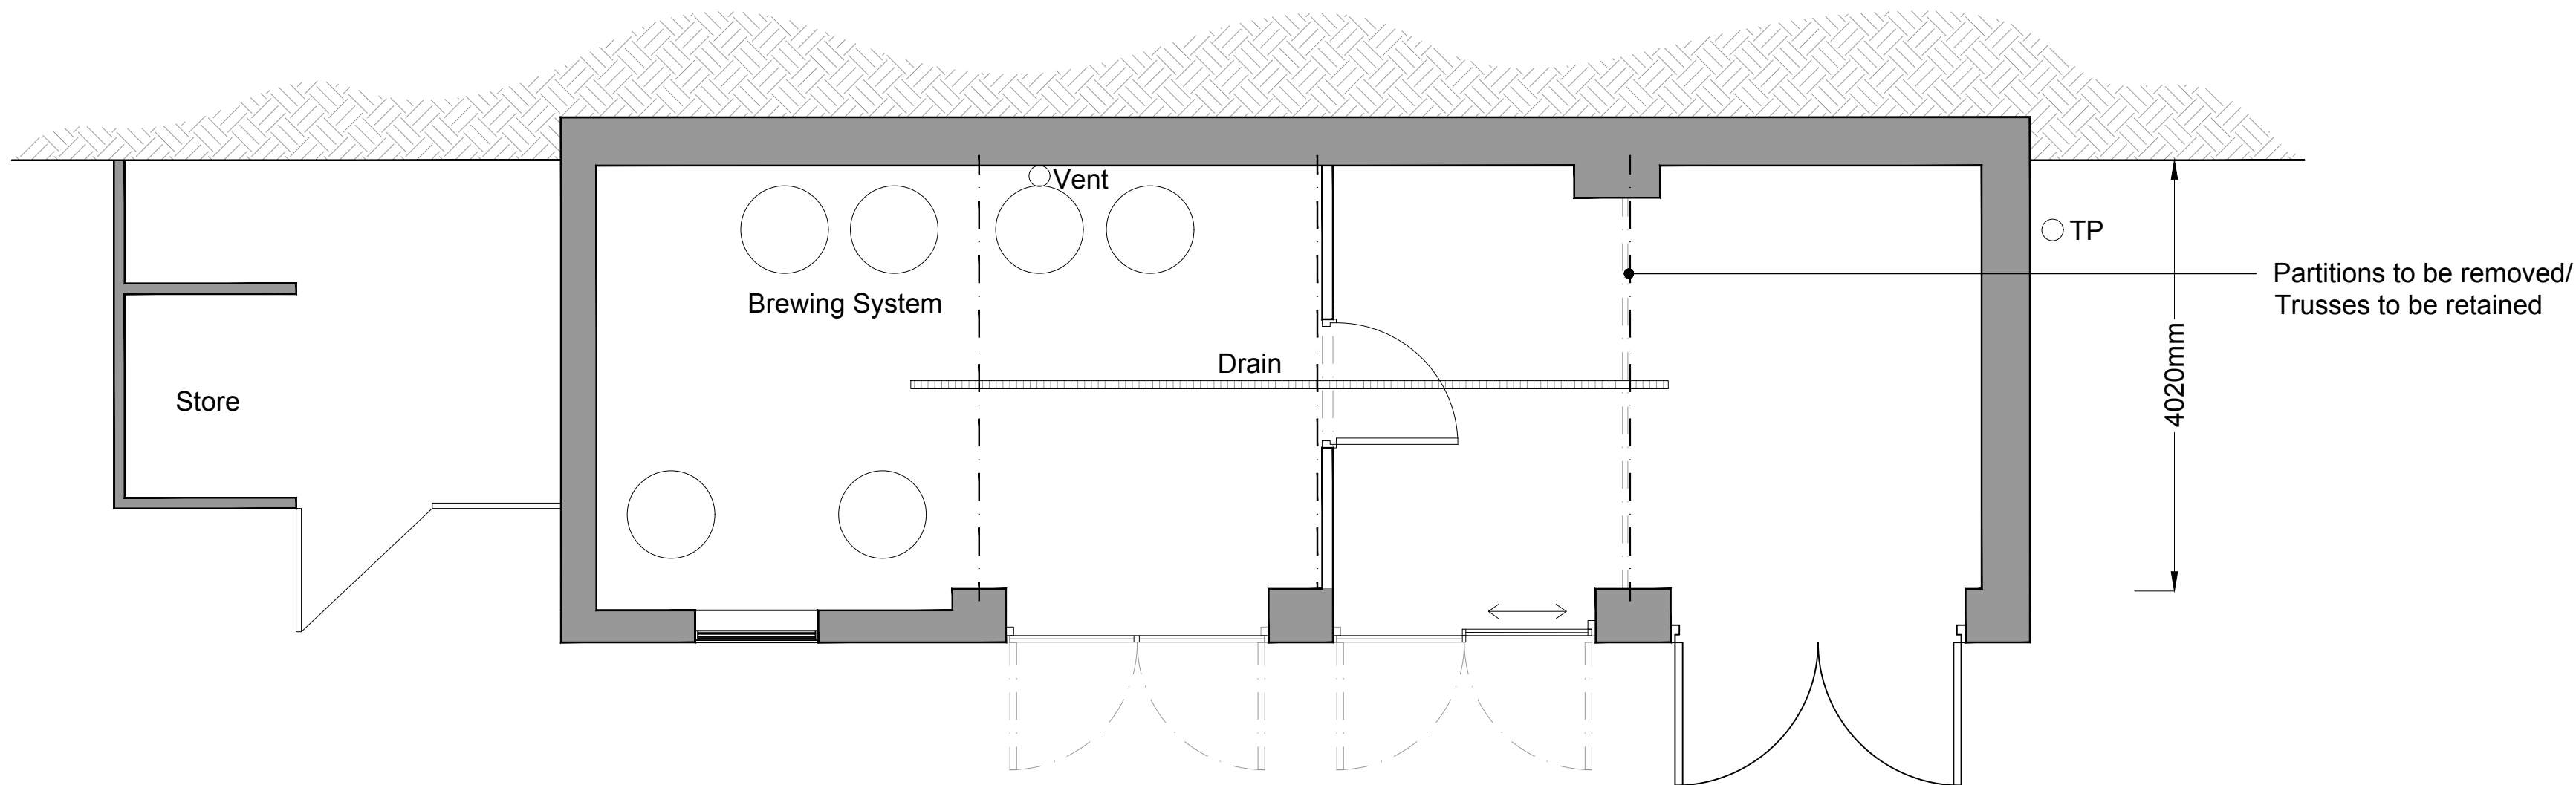

PROPOSED FLOOR PLAN



FOREFRONT

DEVELOPMENT CONSULTING

4 Ridge House, Ridge House Drive, Festival Park, S-O-T. ST1 5SJ
Office 01782 216912 WWW.FOREFRONTDC.COM

CLIENT

MR T WILKINSON

PROJECT

Proposed change of use and elevational alterations to
outbuilding at The White Hart Hotel, Alton, Staffs.

TITLE

Proposed Floor Plan and Elevations

SCALE

1:50 @ A1

DRAWN

ATG

DRG NO.

22-108-02

DATE

23 / 03 / 22

REV.

A

DESCRIPTION

Timber structure removed/
internal wall retained

DATE

10-01-22