



Existing side elevation
Scale 1:100

Existing rear elevation
Scale 1:100



Existing side elevation
Scale 1:100

Copyright of this drawing is vested in the Designer and it must not be copied or reproduced without consent.
Contractor to check site for any utility locations that may affect any proposals prior to commencement on site.
Contractor to check any site dimensions prior to commencement on site.

Rev.	Drawn	Comments	Date
------	-------	----------	------

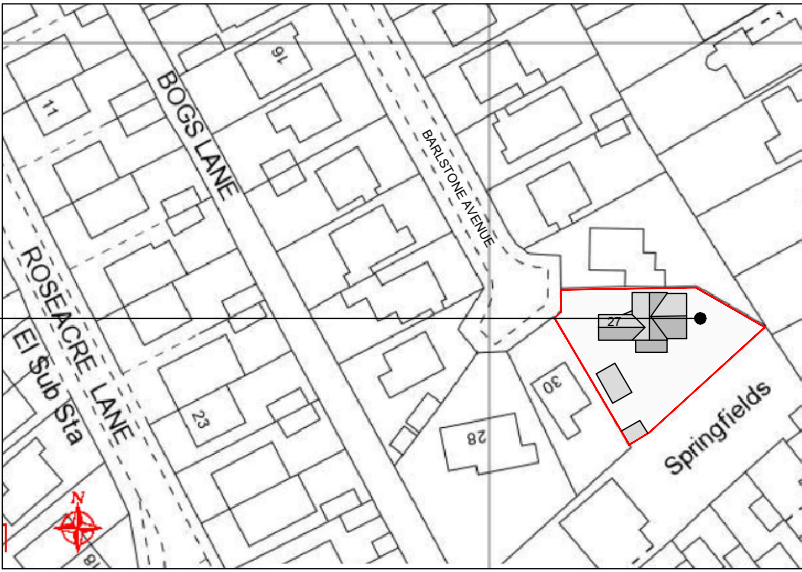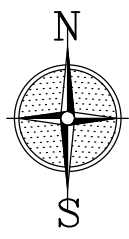

Site location plan
Scale 1:1250

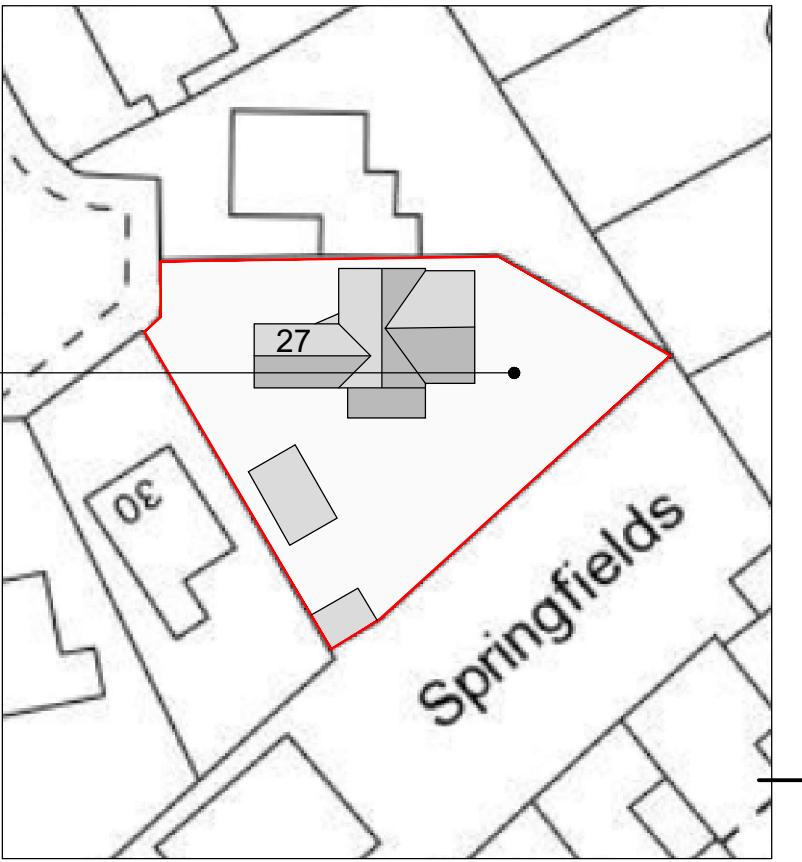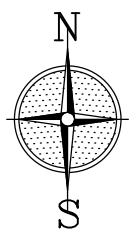


Site plan
Scale 1:500

Reproduced from the
Ordnance Survey map with the permission of Ordnance
Survey on behalf of The Controller of Her Majesty's
Stationary Office
Licence No. AL 100001834



Client	MR & MRS HADDON		
Project	PROPOSED ALTERATIONS & EXTENSION TO 27 BARLSTONE AVENUE, BLYTHE BRIDGE, ST11 9PJ		
Title	EXISTING PLANS		
Status	PLANNING PERMISSION		
Date	JANUARY 2023	Drawn	ME
Scale	@A1	AS SHOWN	Checked
Project No	100-01	Drawing No.	Rev
Copyright ©ME Design Sol. 2019. All rights reserved.			

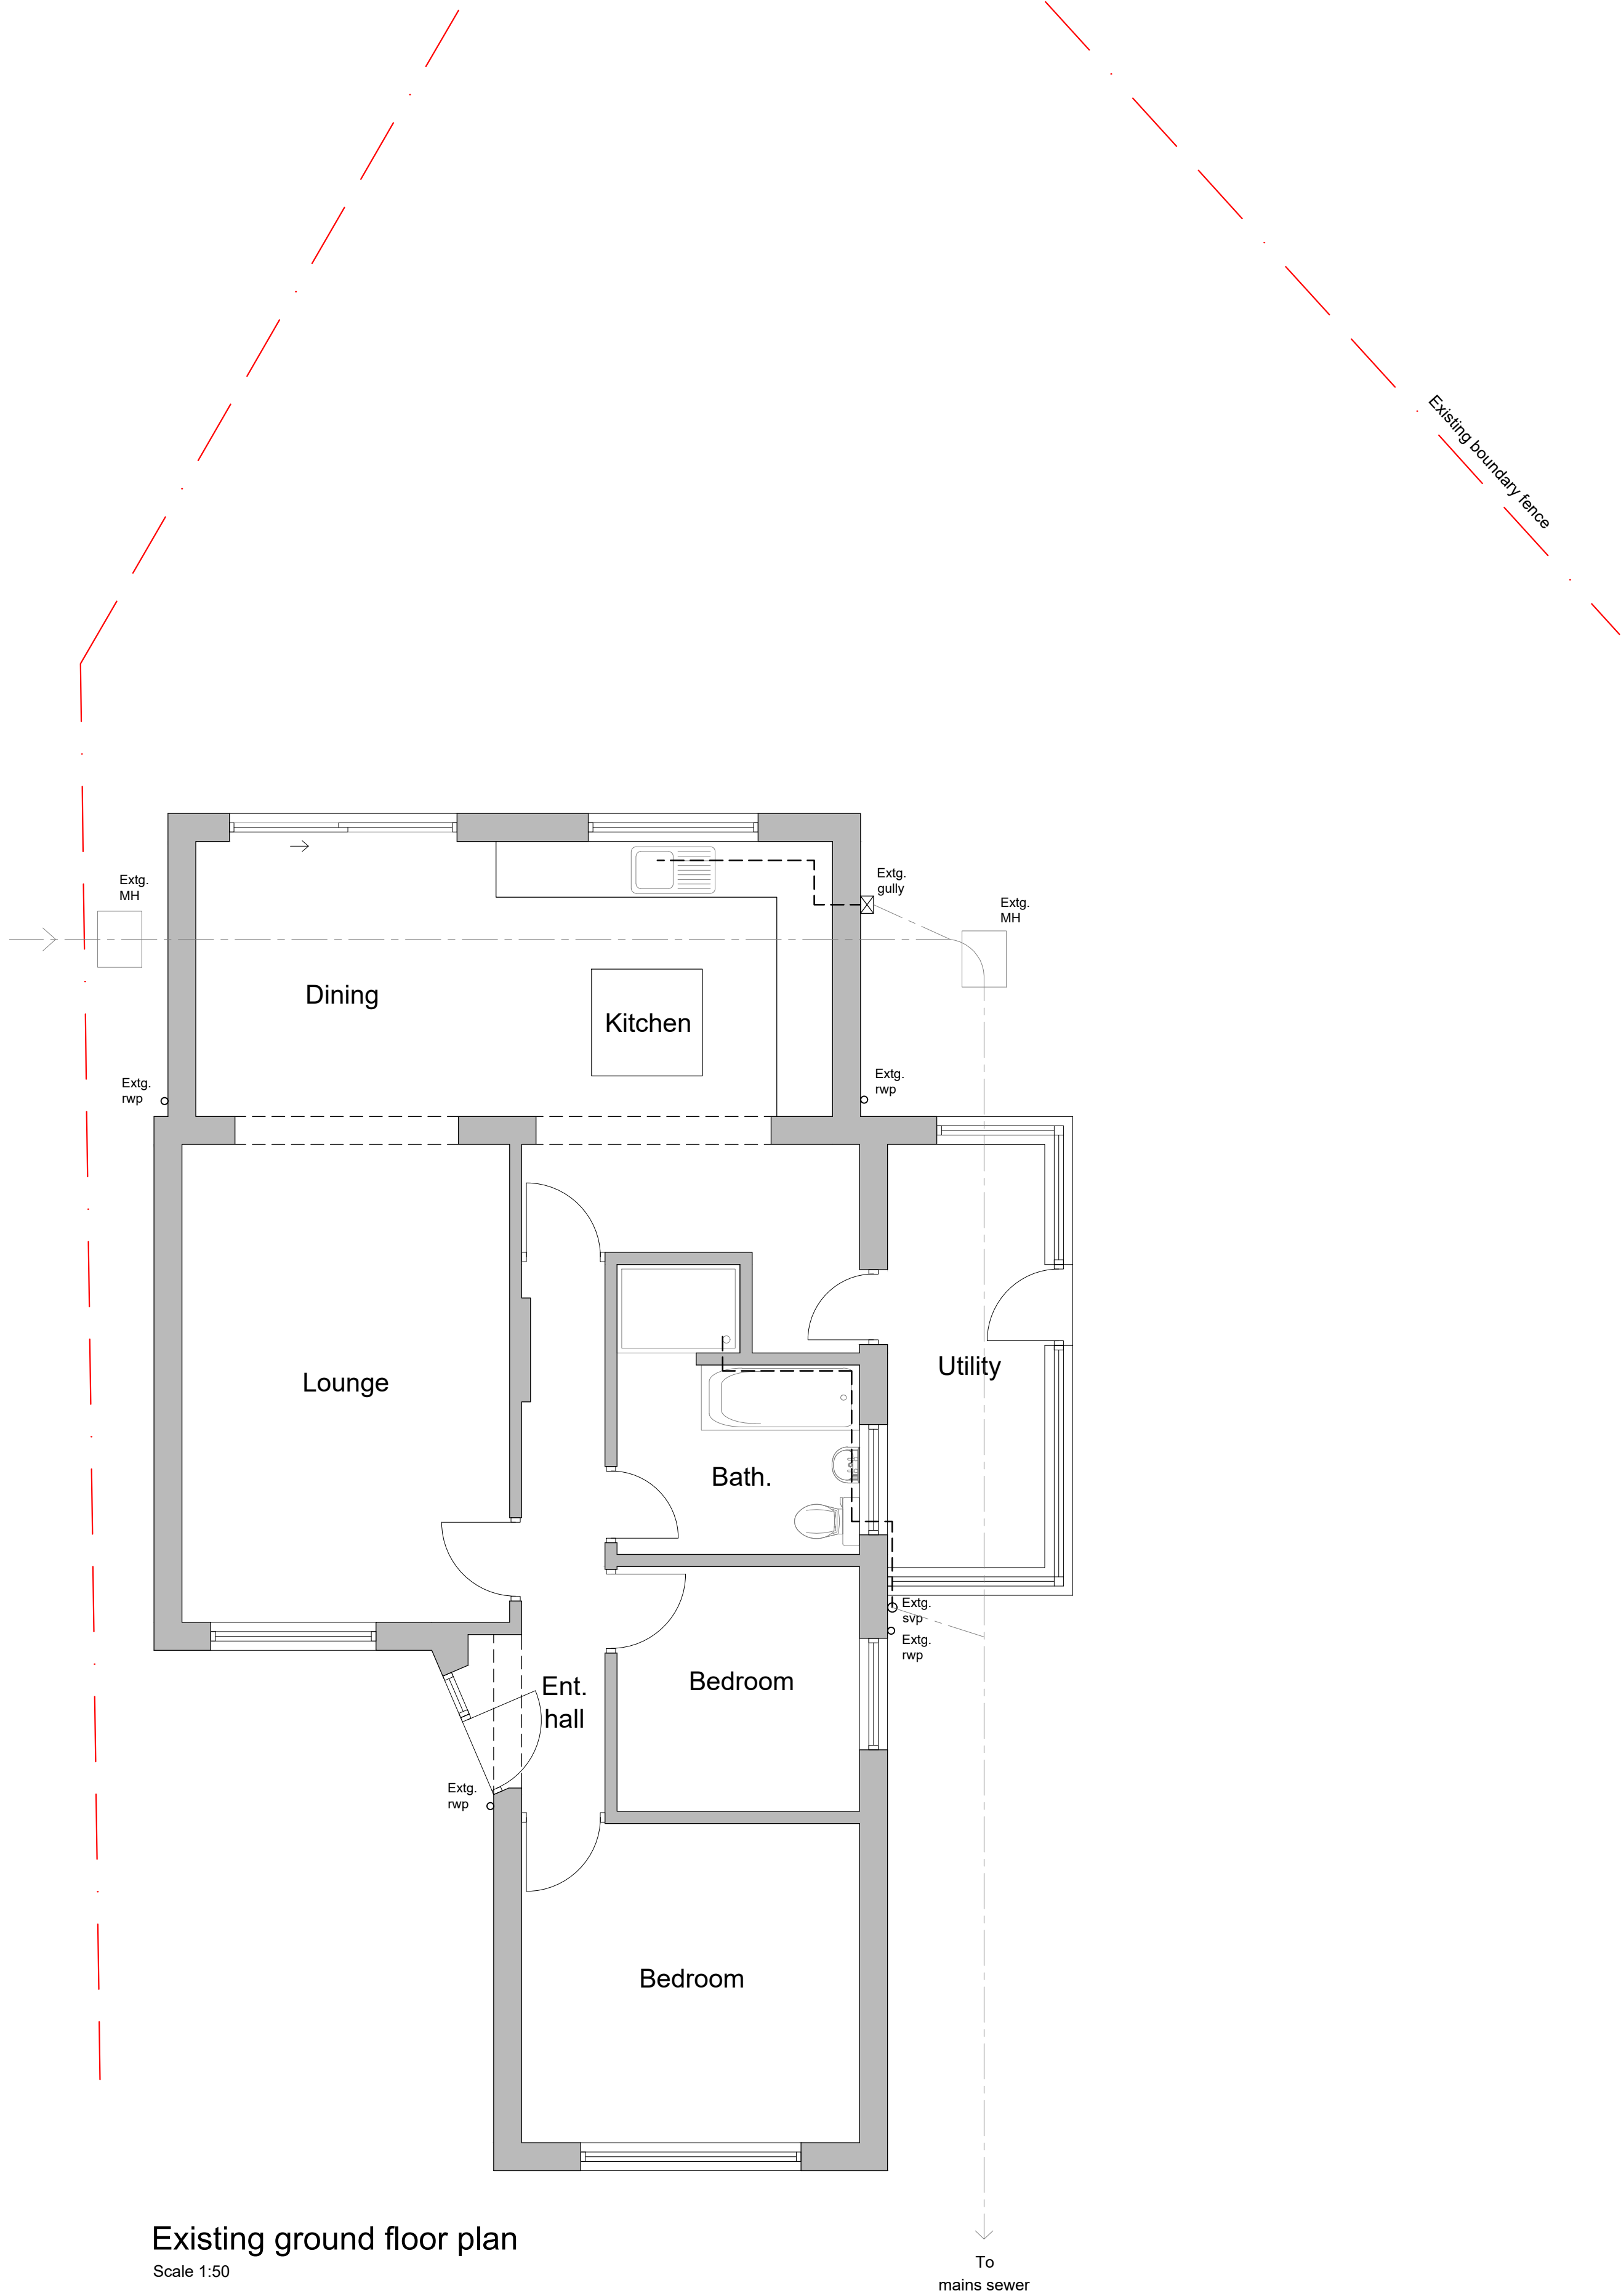

Existing ground floor plan
Scale 1:50