


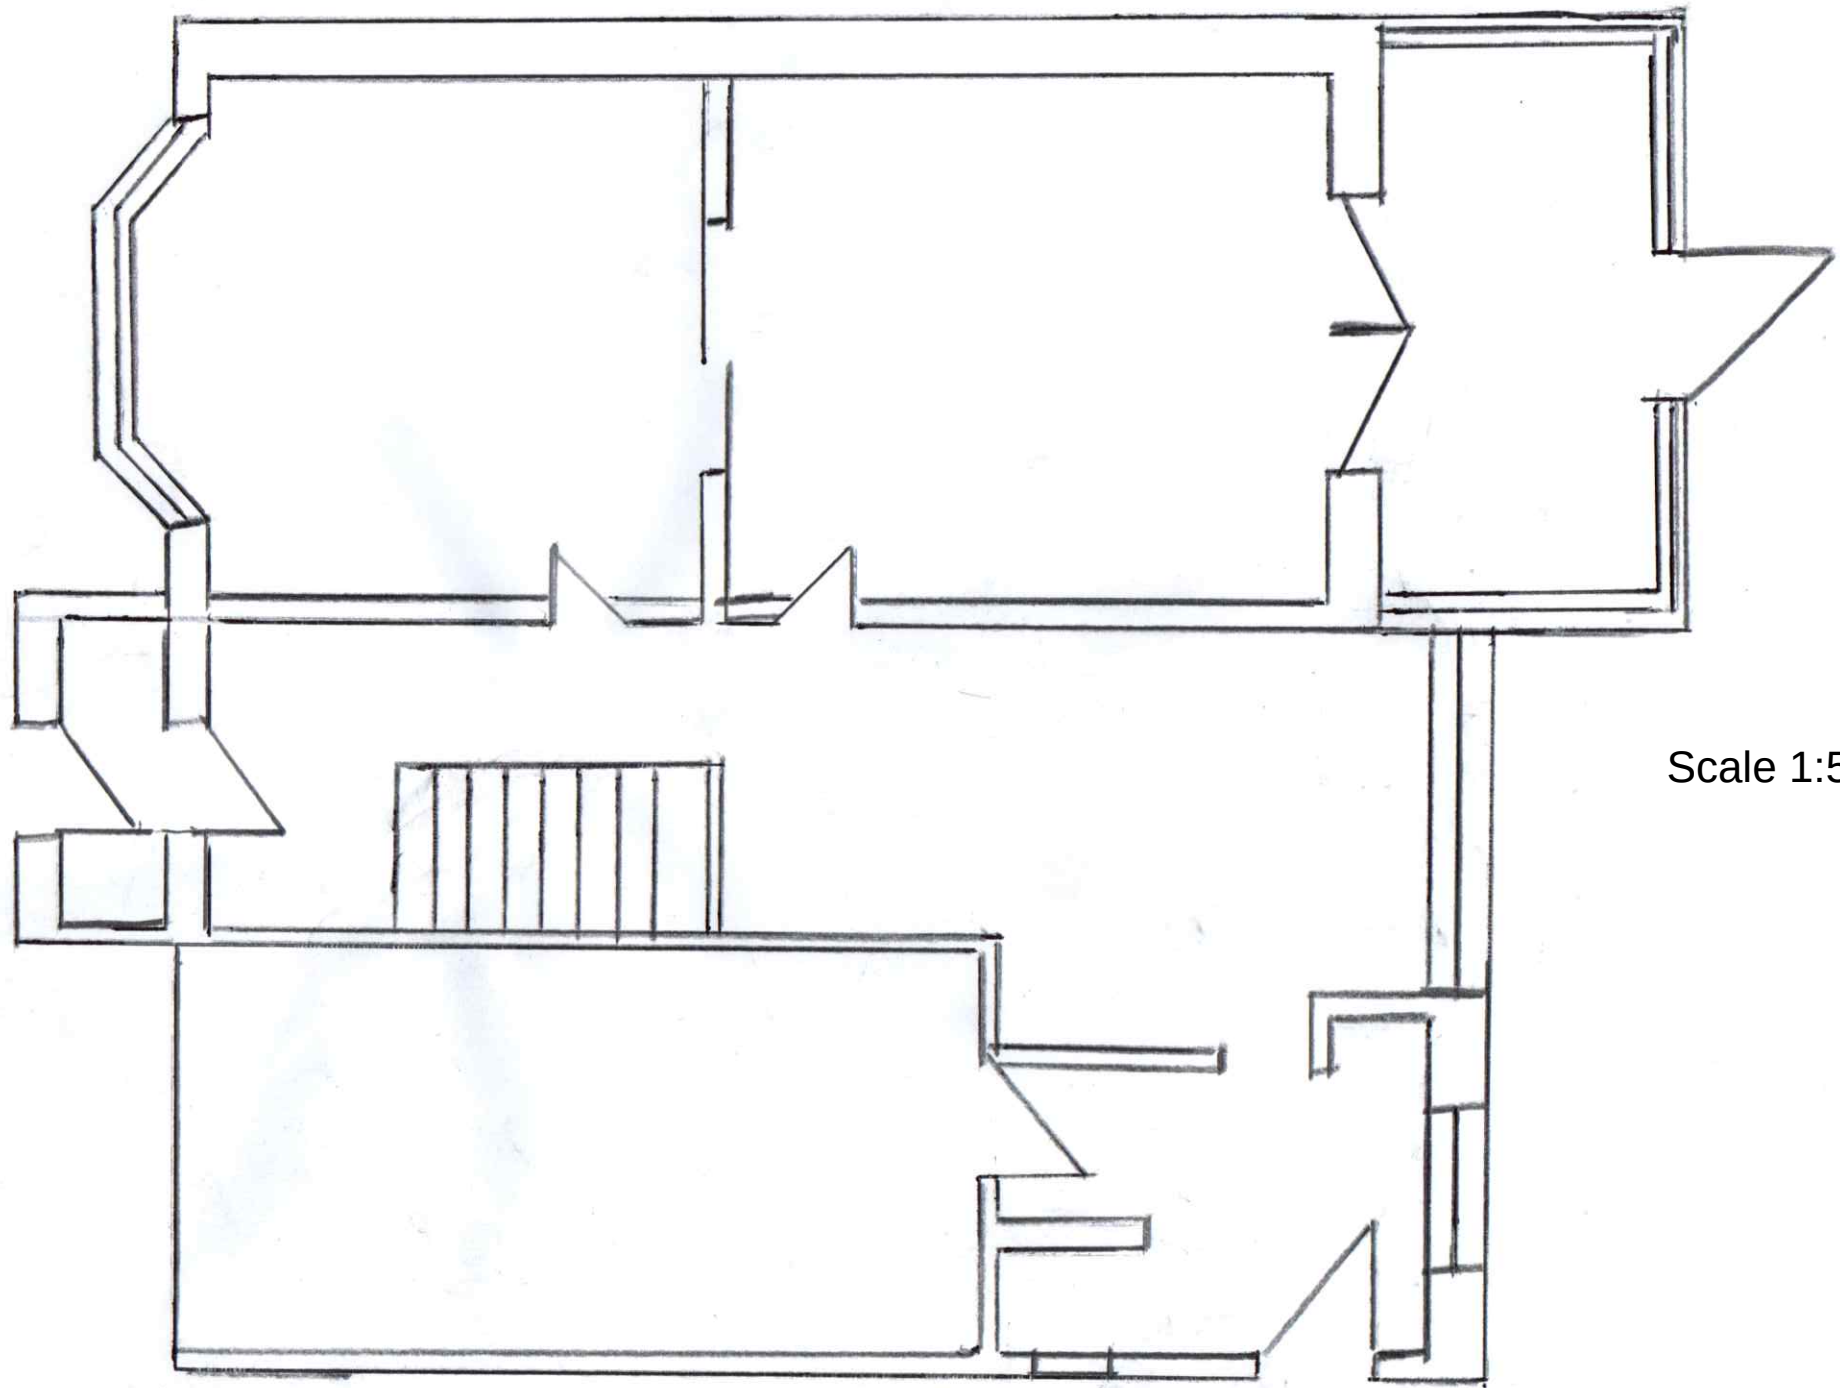

Scale 1:50 A4

Existing Ground Floor Plan