





SIDE ELEVATION AS PROPOSED 1:50

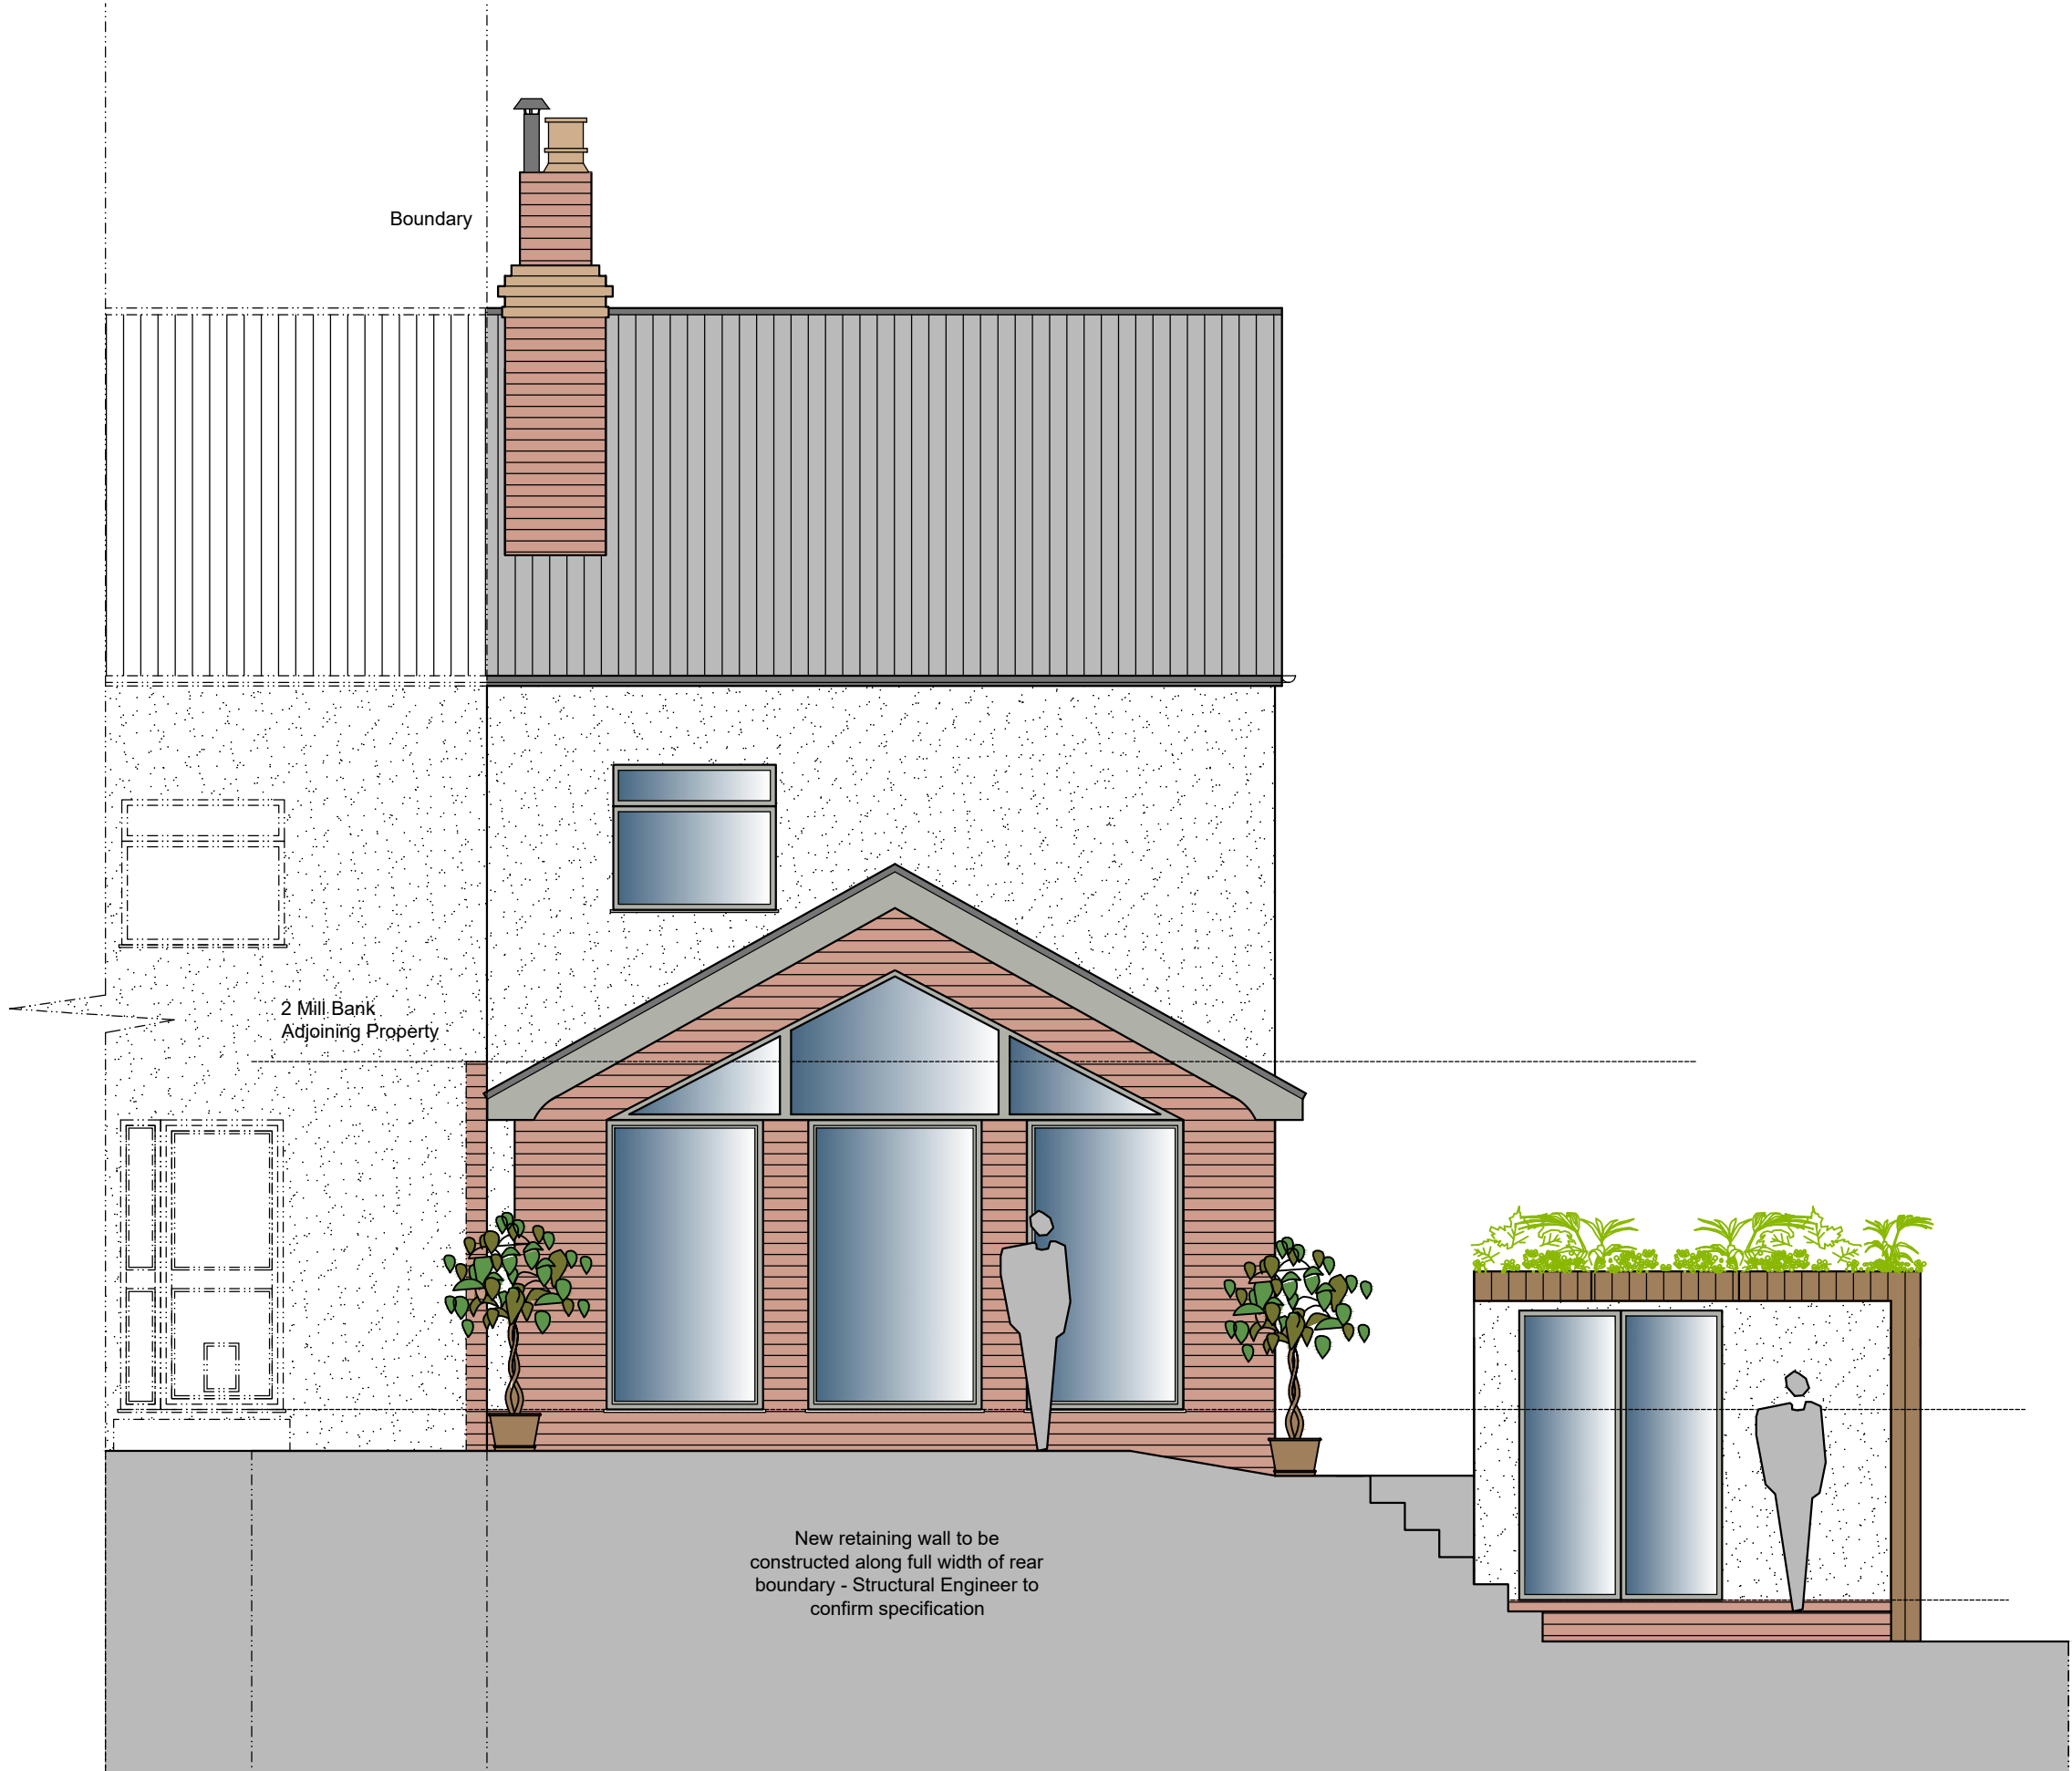

REAR ELEVATION AS PROPOSED 1:50



SIDE ELEVATION AS PROPOSED 1:50

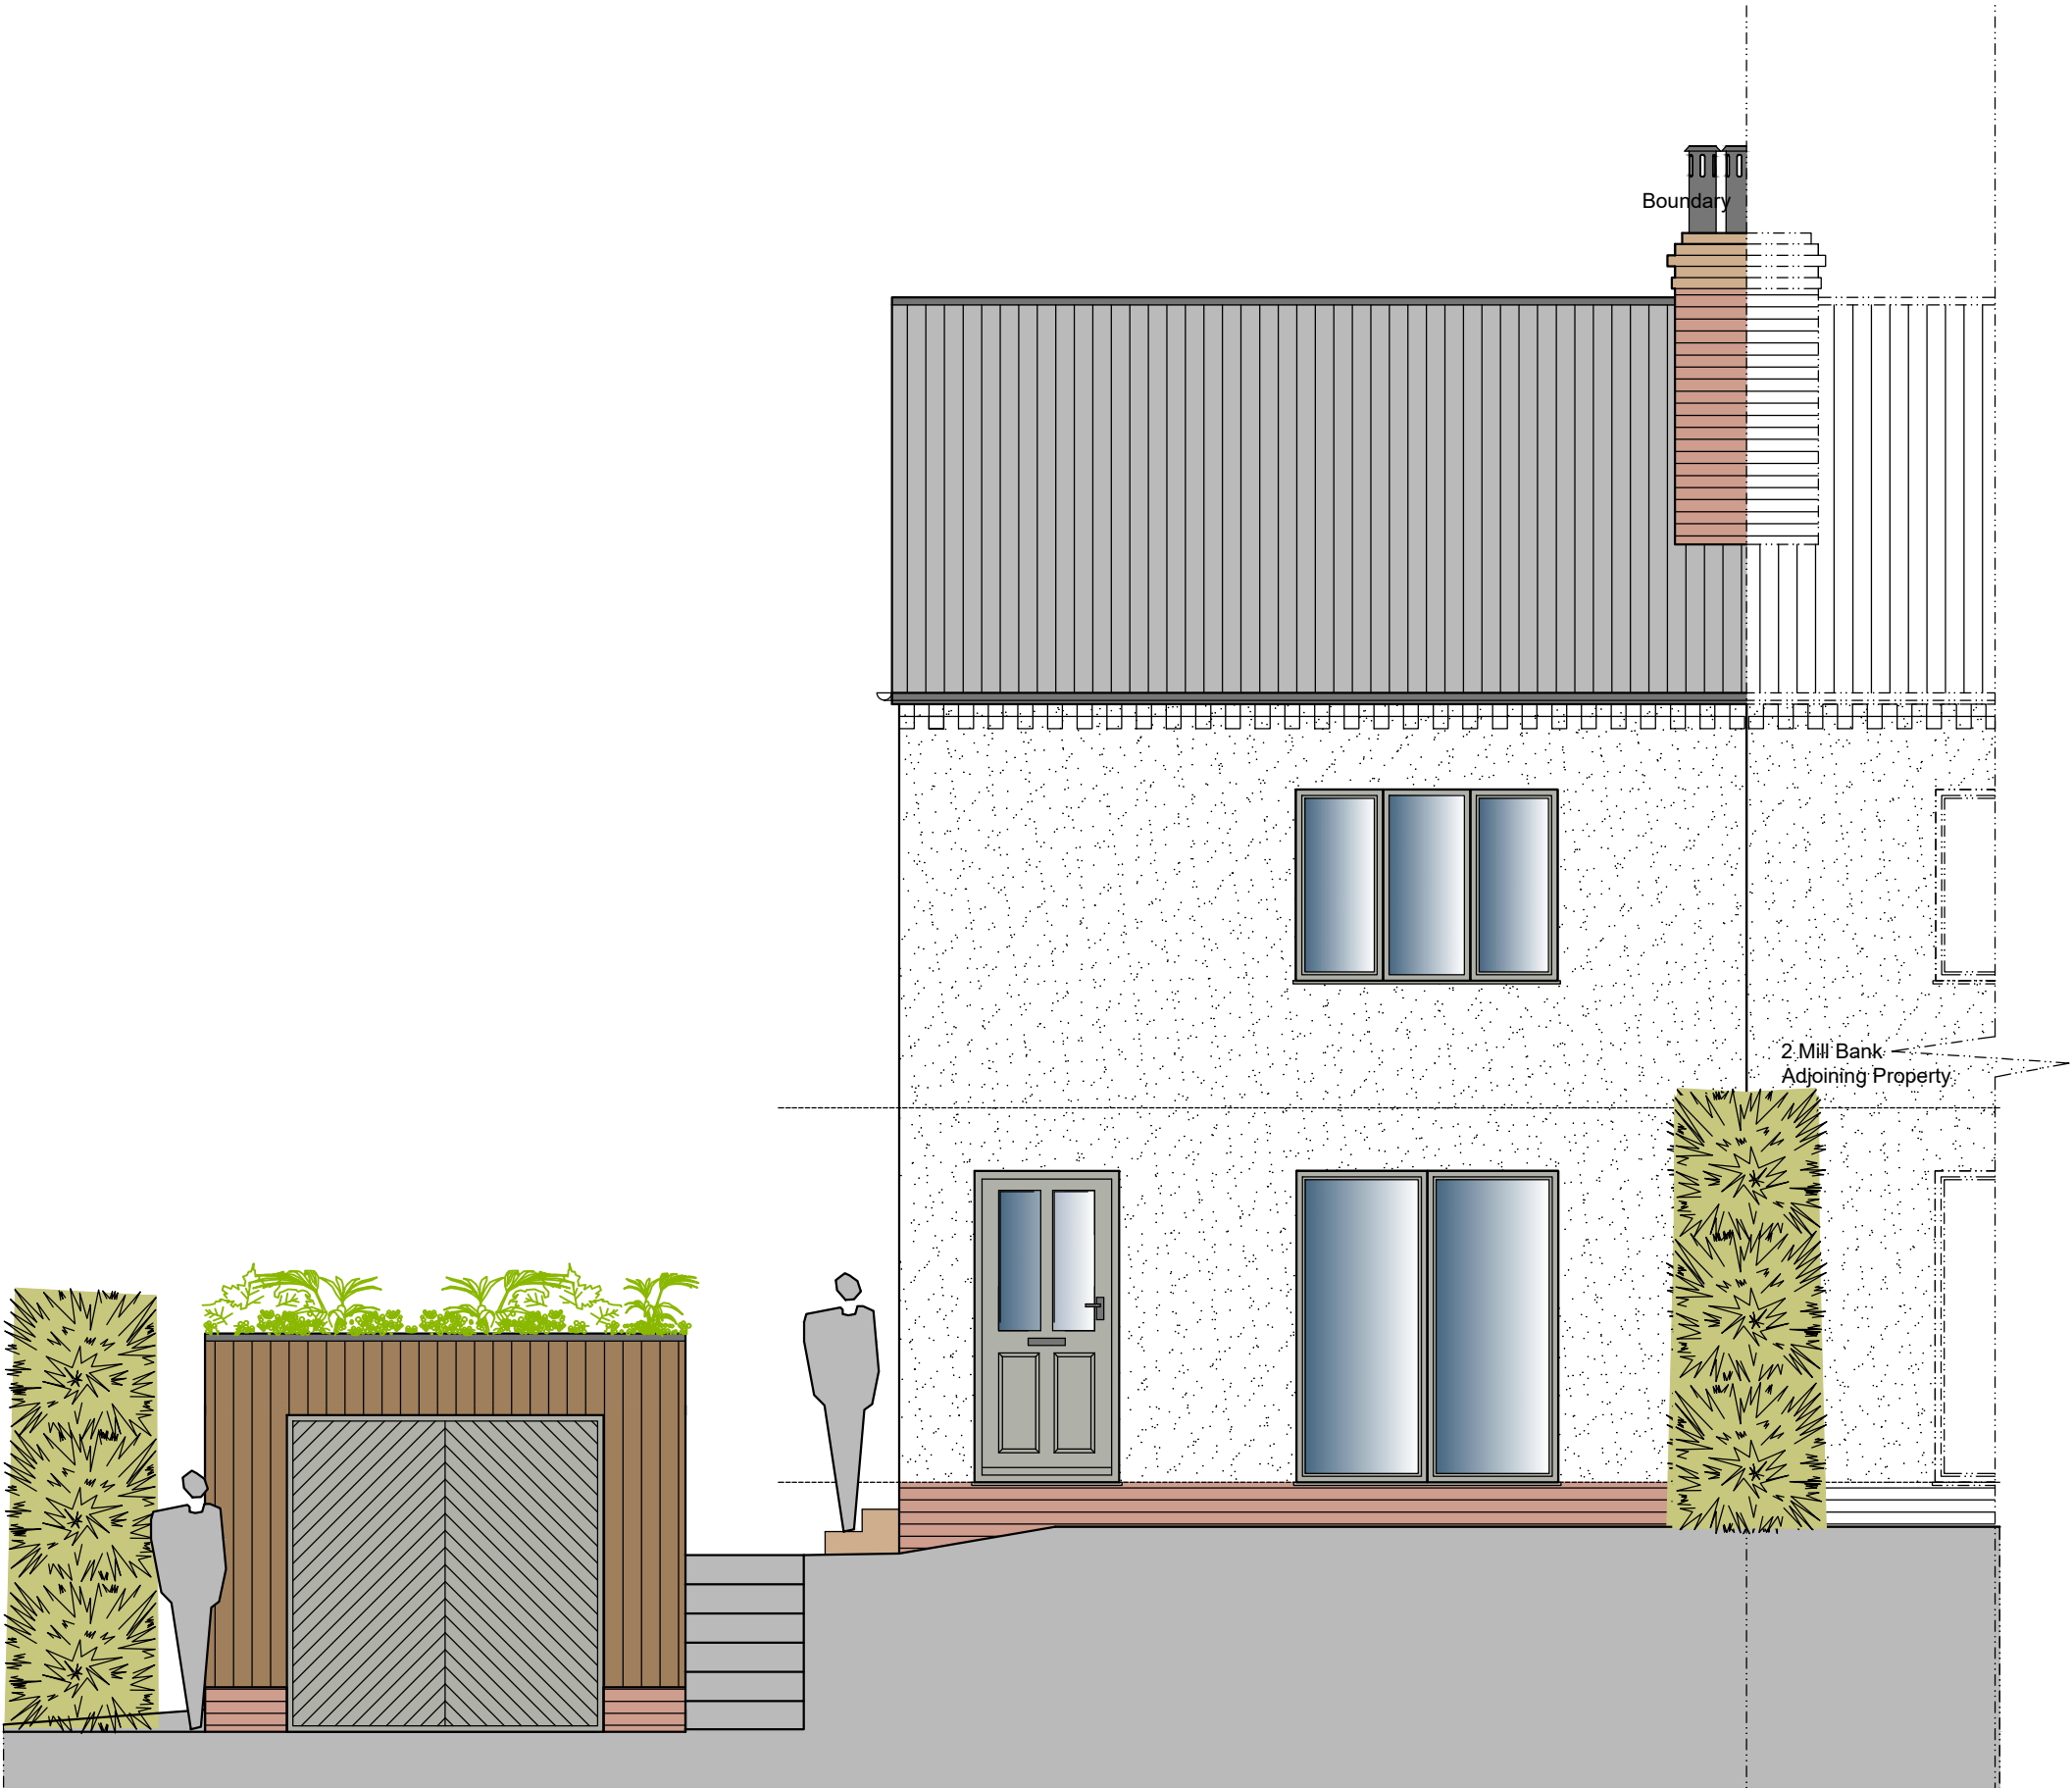

FRONT ELEVATION AS PROPOSED 1:50

CDM Regulations 2015
! Denotes a significant hazard or difficult management procedure. Please refer to drawing notes for potential hazards. Main contractor to plan for mitigation measures in response to hazards.
CDM Regulations require that all projects are to:
• Have workers to be competent and are suitably skilled for the work they carry out;
• Contractors to provide appropriate supervision, instruction and information to all on site workers to provide a safe working environment;
• Have a written construction phase plan.

Worcester architects are appointed as 'Designer' only, unless a written appointment has been completed for the formal appointment as 'Principal Designer'

B	Note re retaining wall added	11.01.23
A	Amended to clients comments	10.11.22
Rev	Note	Date

wa worcester architects
19 Poyser Lane Kirk Langley Ashbourne
DE6 4LR 07963780532 01332 824517
info@worcester-architects.co.uk
www.worcester-architects.co.uk



Project	1 Mill Bank, Dilhorne		
Drawing Title	Elevations as proposed		
Scale 1:50			
Sheet A1	Drawn By GN	Checked By MS	
Date	Job No.	Drawing No.	Revision
Oct '22	076 2022	004	B