




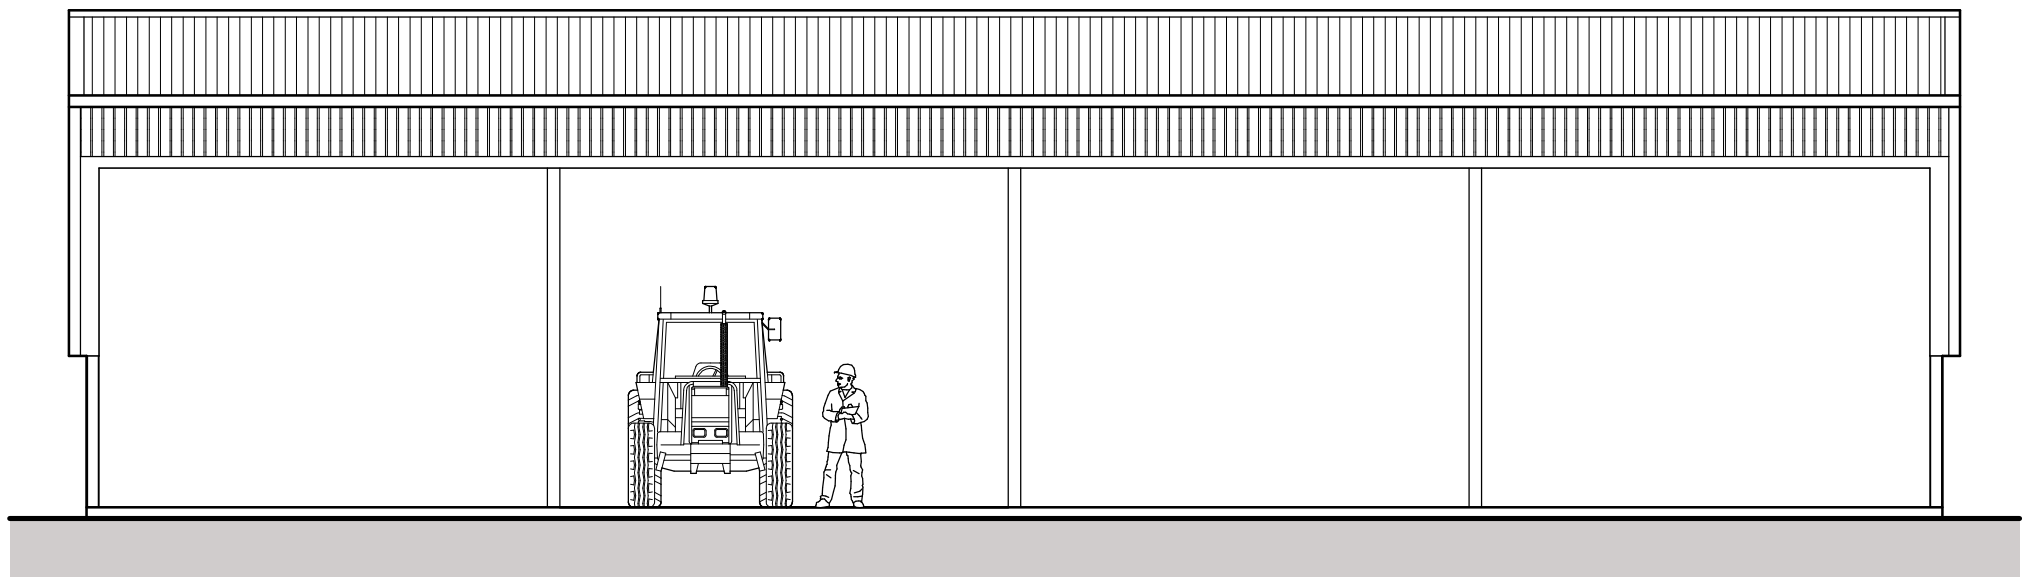


South West Elevation

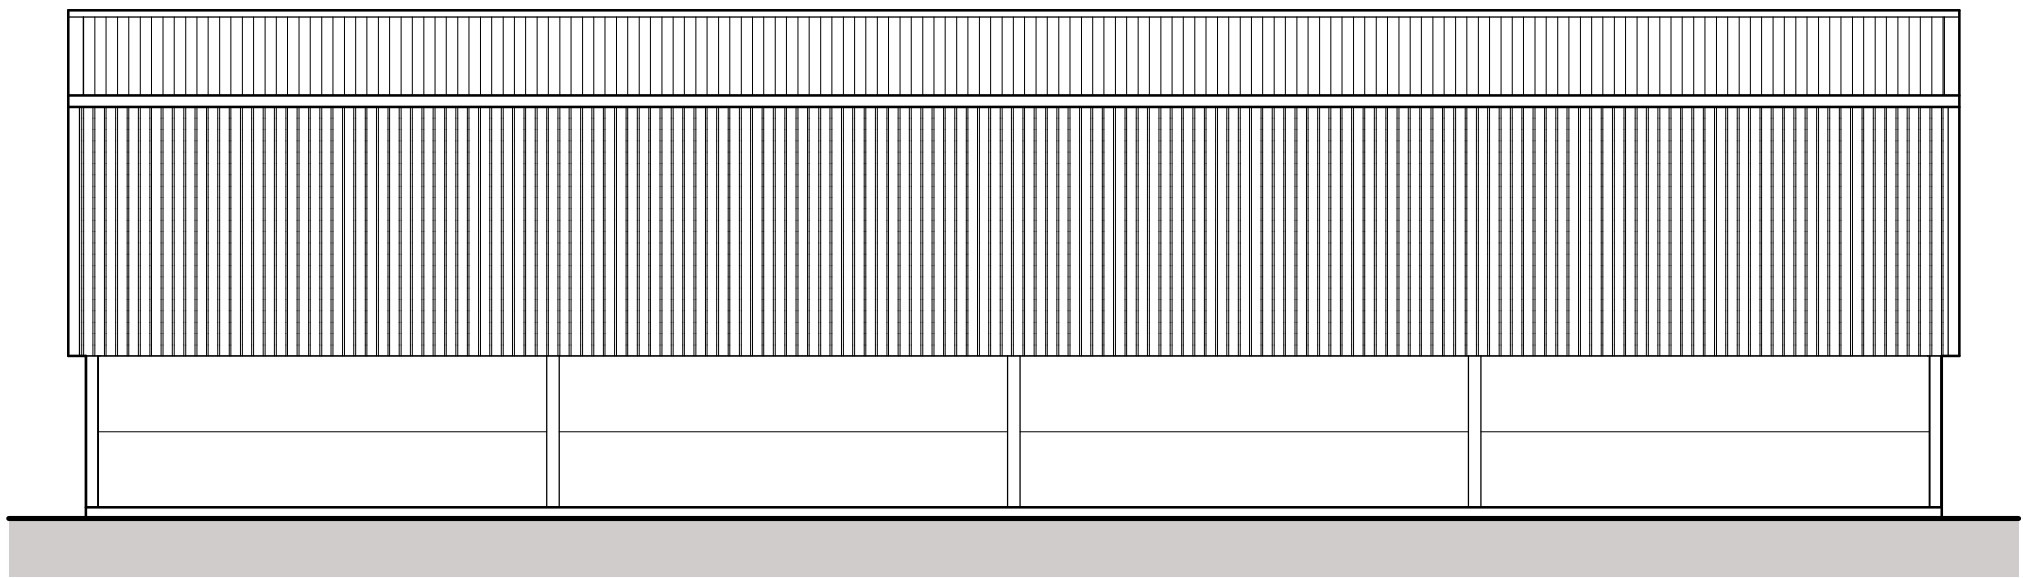


North East Elevation

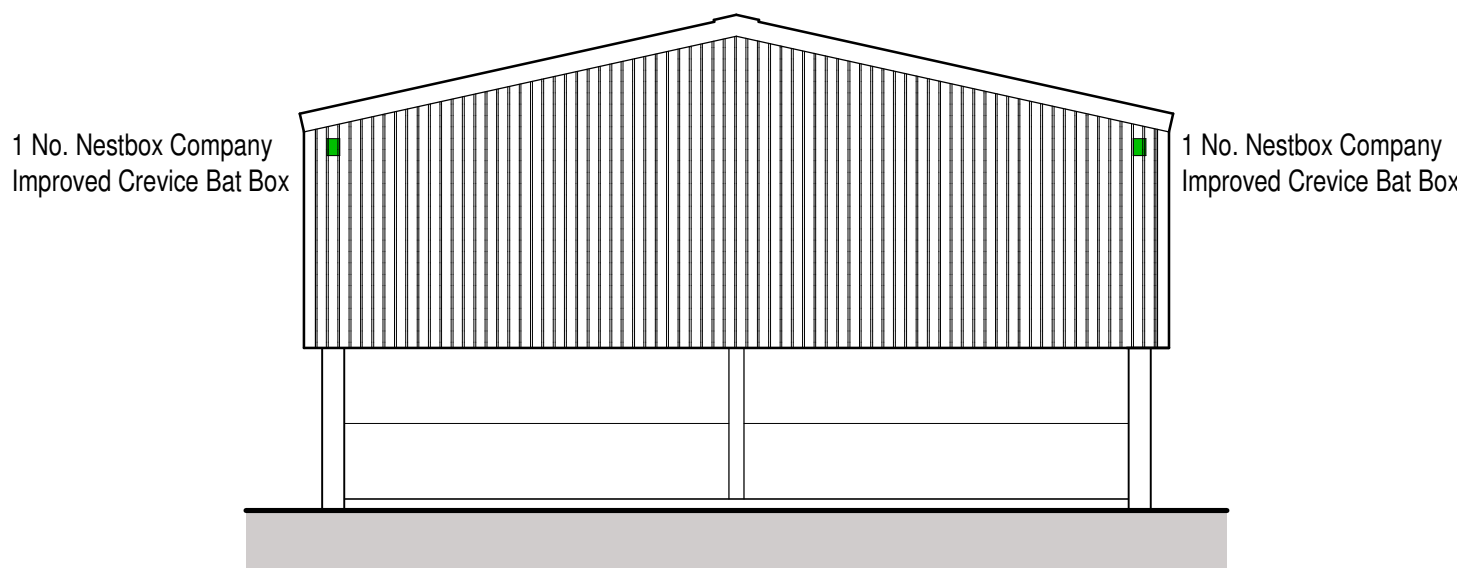


South East Elevation

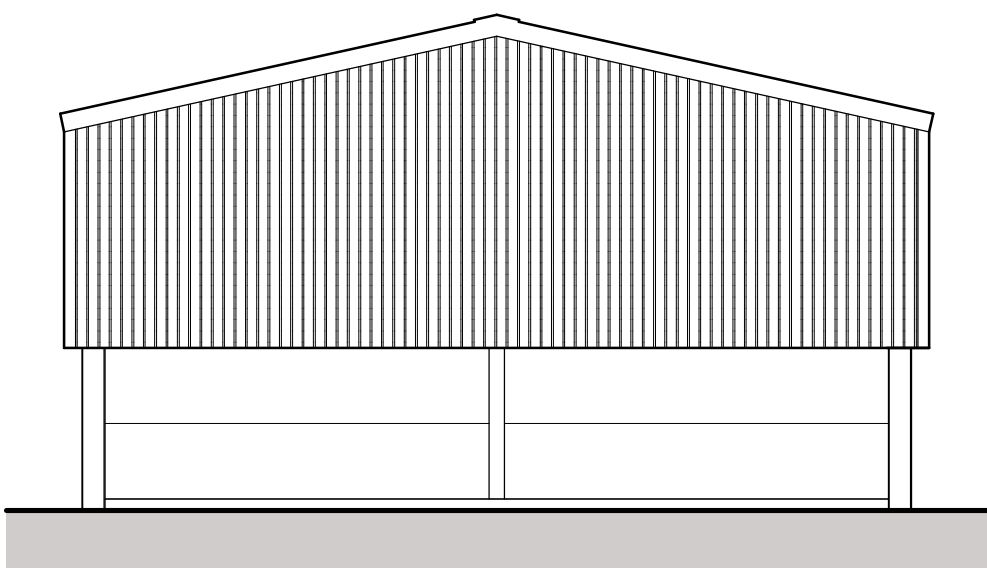


North West Elevation

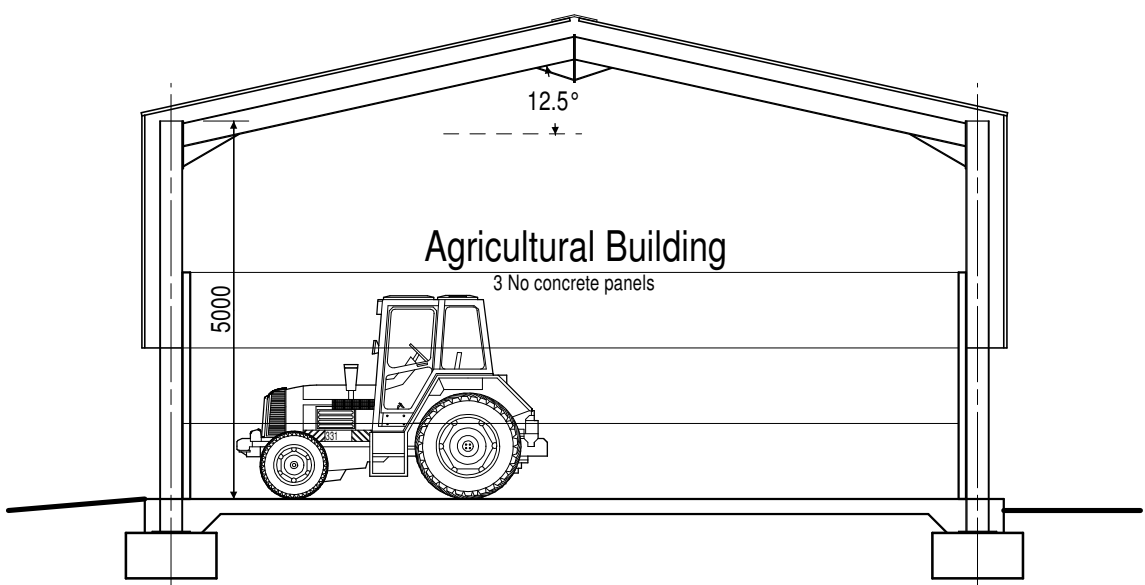

Section

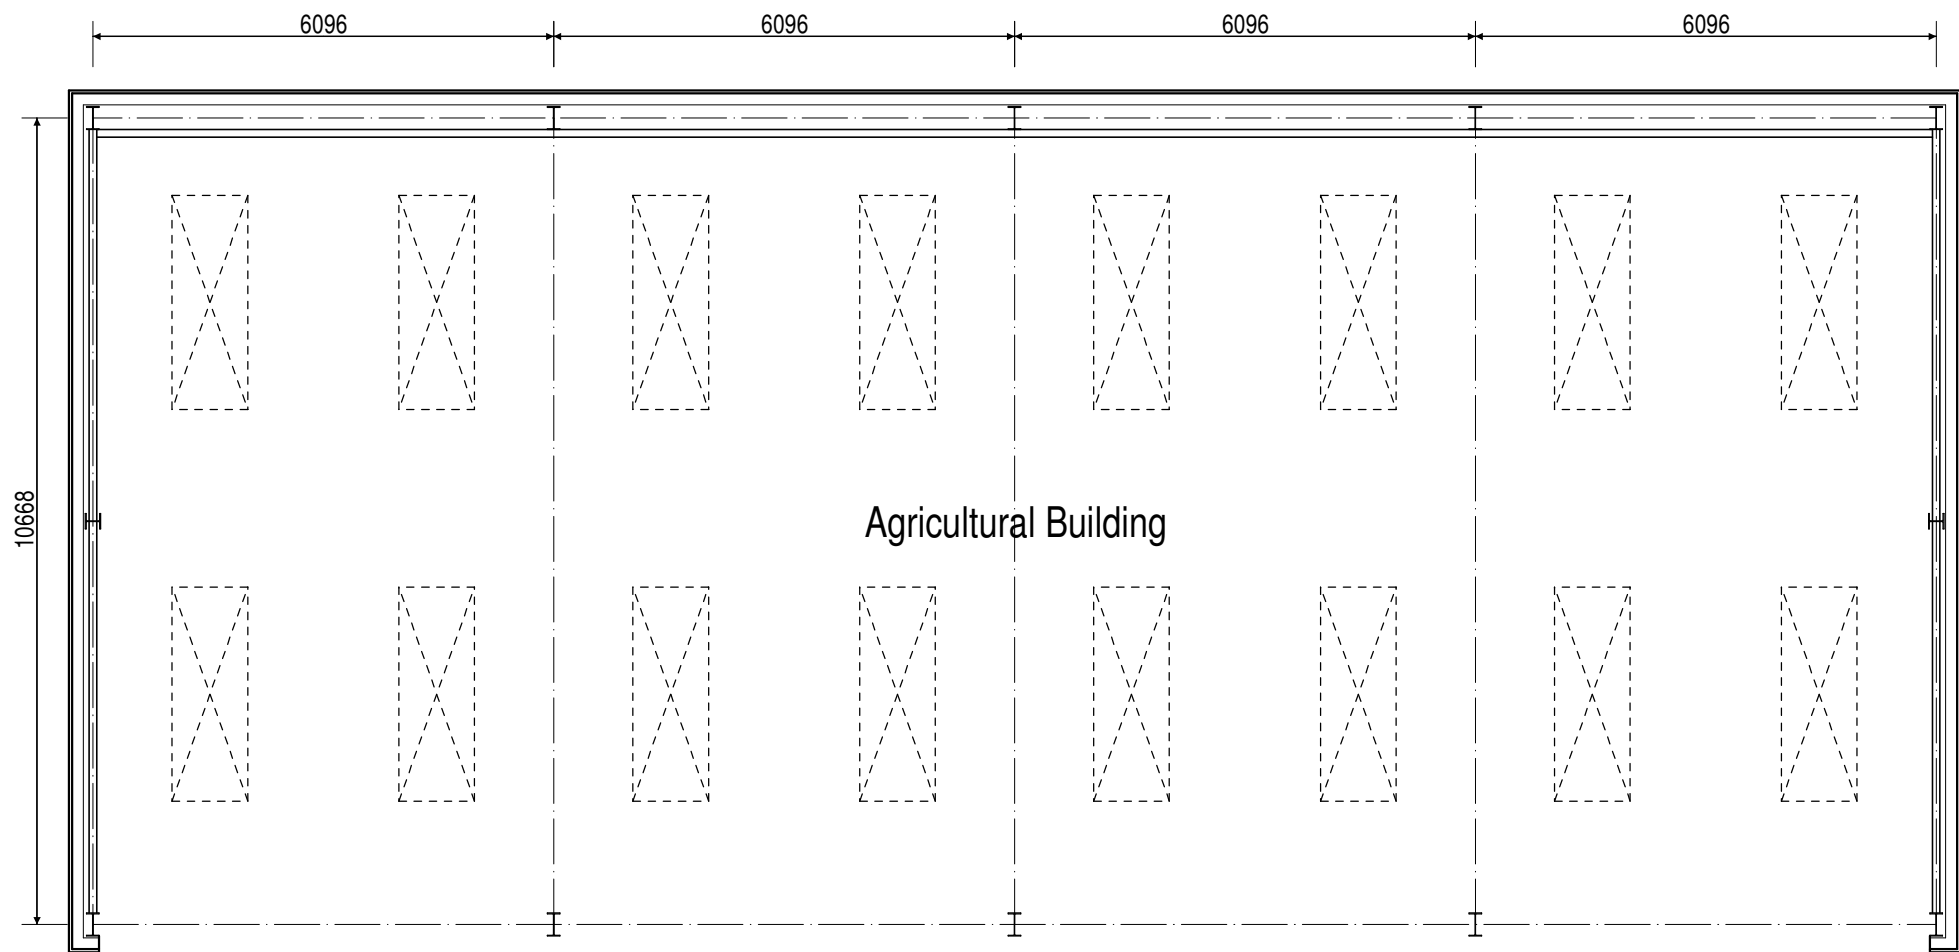

Floor Plan

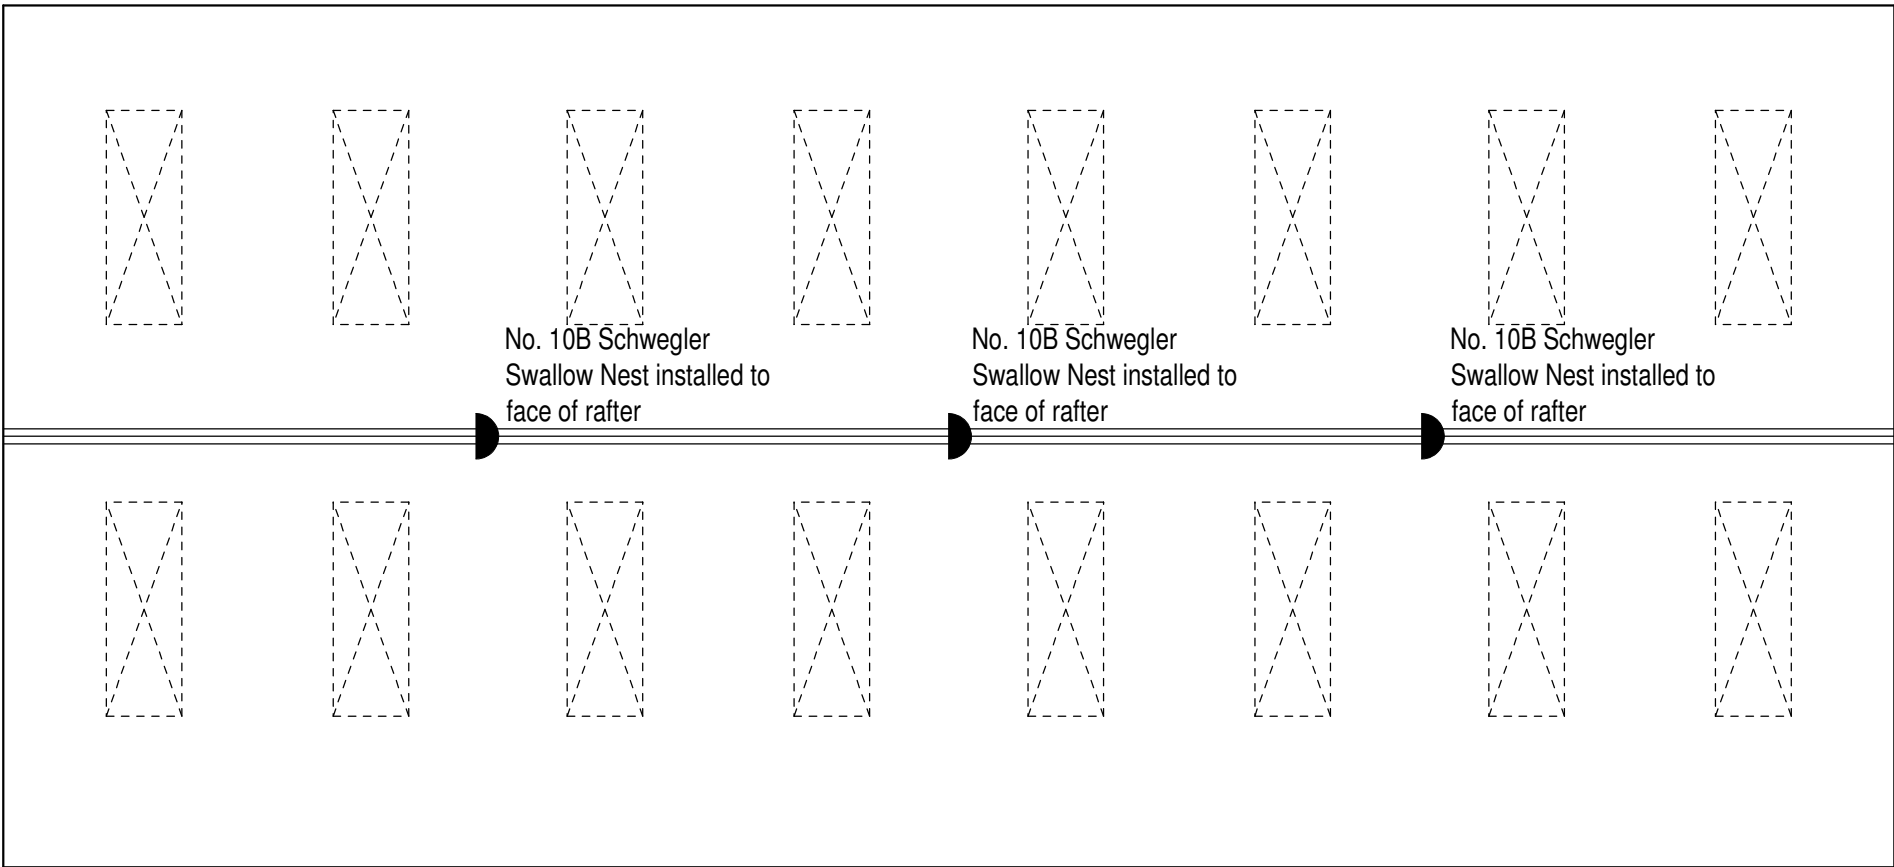


Roof Plan

EXTERNAL MATERIALS

Roof :-  
Box profile PVC coated steel roof sheeting in 'Juniper Green'.  
Roof to include 20% profiled translucent sheet rooflights.

Rainwater Goods :-  
Black plastic gutters and downpipes.

Walls/Sheeting :-  
Concrete panels and PVC coated steel sheeting in 'Juniper Green'.

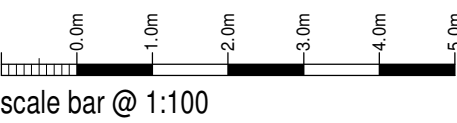

scale bar @ 1:100

Mr D Connor

Proposed Agricultural Building at  
New House Farm  
Luzlow Lane,  
Bagnall,  
Staffordshire,  
ST9 9JZ

Planning Proposal  
Plans + Elevations

| Date         | Sheet | Scale |
|--------------|-------|-------|
| April 2022   | A1    | 1:100 |
| Dwg No       | Rev.  | Drawn |
| 2019-2465-14 | B     | NAW   |

A- 30/05/2022 - ADDITIONAL BAY ADDED  
B- 01/12/2022 - SCHEME AMENDED FOLLOWING CLIENT FEEDBACK



10 Cawdry Buildings, Fountain Street, Leek, ST13 6JP  
Telephone: 01538 386002  
E-mail: info@sammonsltd.co.uk  
Web: www.sammonsltd.co.uk

This drawing is copyright.  
All dimensions must be checked prior to commencement.