




TOWN PLANNING DRAWING ONLY

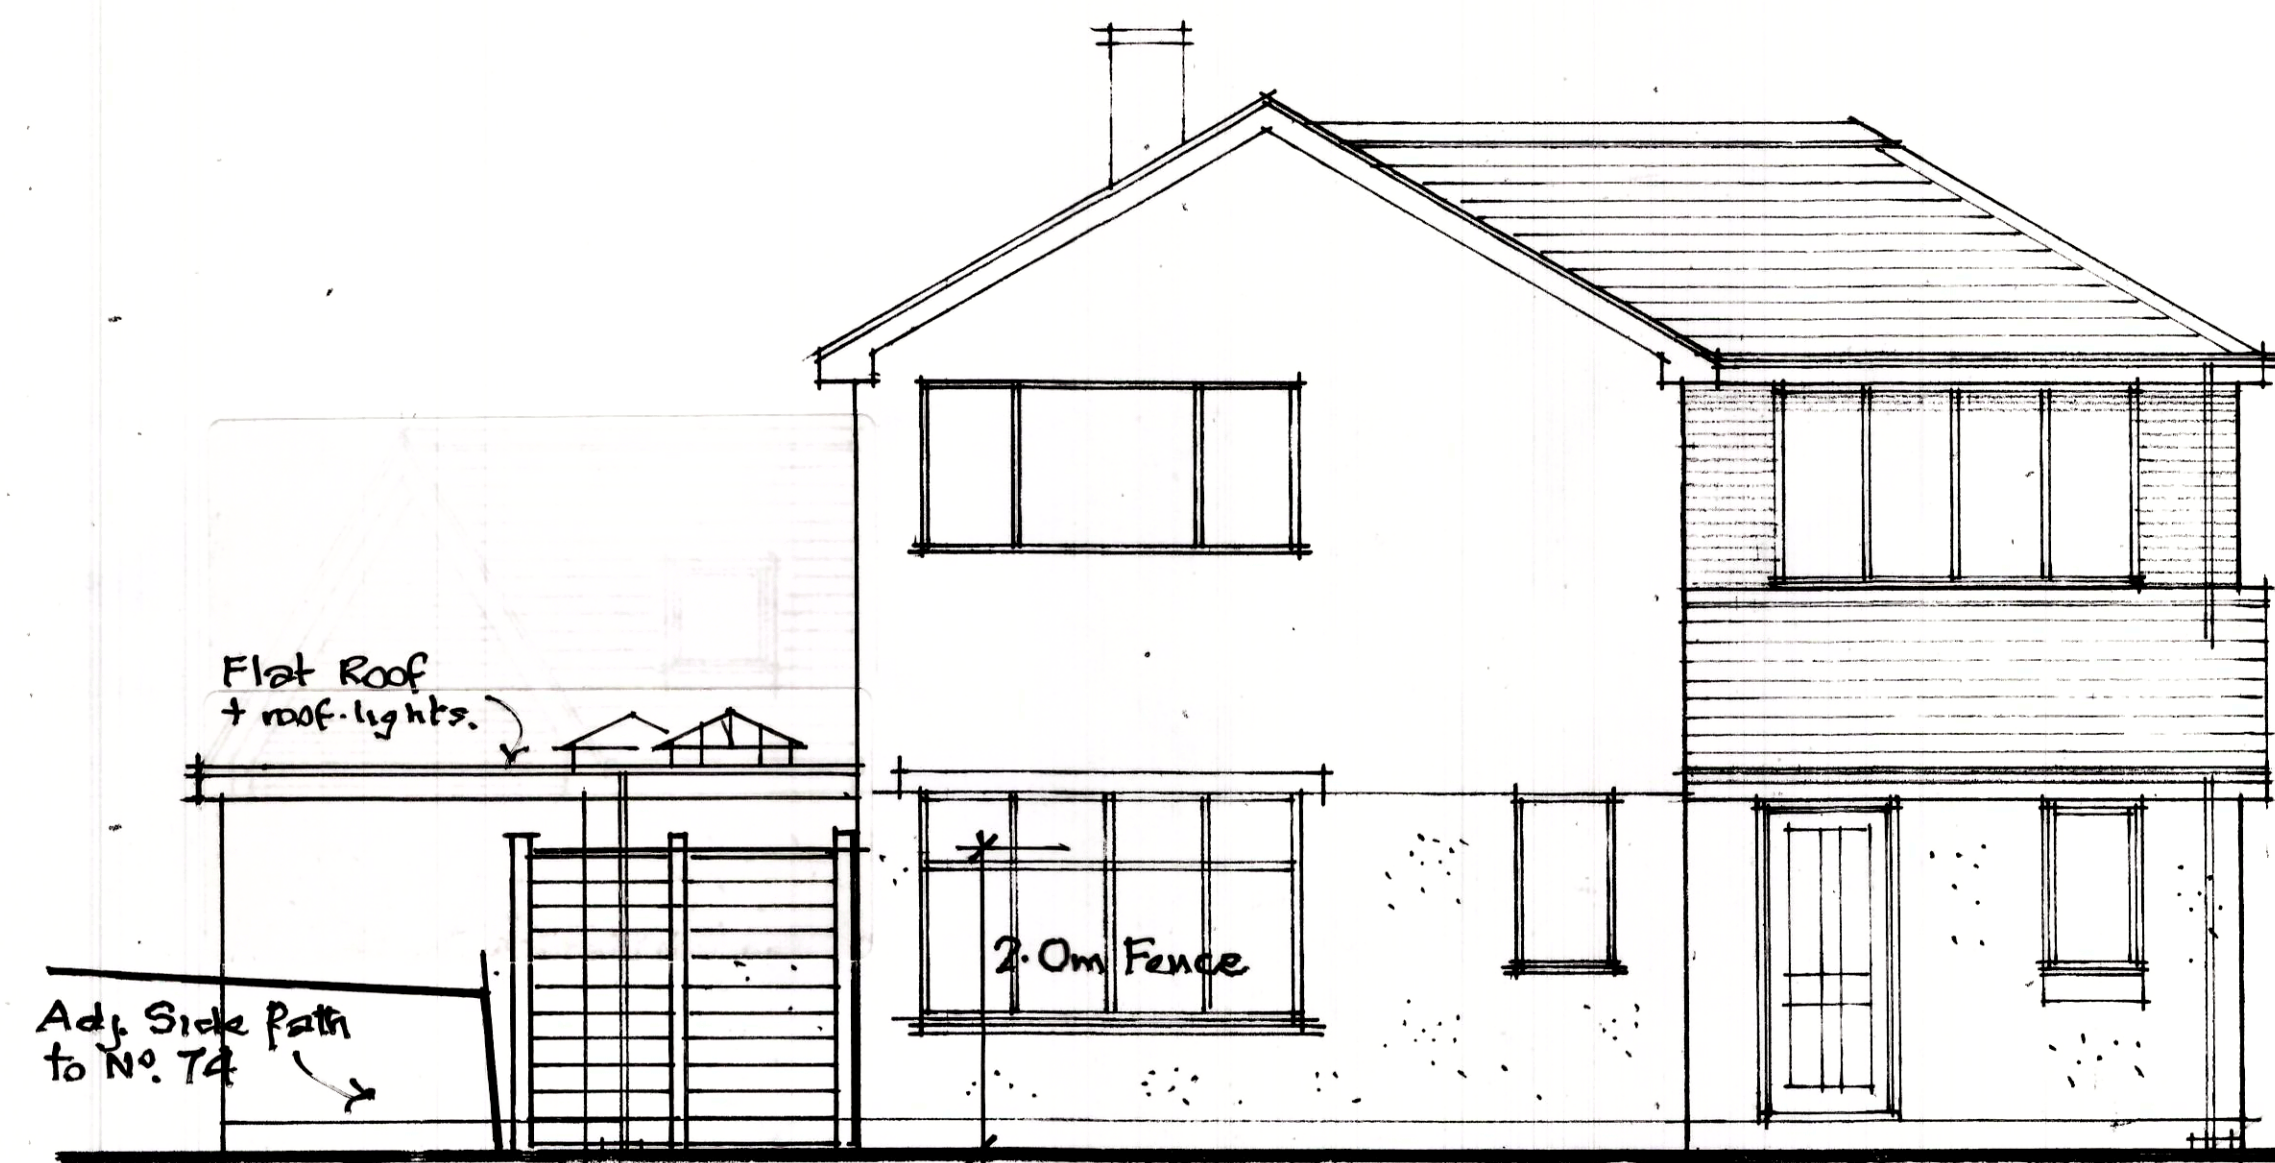


FRONT ELEVATION - PROPOSED (1:50)

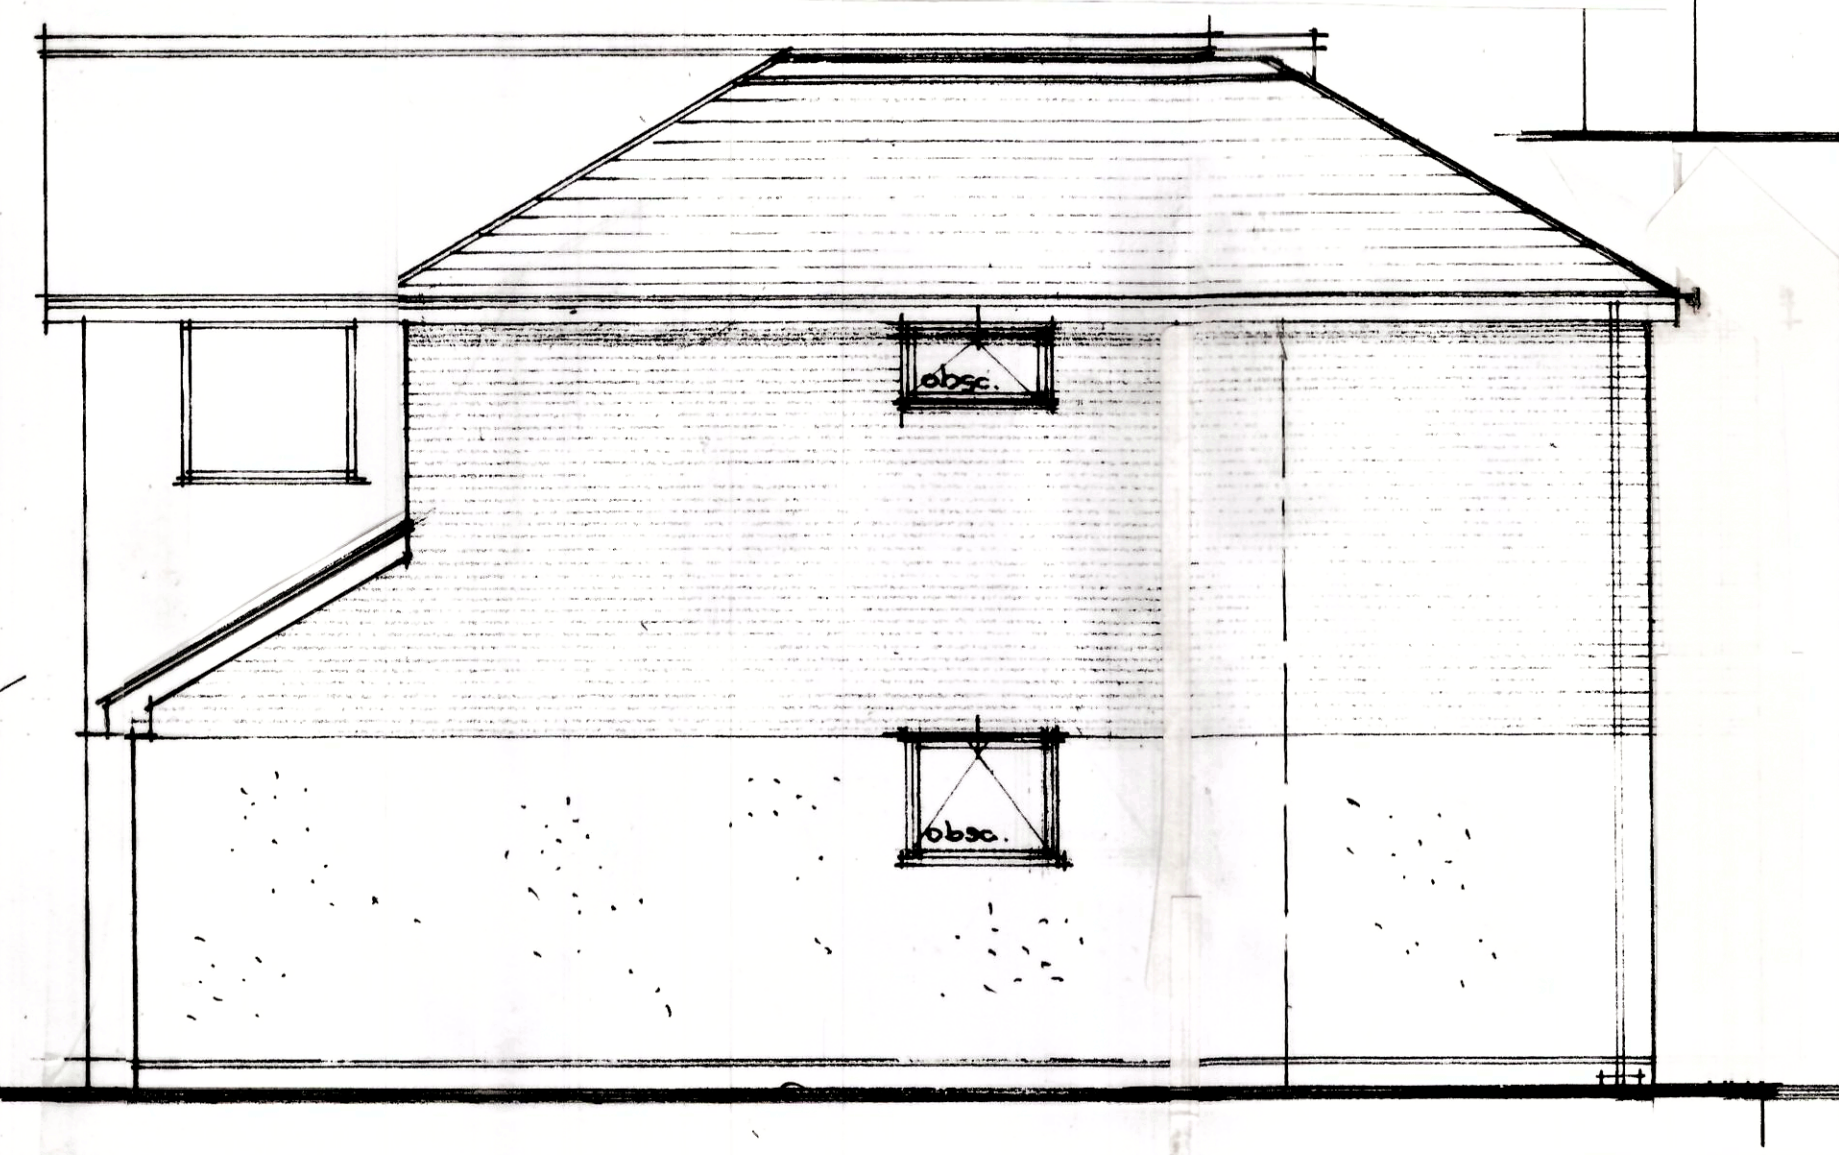


SIDE ELEVATION - PROPOSED (1:50)

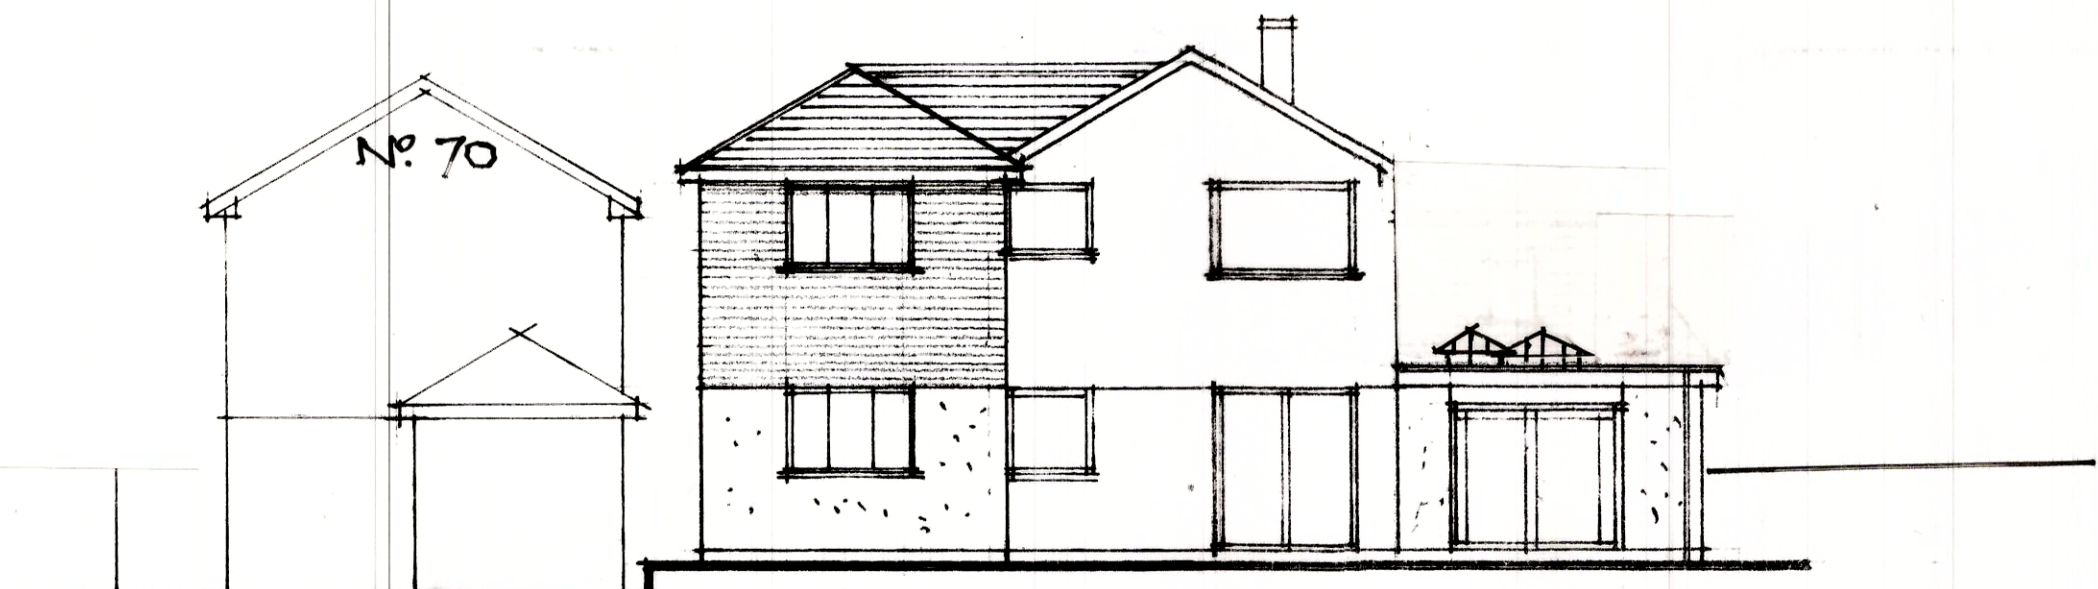

REAR ELEVATION - PROPOSED (1:100)

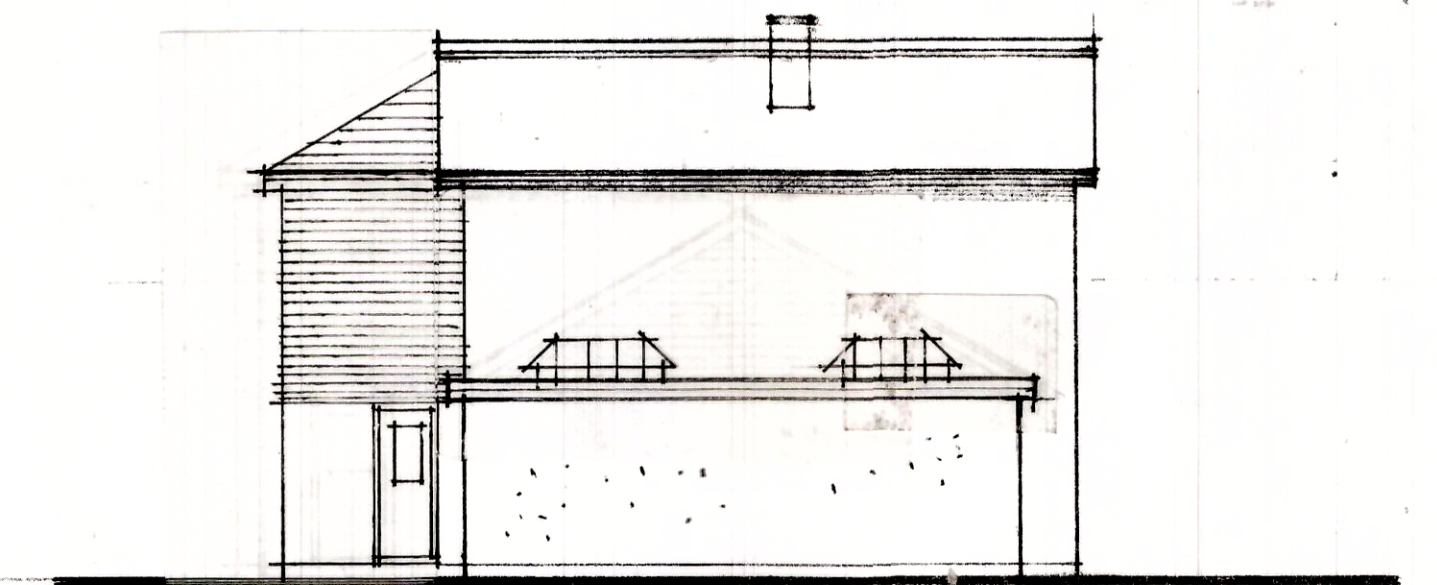


SIDE ELEVATION - PROPOSED (1:100)

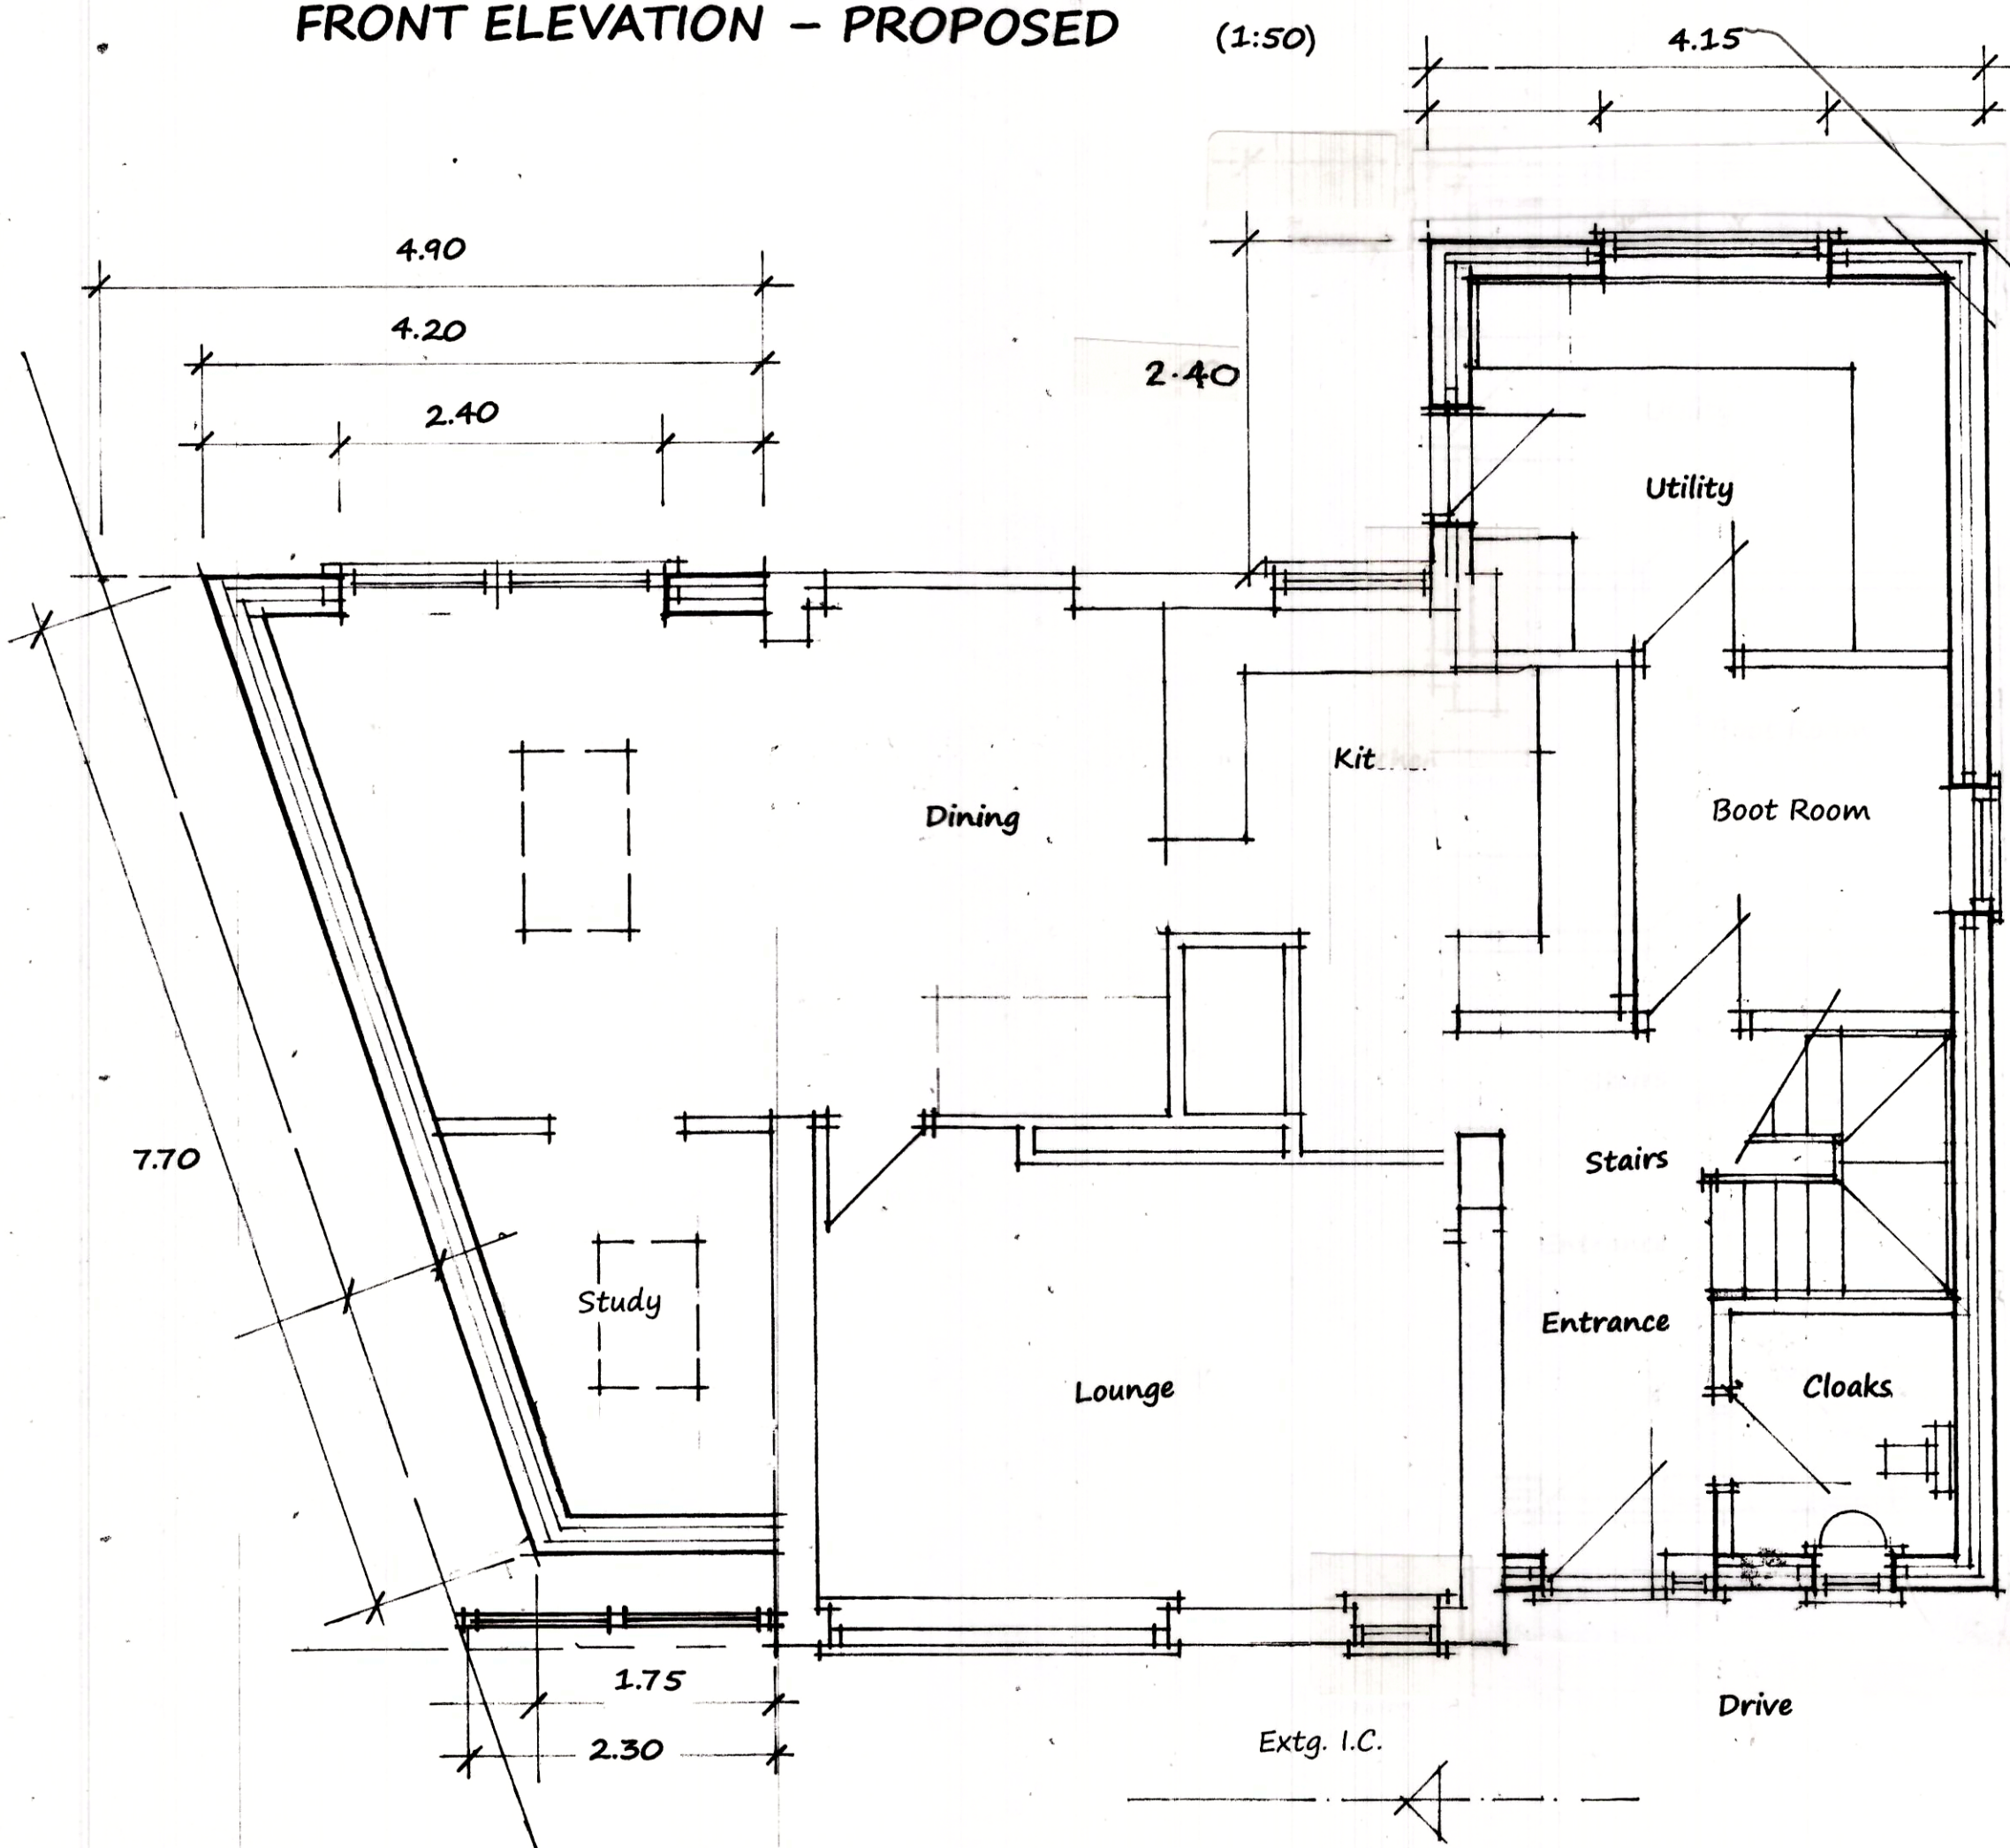


GROUND FLOOR PLAN - PROPOSED (1:50)

45° Line from rear bedroom window in No. 70.

1.35m
No. 70
Beds. Window.

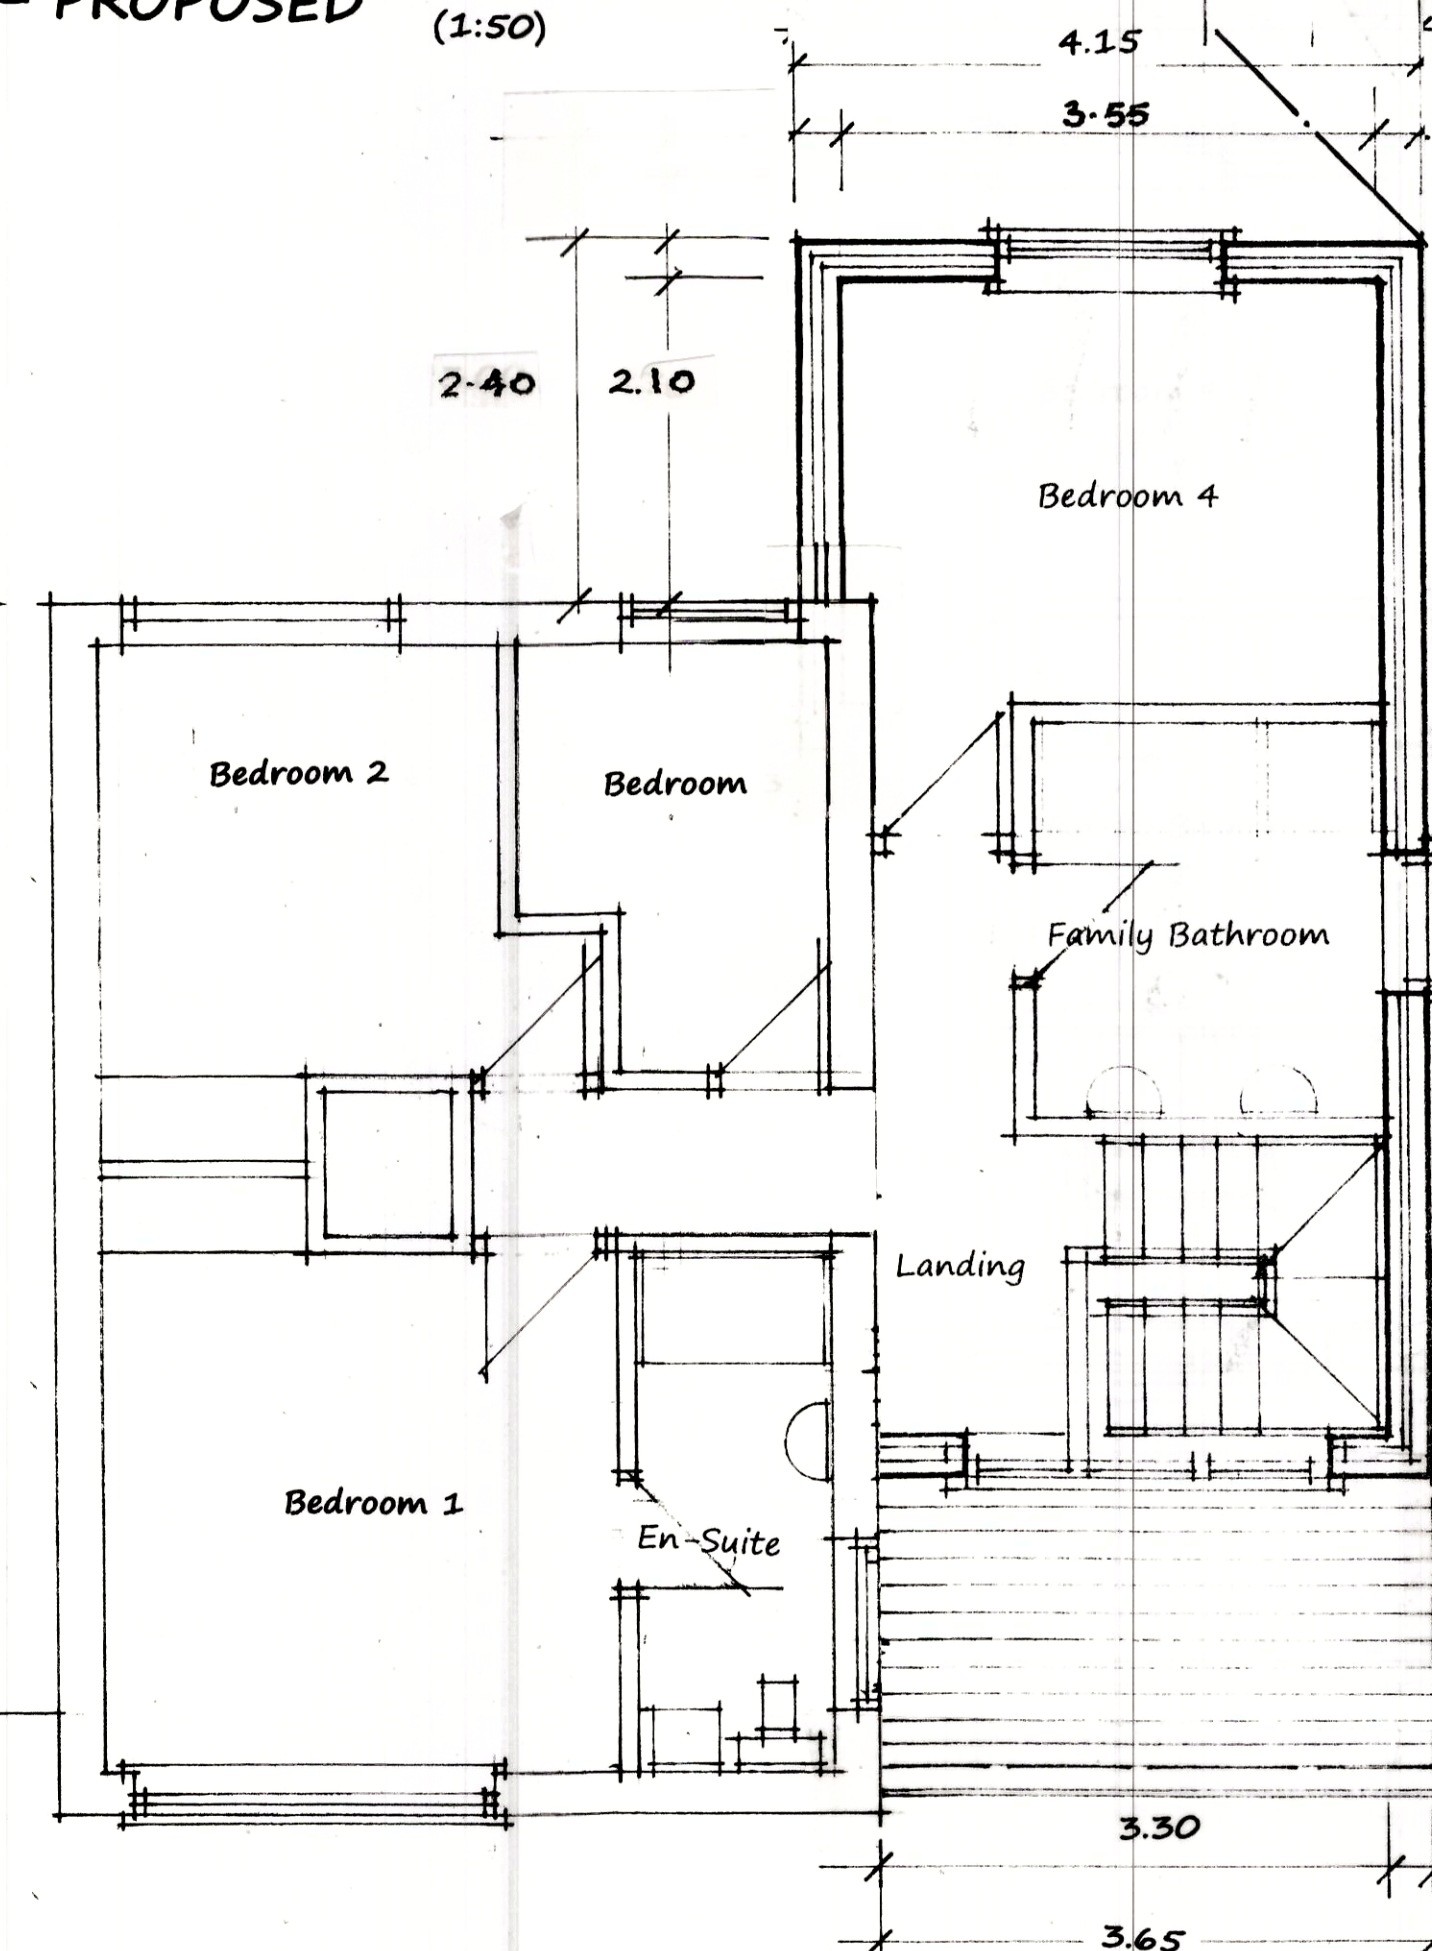

FIRST FLOOR PLAN - PROPOSED (1:50)

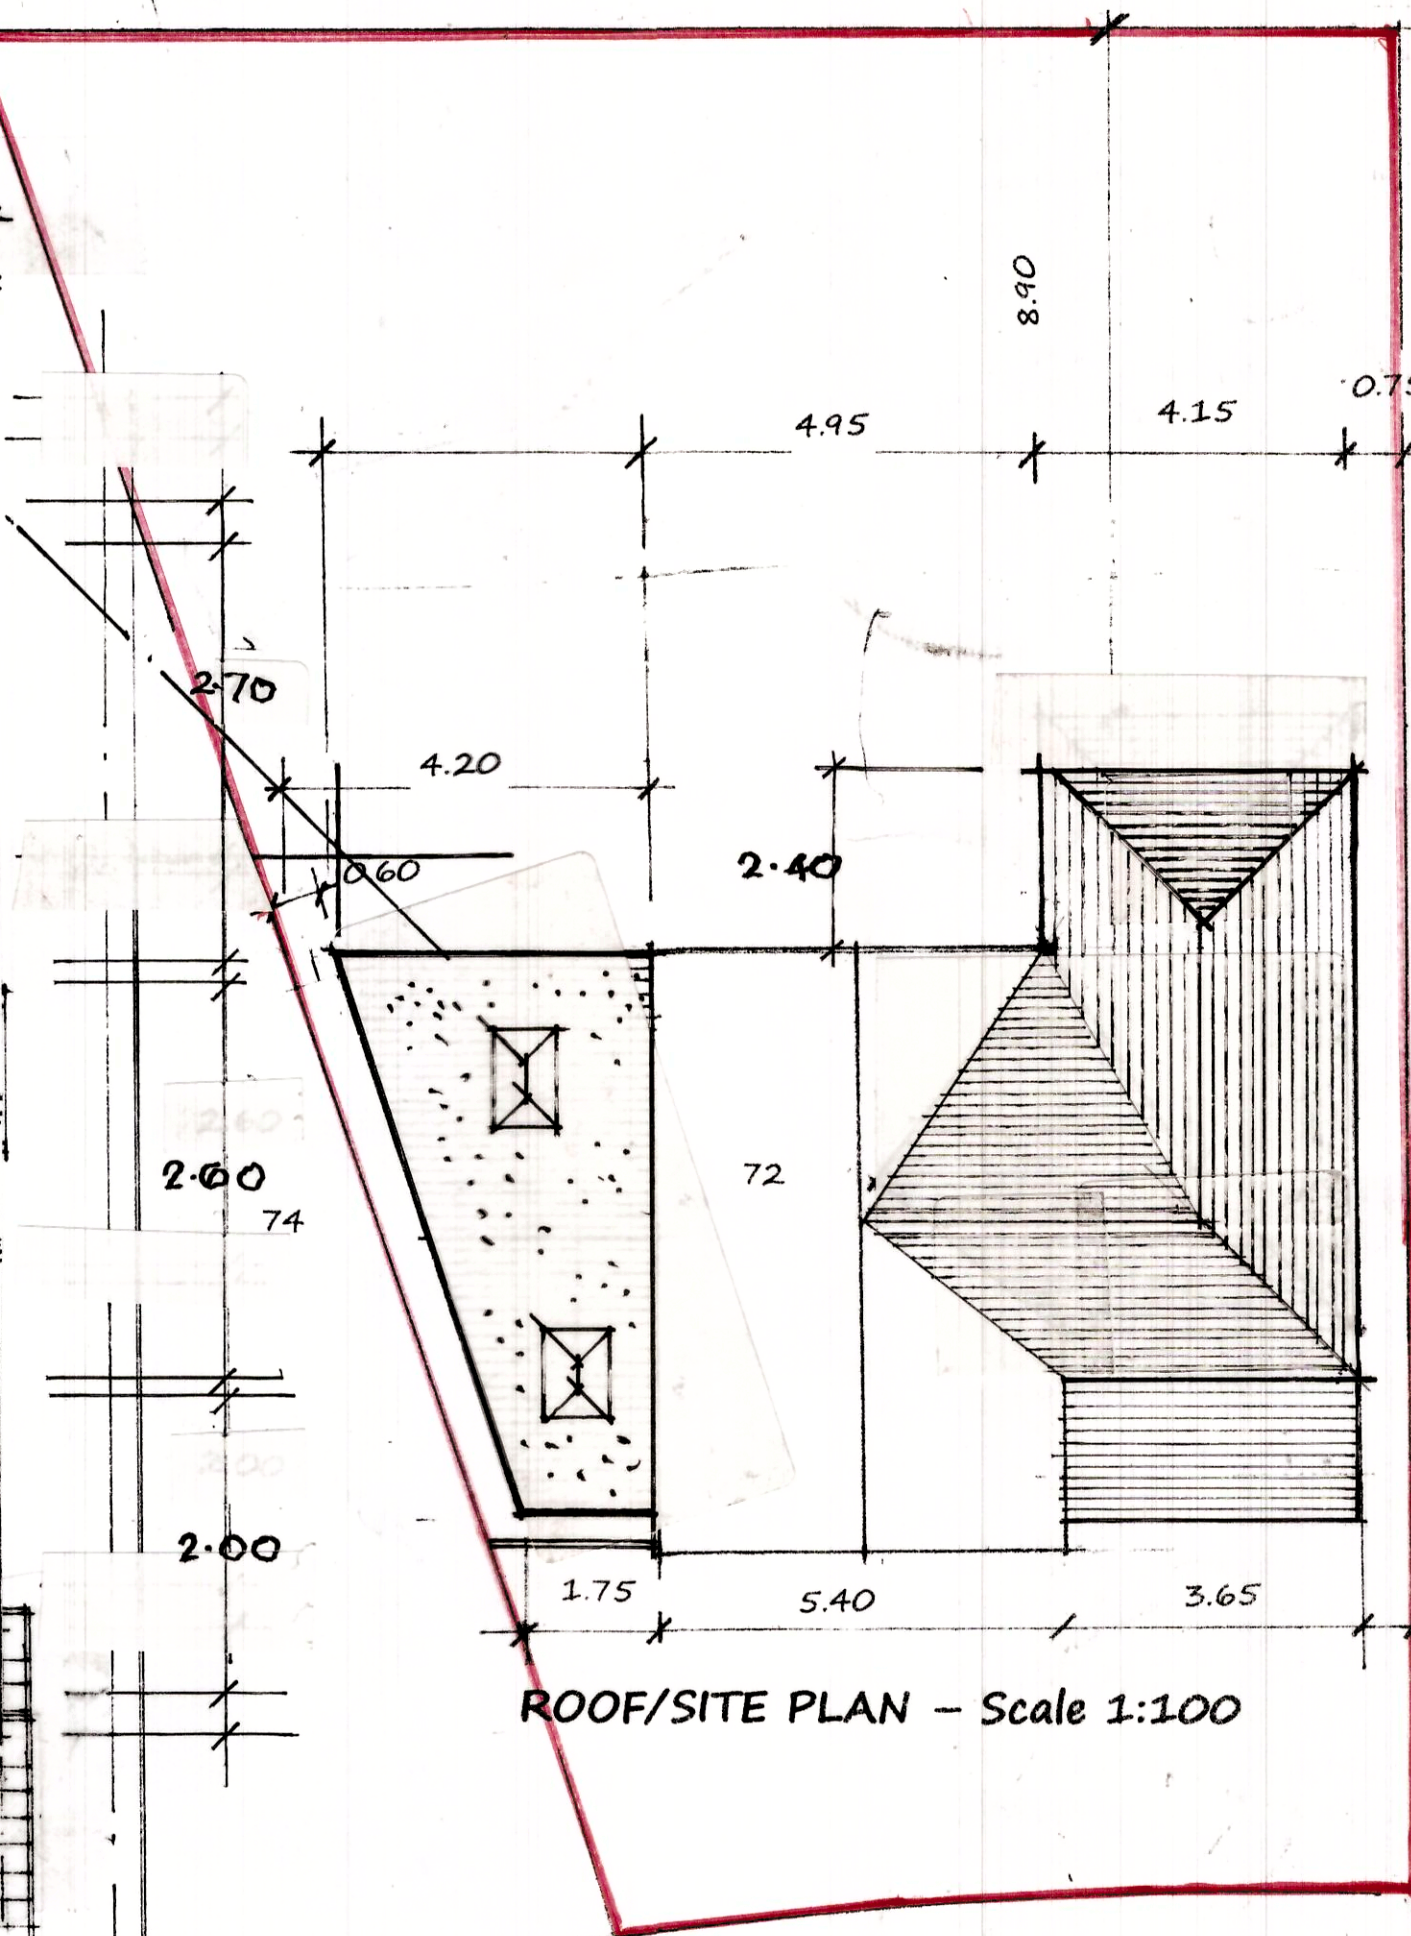

ROOF/SITE PLAN - Scale 1:100

Client
Mr. J. Green & Ms. S. Baggaley.
Proposal
Extensions to form single-storey Dayroom &
two-storey Kitchen/Utility with Bedroom Over.
Site
72, Thorley Drive, Cheadle, Staffordshire. ST10 1SA.
Drawing
SCHEME DRAWING.

BDS Surveyors
Planning + Architecture + Surveying
01782 - 720939 + 07773 - 859399
peterdavidpalmer@btinternet.com
Job No 22.23/03
Drg No 22.23/03/02
Date 04.06.22.
(BDS SURVEYORS reserves copyright for all drawings relating to this Job.)
Drawn P.D.Palmer.
Scales 1:50/100/200
Issue