



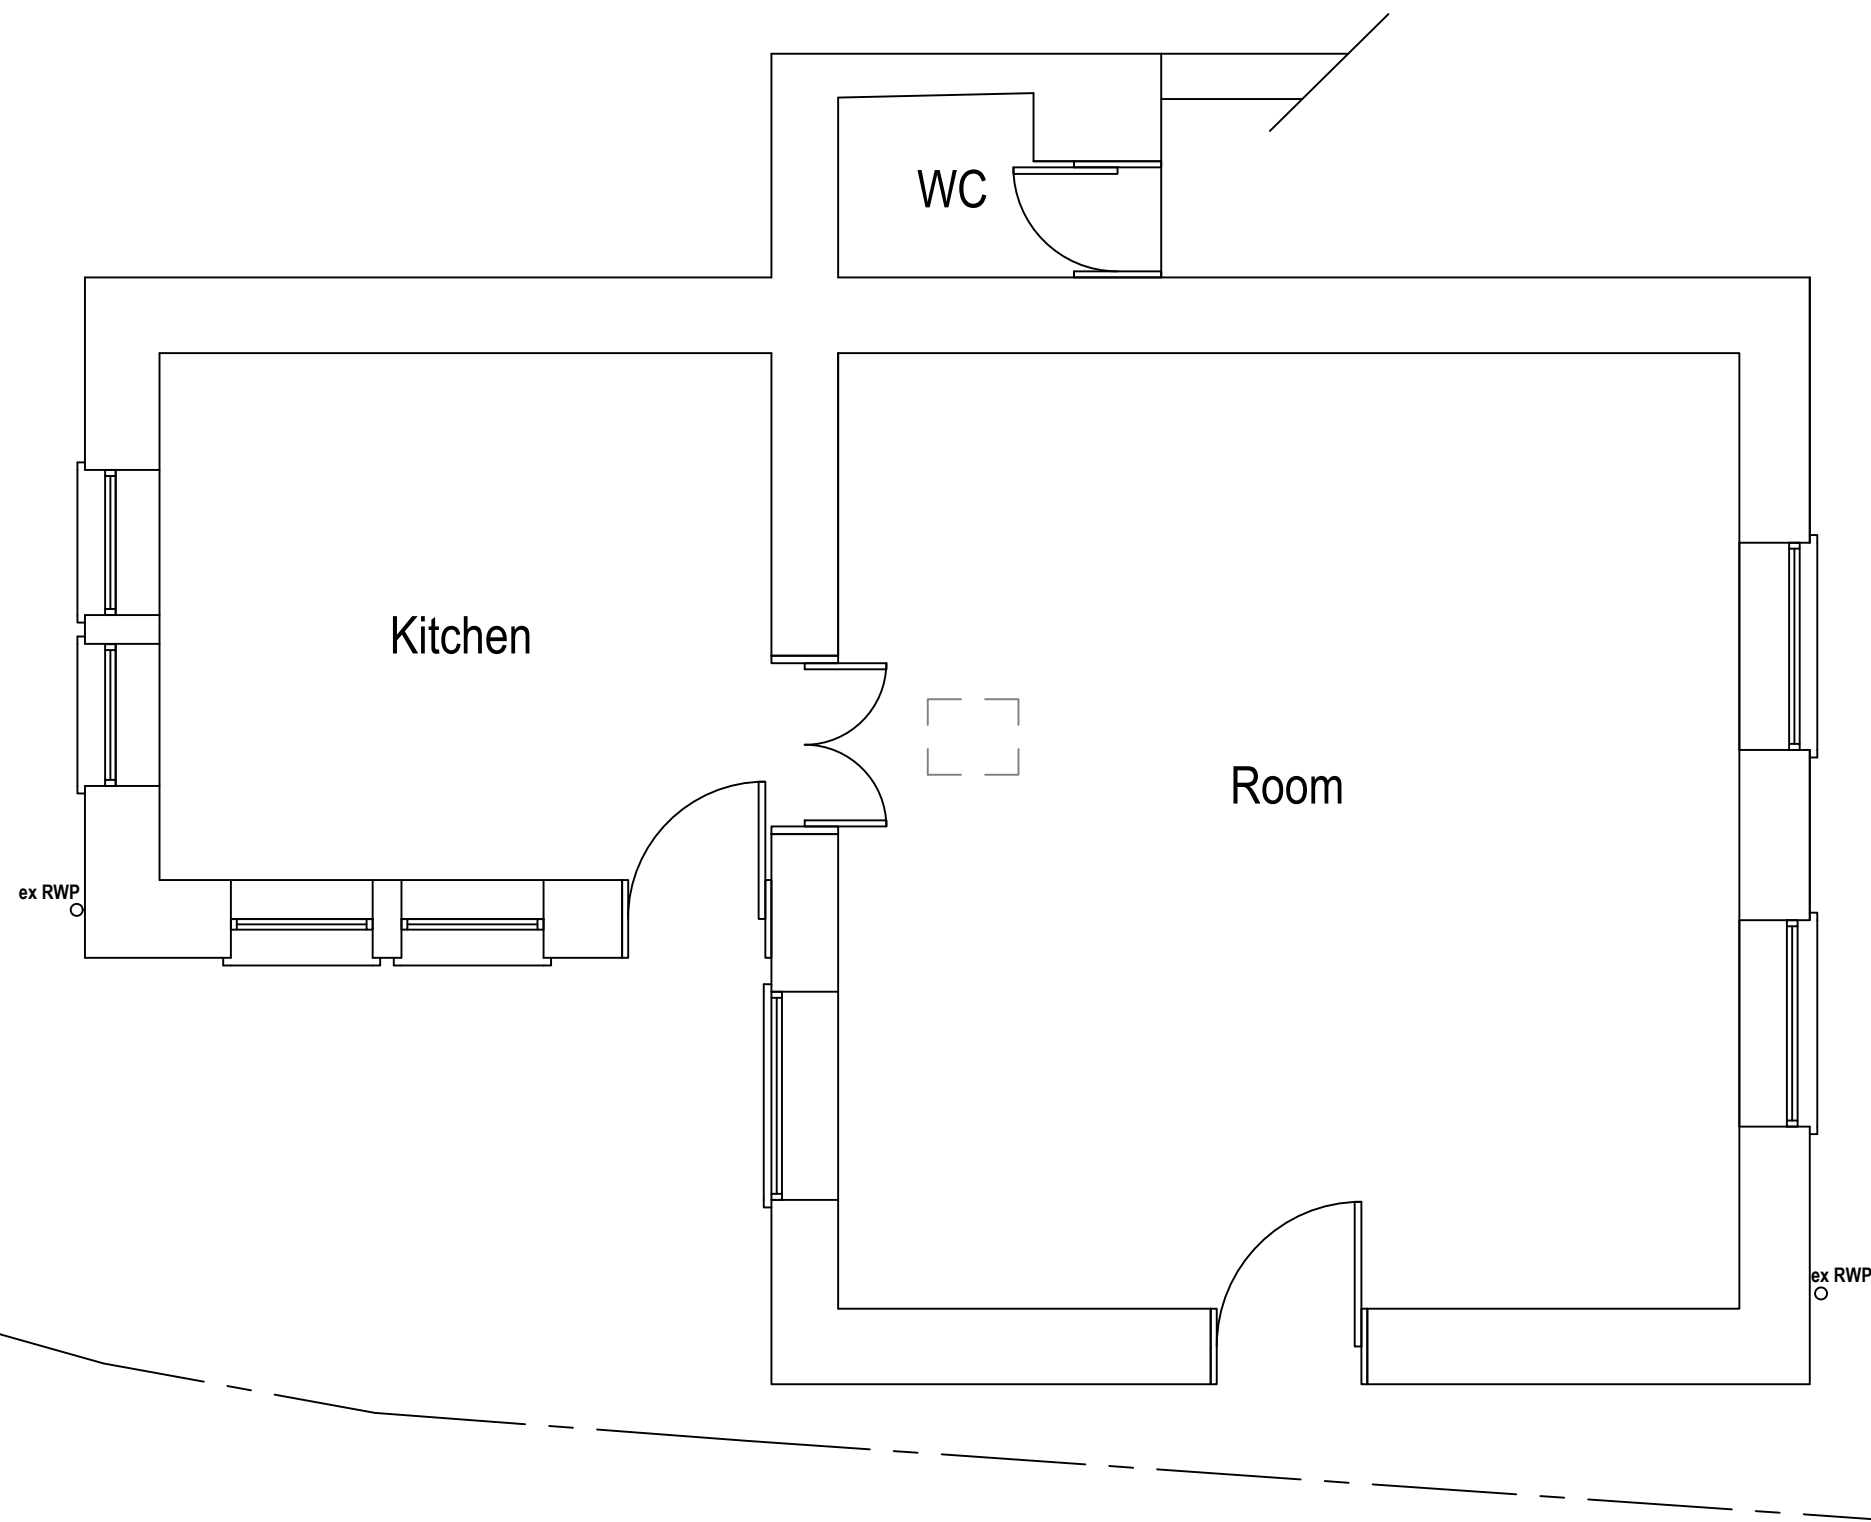

Existing Ground Floor Plan
Scale 1:50
Area ca. 55.85 m²



Existing Roof Plan
Scale 1:50

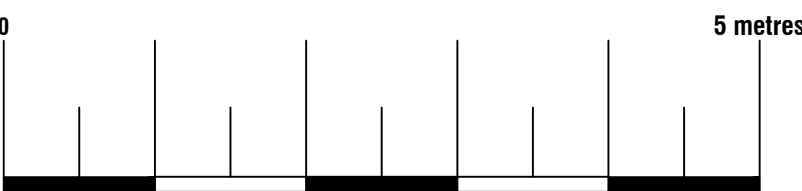



74 Cardiff Road, CF15 7QE • Enquiries@ArkiPlan.co.uk

Site	The Chapel, Thornccliffe, Leek ST13 7LP	Date	24.10.2022
		Sheet	22-1833 D02 REV 0
		Job	Internal Alterations
		Scale	As Shown@A1
Title Number	SF591754	Title	As Shown

Symbol Key:

Boundary line

Rainwater drainage layout

Waste drainage layout

Details above

timber/steel beam above sized and specified by Structural Engineer - fire proofed as per spec. and detail drawing

Proposed foundation

Demolished

Mechanically ventilated

Mains operated interlinked smoke detector

Mains operated interlinked heat detector


Escape door / window

Carbon Monoxide alarm


Proposed drainage layout is indicative only and has not been surveyed. Existing foul drainage layout to be surveyed by Contractor on site and exact layout and connections are to be agreed on site with BCO before any works commence. All pipes sizes and falls as per spec. and detail drawings



Existing North Elevation
Scale 1:50

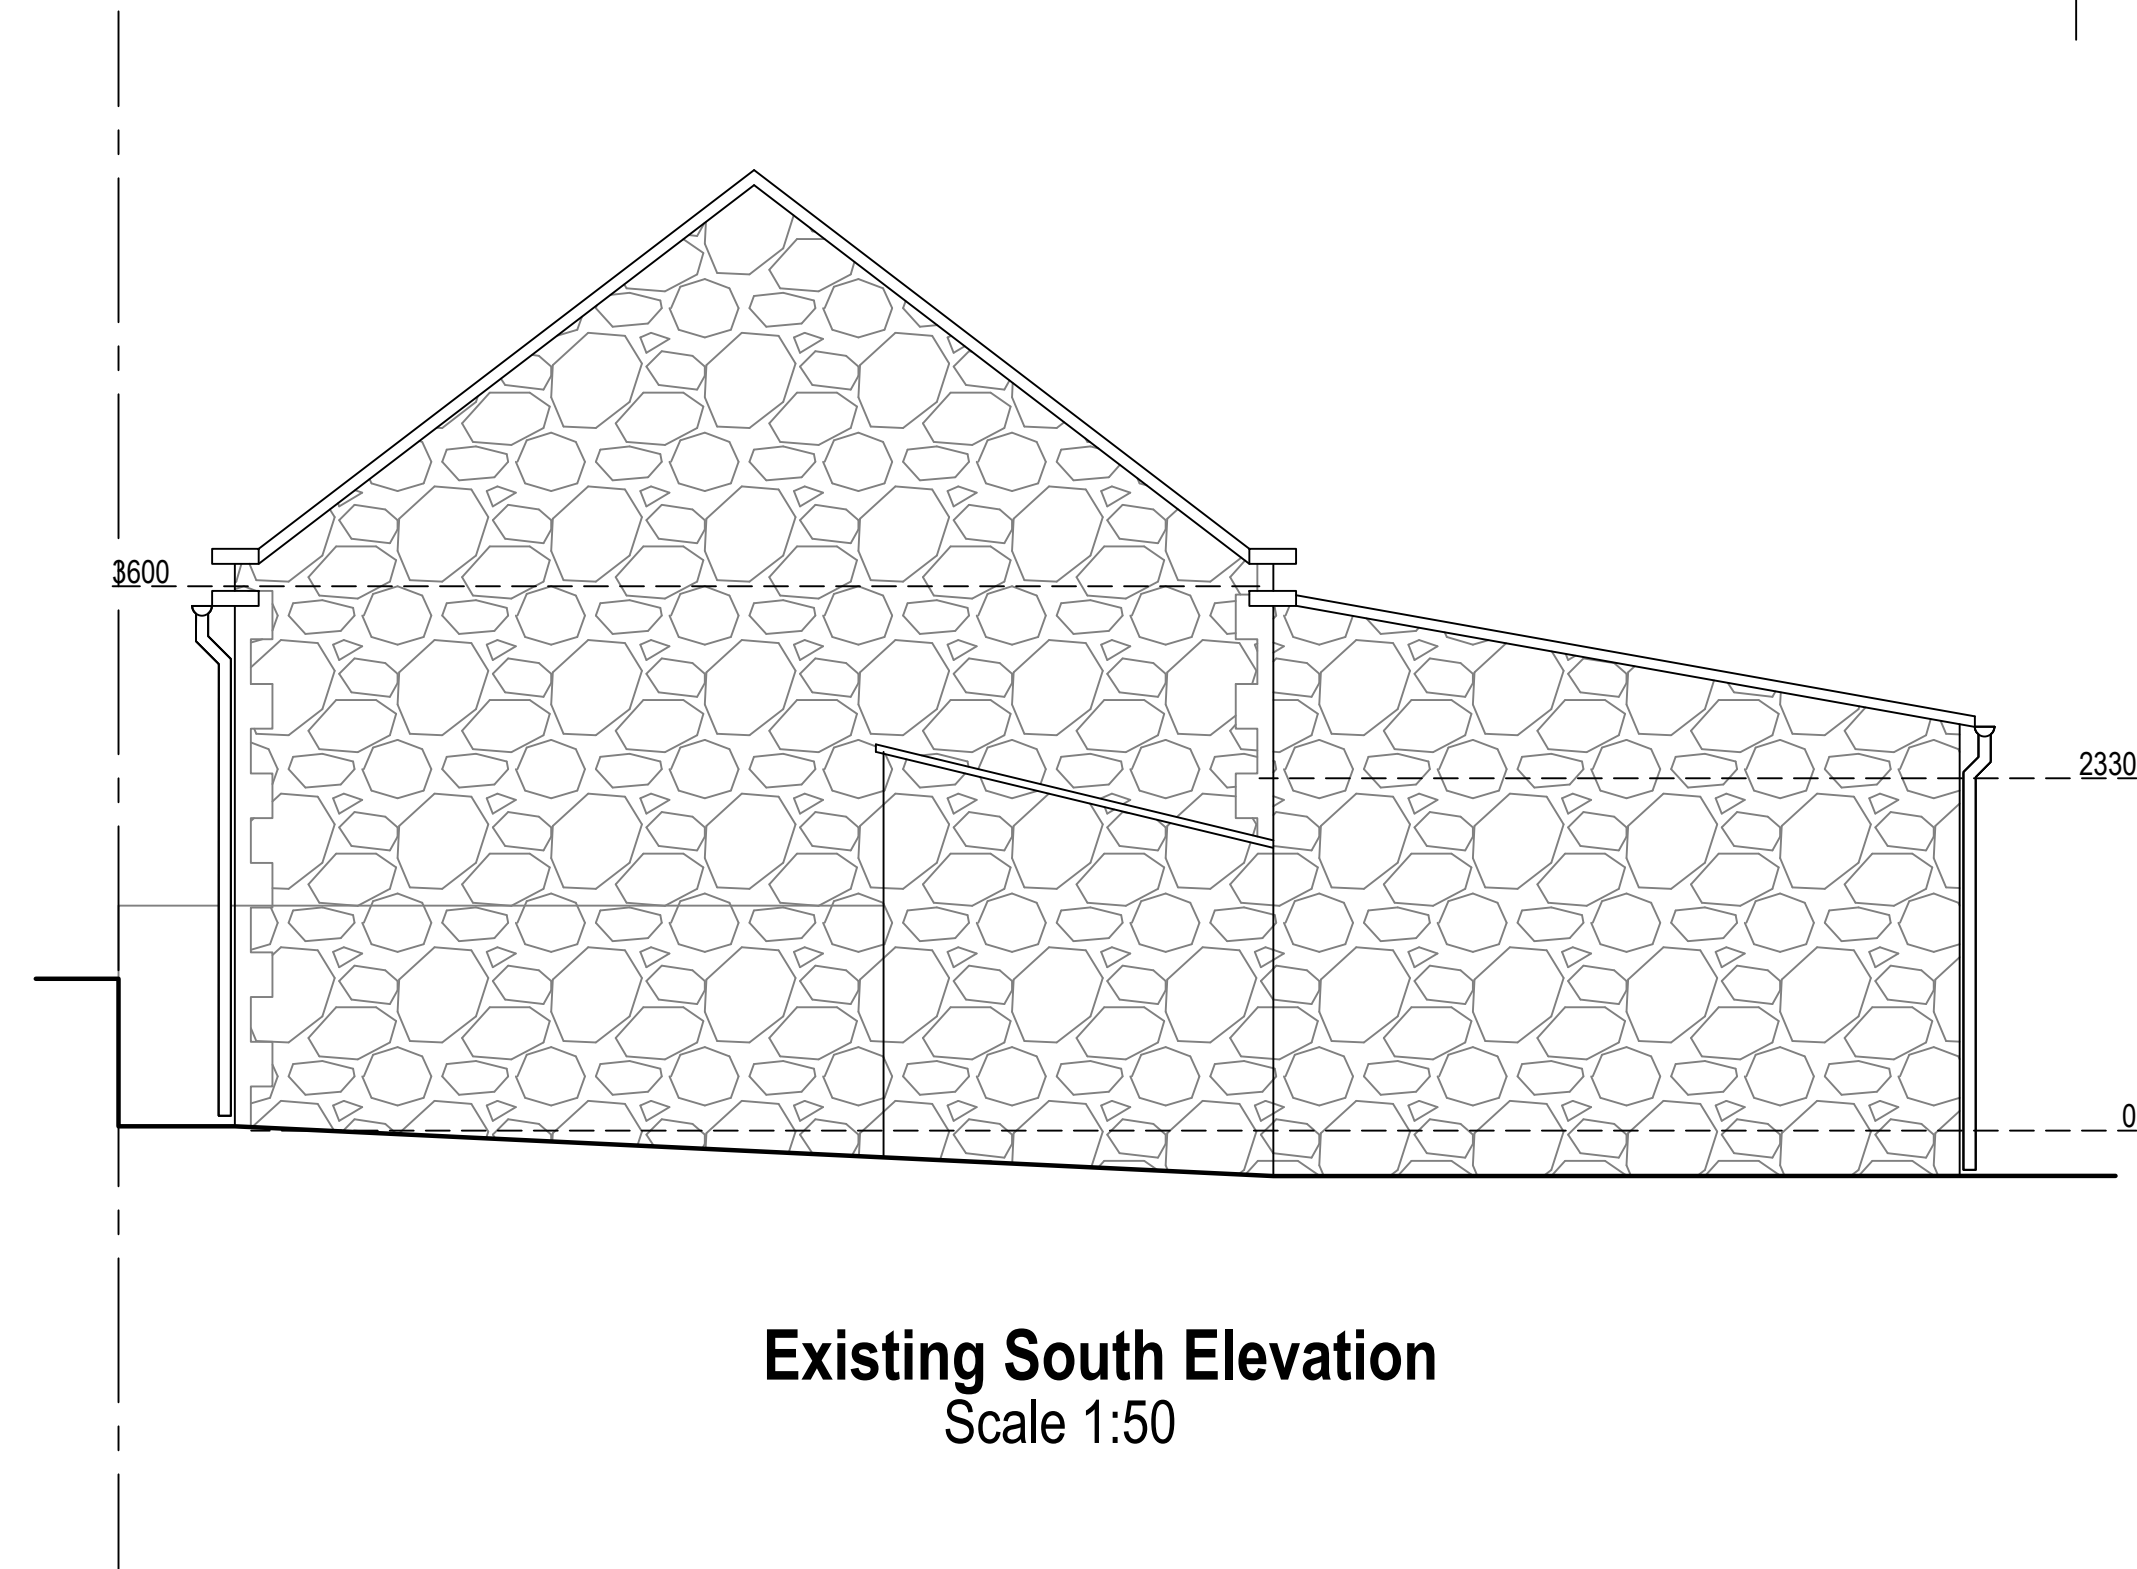


Existing South Elevation
Scale 1:50

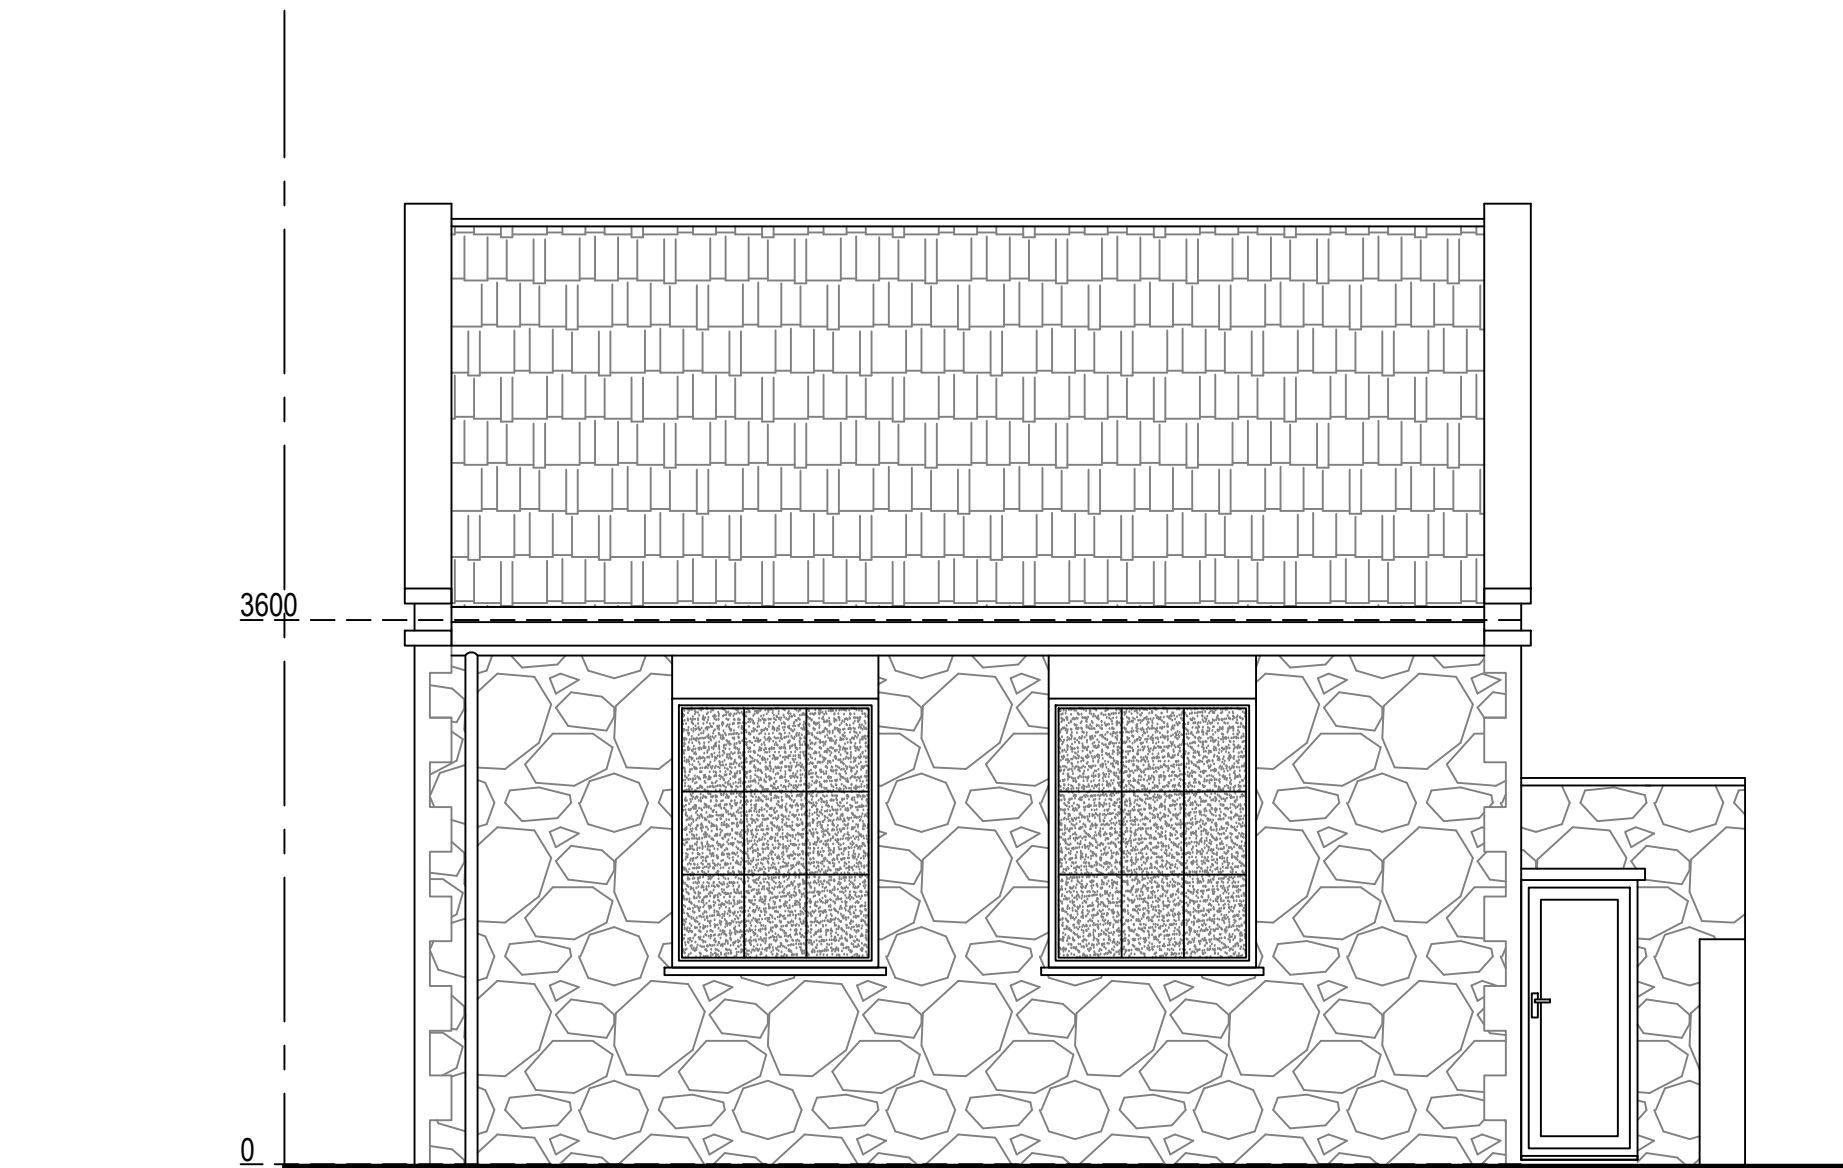

Existing West Elevation
Scale 1:50



Existing East Elevation
Scale 1:50

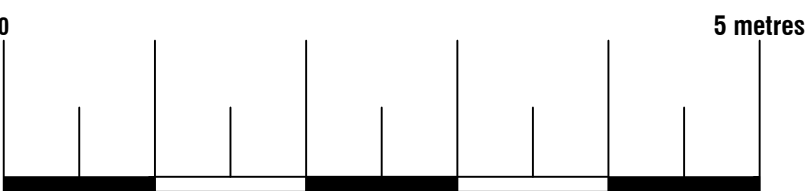




74 Cardiff Road, CF15 7QE • Enquiries@ArkiPlan.co.uk

Site	The Chapel, Thornccliffe, Leek ST13 7LP	Date	24.10.2022
		Sheet	22-1833 D05 REV 0
		Job	Internal Alterations
Title Number	SF591754	Scale	As Shown@A1
		Title	As Shown


Proposed Materials:
Walls: Existing stone, new stone cladding to match existing
Terrace roof: Paving slabs
Pitched roof : Existing Tiles



Proposed North Elevation
Scale 1:50

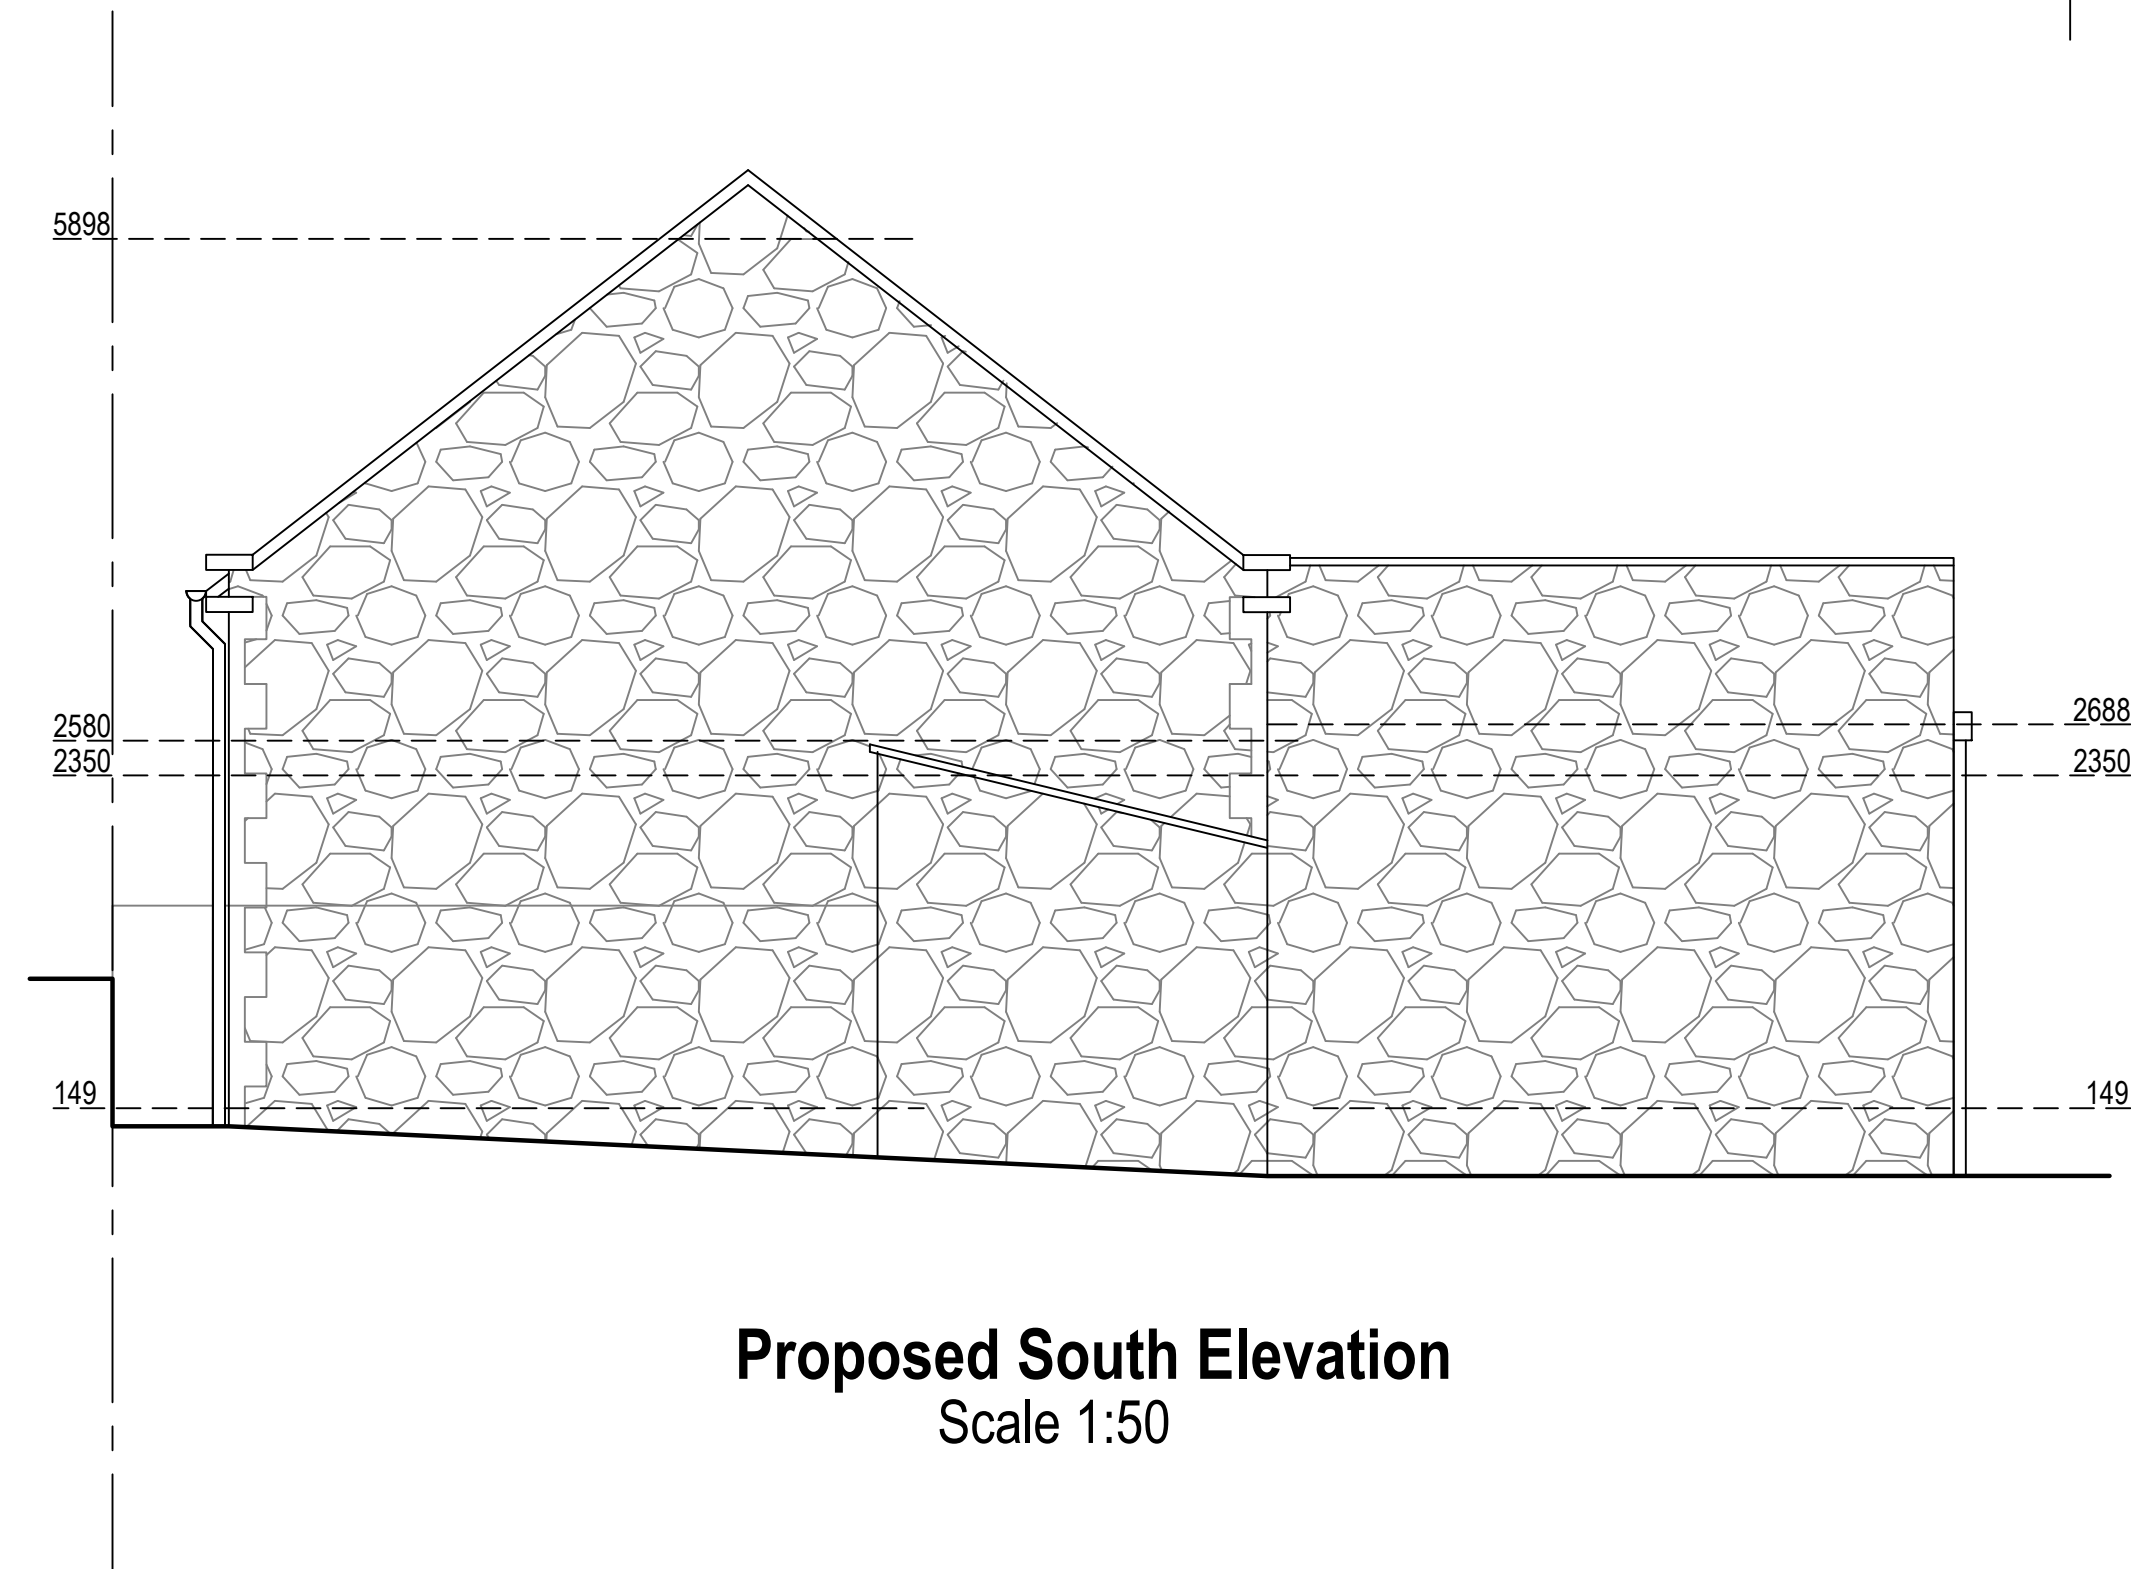


Proposed South Elevation
Scale 1:50

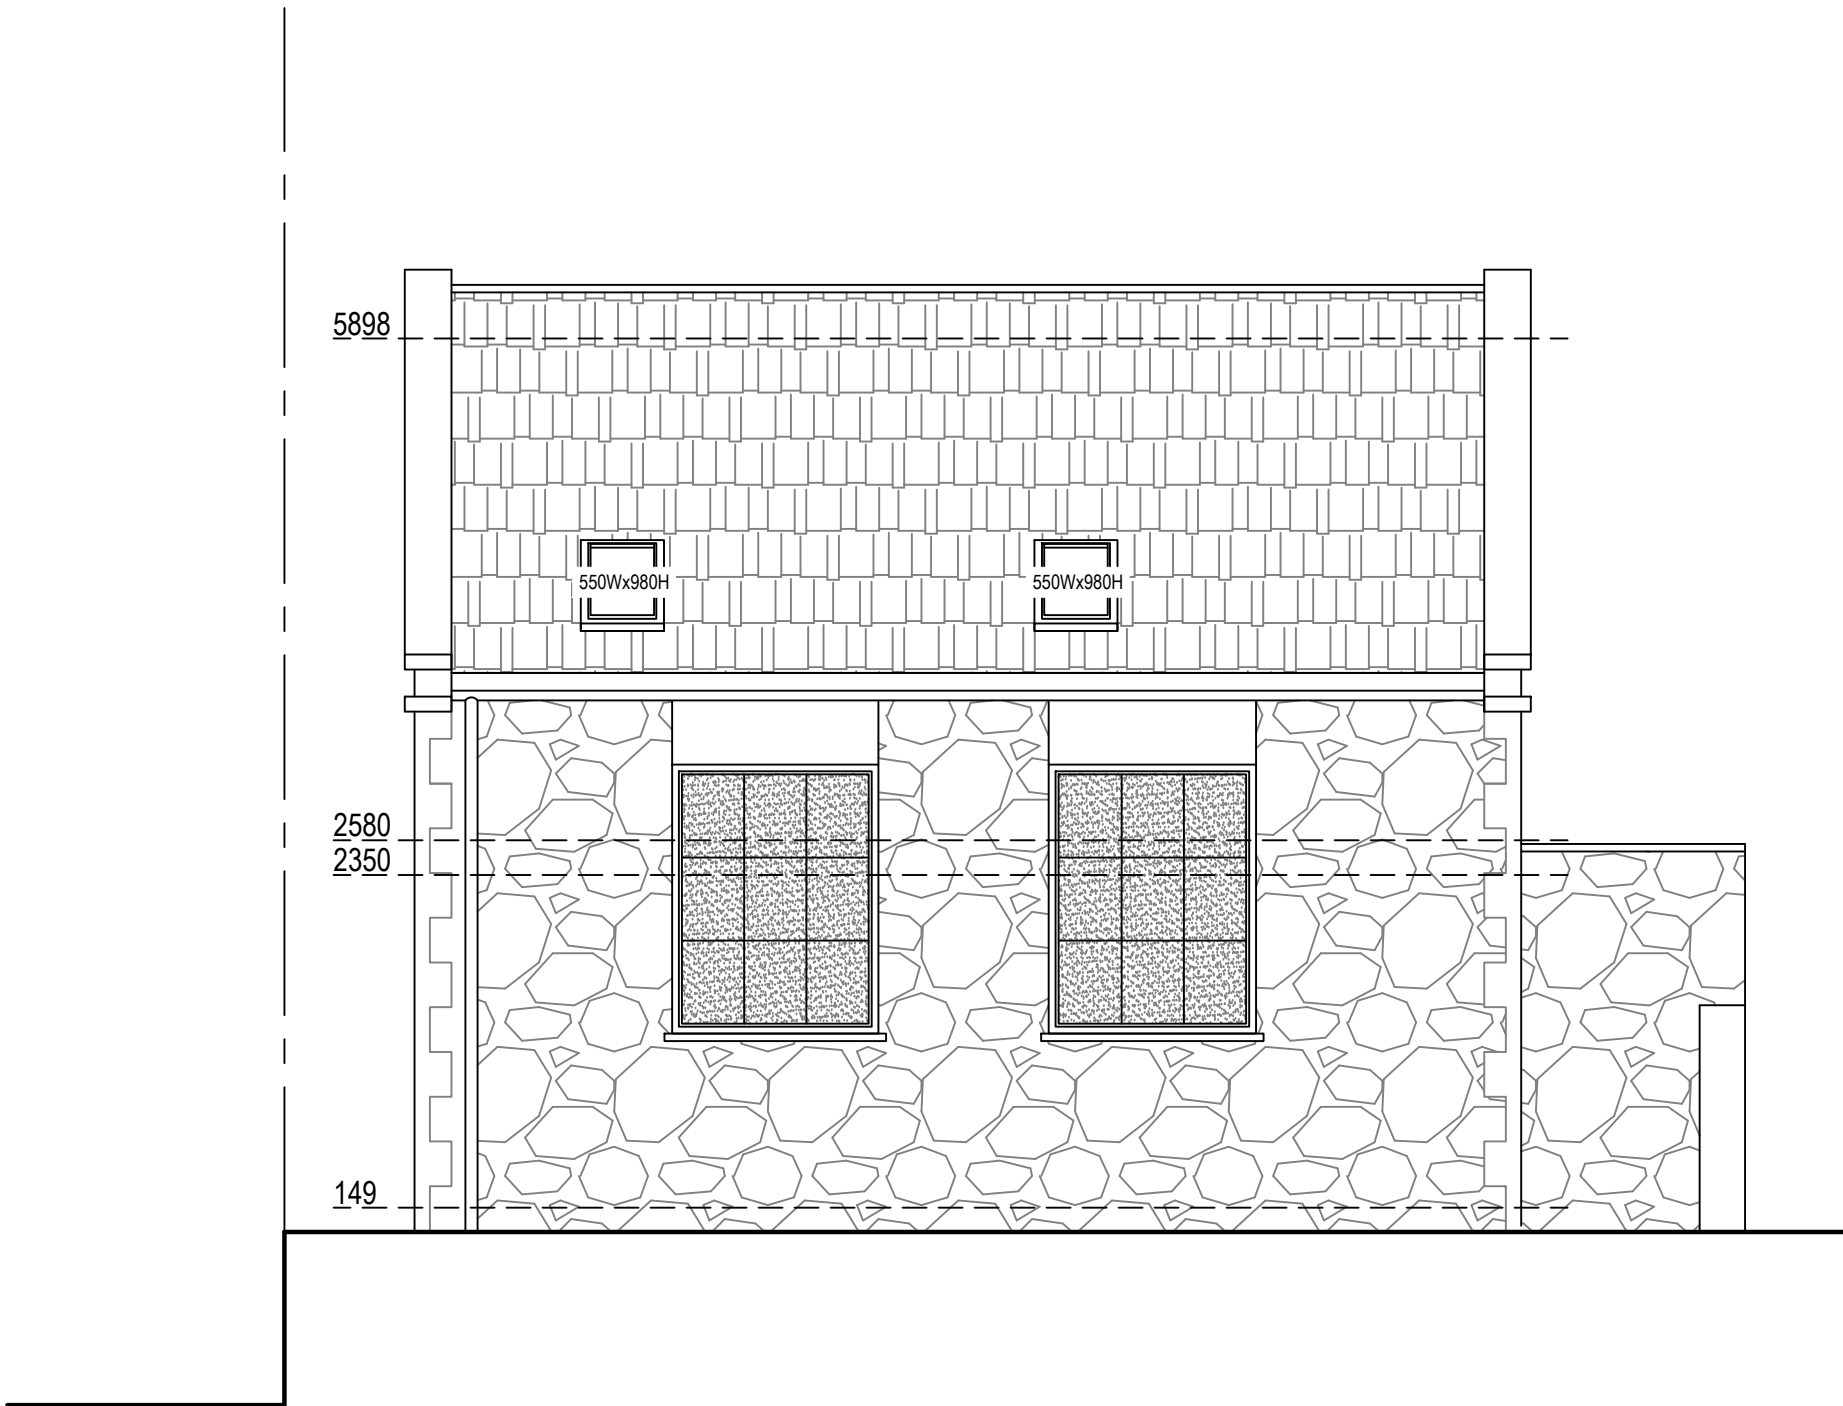

Proposed West Elevation
Scale 1:50




Proposed East Elevation
Scale 1:50

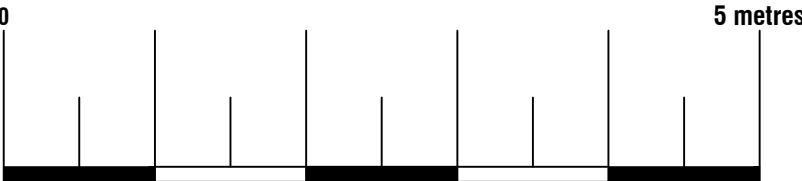




74 Cardiff Road, CF15 7QE • Enquiries@ArkiPlan.co.uk

Site	The Chapel, Thornccliffe, Leek ST13 7LP	Date	24.10.2022
		Sheet	22-1833 D06 REV 0
		Job	Internal Alterations
Title Number	SF591754	Scale	As Shown@A1
		Title	As Shown

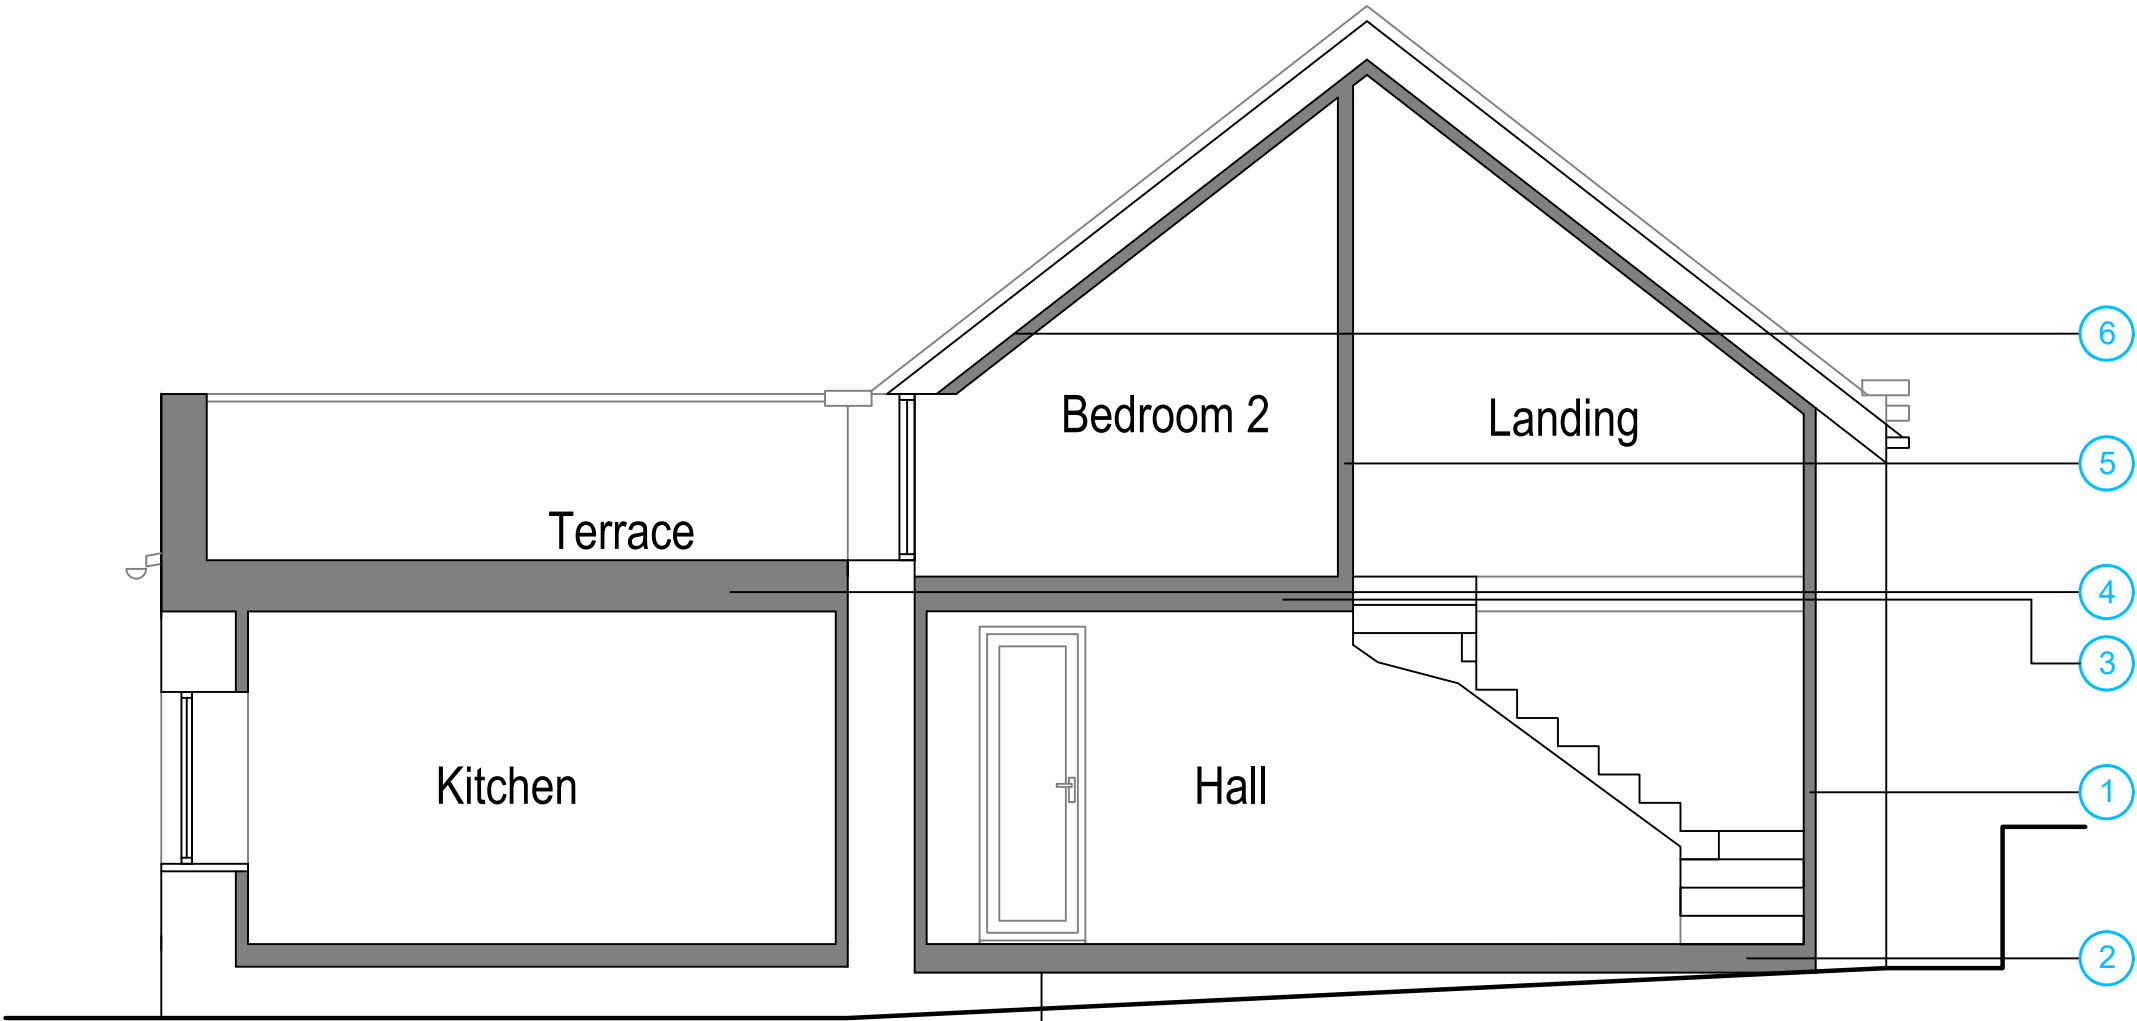

Proposed Section A-A
Scale 1:50

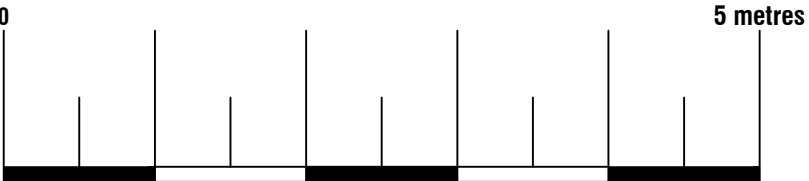



74 Cardiff Road, CF15 7QE • Enquiries@ArkiPlan.co.uk

Site	The Chapel, Thorncliffe, Leek ST13 7LP	Date	24.10.2022
		Sheet	22-1833 D07 REV 0
		Job	Internal Alterations
		Scale	As Shown@A1
Title Number	SF591754	Title	As Shown