


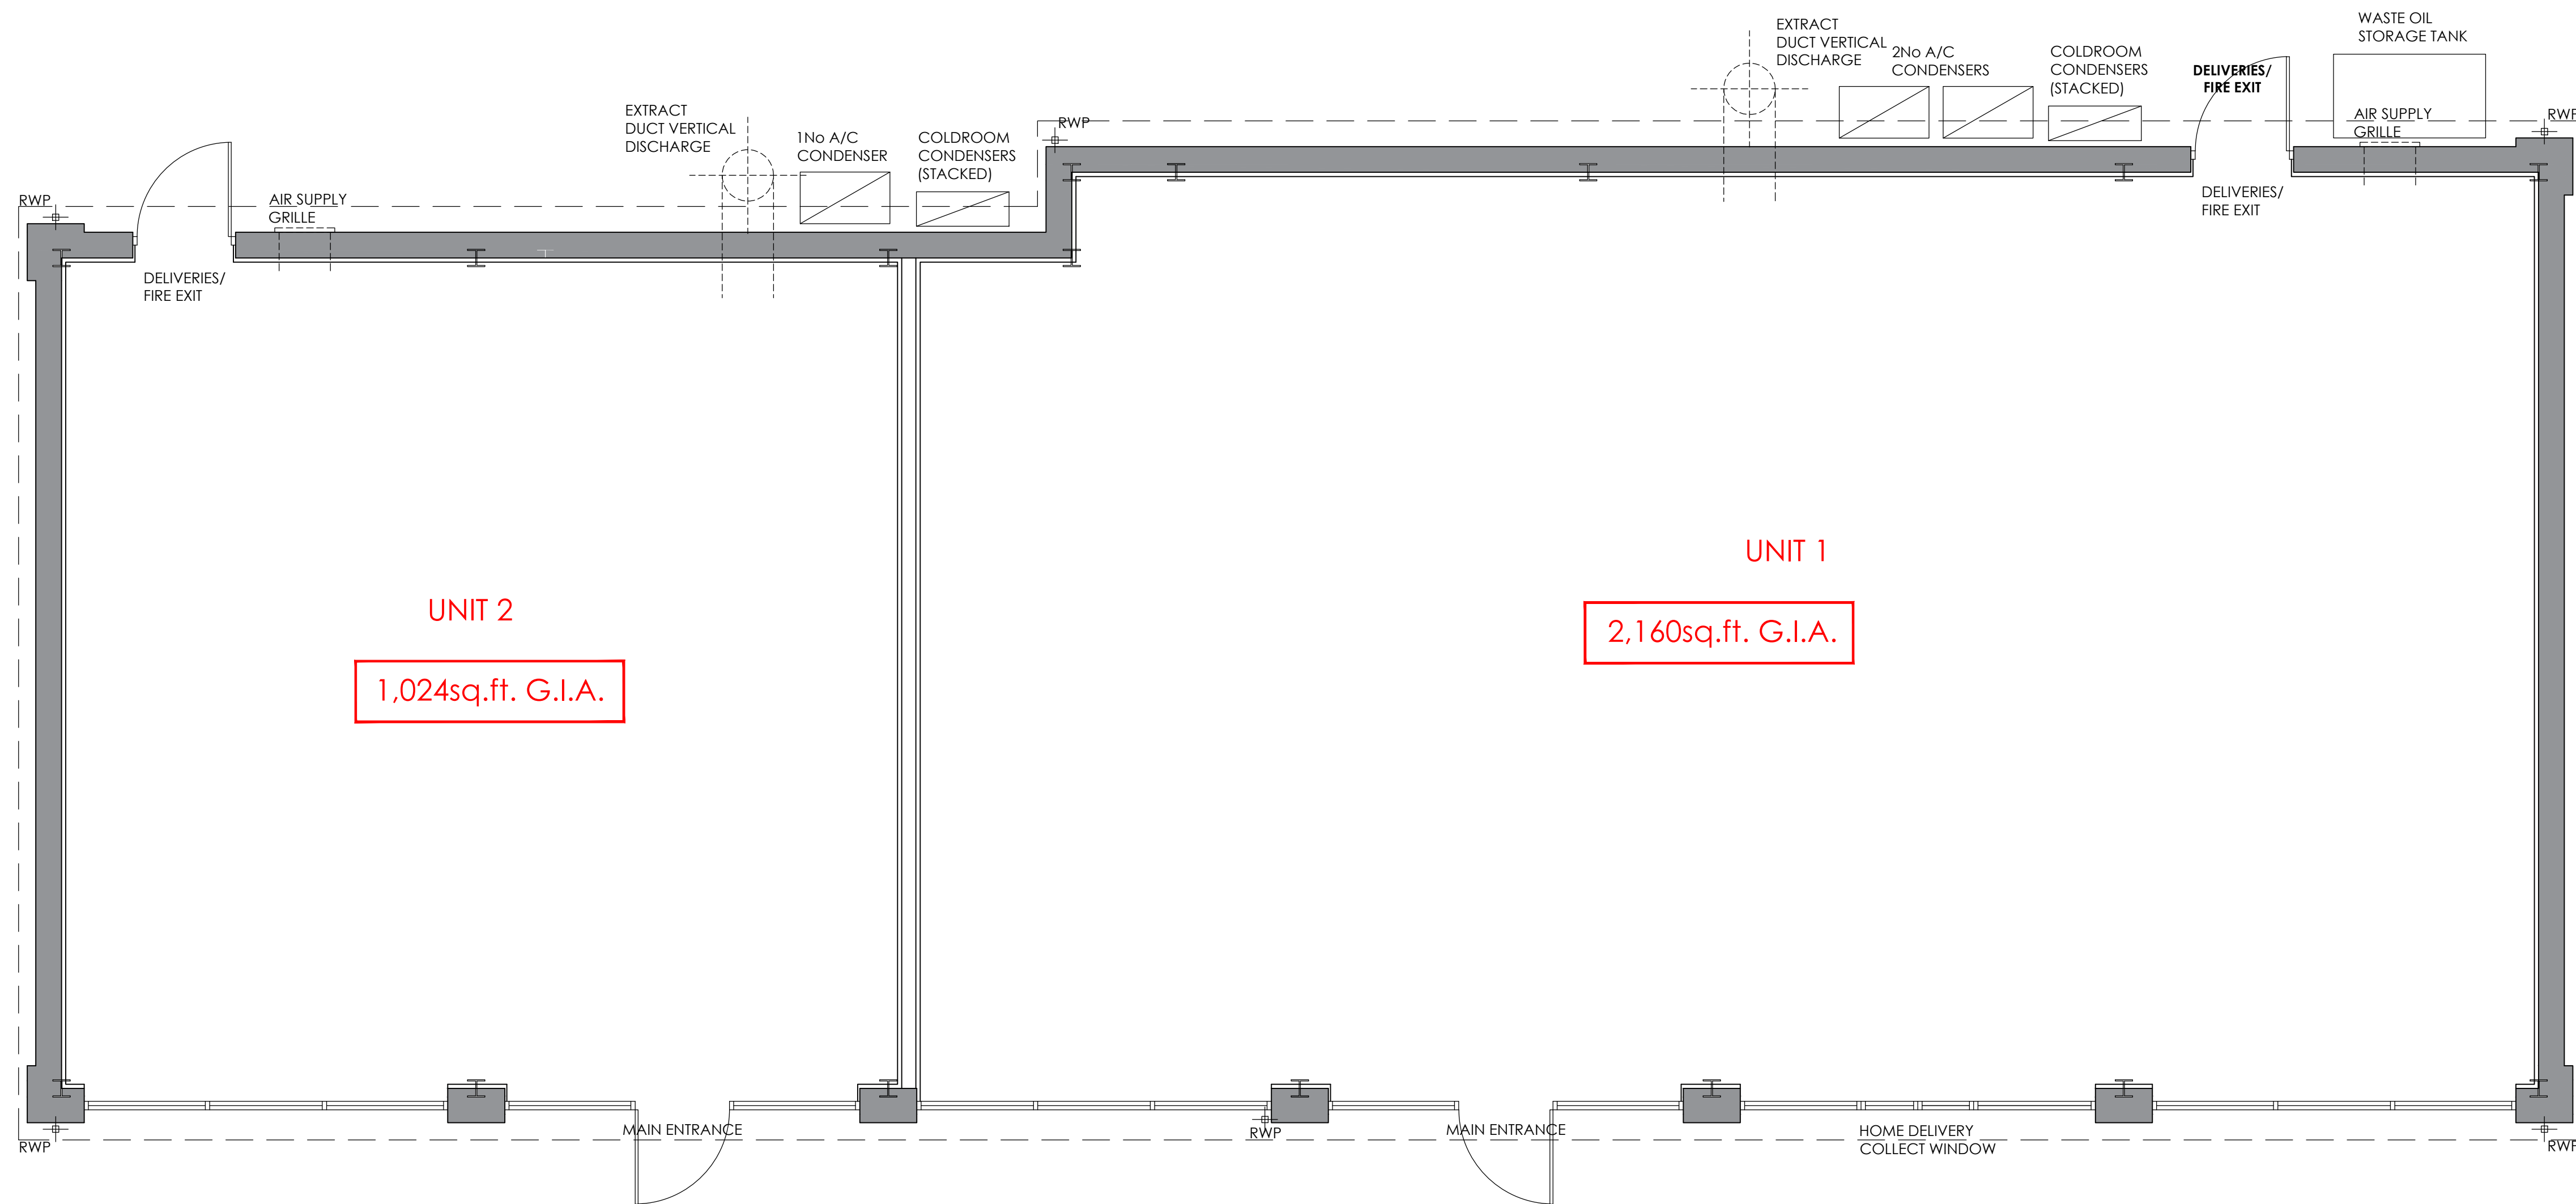

Proposed ground floor plan
scale - 1:50 @ A1

© copyright 2022
This drawing and the copyrights and patents therein are the designer's property and may not be used or reproduced - only under contract. All rights reserved.

ALL DIMENSIONS TO BE CHECKED ON SITE.
DO NOT SCALE FROM THIS DRAWING EXCEPT FOR THE PURPOSES OF LOCAL AUTHORITY PLANNING

rev	date	description
A.	24/3/22	shown indicative extraction, condensers etc
B.	05/4/22	amended to show unit numbers
C.	20/7/22	amended unit split (KFC made larger)
D.	22/8/22	minor changes to plan - to suit traditional brick cavity wall construction as requested by planning department
E.	09/12/22	shown additional windows to frontage following feedback from planning authority



Frank Belshaw
Building Surveyors Limited

wheatley springs barn, wheatley lane road,
barrowford, nelson, lancashire. BB9 6GS.
tel no. (01282) 699668. fax no. (01282) 602447.

**INLINE RESTAURANT
UNITS**

store address
LEEK
VACANT SITE
12 BROAD STREET
LEEK
STAFFORDSHIRE
ST13 5NS

drawing title
PROPOSED
GROUND FLOOR PLAN

drawn by	checked	date
PAY	----	11/02/22
store no.	scale	
0000	1:50 @ A1	

drawing no.	FB ref.	revision
0000/2022/G100	2022/26	E