




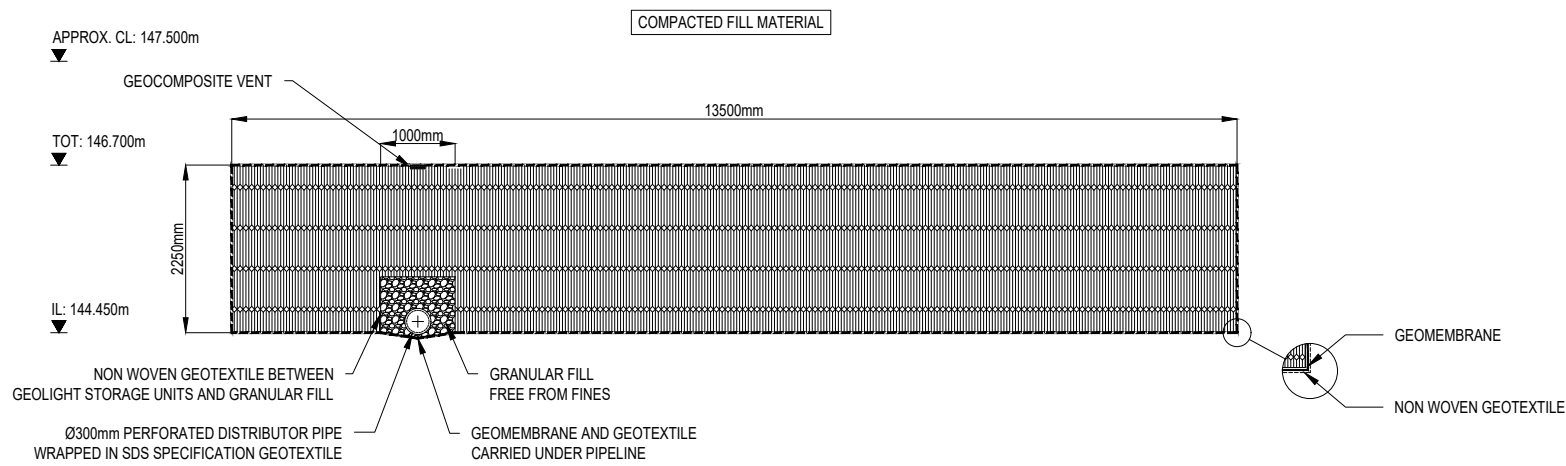

SECTION B-B

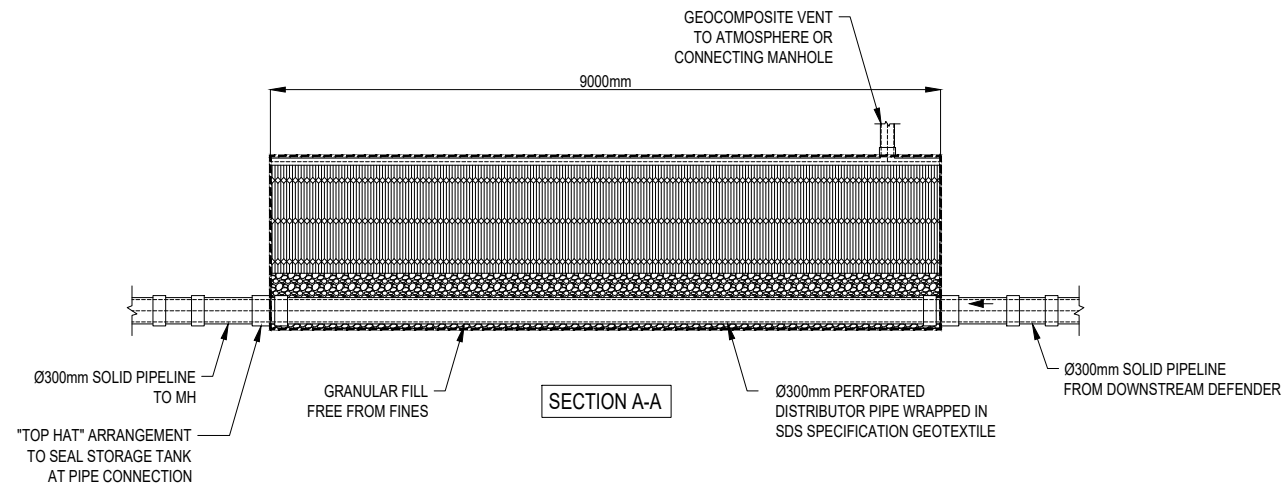

SECTION A-A

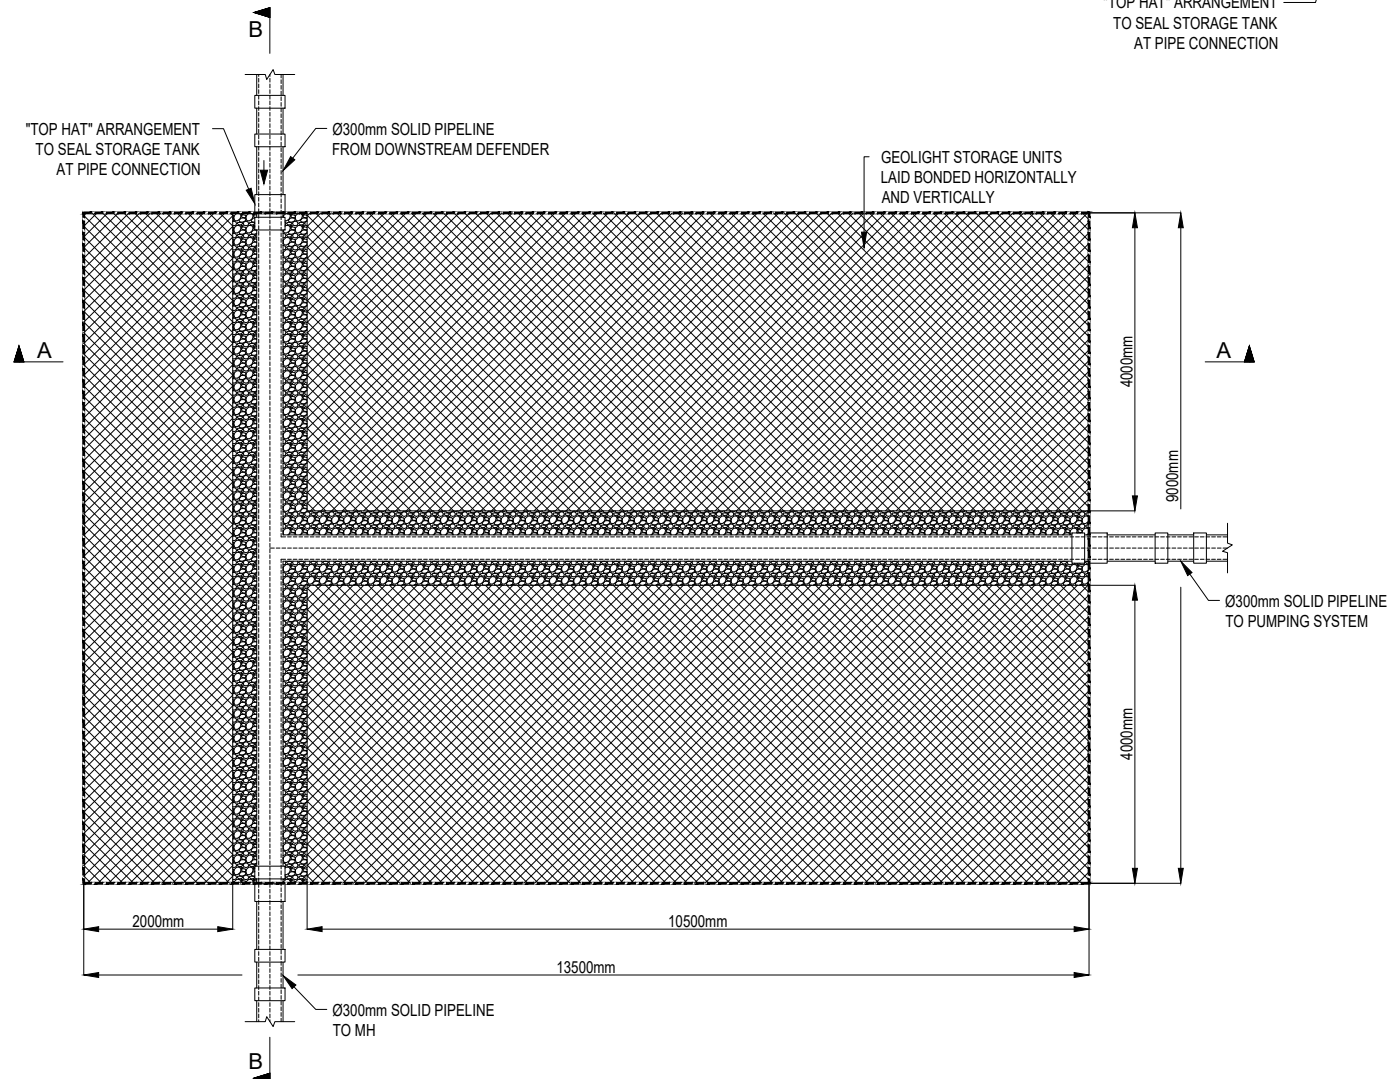

Notes:

This Drawing is to be read in conjunction with all relevant Architect's Engineer's and specialists' drawings and specifications.

Do not scale from this drawing in either paper or digital form. Use written dimensions only.

SDS to leave solid stub only, exiting tank for connection by others.

All external Manholes, Access Points, Junctions & Pipe are shown for guidance only and not part of the SDS program unless otherwise agreed.

B	UPDATED AS PER NEW REF DRAWING	09.12.22
	ISSUED FOR APPROVAL	TB RJ
A	CLIENT DETAIL UPDATED	16.11.22
	ISSUED FOR APPROVAL	BW SP
-	ISSUED FOR APPROVAL	08.11.22
		TB SP
Rev	Comments	Date
		DRW CHK



sdslimited.com

SUNNYHILLS ROAD, LEEK

NORDER

ATTENUATION TANK 1 DETAIL

REFERENCE DRAWINGS:			
Drawing Number	Revision	Drawing Title	Date
1202	P01	PROPOSED SURFACE WATER DRAINAGE LAYOUT	24.11.22

Scale	NTS	Date	08.11.22
Drawing No	E242722_01	Rev	B