




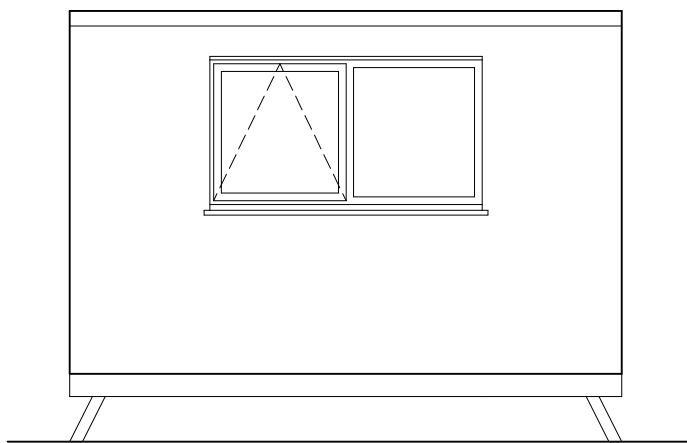


WEST ELEVATION

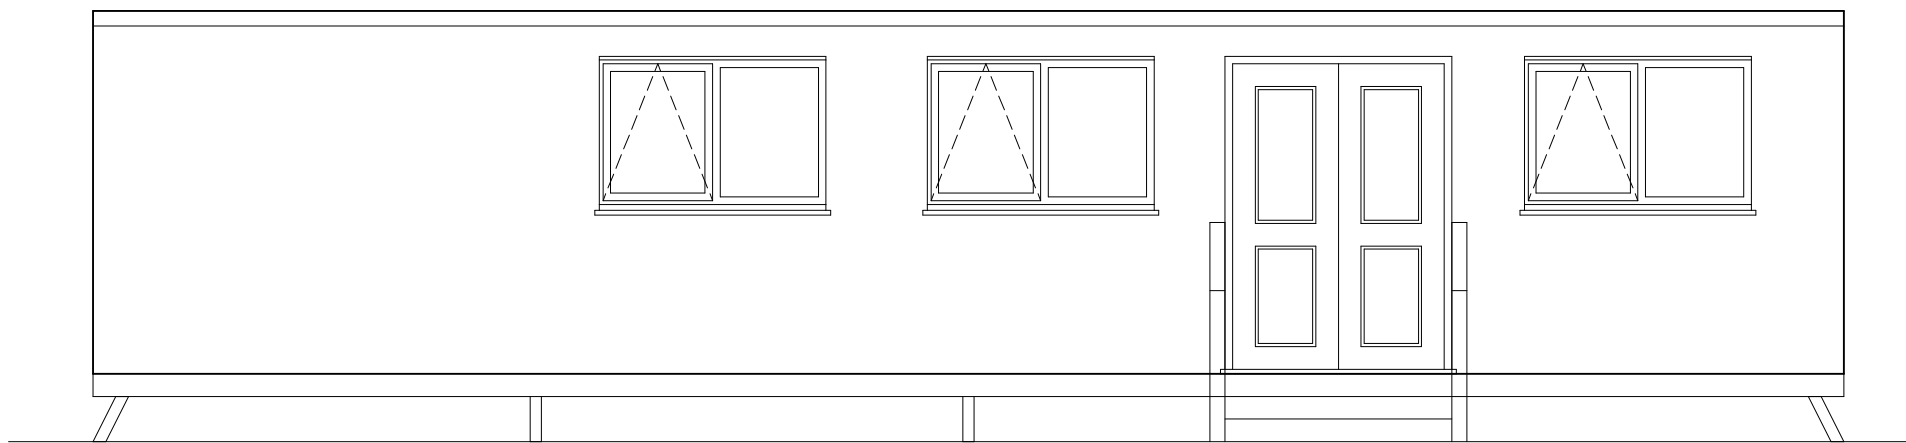


NORTH ELEVATION

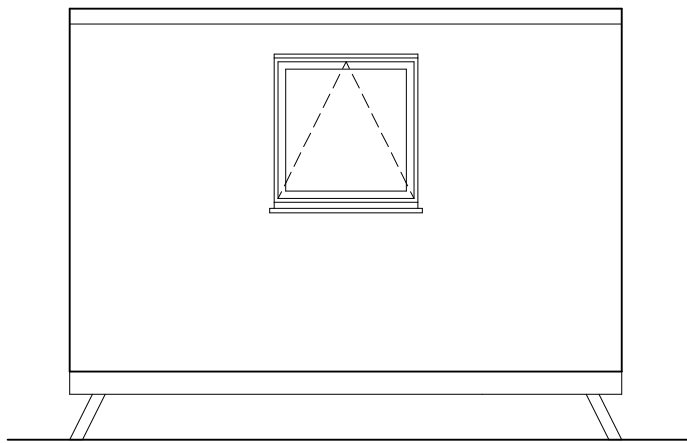


EAST ELEVATION

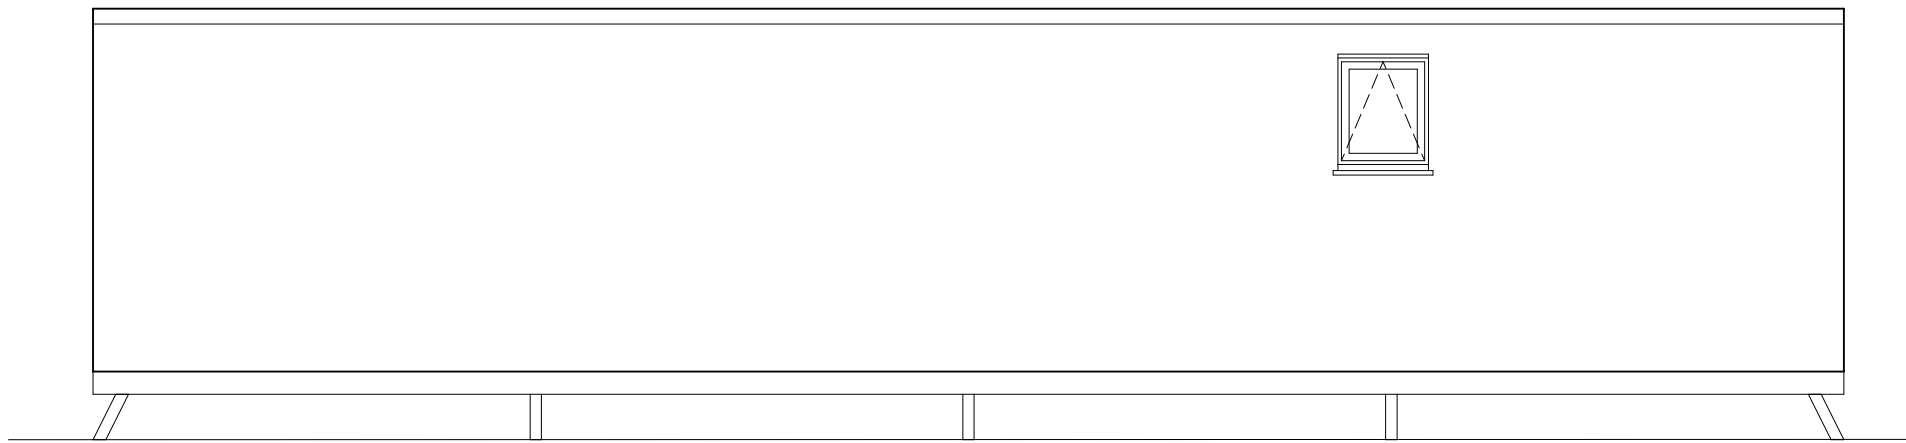


SOUTH ELEVATION

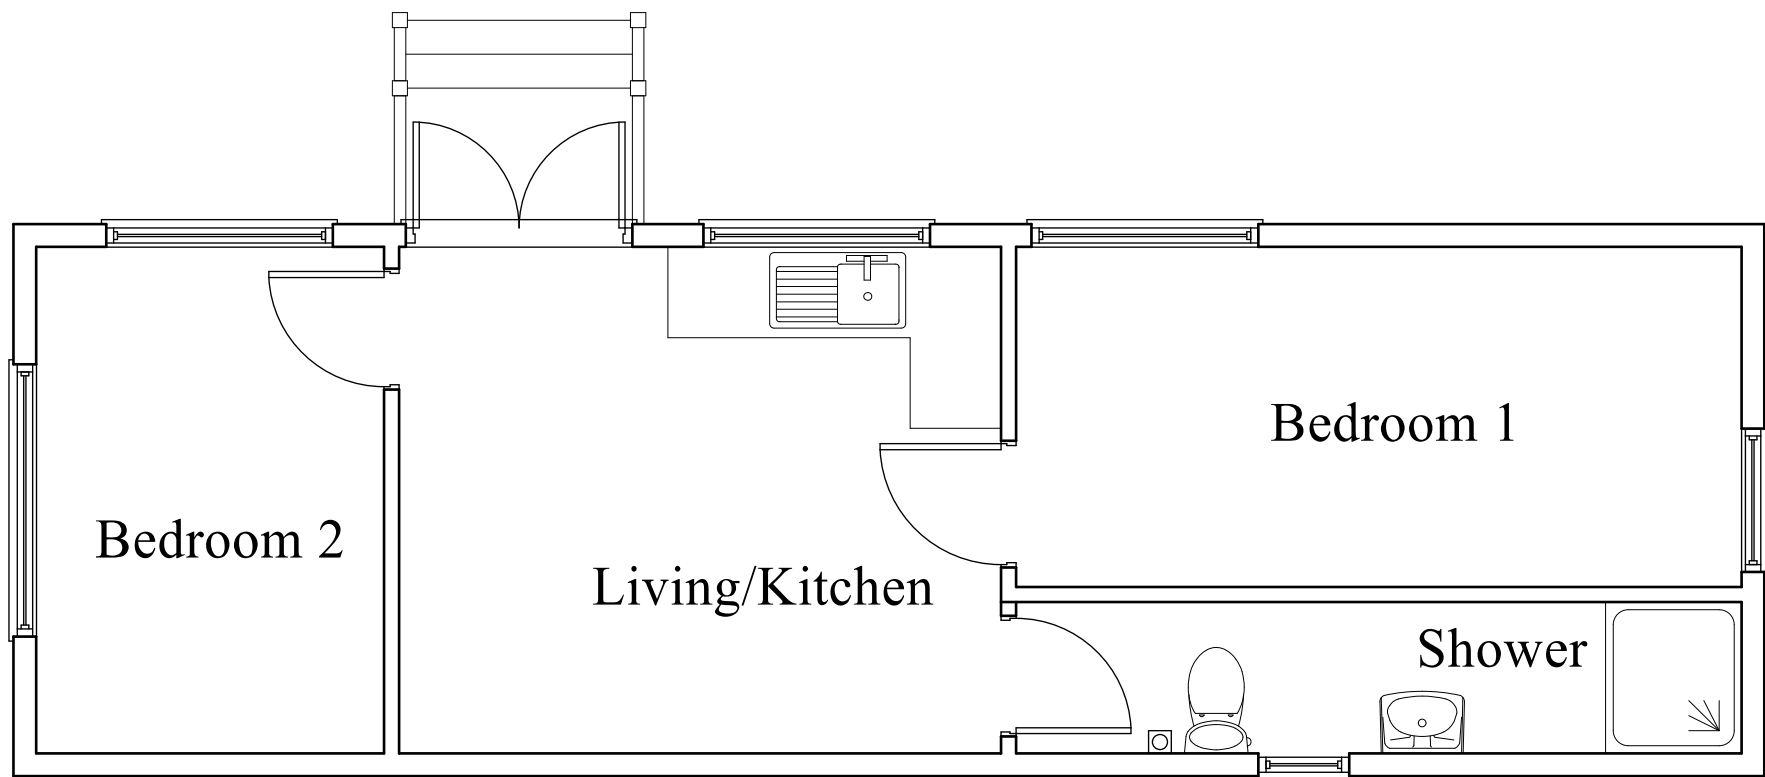

INDICATIVE PLAN

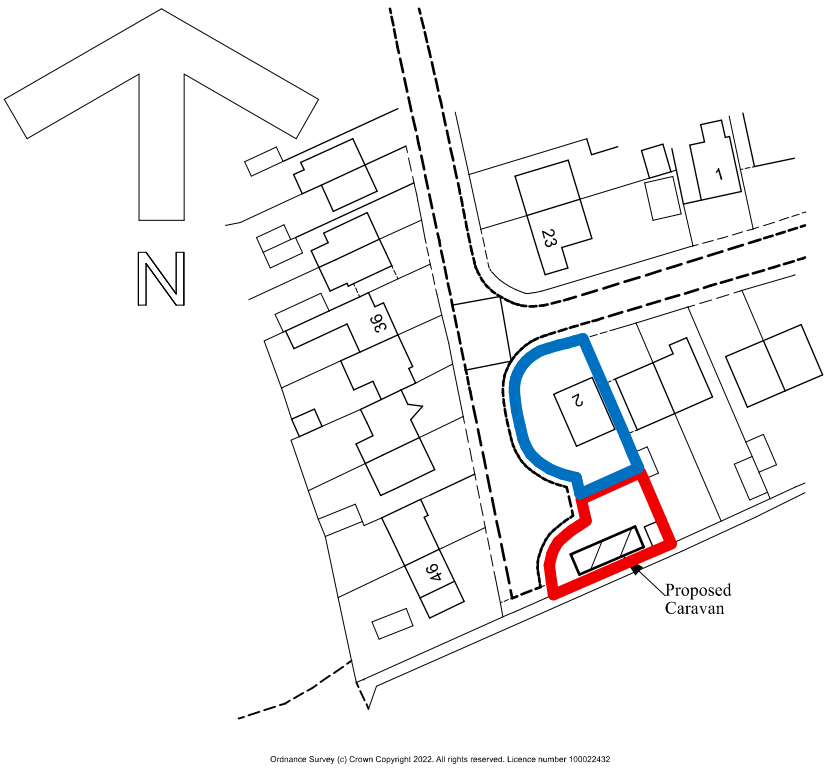

LOCATION PLAN

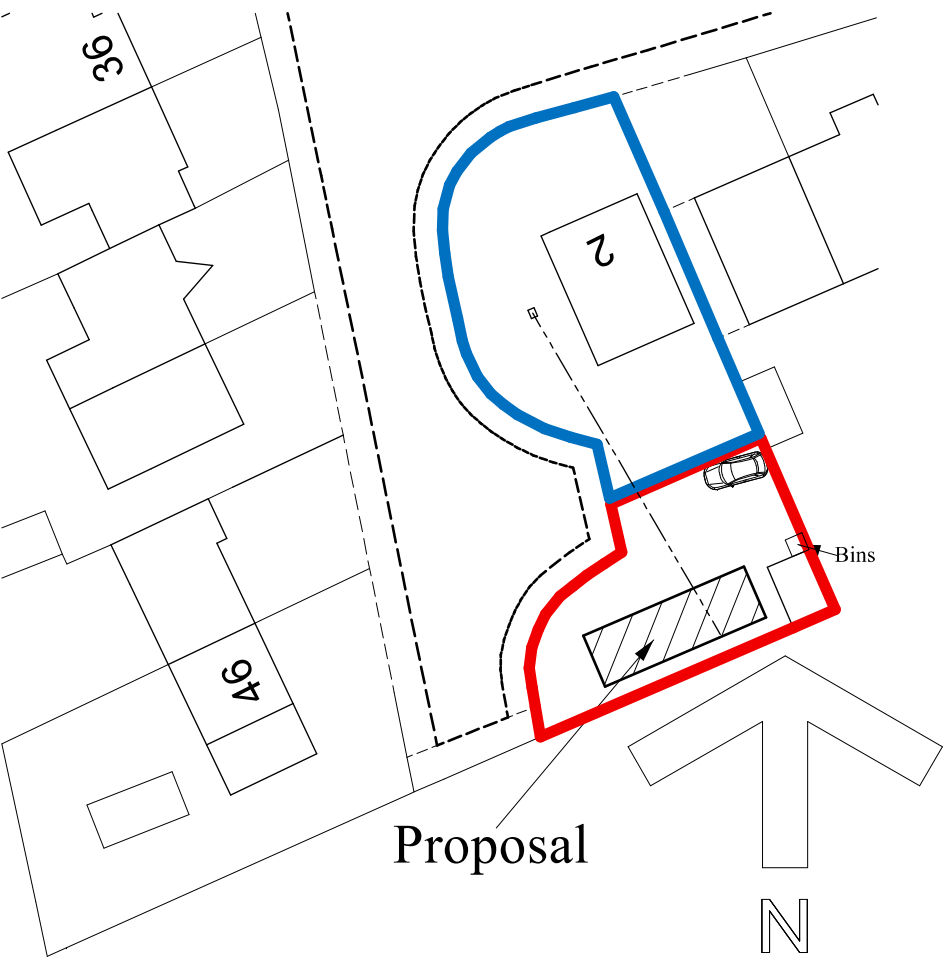

SITE PLAN

CLAIRE CHILDS

DATE DECEMBER 2022
PROPOSED CARAVAN FOR DEPENDANT
RELATIVE
AT
2, OULTON ROAD,
CHEADLE,
STOKE-ON-TRENT,
ST10 1DB

DRAWN BY:
MALCOLM SALES
QUANTITY SURVEYORS, DESIGNERS
& BUILDING COST CONSULTANTS
CHURCHILL SUITE,
LULWORTH HOUSE,
51, HIGH STREET,
CHEADLE, STOKE-ON-TRENT,
STAFFS. ST10 1AR
TEL: 01538 757233
MOB: 07889 225437
E-MAIL: Malcolm.sales@salesqs.co.uk

SCALES (at A1):
PLAN 1:50
ELEVATIONS 1:50
SITE PLAN 1:500
LOCATION PLAN 1:1250

AS PROPOSED

FOR PLANNING APPLICATION

DRAWING NR. 2212/02/01/A

Amendments:
A 19-01-2023 Amended to suit Client.