



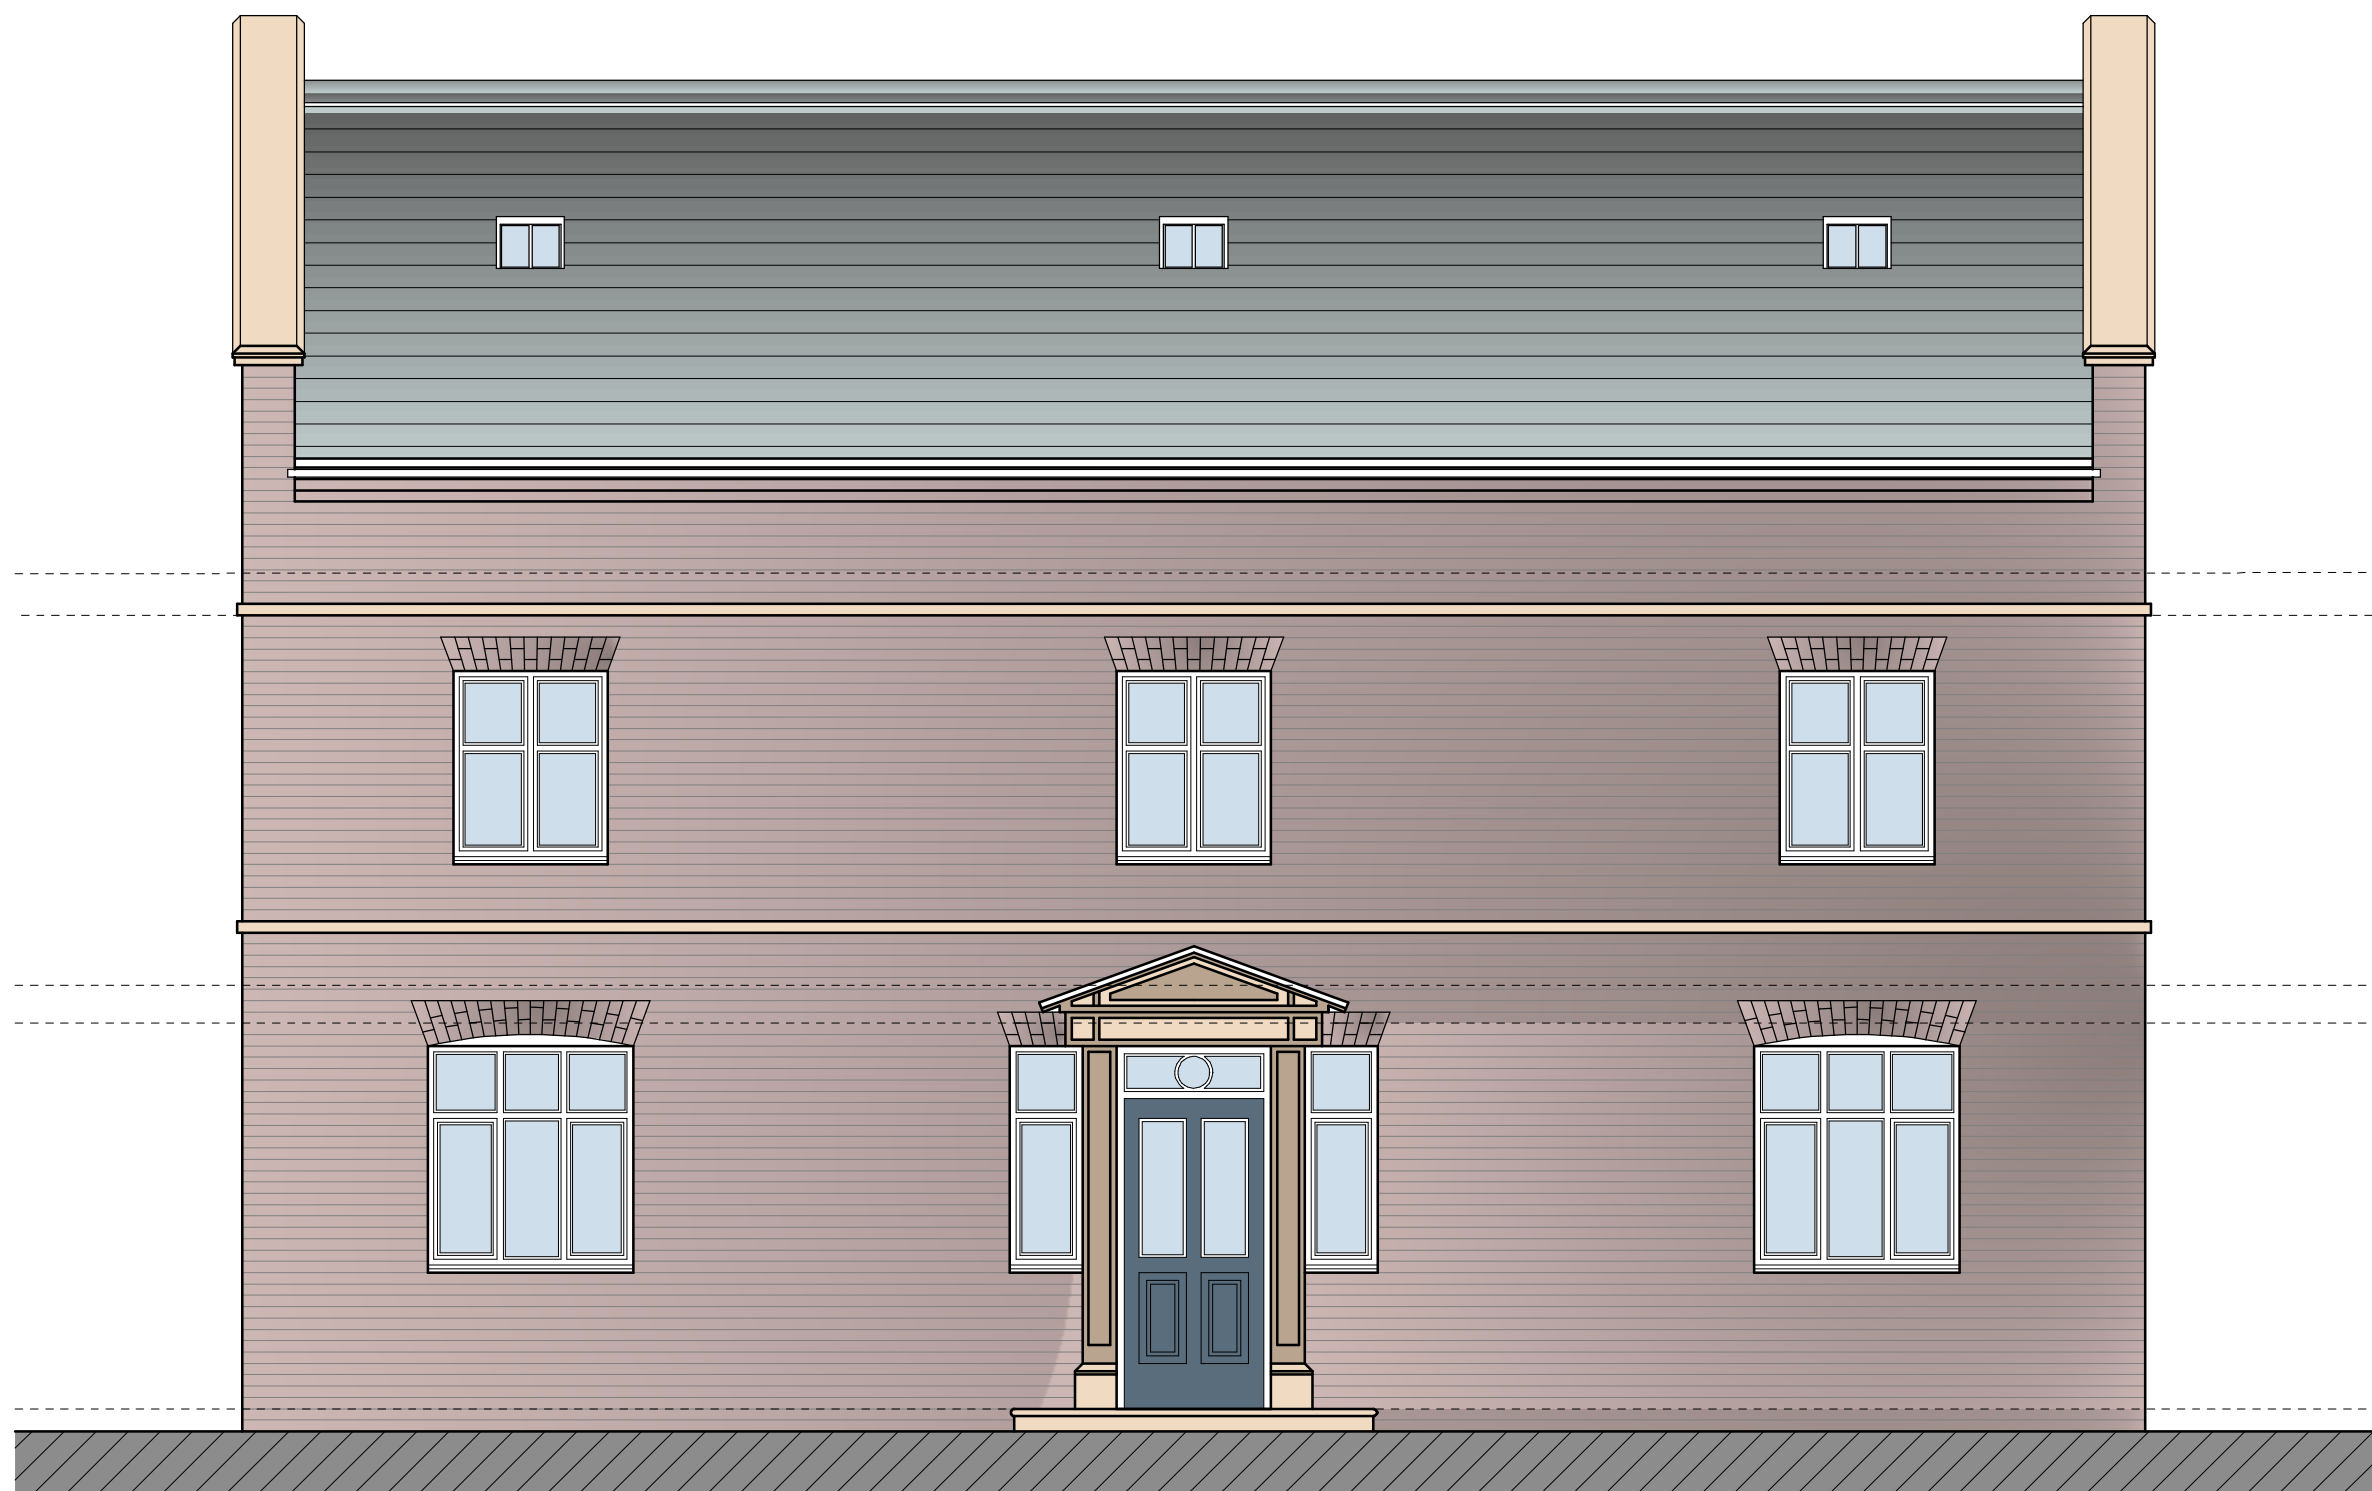


front elevation



rear elevation

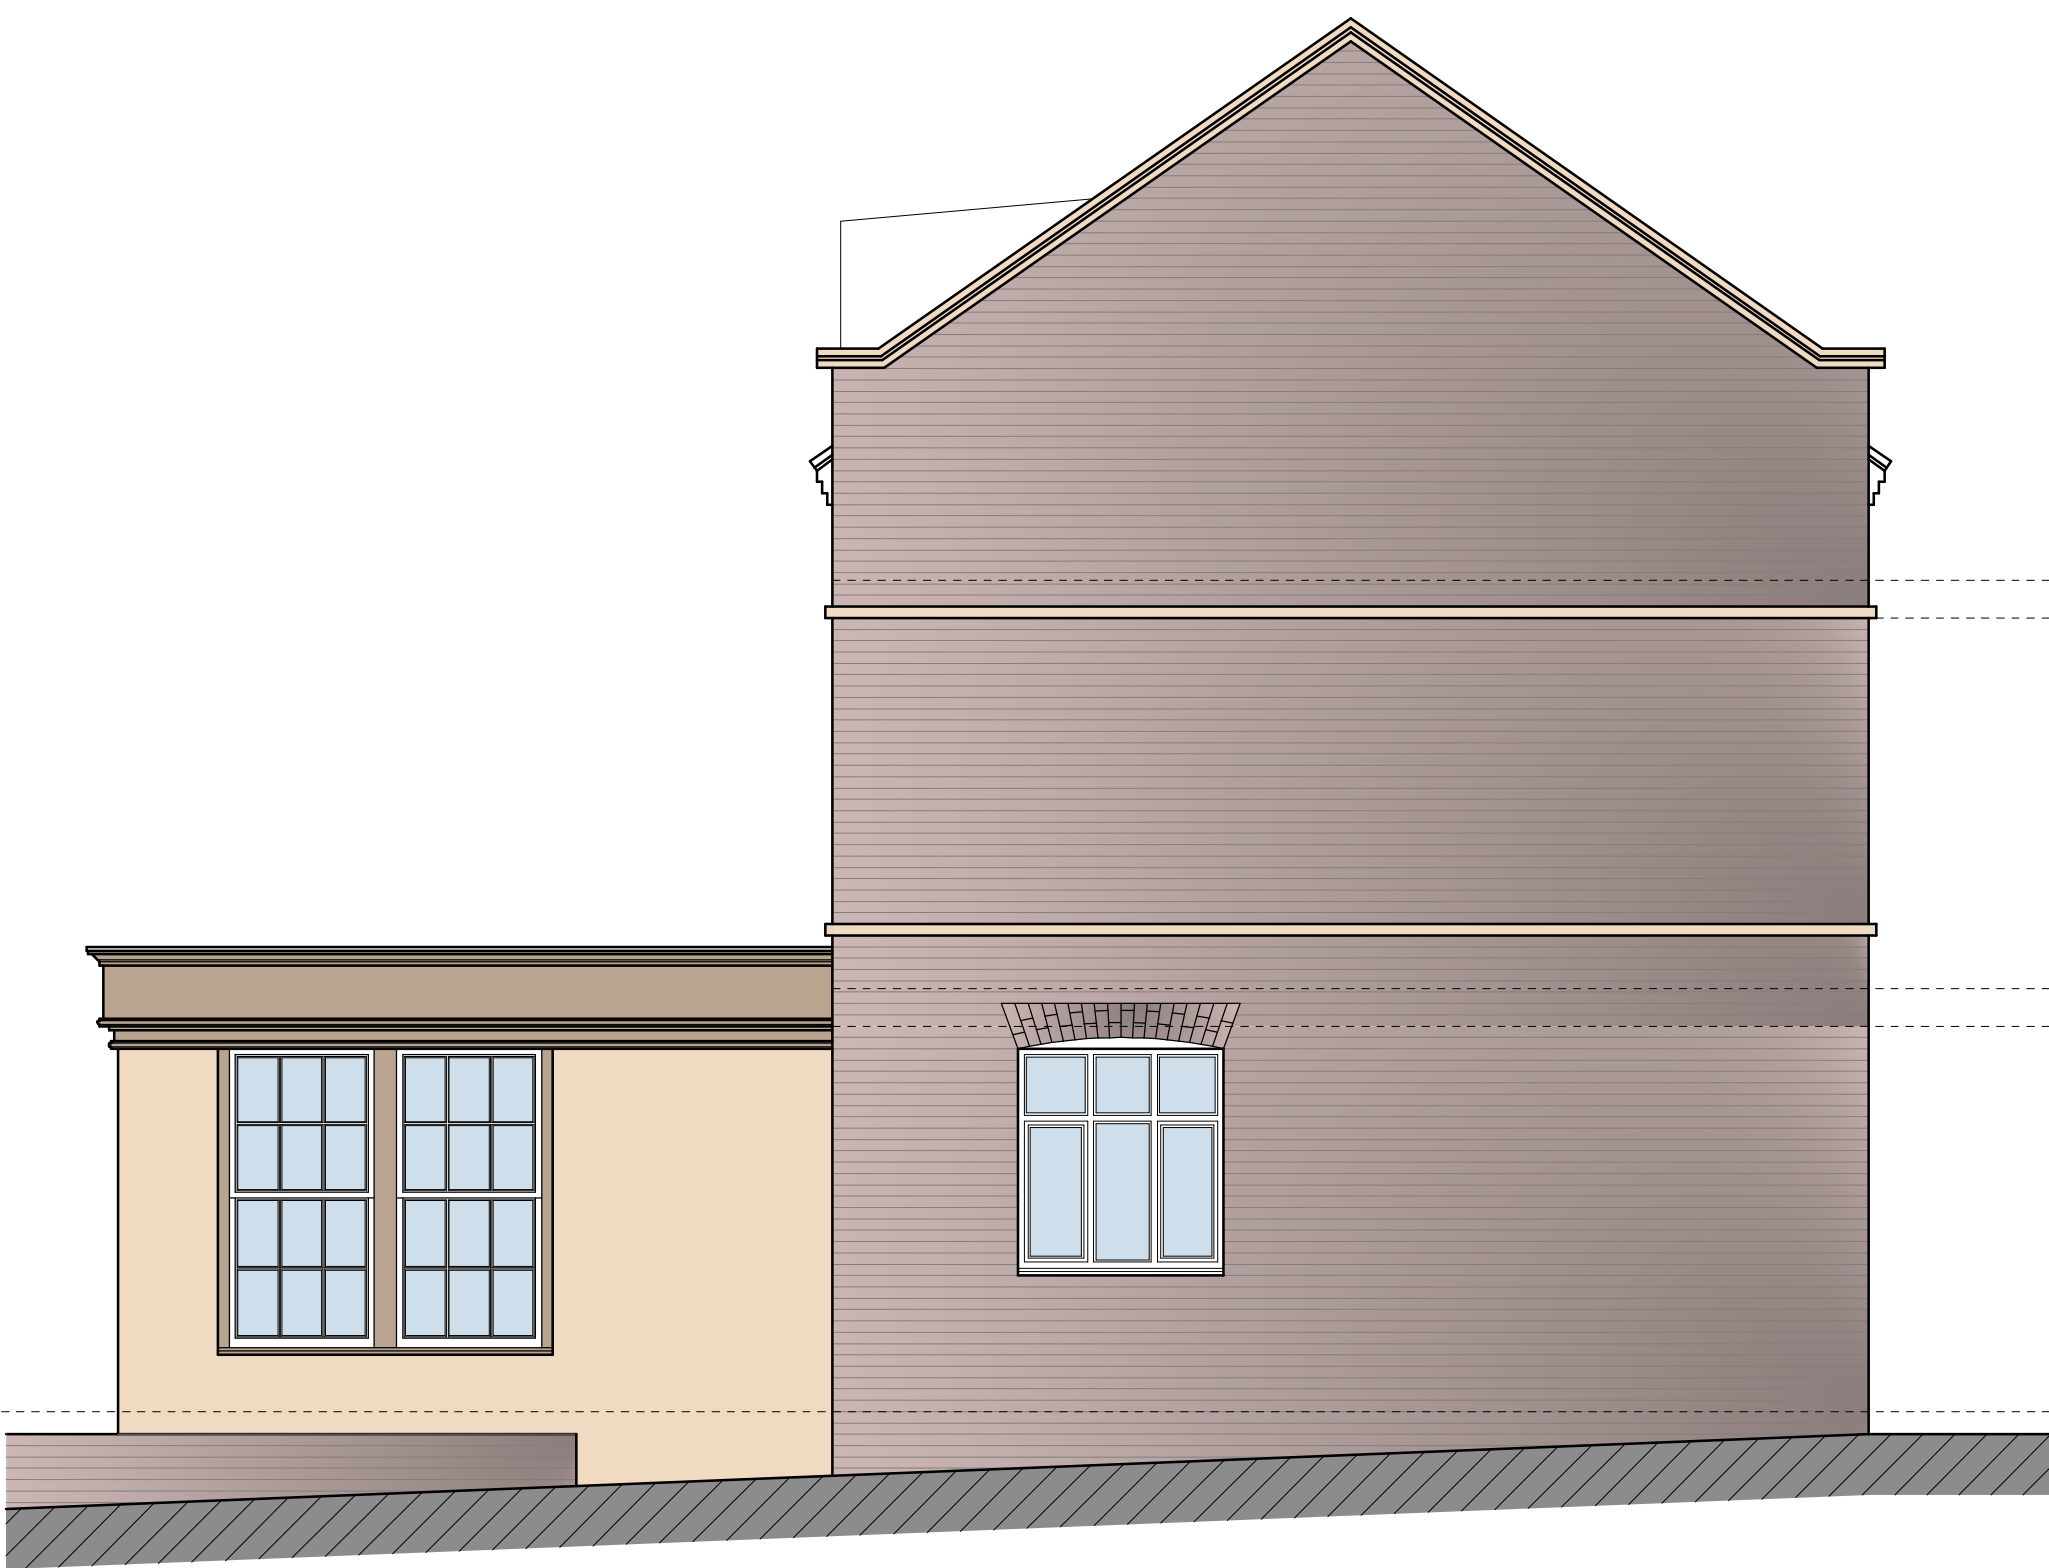

elevation from courtyard

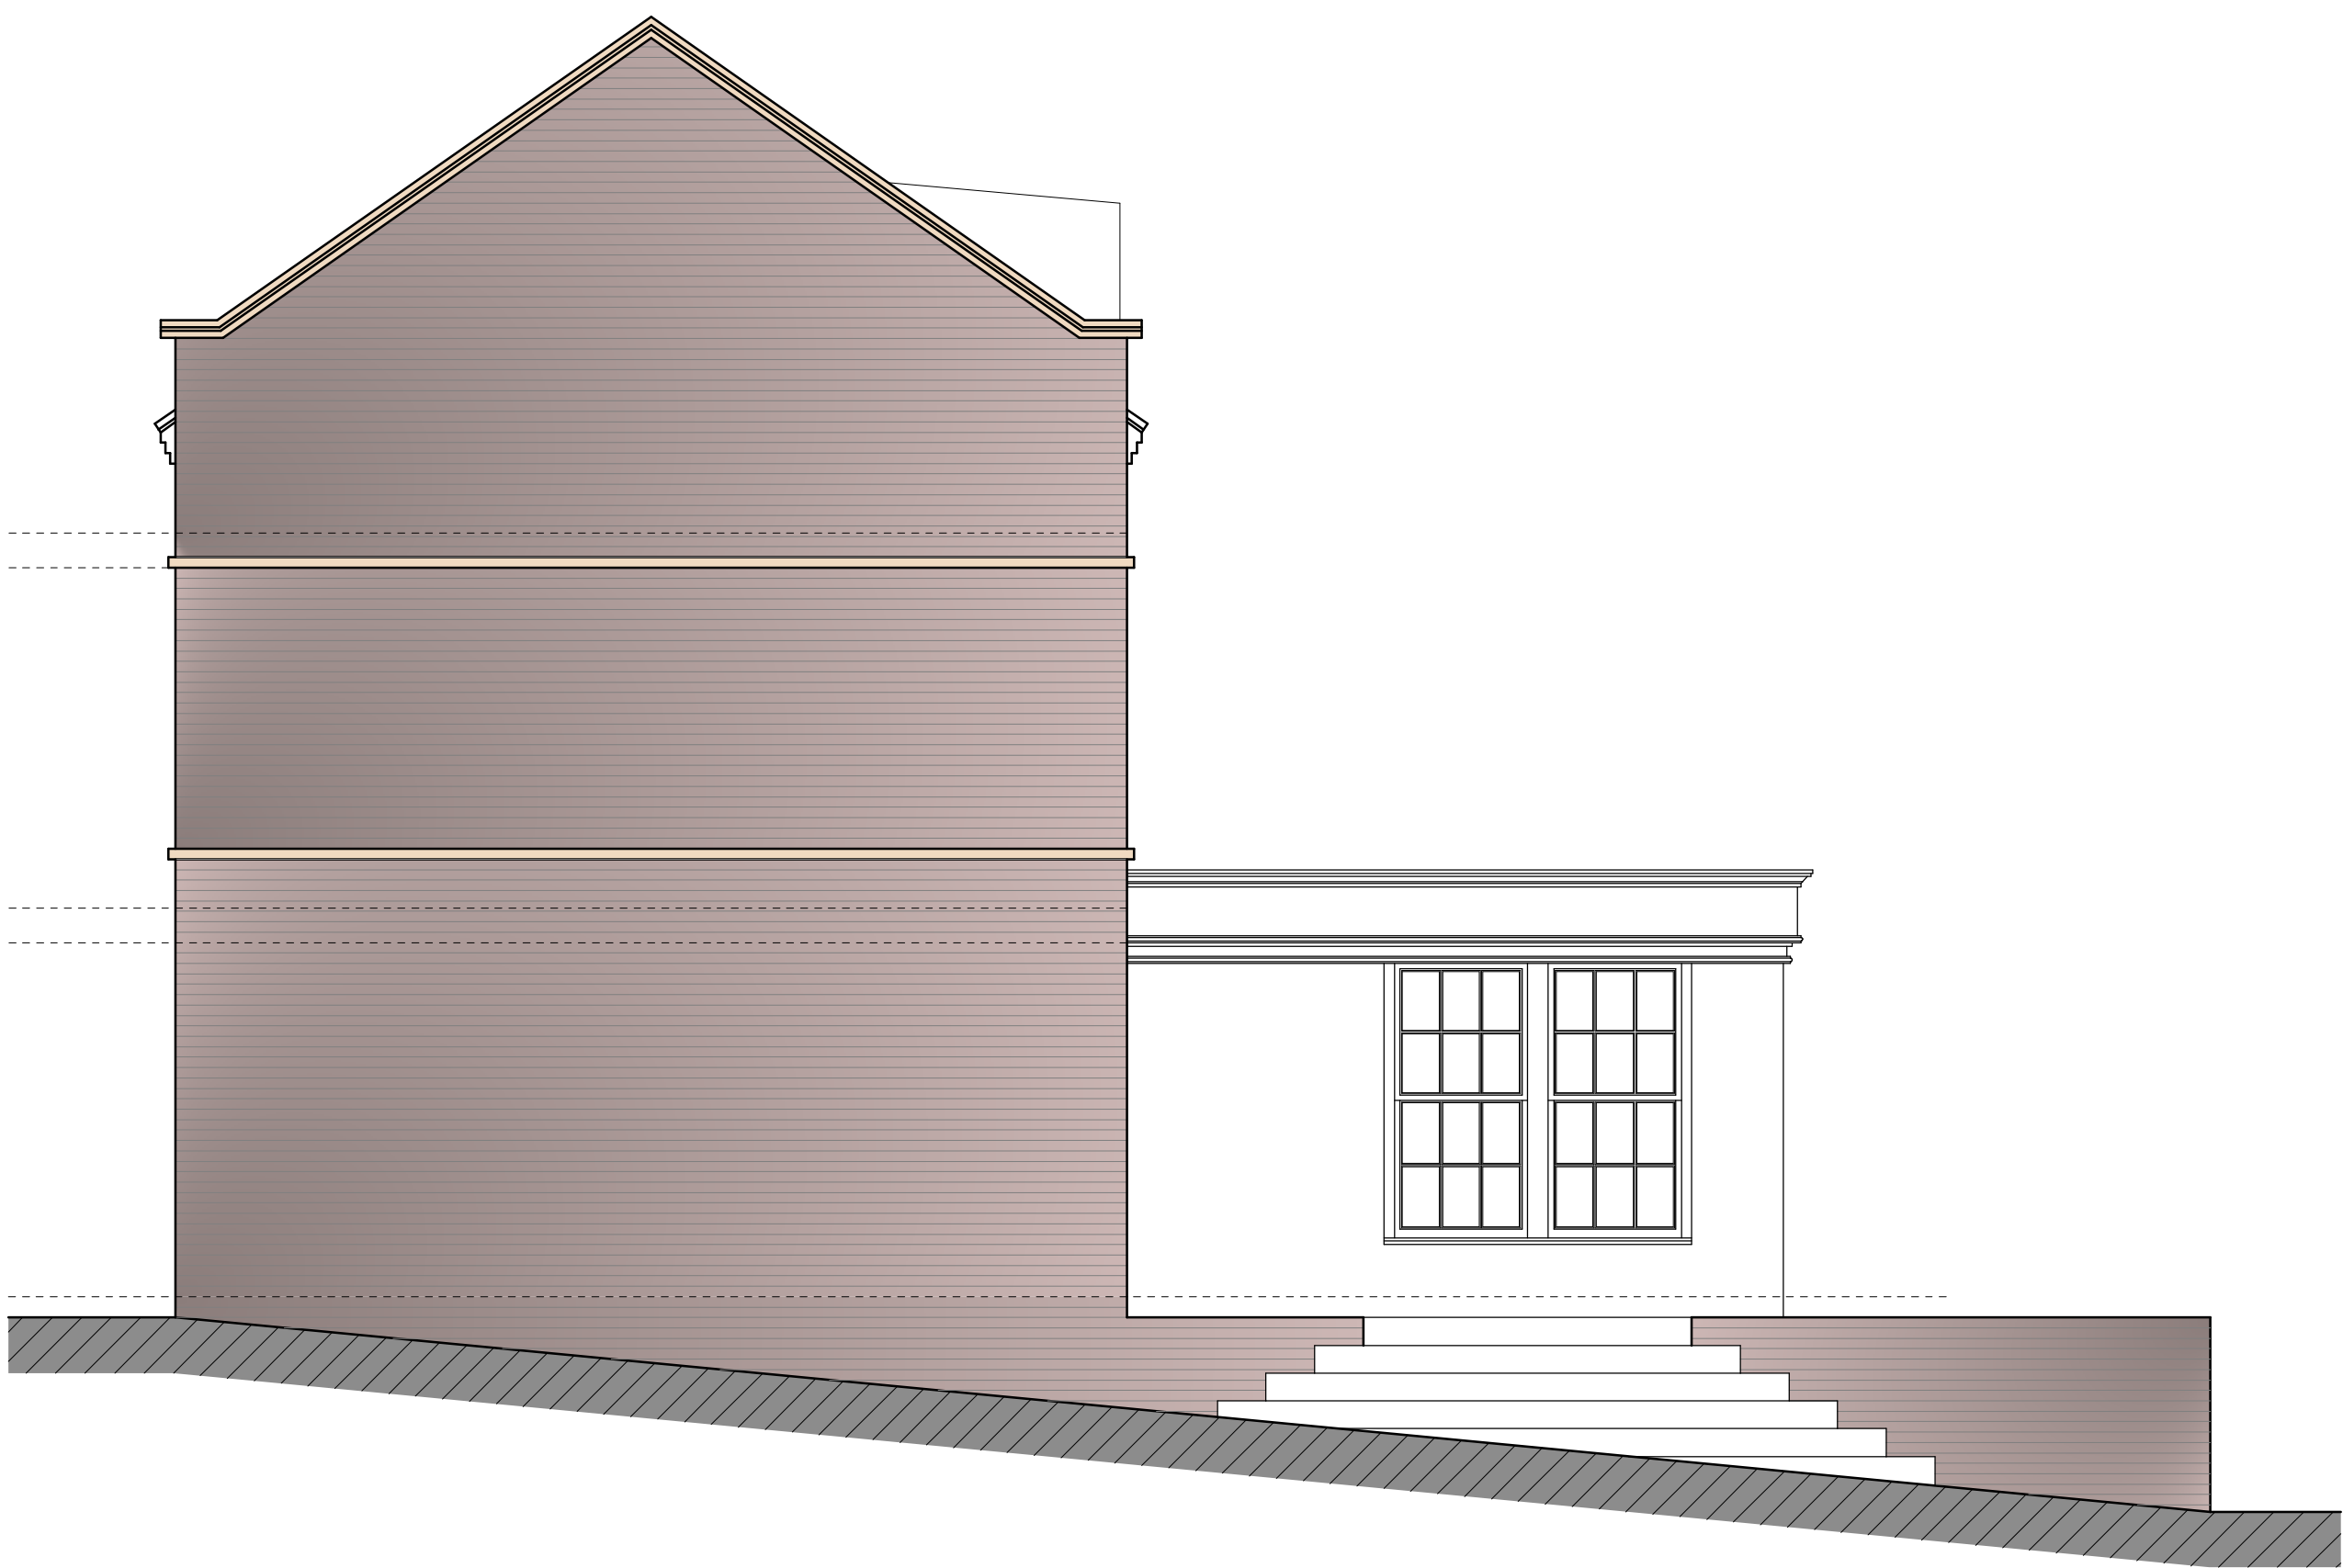

elevation from sharpcliffe

A1

Client			
Mr. & Mrs. A Simmill			
Contract			
Proposed Development at Home Farm Ipstones, Staffordshire			
Drawing Title			
Proposed Conditions - Scheme 2 Elevations			
Date	December 2022	Status	Preliminary
Scale	1:50 @ A1	Contract Number	5654
Drg. No.	5654 - 021	Revision Suffix	
Revisions			