



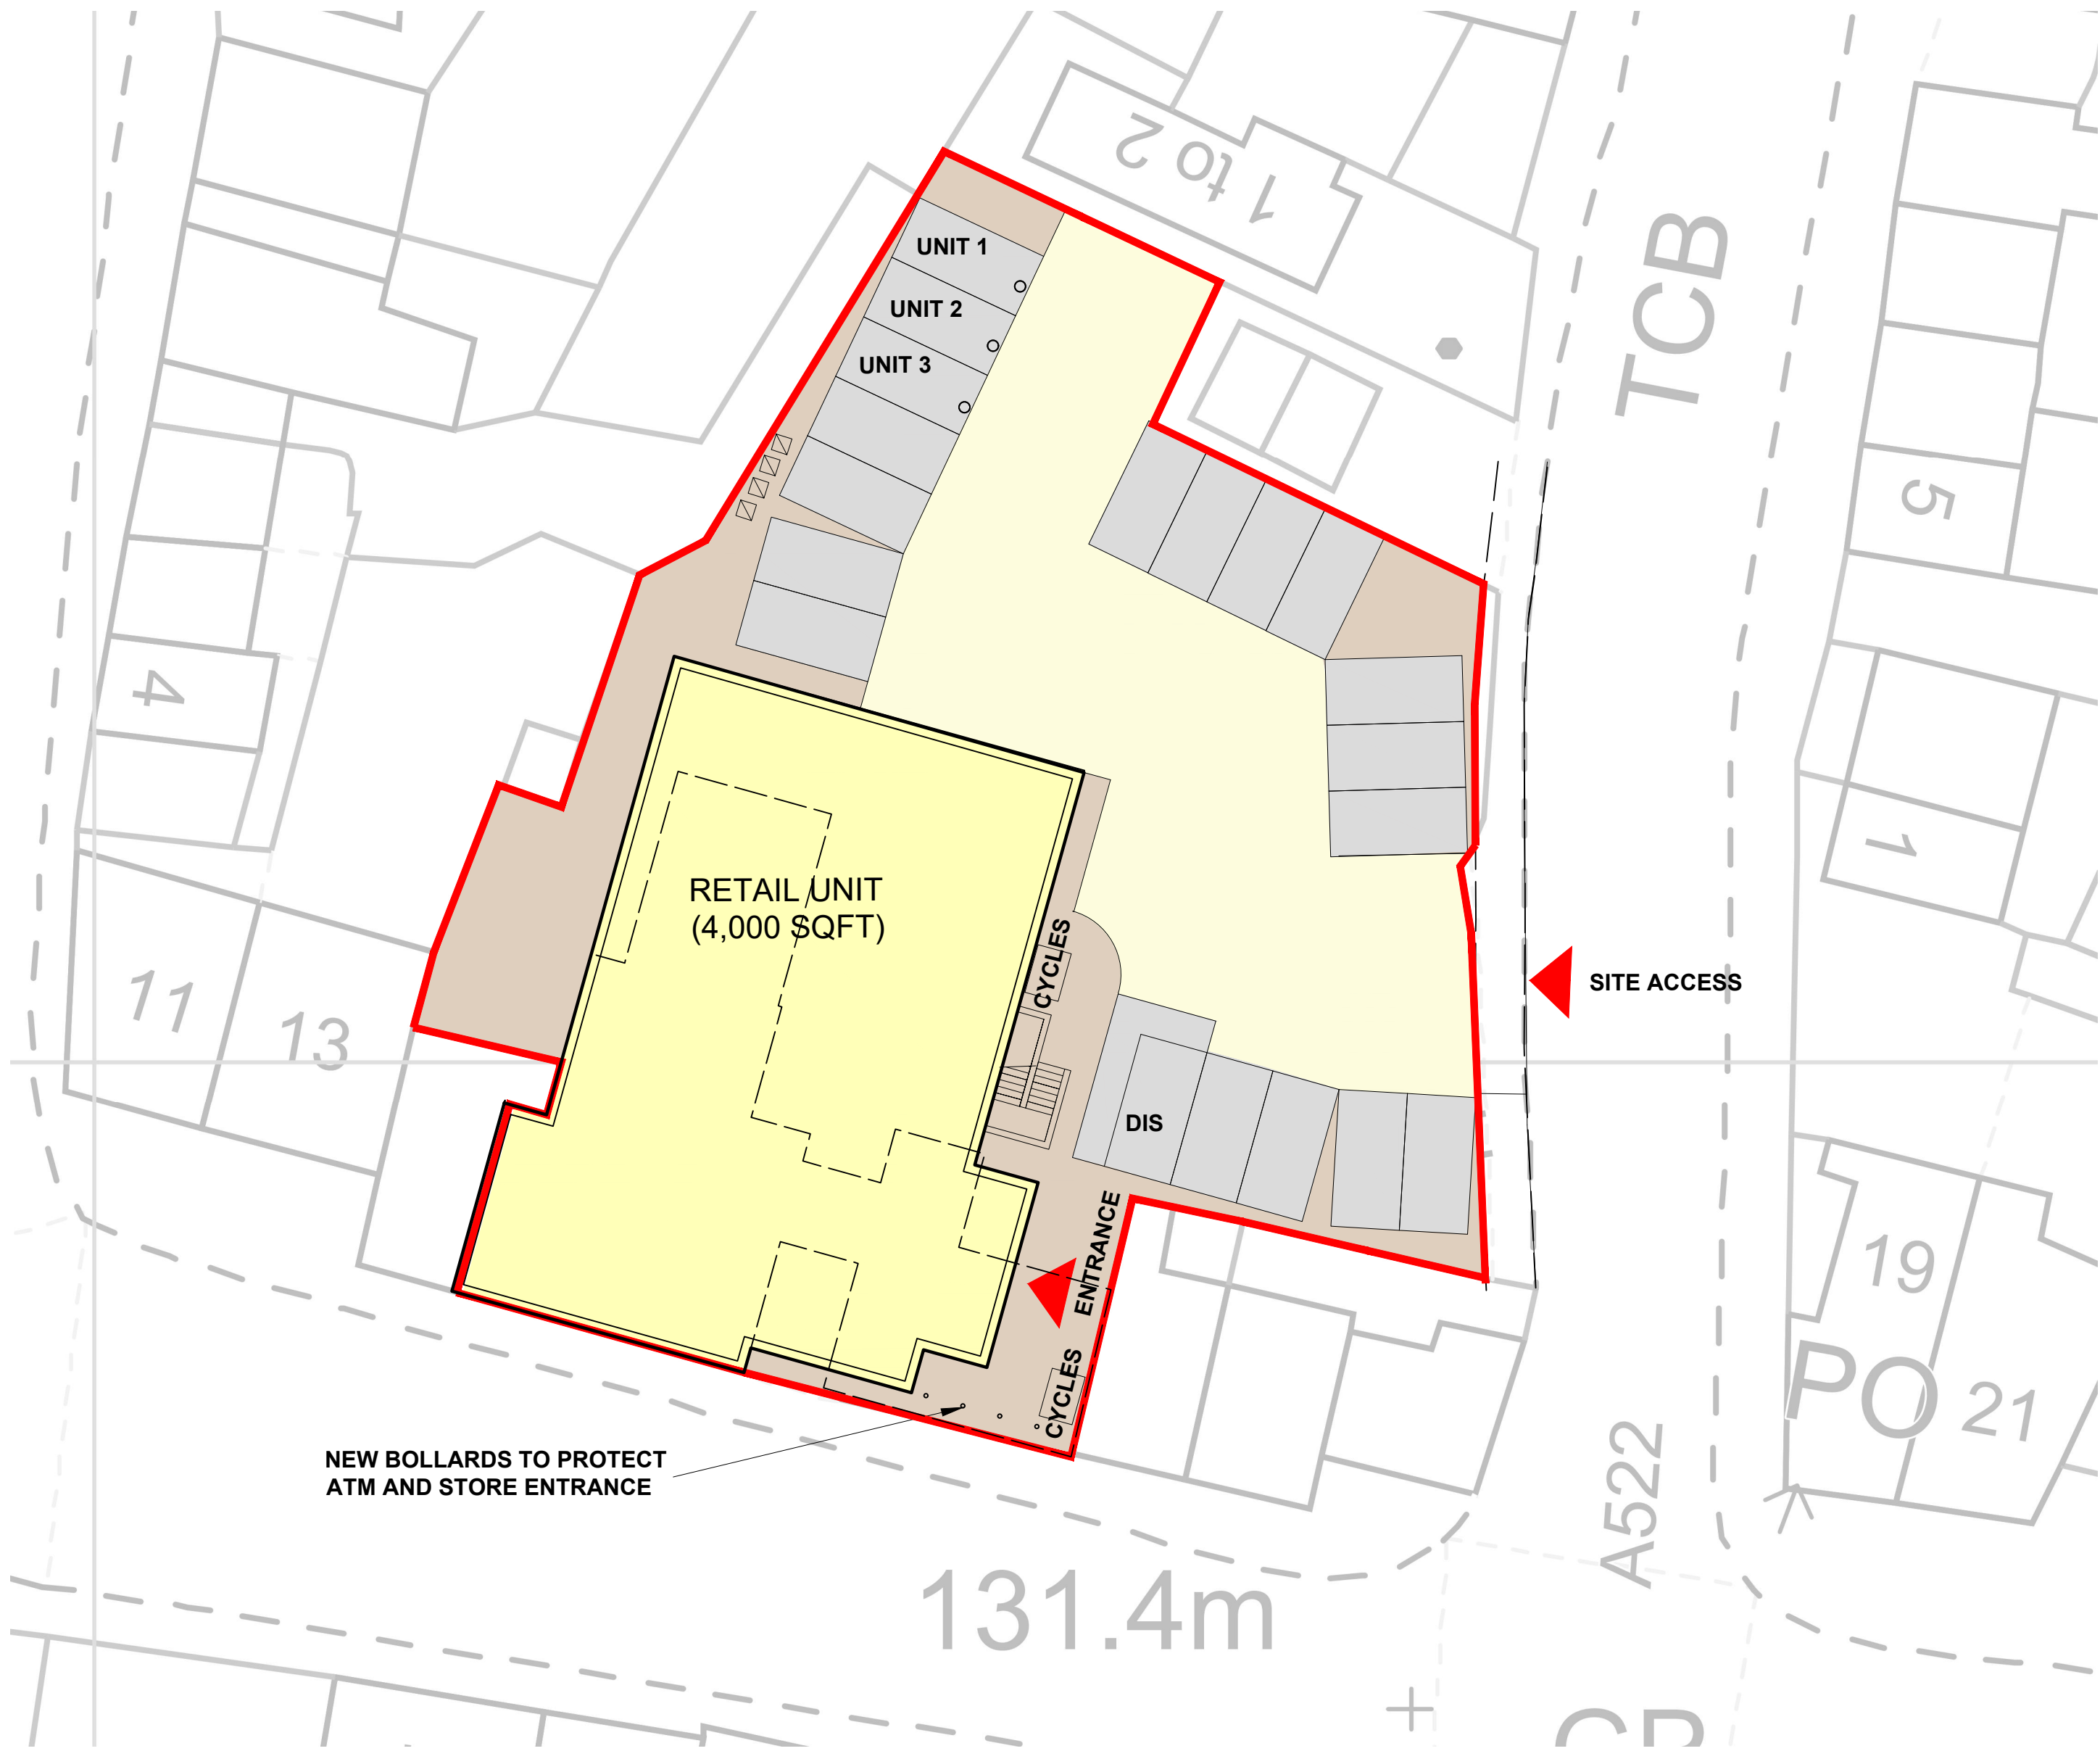

NEW BOLLARDS TO PROTECT
ATM AND STORE ENTRANCE

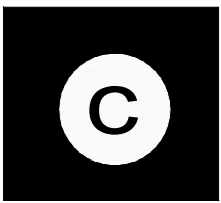

CONCEPT ARCHITECTURAL DESIGN ARE TO BE NOTIFIED OF ANY DISCREPANCIES IN FIGURED DIMENSIONS. CONTRACTOR TO VERIFY ALL DIMENSIONS. THIS DRAWING IS COPYRIGHT.



MILD STEEL POWDER COATED BOLLARDS

ARCHITECTURAL DESIGN • PROJECT MANAGEMENT • DEVELOPMENT CONSULTANTS



concept
architectural design

TEL : 07809 580481
EMAIL : concept-designs@outlook.com

Project
PROPOSED DEVELOPMENT AT
HIGH STREET, TEAN

Drawing Title
SITE PLAN

Client
SEP PROPERTIES

Drawing No.
CA-SEP-06-109

Revision
--

Scale
1:200@A2

Date
FEB'22

Drawn by
SG