


Rev	Drawn	Comments	Date
-----	-------	----------	------

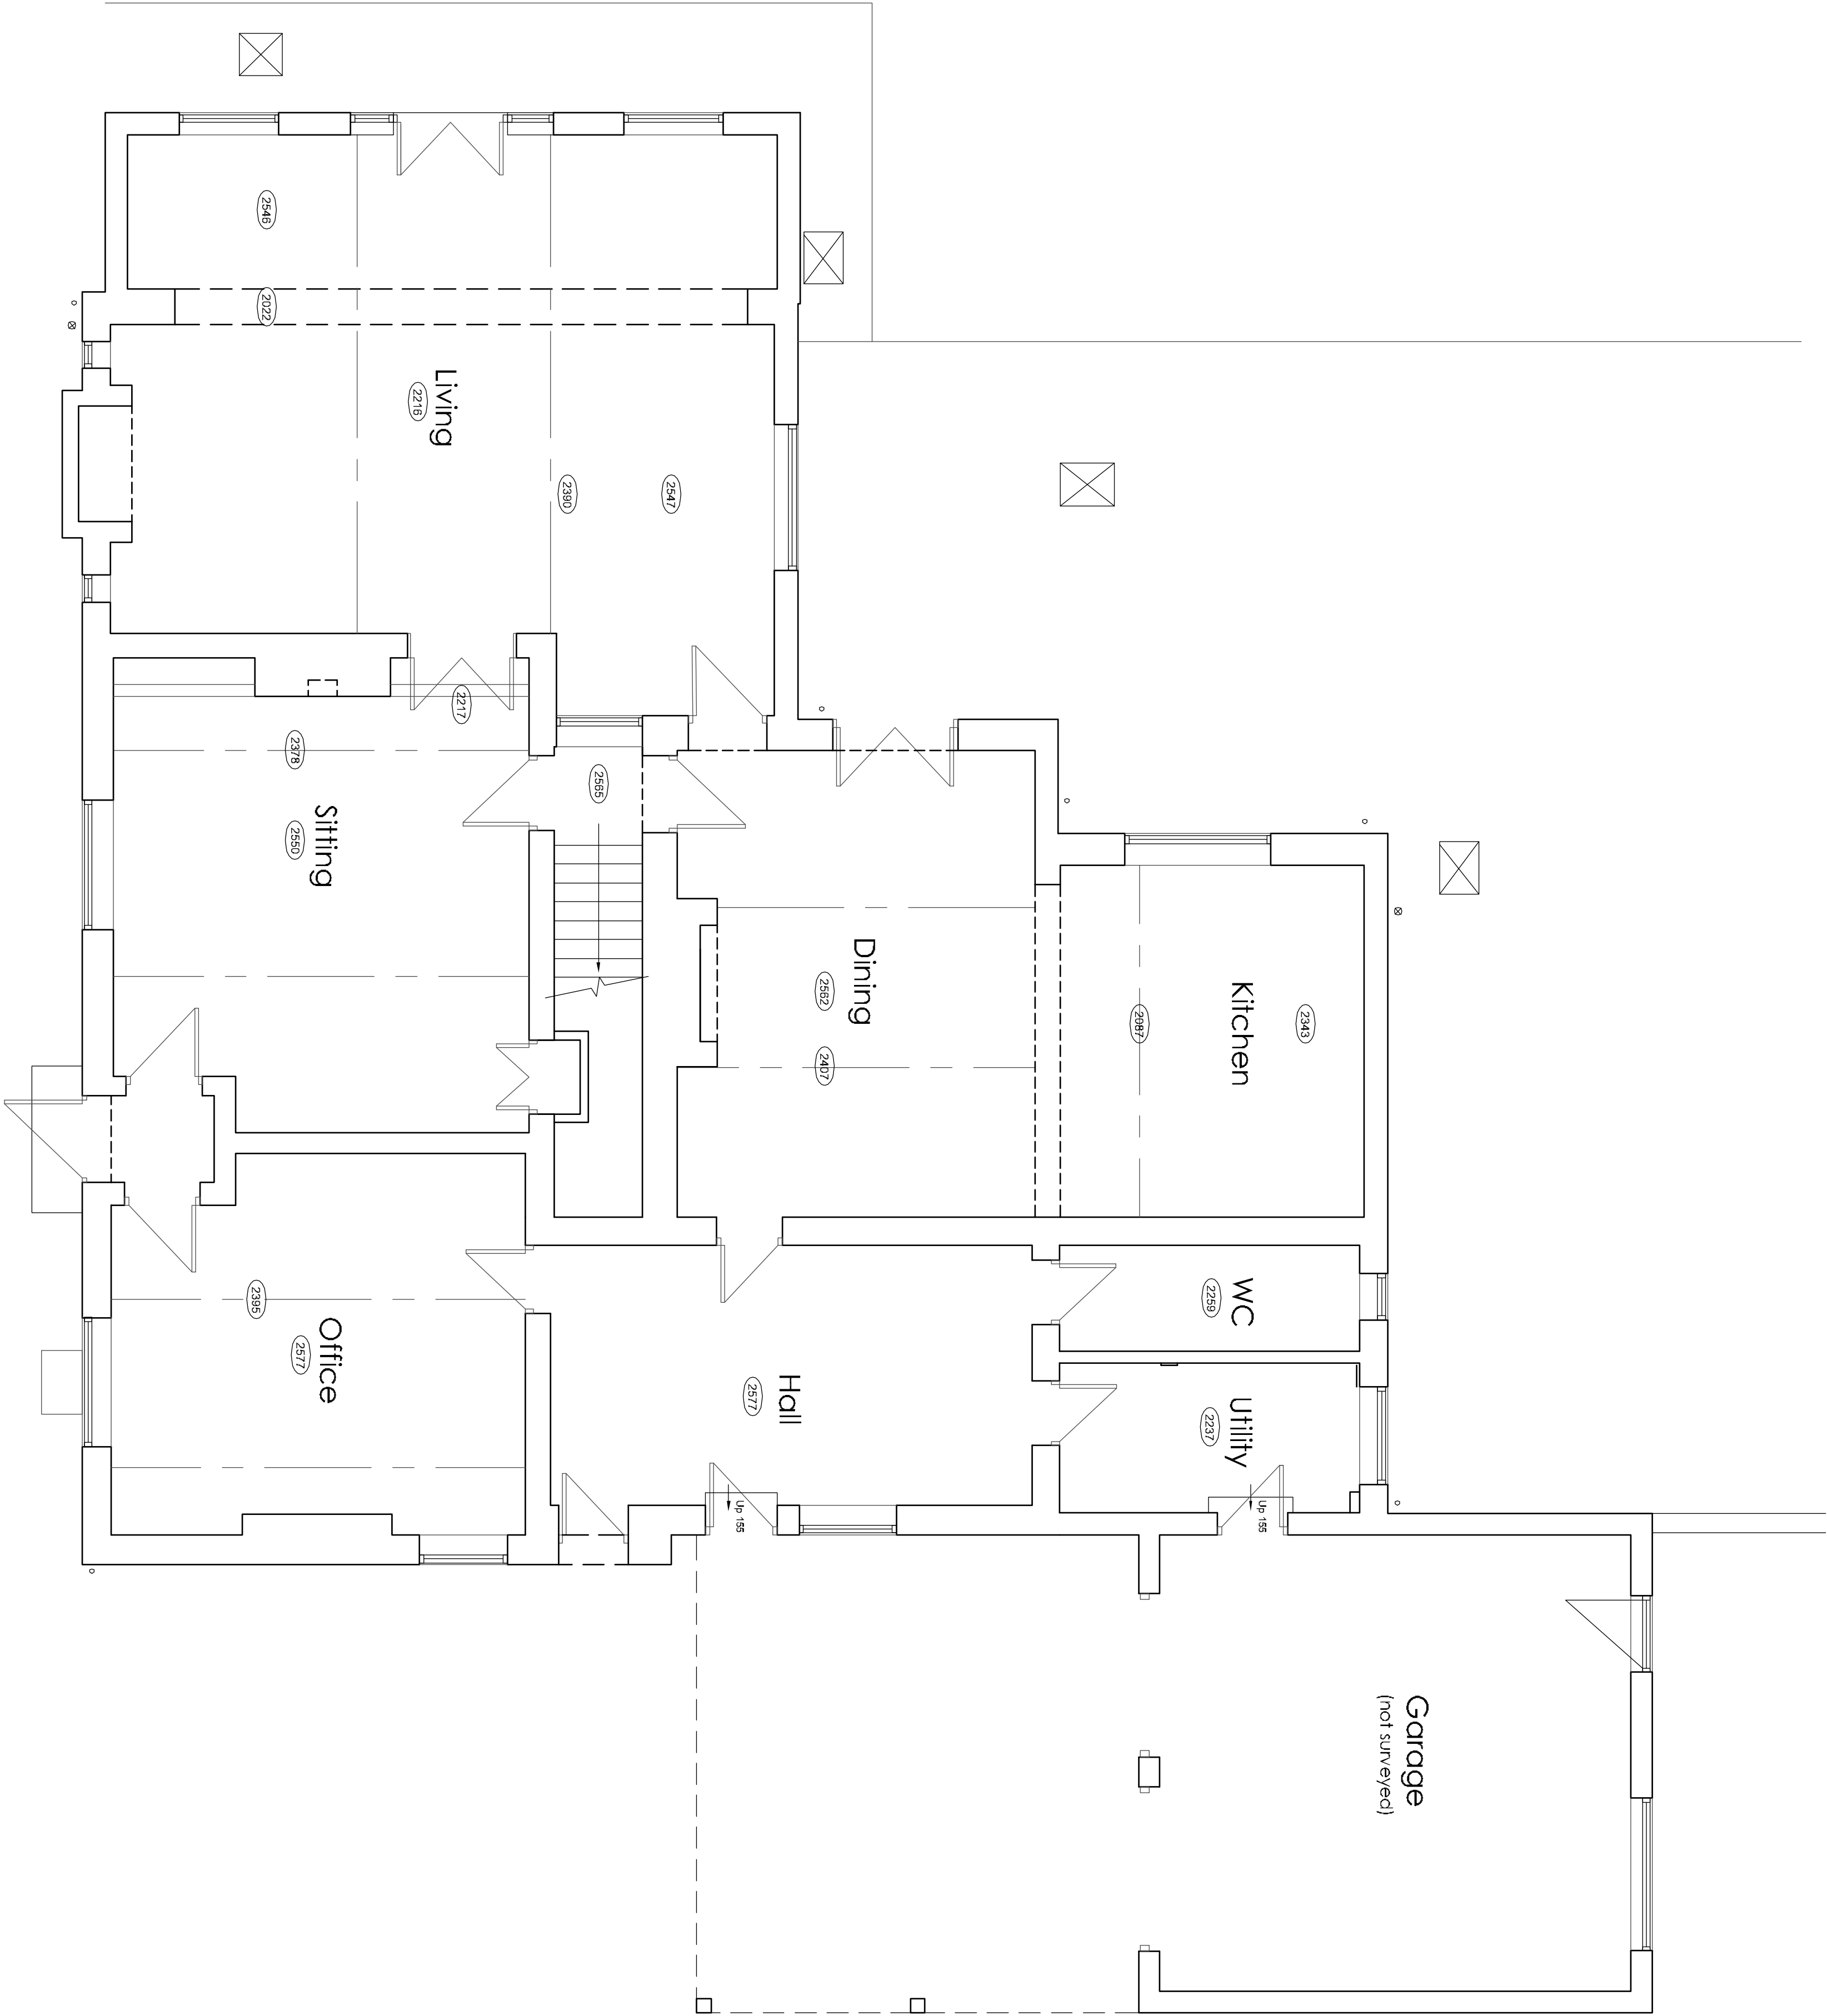

GROUND FLOOR PLAN Scale 1:50

Hewitt& Carr Architects
A. Design House | 17-19 Leek Road | Cheddale | ST10 1JE
T. 01502 255222
E. enquiries@hccarchitects.co.uk
W. www.hccarchitects.co.uk

Client
MR & MRS BRITTEBANK

Project
PROPOSED ALTERATIONS TO DWELLING

Title
GROUND FLOOR PLAN AS EXISTING

Rev
Survey
Date
APRIL 2021
Scale
1 : 50
Project No.
01064 AL(0)01
Drawing No.
Rev