



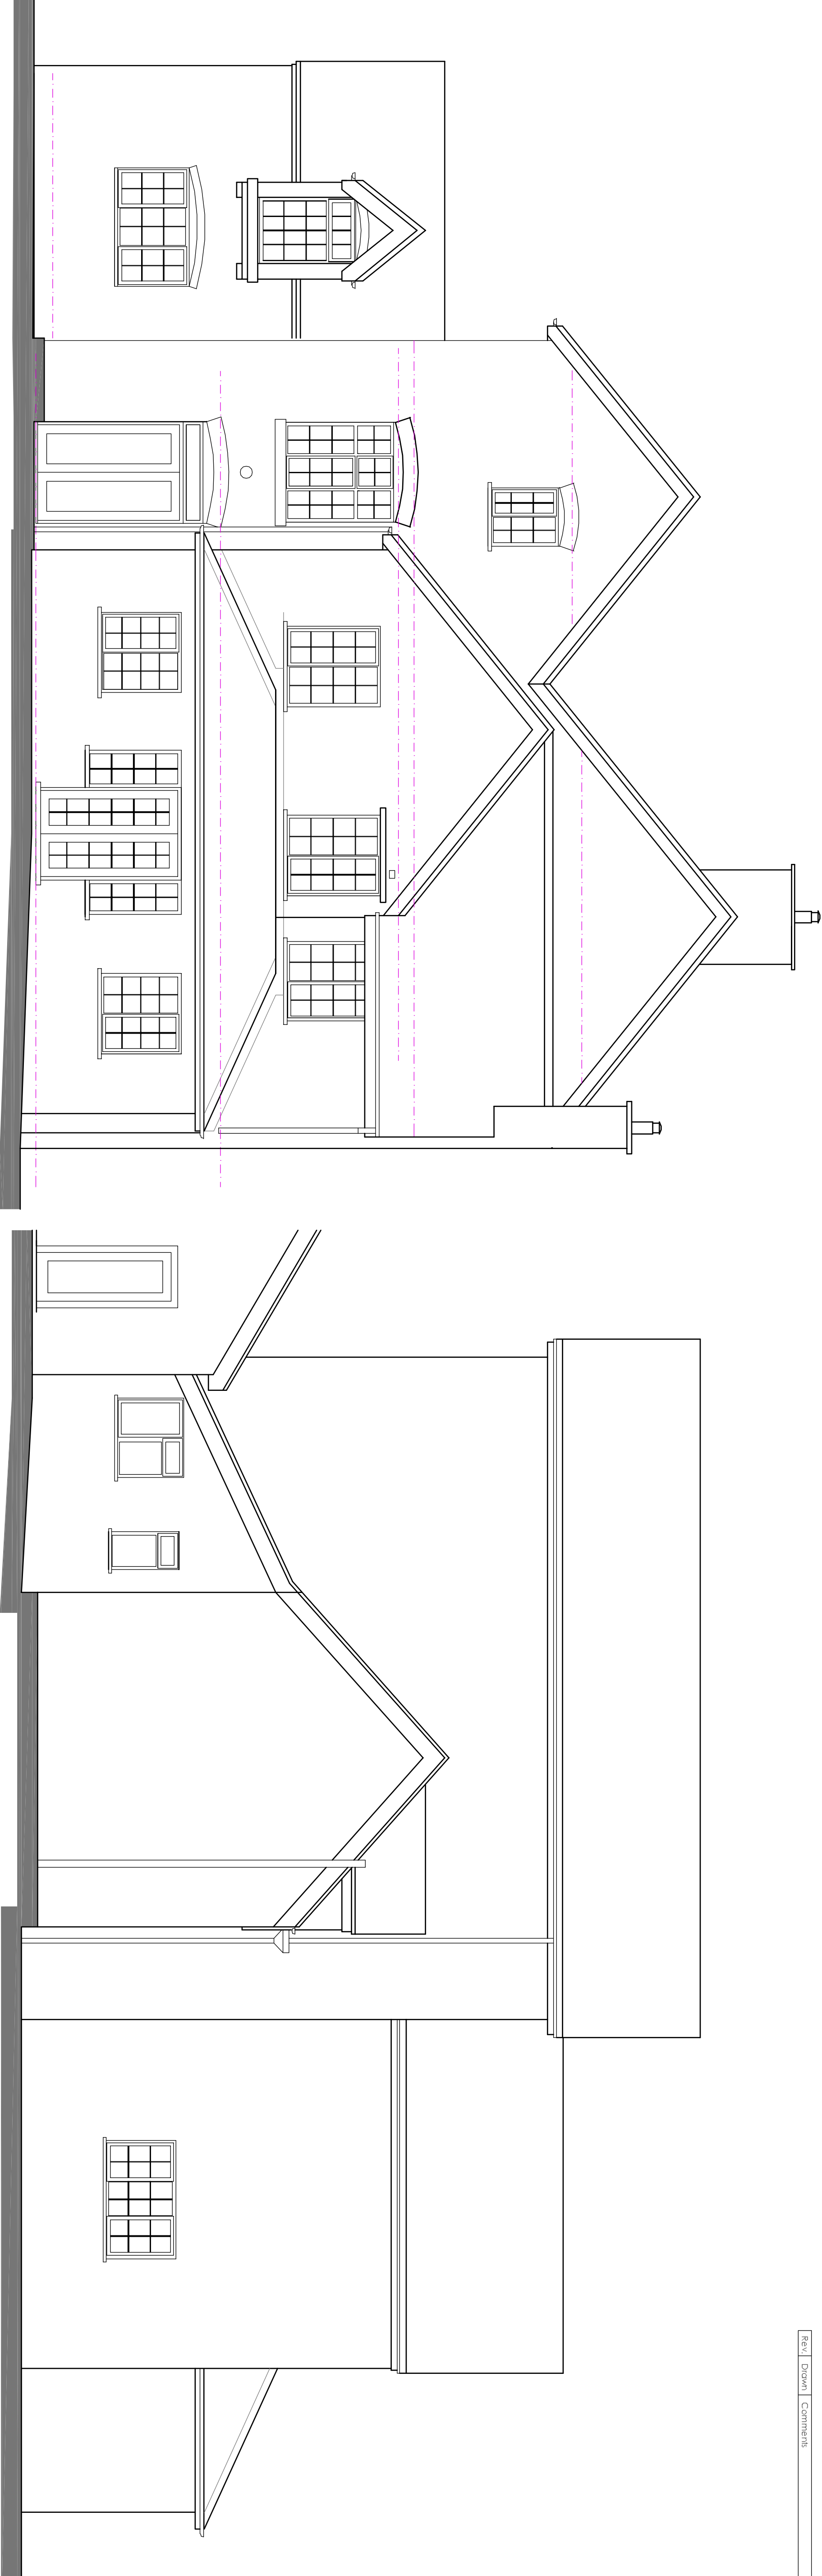

SIDE ELEVATION Scale 1:50

REAR ELEVATION Scale 1:50

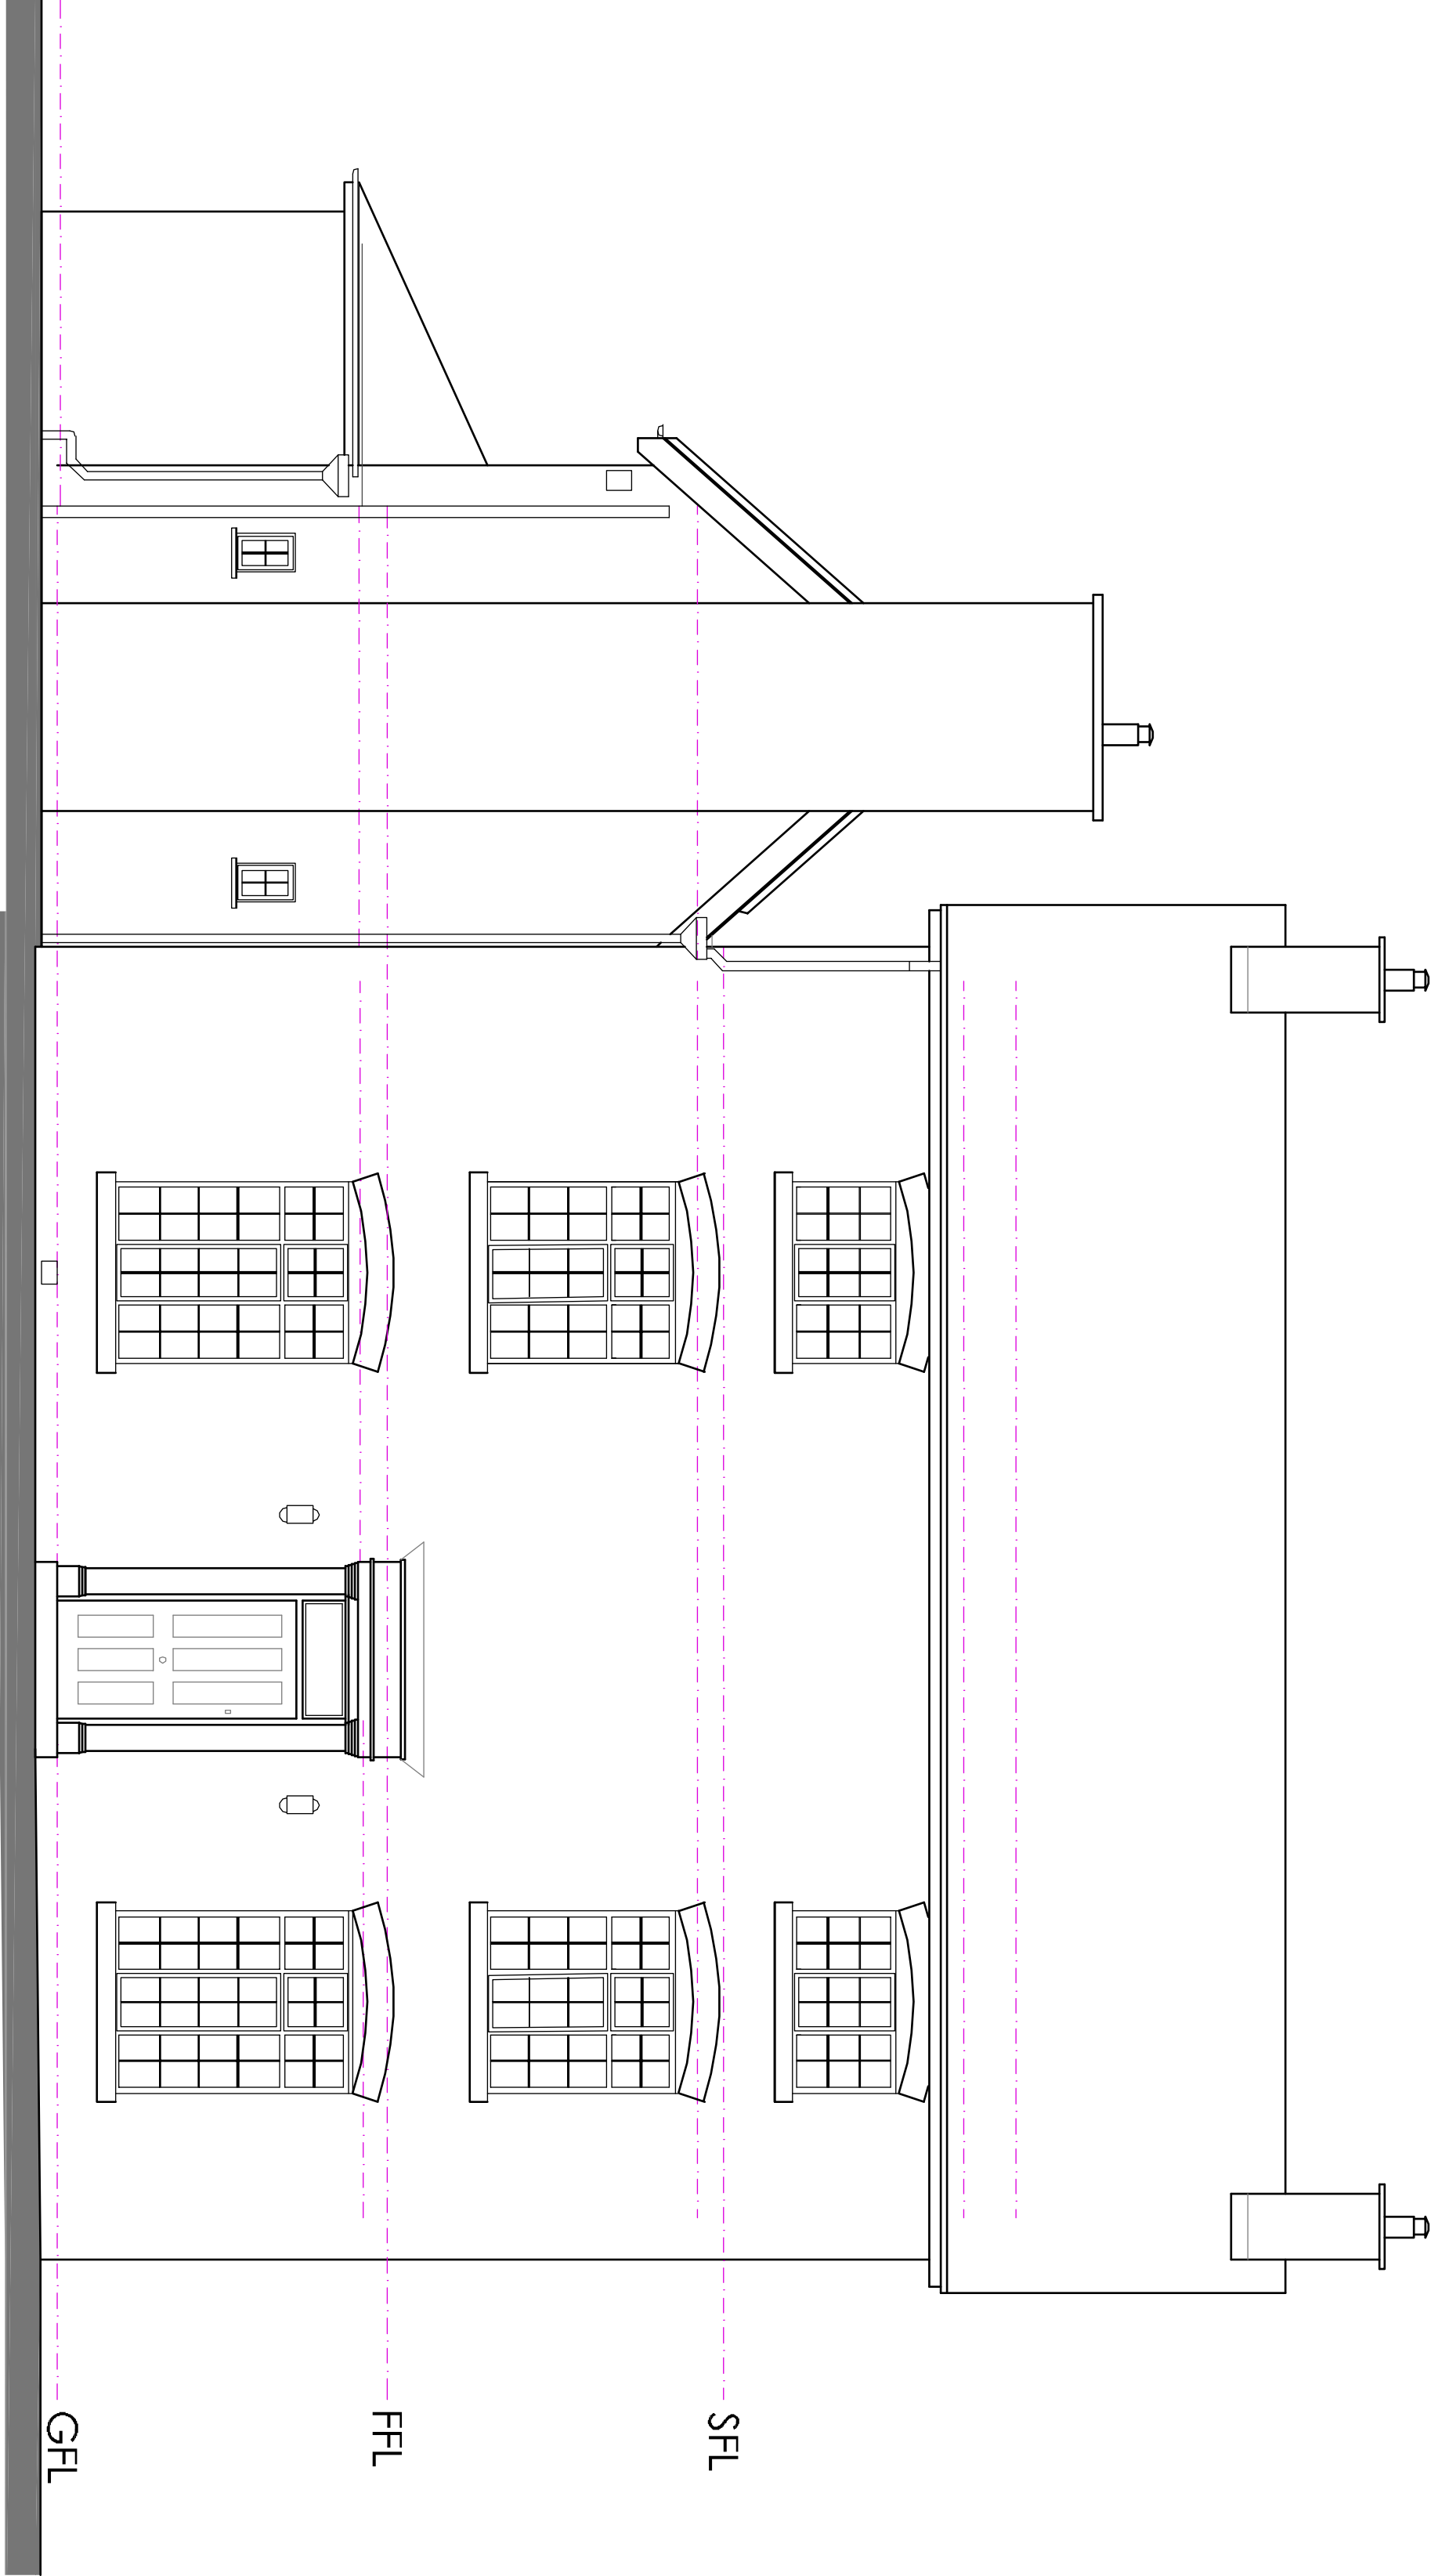

FRONT ELEVATION Scale 1:50

Hewitt& Carr Architects
A: Design&Arch House | 17-19 Leek Road | Cheddoke | ST10 1JE
T: 01509 255000
E: enquiries@hccarchitects.co.uk
W: www.hccarchitects.co.uk

Client
MR & MRS BRITTEBANK

Project
PROPOSED ALTERATIONS TO DWELLING

Title
ELEVATIONS AS EXISTING

Rev	Drawn	Comments	Date
01064	AL(0)03		