

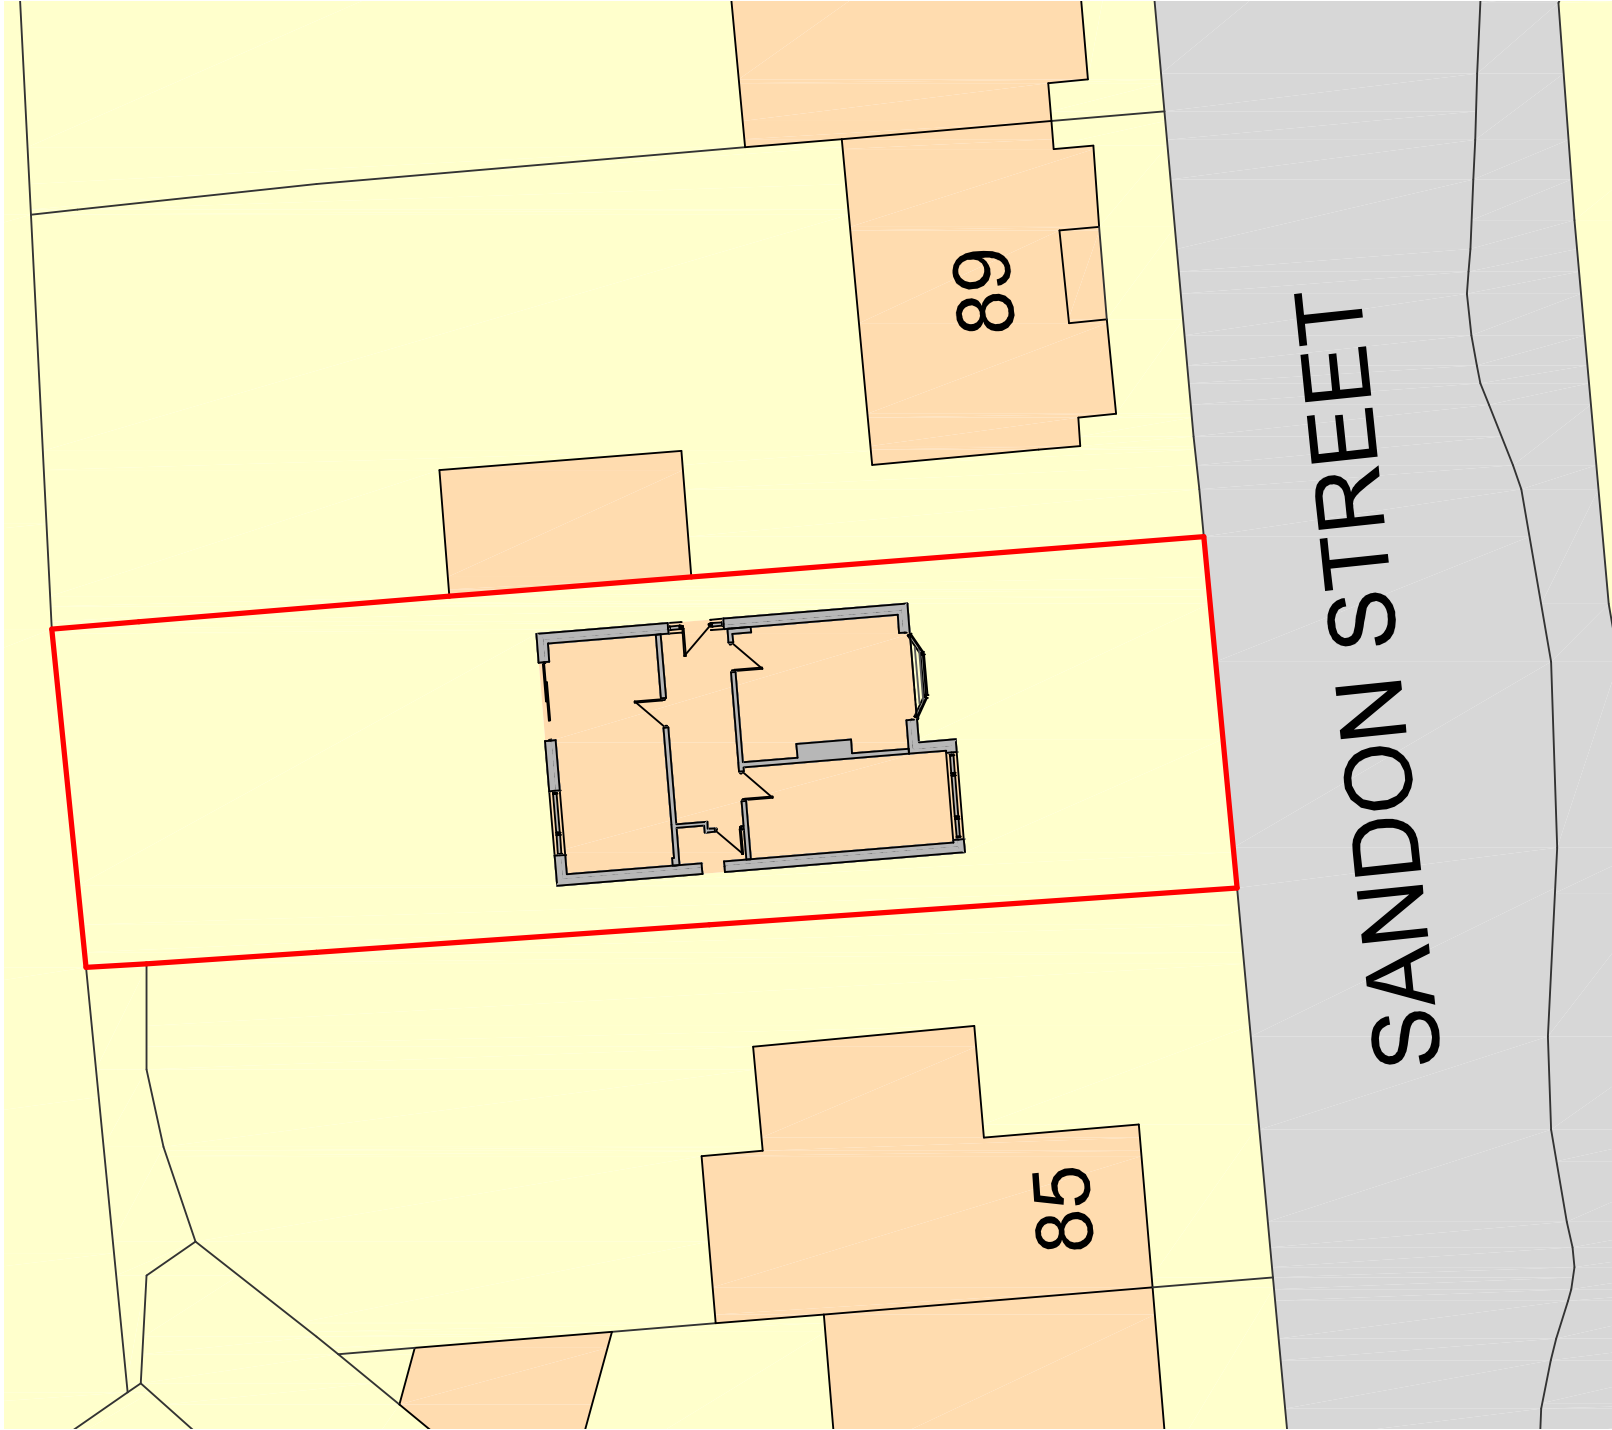


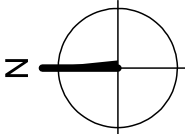

Site Plan as Existing & Proposed

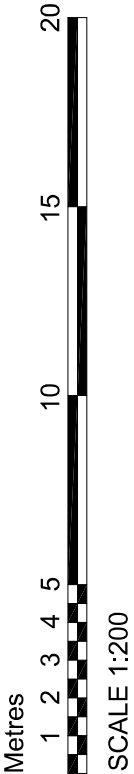

**DBD Architectural
Consultancy Ltd ©2022**

1. Copyright is vested with DBD Architectural Consultancy Ltd.
2. All dimensions to be checked on site before proceeding.
3. Contractor to check/adjust dimensions of new work to suit existing conditions.
Do not assume existing structure or details are plumb, square or level.
4. Contractor must notify the architect of any discrepancies before proceeding.
5. All drawings to be read in conjunction with all other consultants drawings and specs.

Rev	Date	Description




DBD Architectural Consultancy Ltd
50 Broad Street, Leek,
Staffordshire, ST13 5NS
01538 383118
mail@dbdconsultants.co.uk
www.dbdconsultants.co.uk

Mr and Mrs McGill
87 Sandon Street,
Leek,
ST13 5QS

Extension over existing first floor to
raise the roof and provide habitable
rooms in new roof space

Site Plans

Issue: Planning	Draw: A3	Date: 04.11.22	Proj No: 2250
Scale: 1:200			
Drawing Number: PL 01			

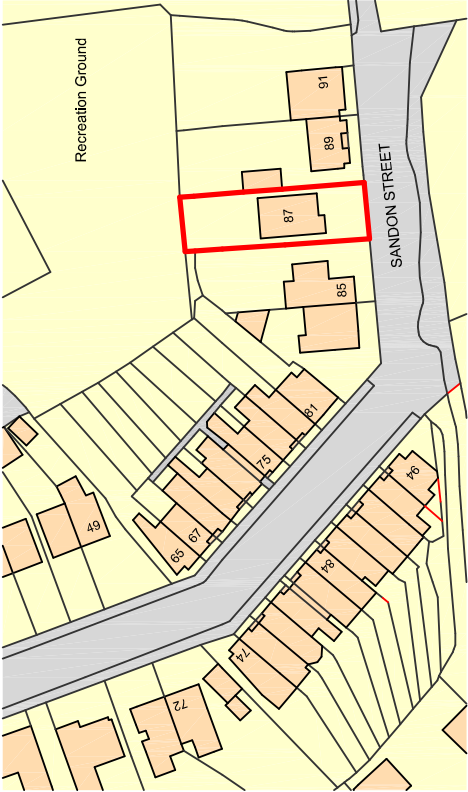

Ordnance Survey, (c) Crown Copyright 2022. All rights reserved. Licence number 100022432

Site Location Plan

