



No. 41 Churnet Valley Road, Kingsley Holt

alterations & extensions

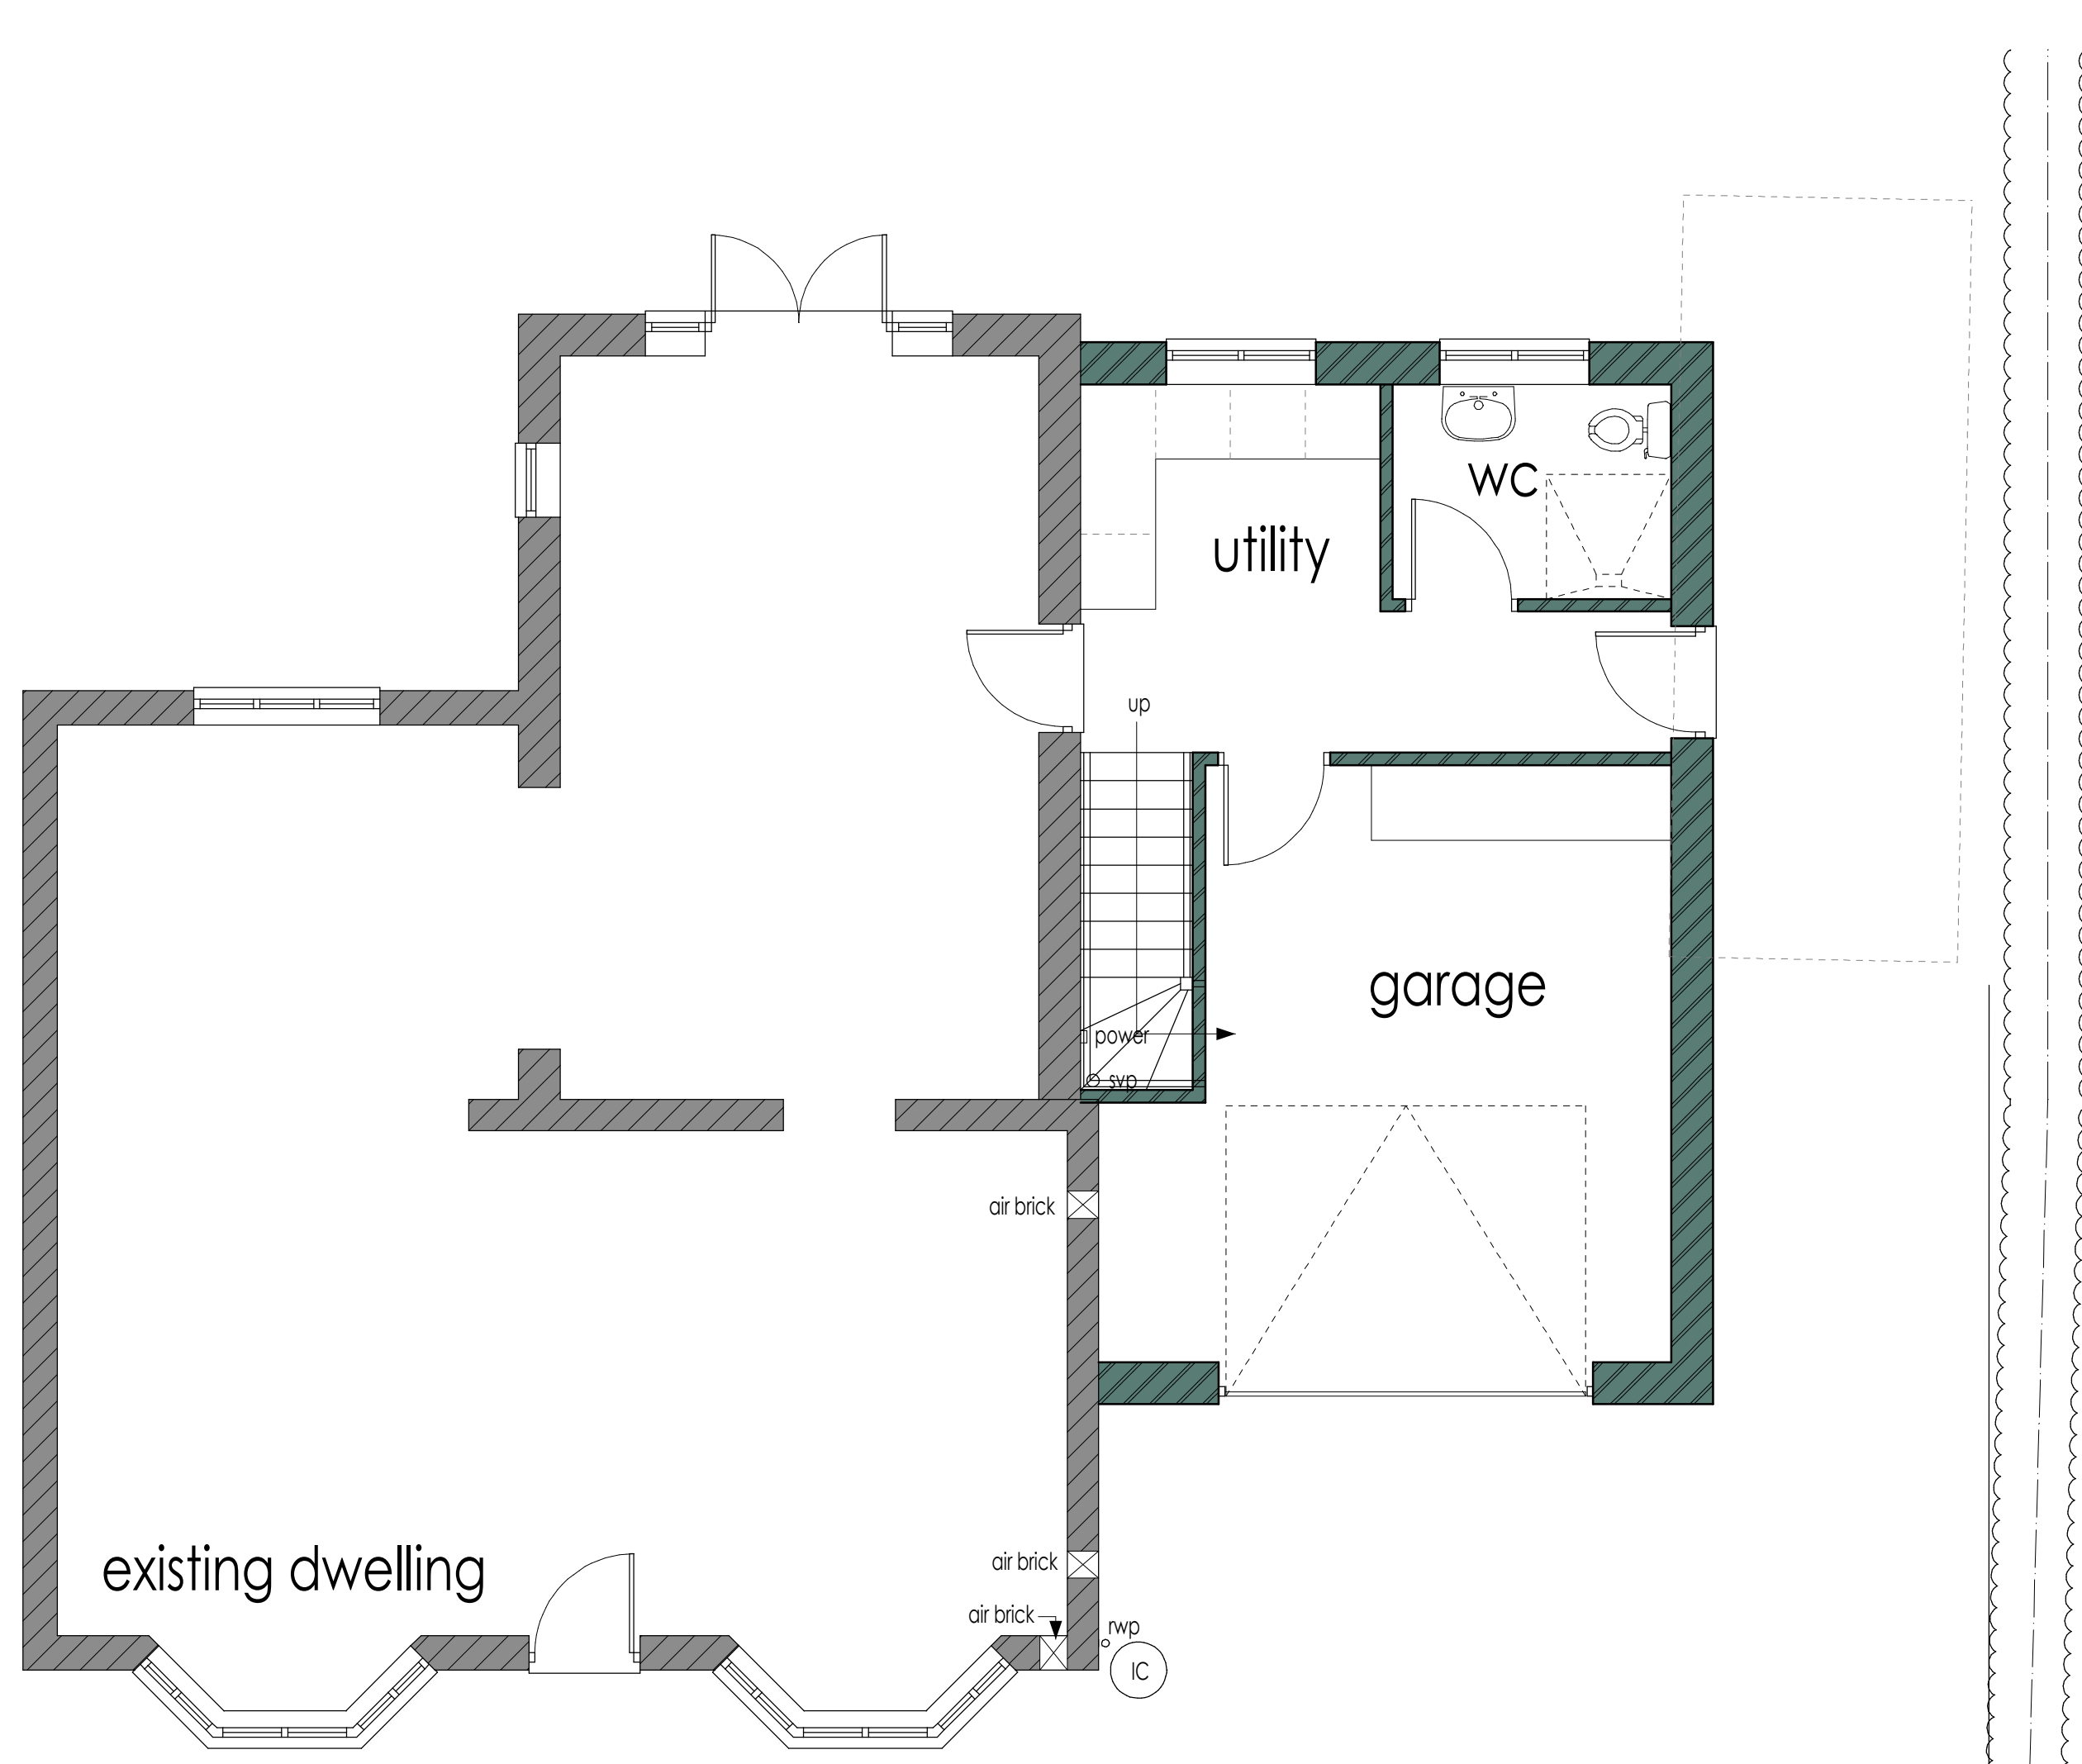

ground floor plan

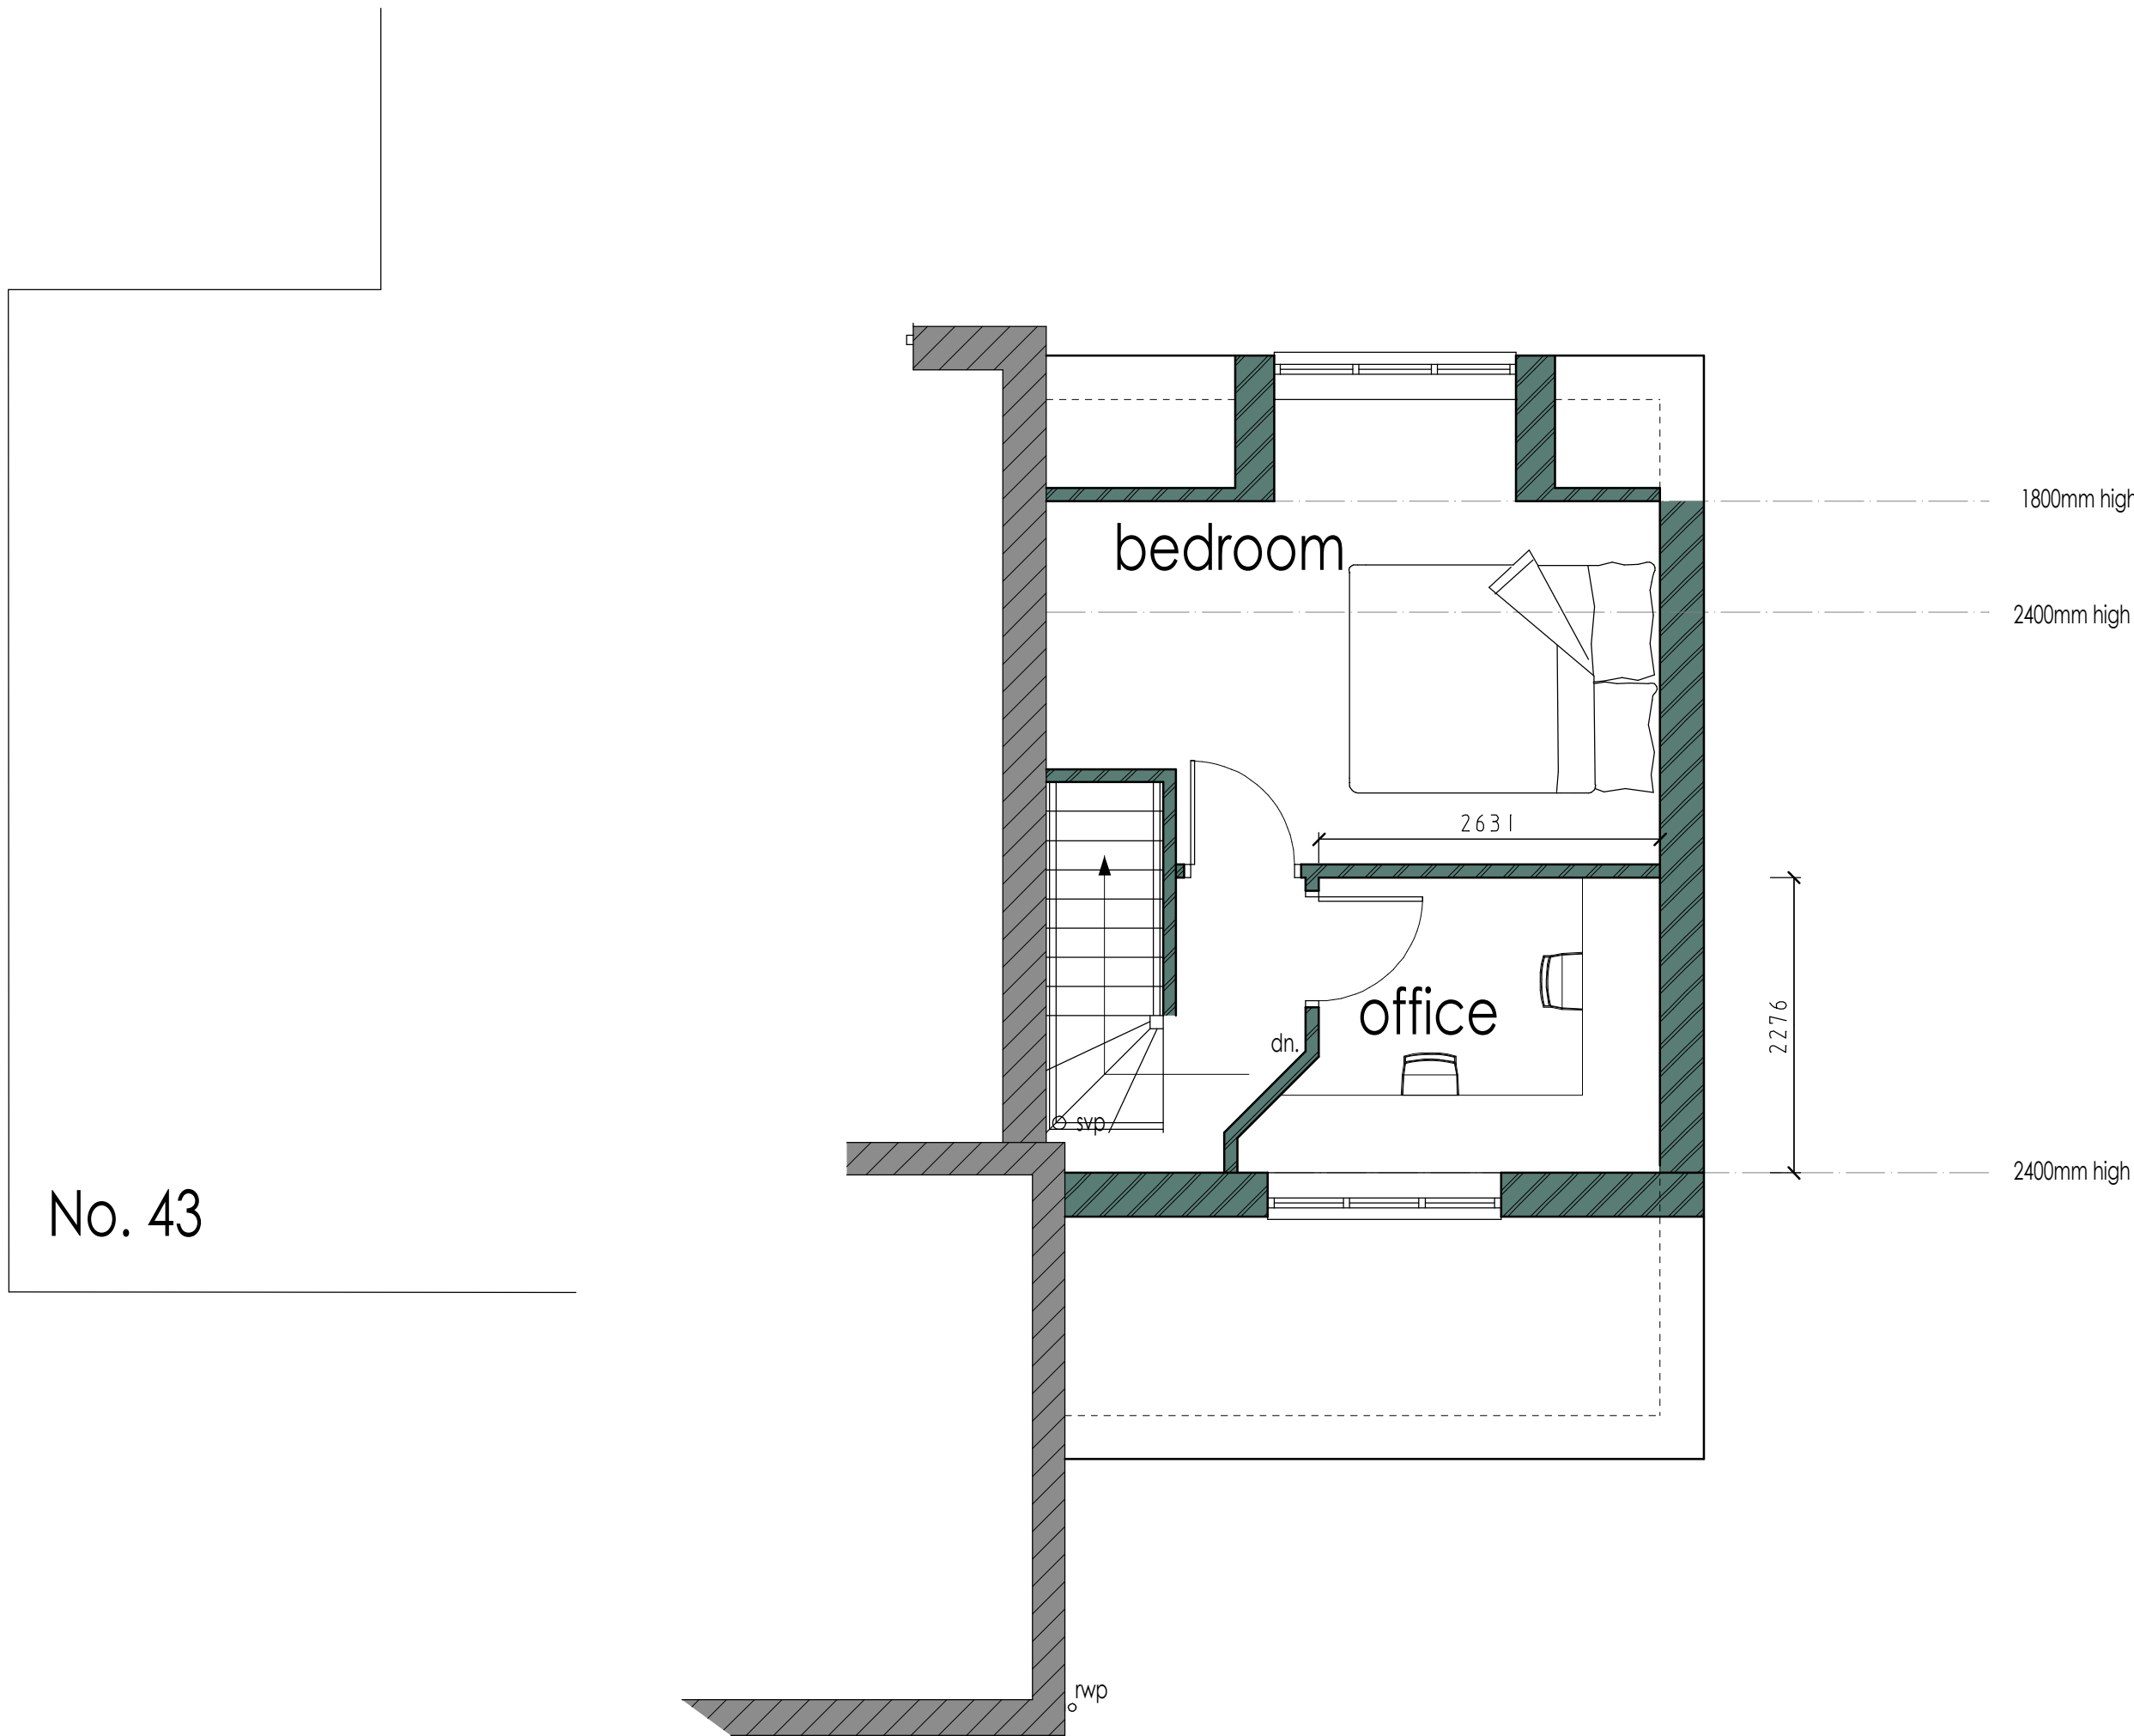

first floor plan

Client		Mr. M. Matner	
Contract		Proposed Alterations & Extensions to No. 41 Churnet Valley Road, Kingsley Holt, ST10 2BQ	
Drawing Title		Proposed Conditions - Scheme 3 Floor Plans	
Date	December 2021	Status	Preliminary
Scale	1:50	Contract Number	5693
Dwg. No.	5693 - 009	Revision Suffix	
Revisions			