

No. 41 Churnet Valley Road, Kingsley Holt


alterations & extensions



front elevation



rear elevation

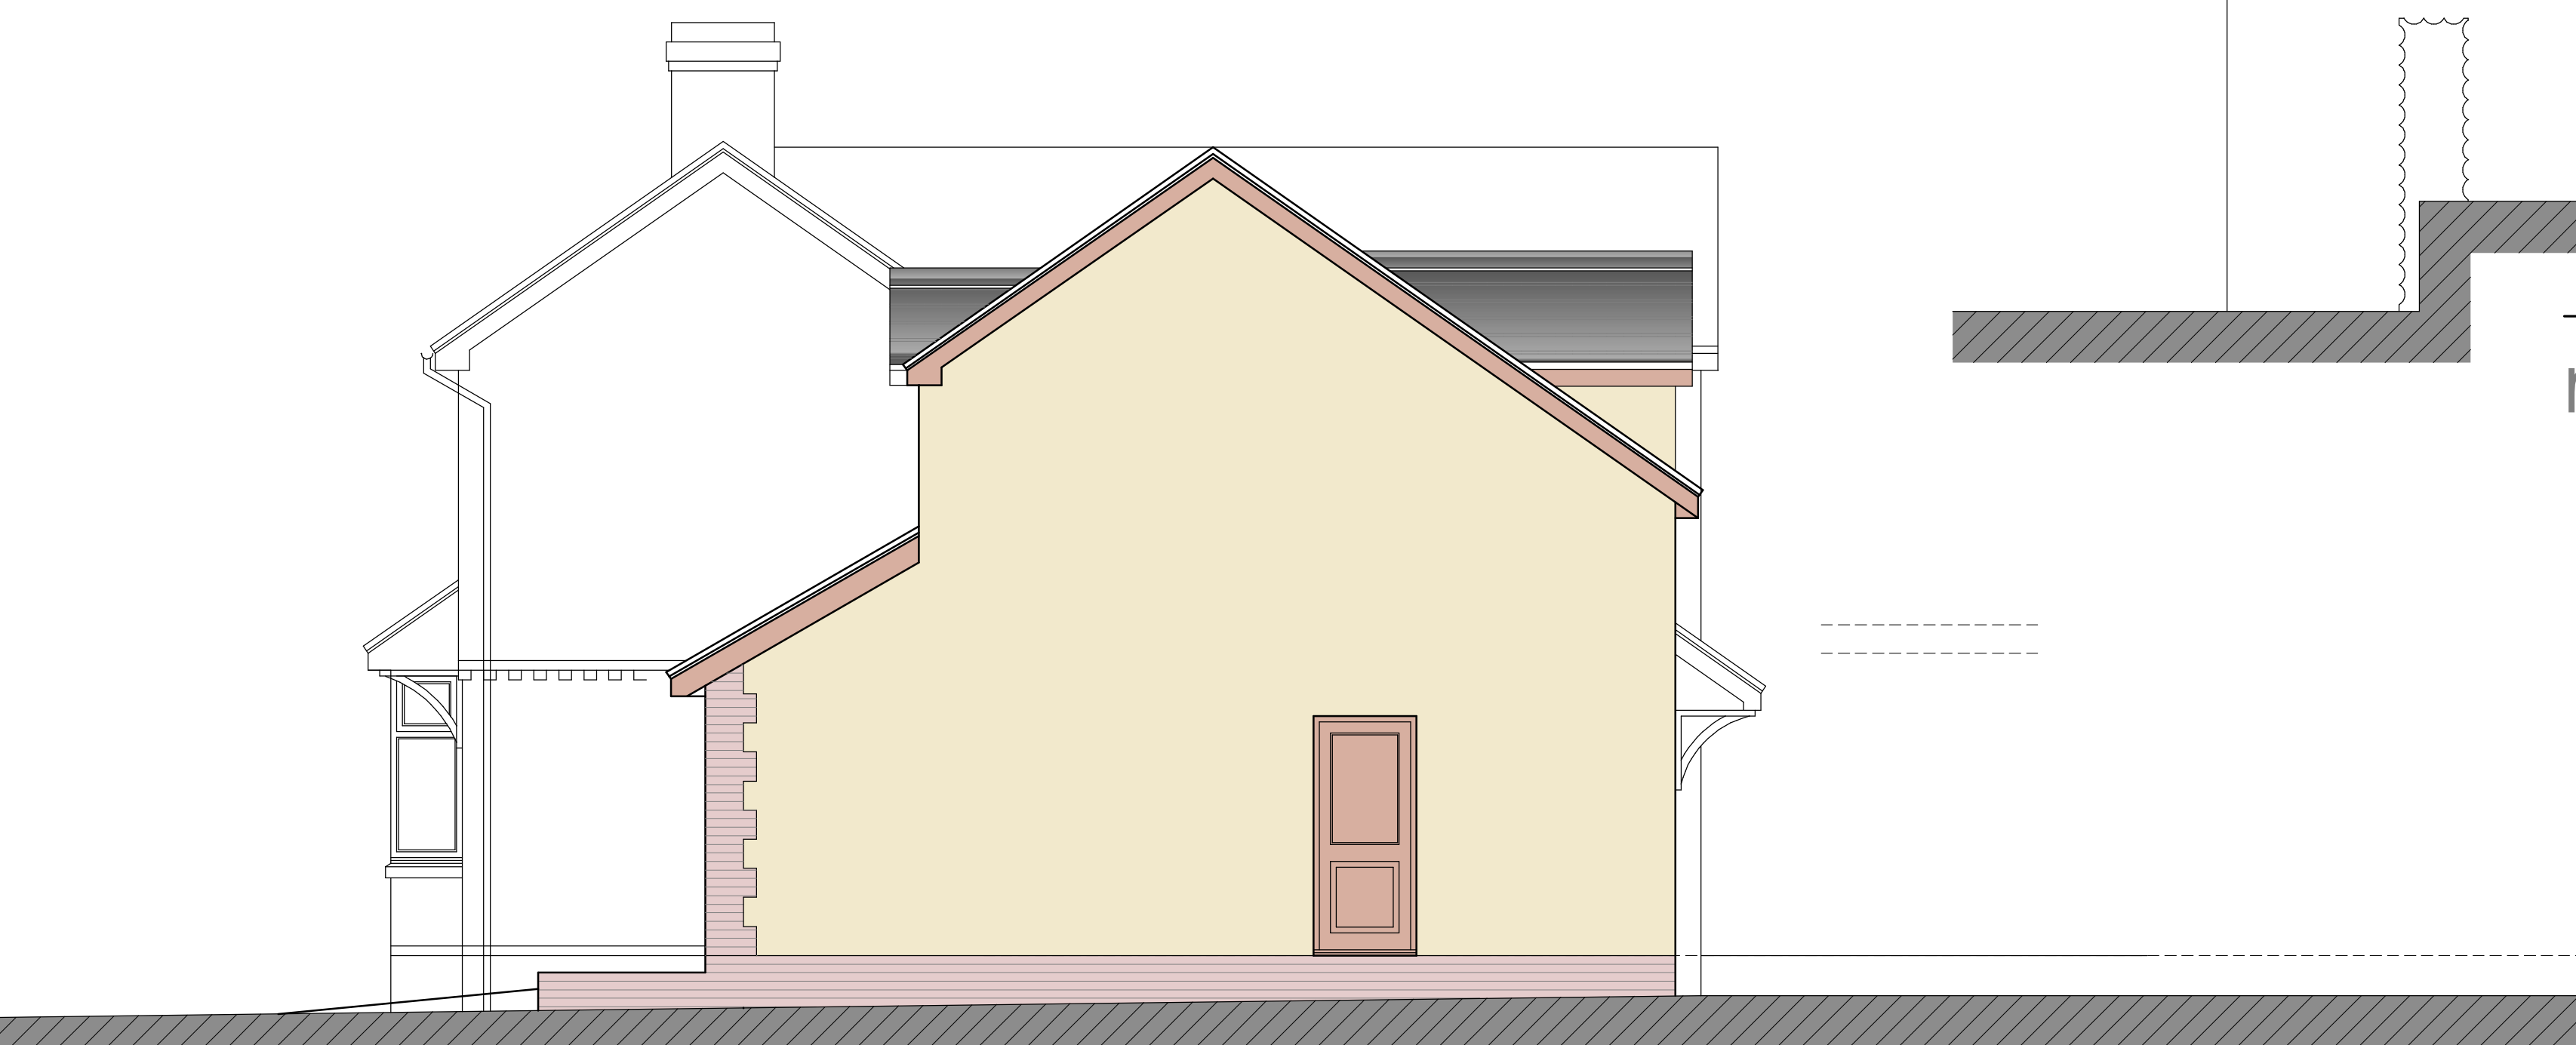

side elevation

Client	
Mr. M. Matner	
Contract	
Proposed Alterations & Extensions to No. 41 Churnet Valley Road, Kingsley Holt, ST10 2BQ	
Drawing Title	
Proposed Conditions - Scheme 3 Elevations	
Date	December 2021
Scale	1:50
Dwg. No.	5693 - 010
Status	Preliminary
Contract Number	5693
Revision Suffix	
Revisions	