


Note:
This drawing is copyright.
Figured dimensions only to be used.

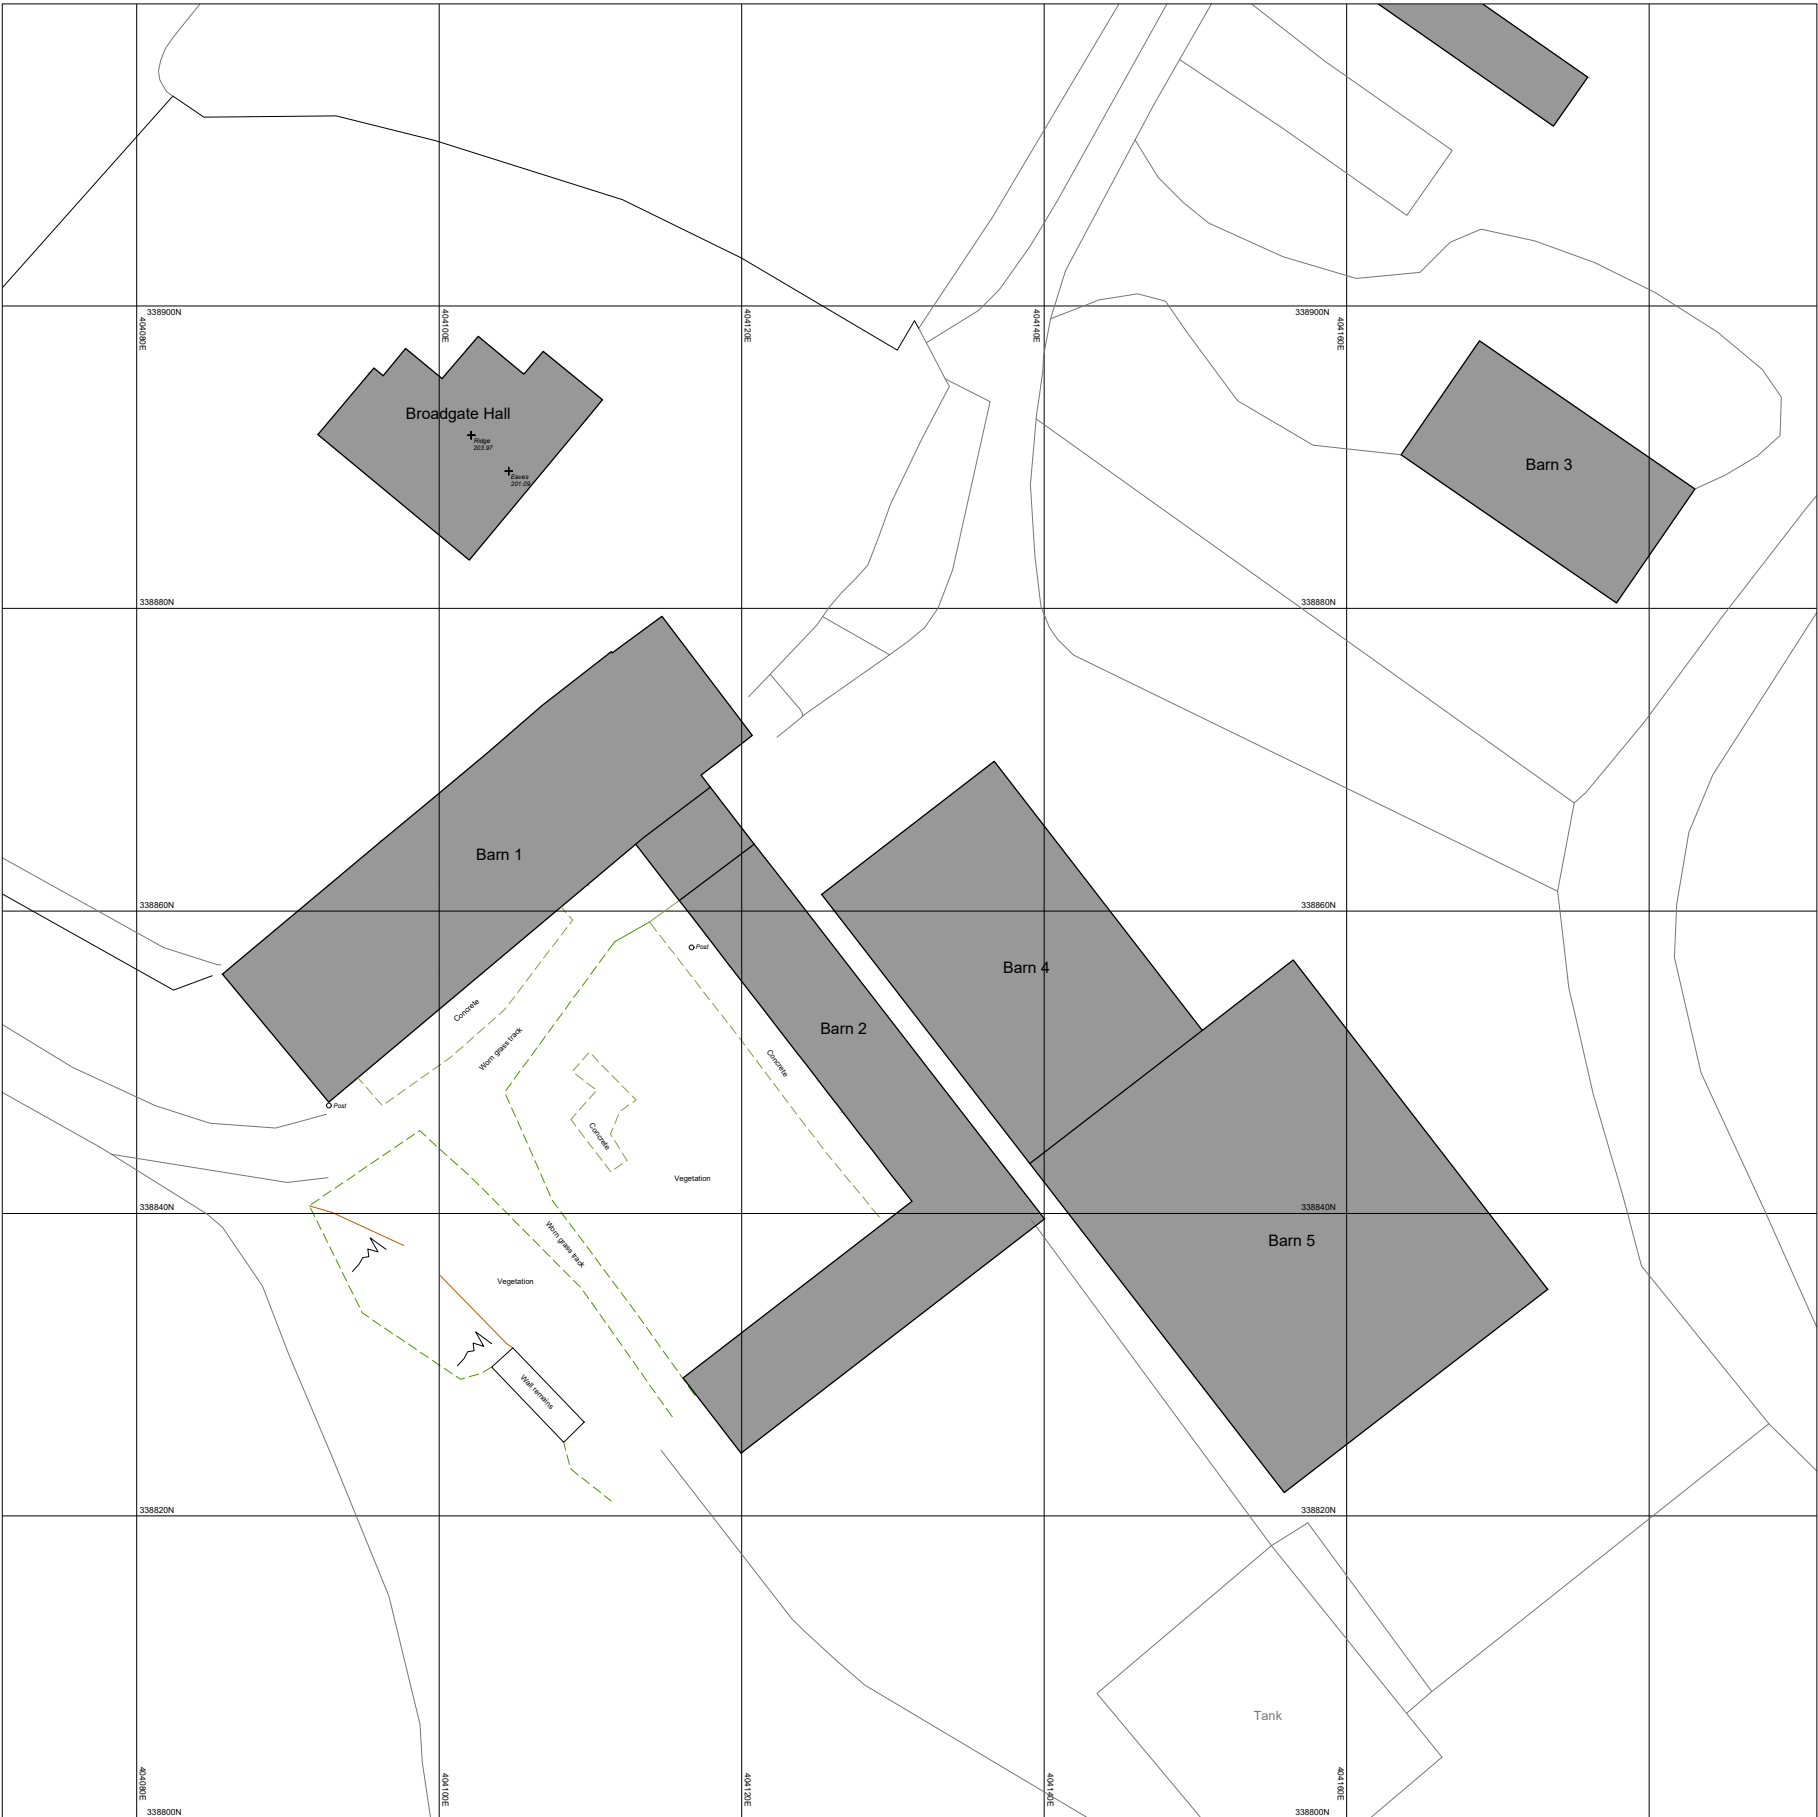

Original Site Plan
Scale 1:500@A3



Original Site Aerial Photo Showing Extent of Barns
NTS

AREA SCHEDULE

Footprint (m²)

	Total
Barn 1	405m ²
Barn 2	345m ²
Barn 3	171m ²
Barn 4	324m ²
Barn 5	605m ²
TOTAL:	1,850m²

GIA (m²)

	Ground	First	Total
Barn 1	379m ²	43m ²	422m ²
Barn 2	282m ²	26m ²	308m ²
Barn 3	153m ²	153m ²	306m ²
Barn 4	311m ²	-	311m ²
Barn 5	584m ²	-	584m ²
TOTAL:	1,709m²	222m²	1,931m²

Volume (m³)

	Total
Barn 1	1,878m ³
Barn 2	1,259m ³
Barn 3	978m ³
Barn 4	1,806m ³
Barn 5	3,373m ³
TOTAL:	9,294m³

Revisions		
Client	JPRB Holdings Ltd	
Contract	Barn Conversion at Broadgate Hall Hollington, ST10 4HU	
Drawing Title	Original Site Plan	
Date	April 2022	Contract Number
Scale	1:500@A3	6193
Drg. no.	6193-003	Revision

ellis·hillman
partnership

Chartered Architects
www.ellishillmanpartnership.co.uk
admin@ellishillmanpartnership.co.uk
T: 01782 633116
Holly Lodge, 3 Silverdale Road, Wolstanton,
Newcastle under Lyme, Staffordshire, ST5 8BQ



SCALE 1 : 500
SCALE 1 : 1

