




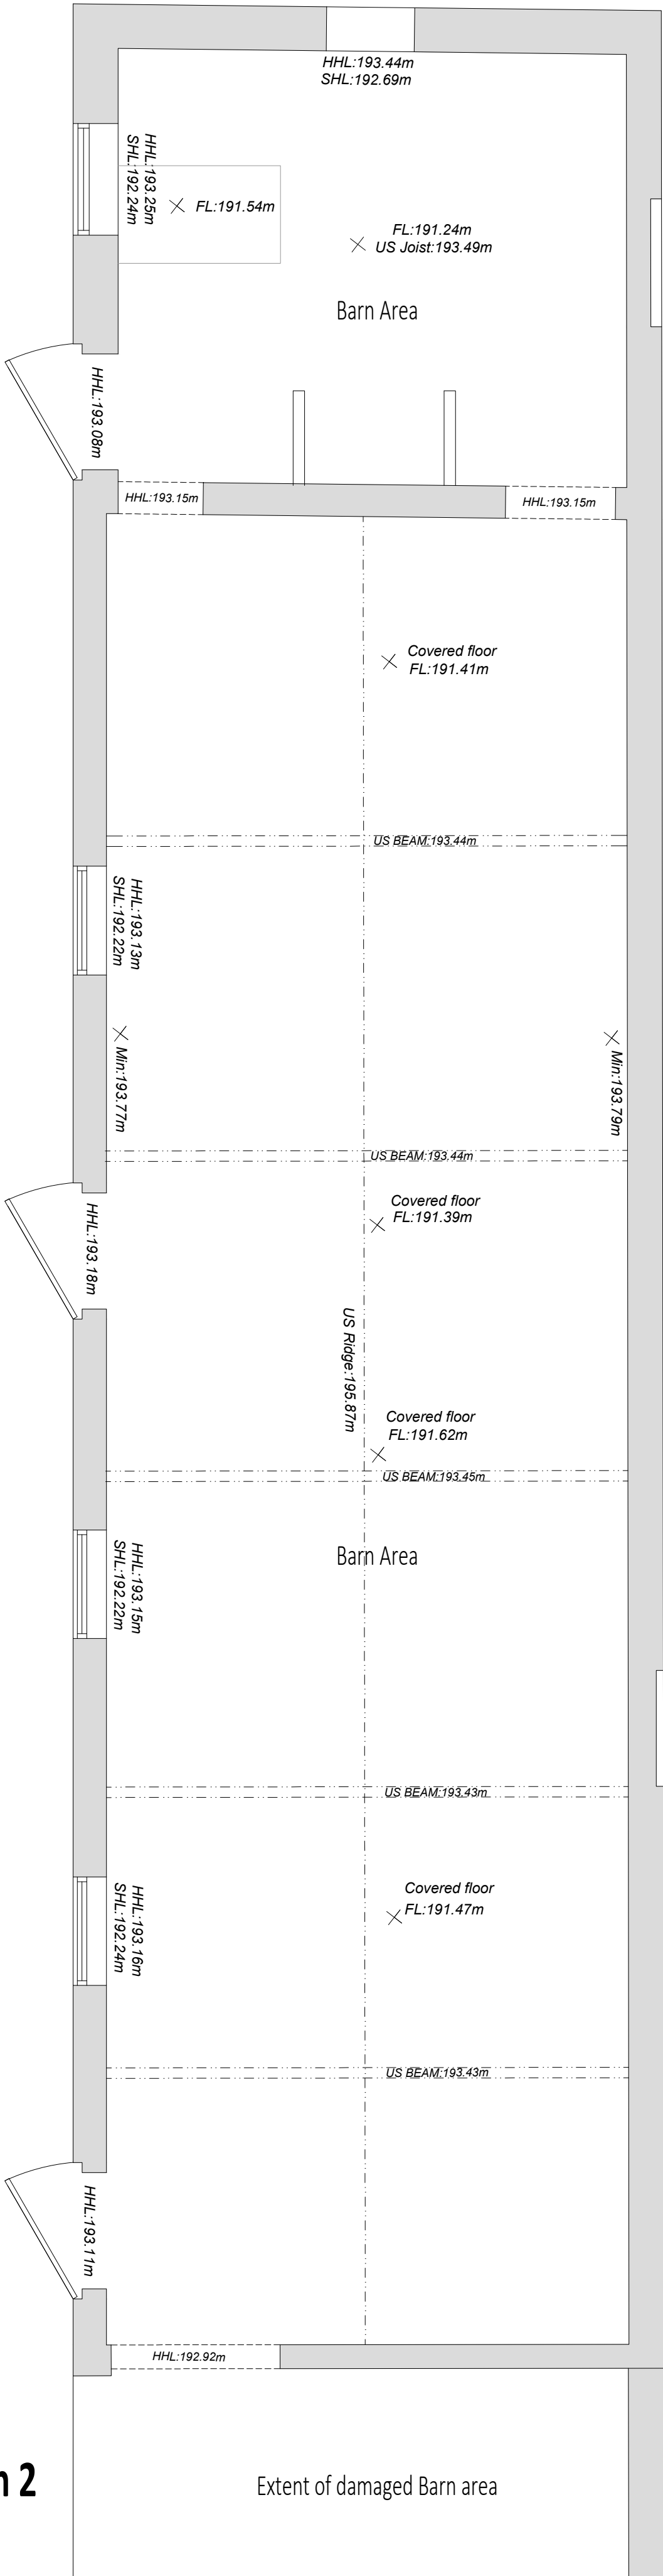

Existing Ground
Floor Plan - Barn 2
Scale 1:50@A1

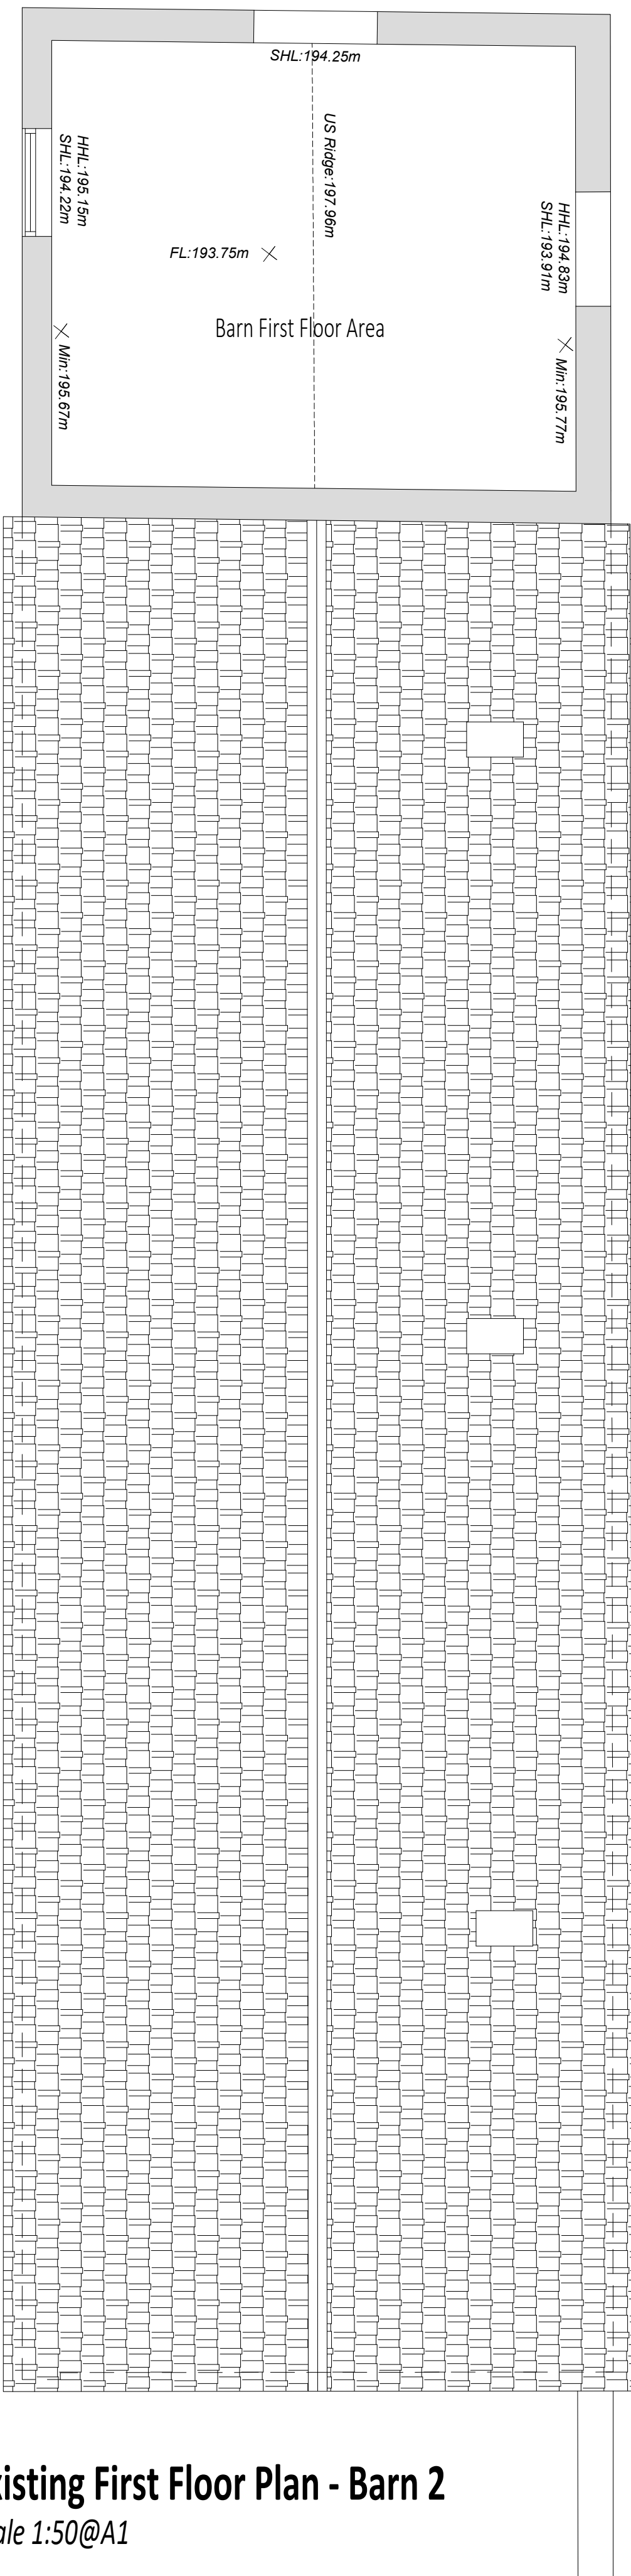

Existing First Floor Plan - Barn 2
Scale 1:50@A1

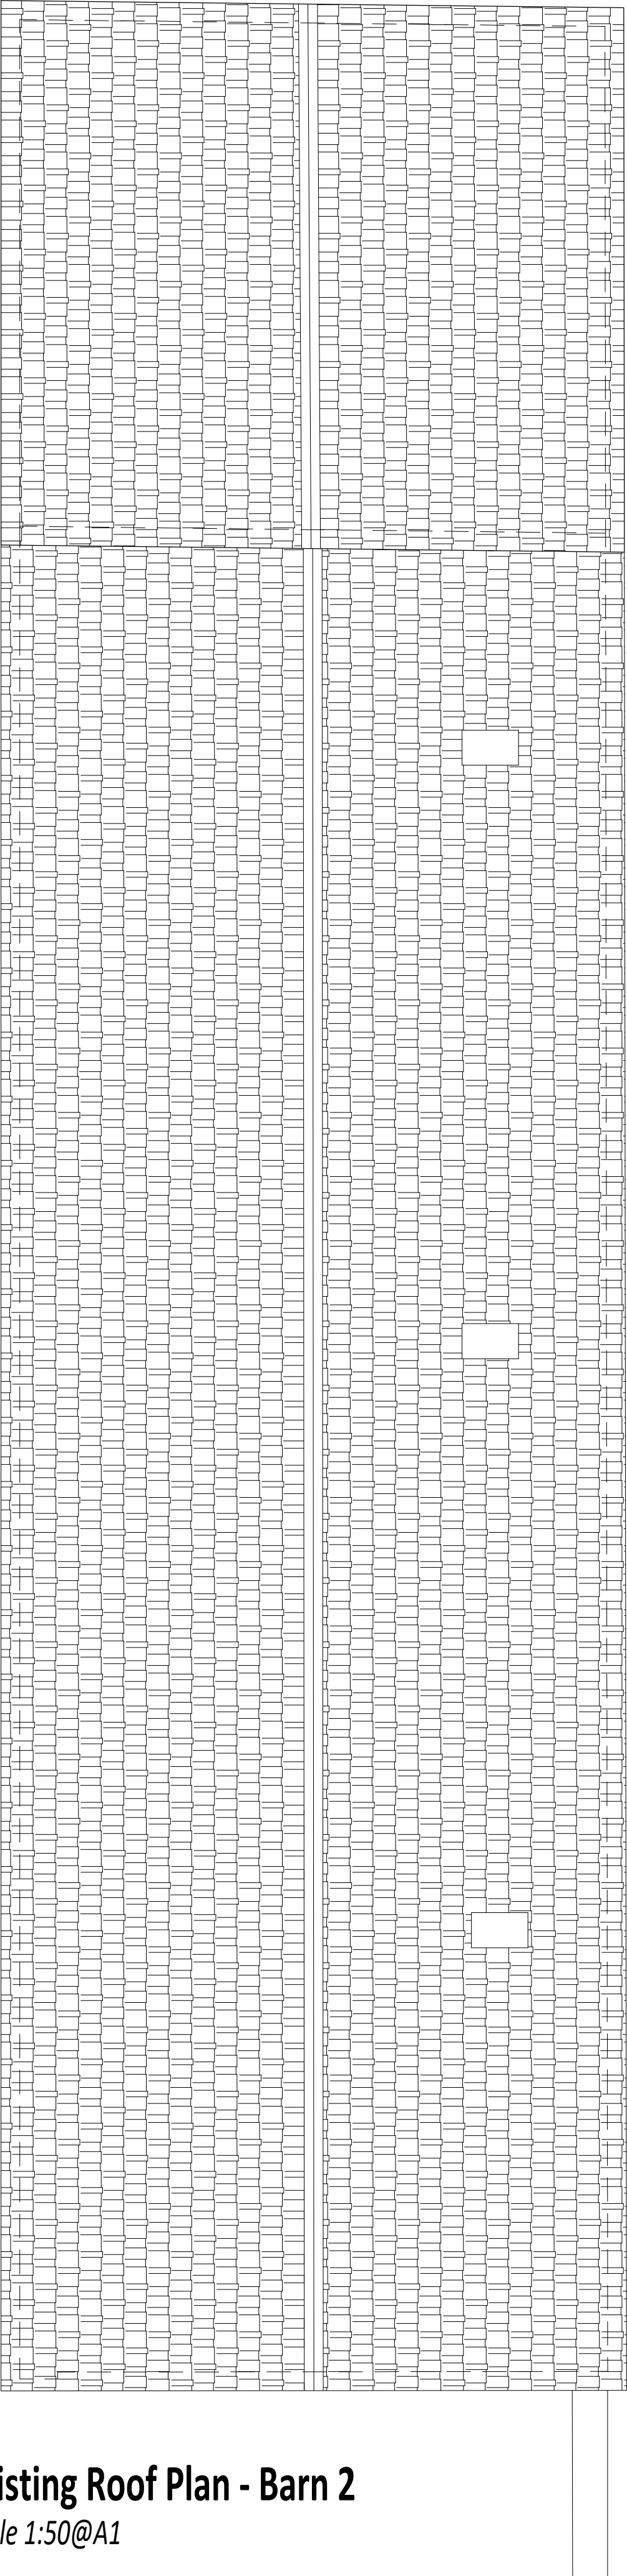


Existing Roof Plan - Barn 2
Scale 1:50@A1

Notes:
This drawing is copyright.
Figured dimensions only to be used.

Based on Mamatic Measured Surveys drawing
2904-Measured Floor Plans & 2904-Building Elevations

SCALE 1 : 50
SCALE 1 : 1

 

Revisions		
Client		
JPRB Holdings Ltd		
Contract		
Barn Conversion at Broadgate Hall Hollington, ST10 4HU		
Drawing Title		
Existing Floor Plans Barn 2		
Date	May 2022	Contract Number
Scale	1:50@A1	6193
Drg. no.	6193-006	Revision -
ellis·hillman partnership		
Chartered Architects		
www.ellishillmanpartnership.co.uk		
admin@ellishillmanpartnership.co.uk		
T: 01782 633116		
Holly Lodge, 3 Silverdale Road, Wolstanton, Newcastle under Lyme, Staffordshire, ST5 8BQ		