



Notes:
This drawing is copyright.
Figured dimensions only to be used.

Based on Mamatic Measured Surveys drawing
2904-Measured Floor Plans & 2904-Building Elevations

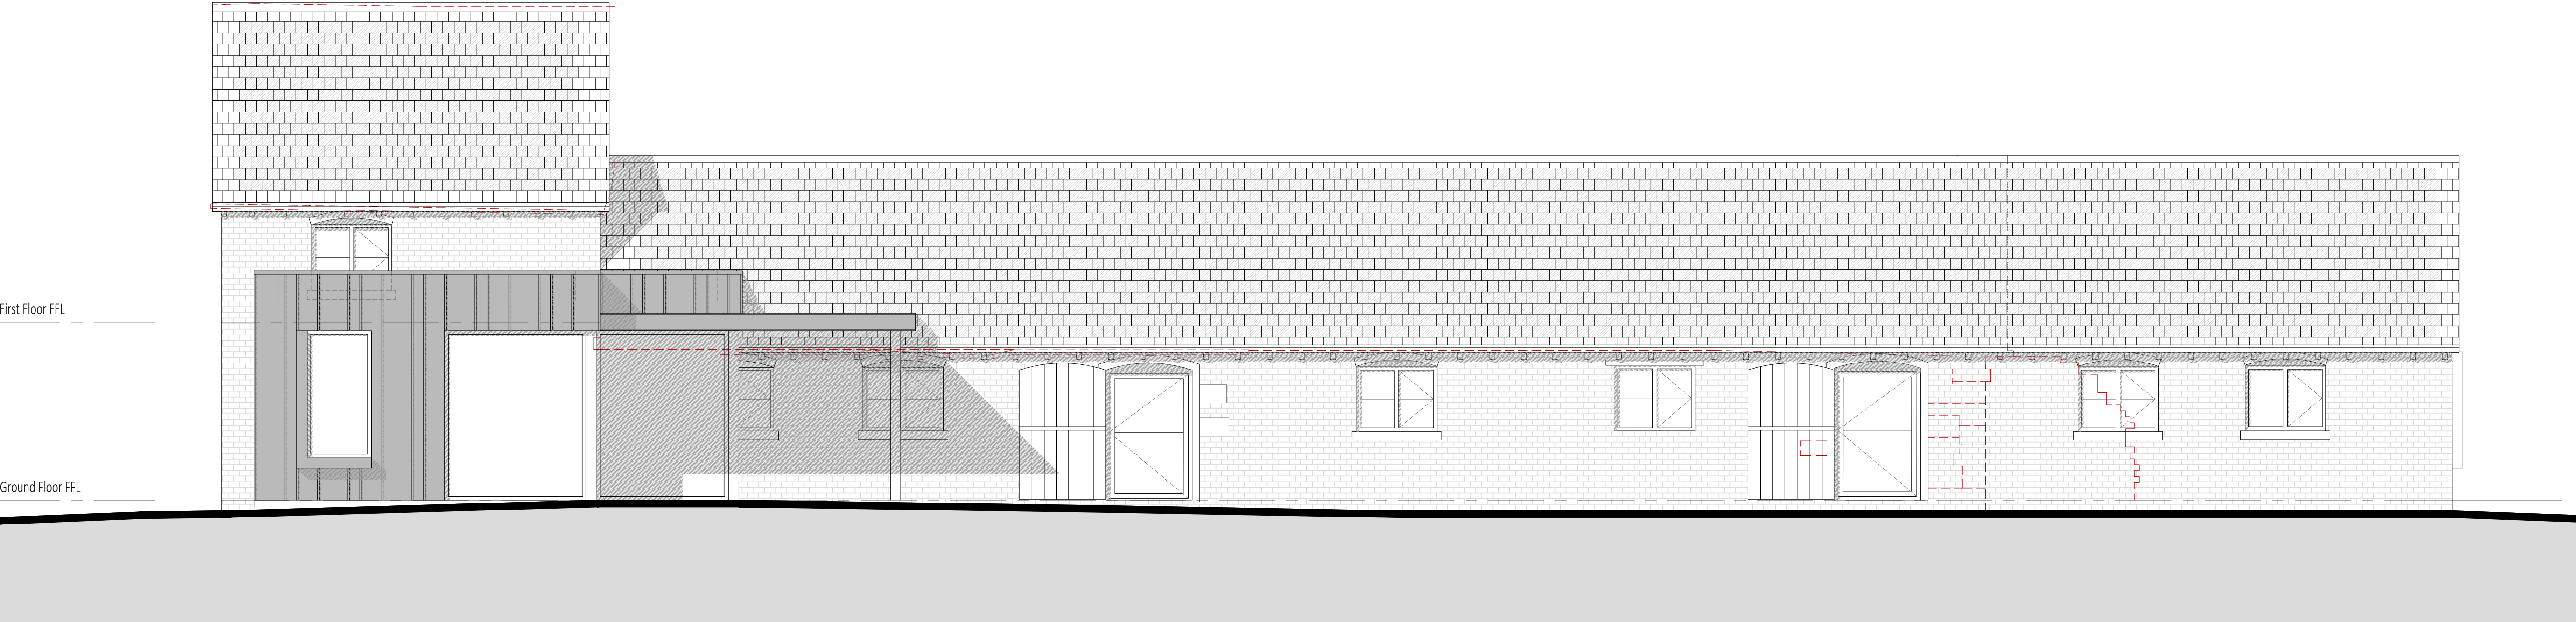

Rear Elevation - Barn 2
1:50@A1

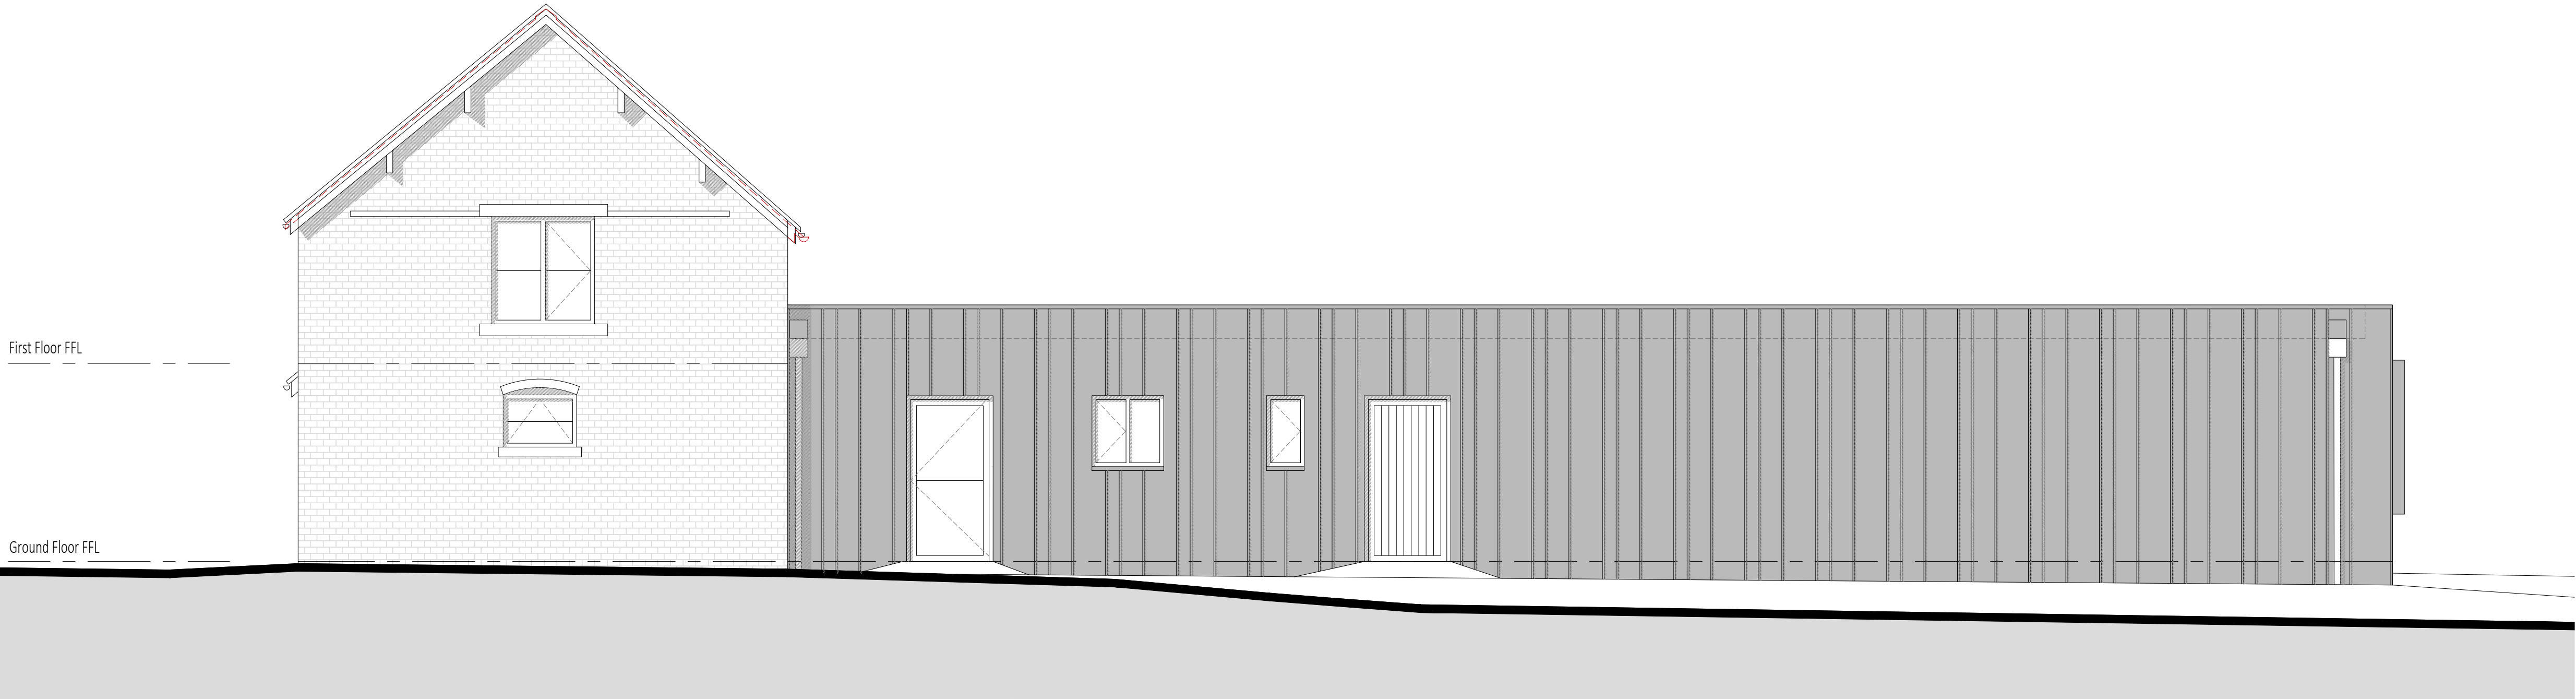


Side Elevation - Barn 2
1:50@A1

Revisions		
Client		
JPRB Holdings Ltd		
Contract		
Barn Conversion at Broadgate Hall Hollington, ST10 4HU		
Drawing Title		
Proposed Elevations 2 of 2 Barn 2		
Date	Aug 2022	Contract Number
Scale	1:50@A1	6193
Drg. no.	6193-011	Revision

ellis·hillman^A
partnership^{ltd}

Chartered Architects
www.ellishillmanpartnership.co.uk
admin@ellishillmanpartnership.co.uk
T: 01782 633116
Holly Lodge, 3 Silverdale Road, Wolstanton,
Newcastle under Lyme, Staffordshire, ST5 8BQ

 

SCALE 1 : 50
SCALE 1 : 1
0m 1m 2m 3m
0m 10mm 20mm 30mm 40mm 50mm 60mm