



Copyright of this drawing is vested in the Architect and it must not be copied or reproduced without consent. Figured dimensions only are to be taken from this drawing. All contractors must verify the site and be responsible for checking and checking all dimensions relative to their work. Hewitt Clark Architects Ltd are to be advised of any variation between drawings and site conditions.

CLIENTS ARE ADVISED TO CLARIFY DIMENSIONS WITH THE ARCHITECT PRIOR TO SETTING OUT AND NOT TO SCALE FROM THE DRAWINGS.


Rev.	Drawn	Comments	Date
A	NJH	Amendment following client feedback.	20/01/23

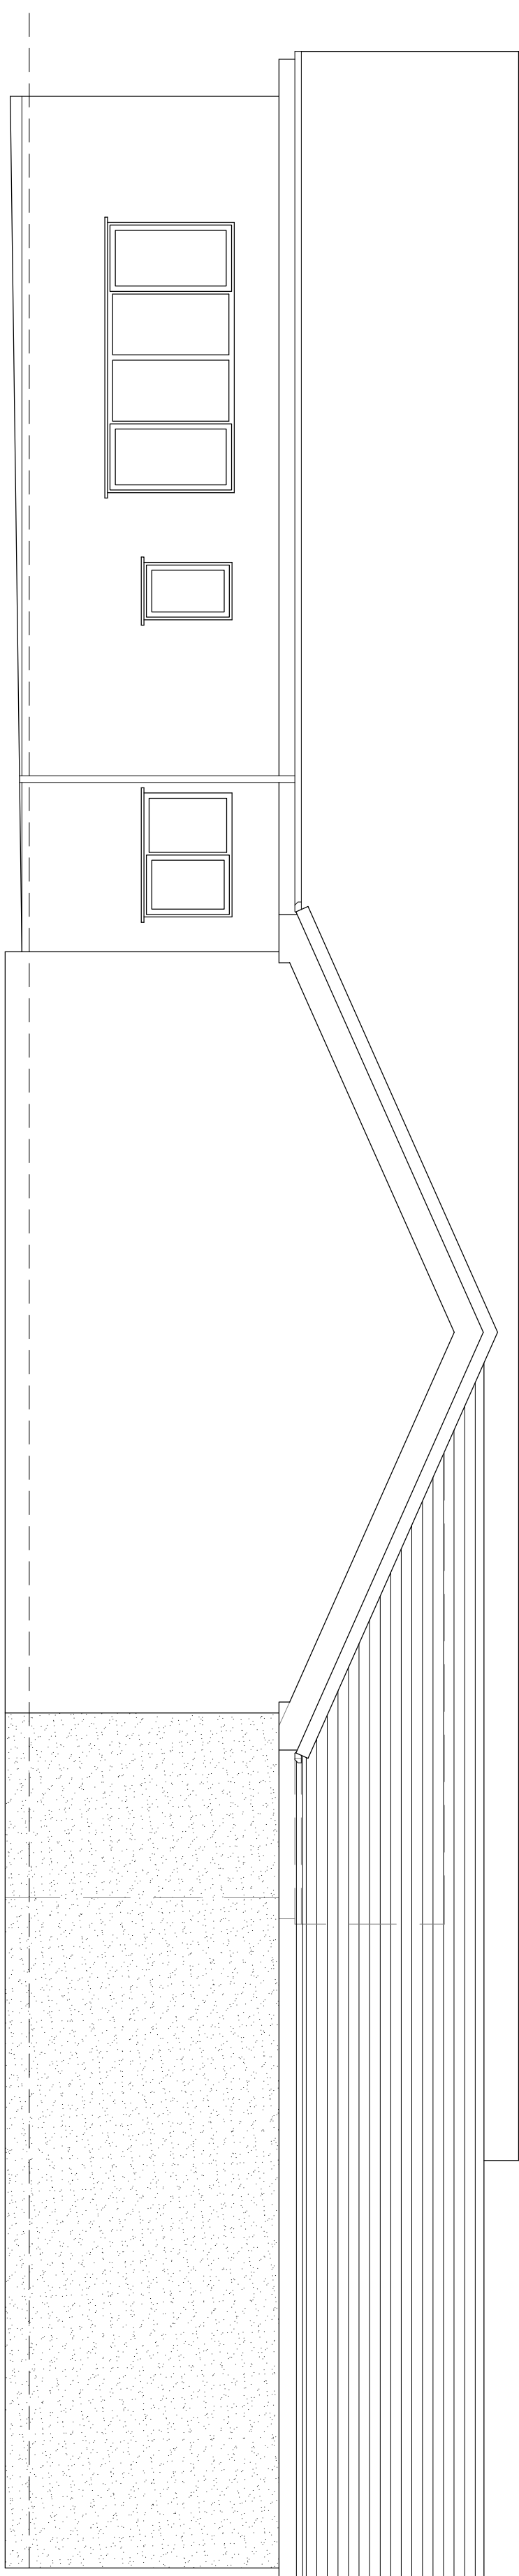


Side Elevation 1:50

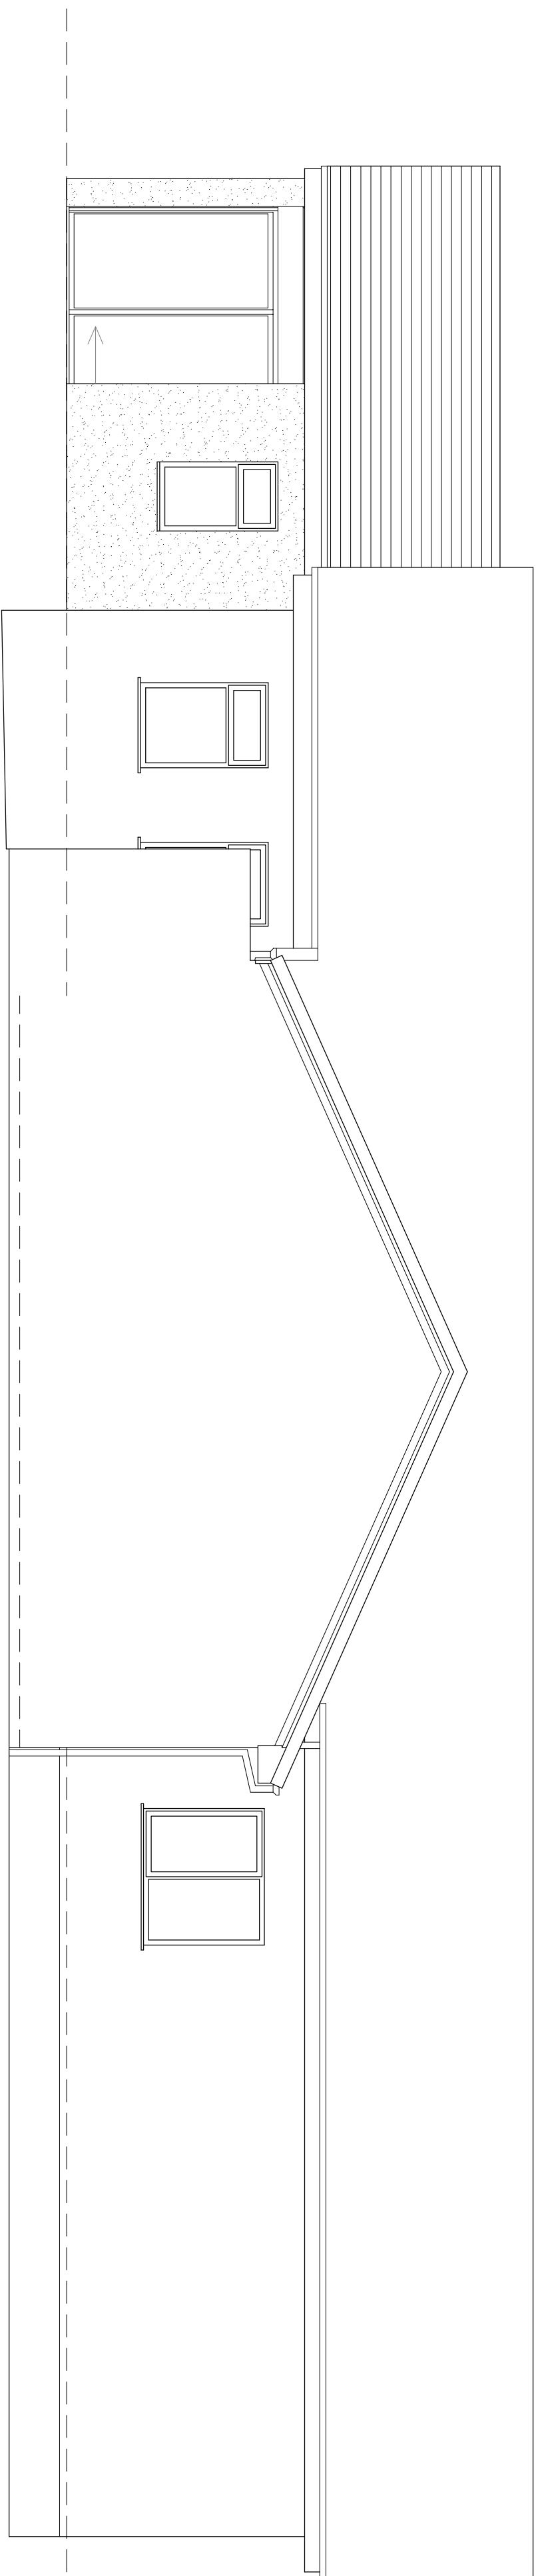


Side Elevation 1:50

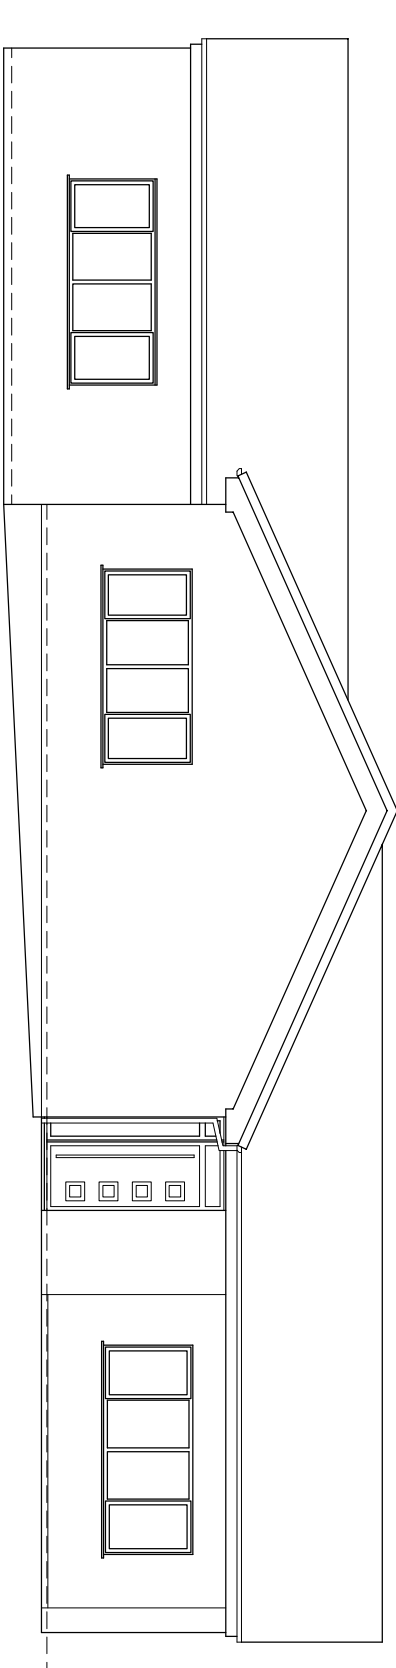


Front Elevation 1:100

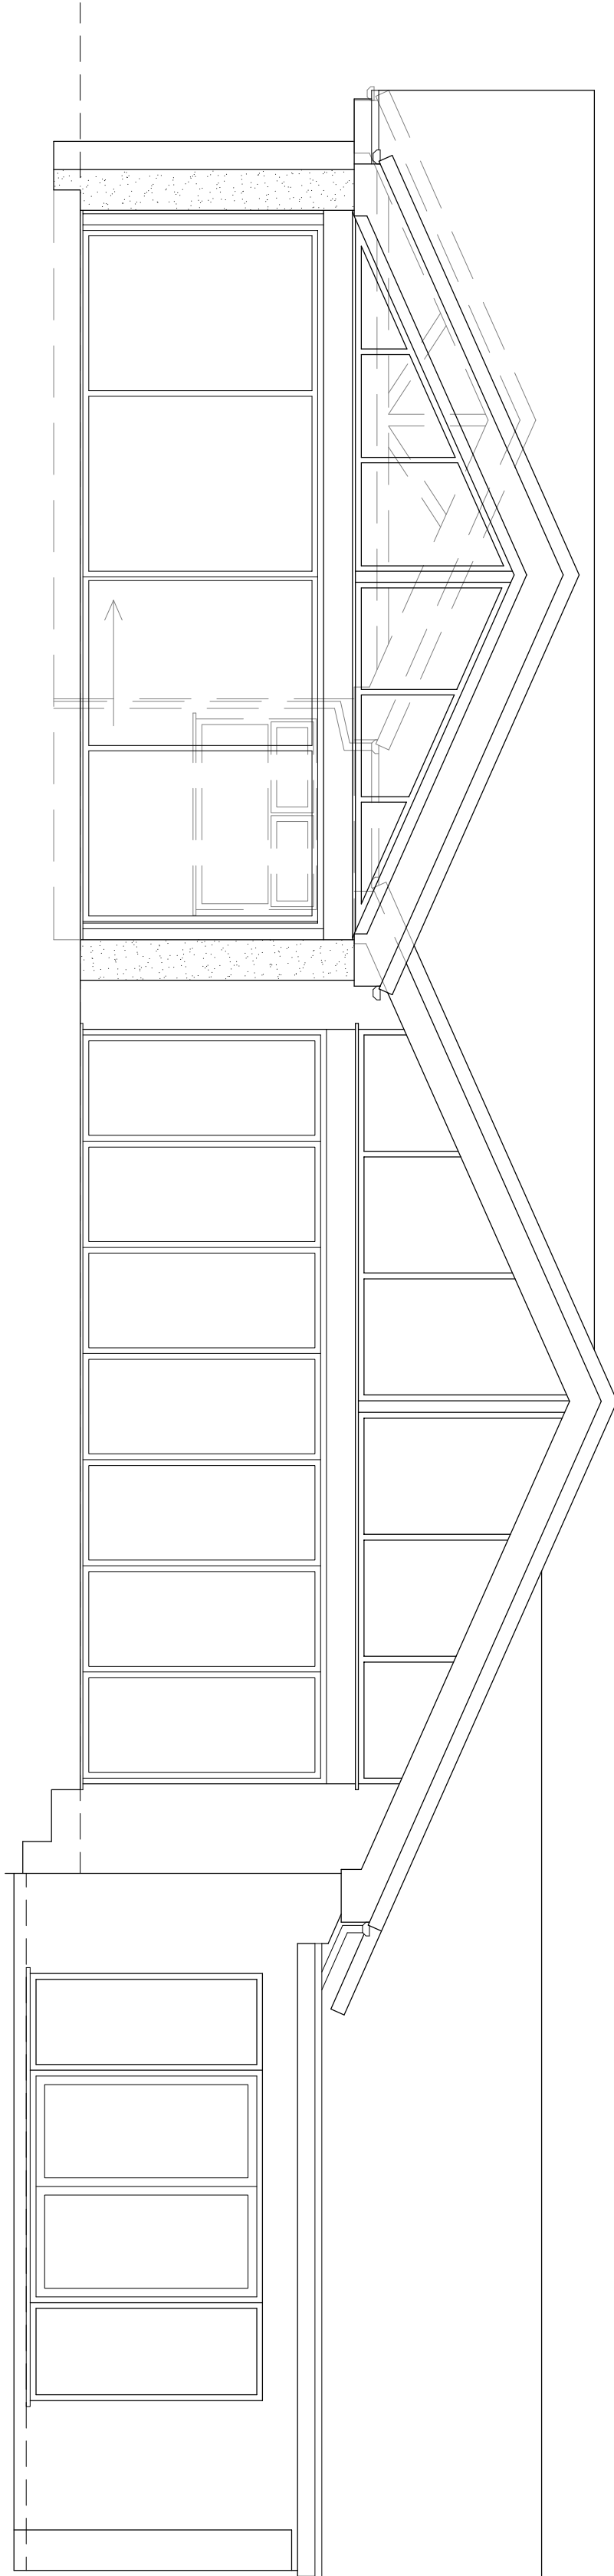

Rear Elevation 1:50

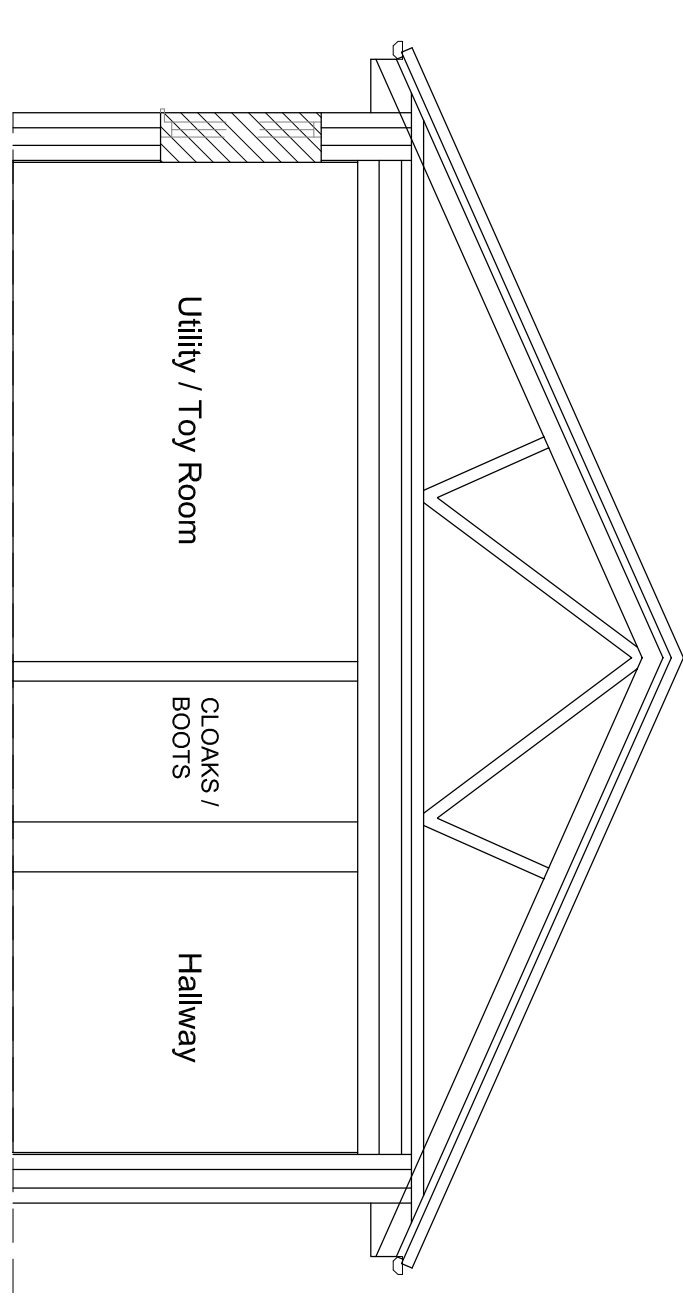

Typical Section A-A 1:50

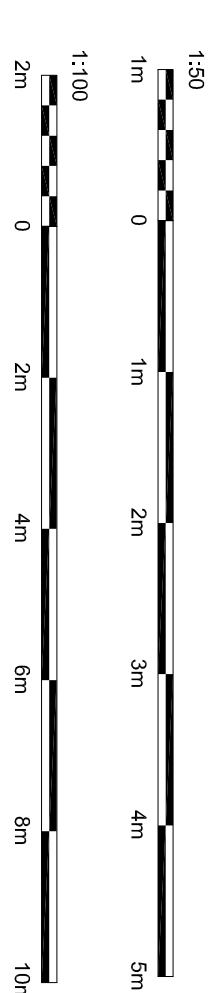

Hewitt & Carr Architects
A: Daisy Bank House | 17-19 Leek Road | Cheddle | ST10 1JE
T: 01 538 756888
E: enquiries@hccarchitects.co.uk
W: www.hccarchitects.co.uk

Client
Mrs Emma Whalley

Proposed rear extension and air source heat pump at 161 Park Lane, Knypersley, Stoke-on-Trent

Elevations as Proposed

Planning

Date January 2023

Scale @A1 As Stated

Project No. Drawing No.

01207 PL(0)11

A
Rev