





EXISTING SOUTH EAST ELEVATION

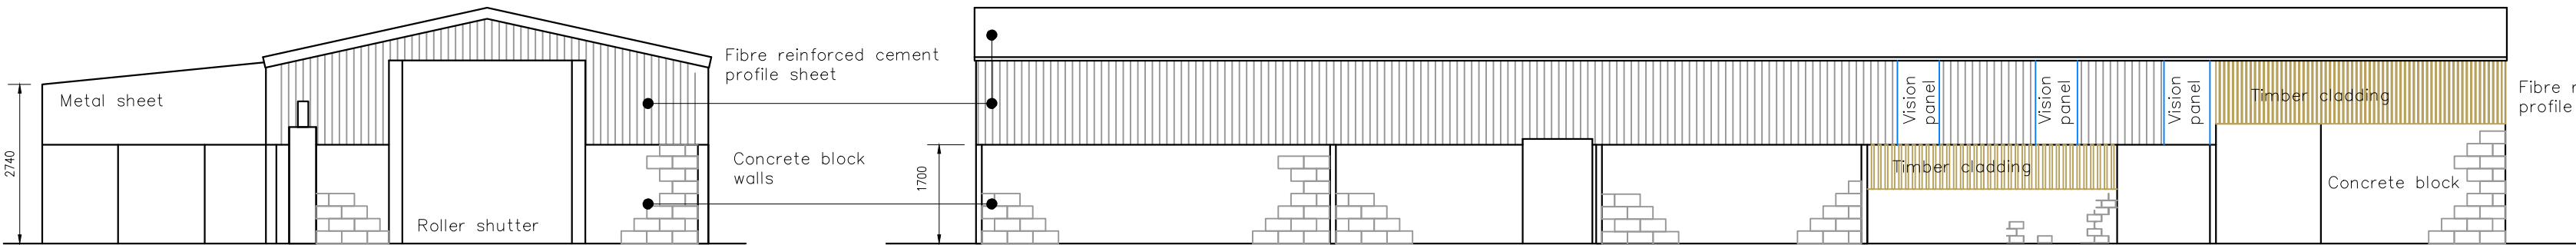

EXISTING NORTH EAST ELEVATION


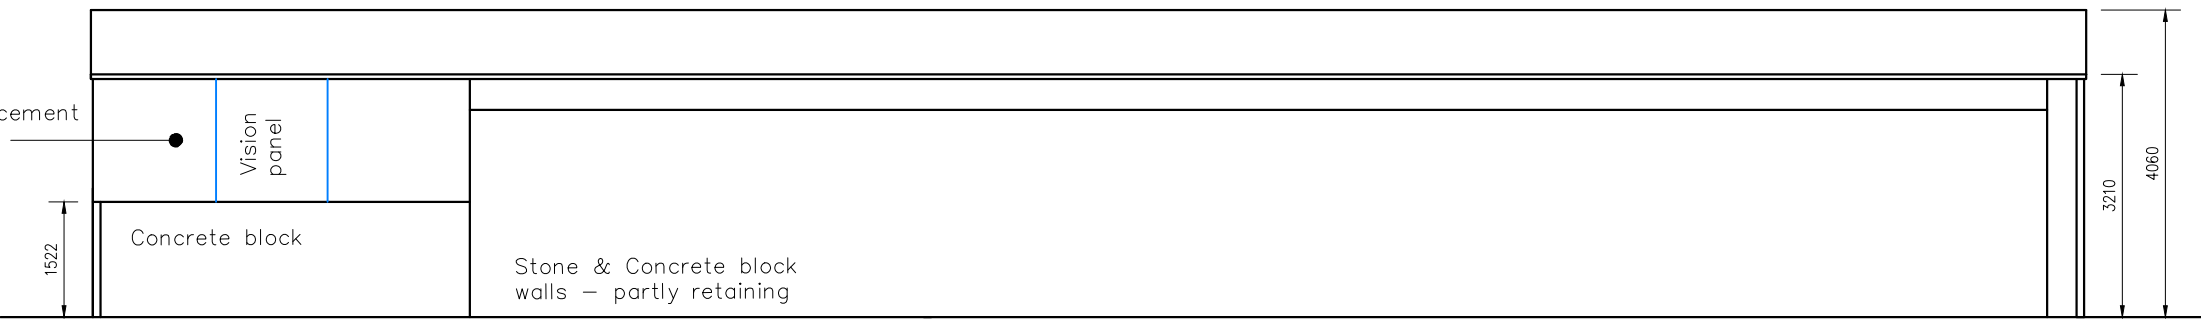


EXISTING SOUTH WEST ELEVATION

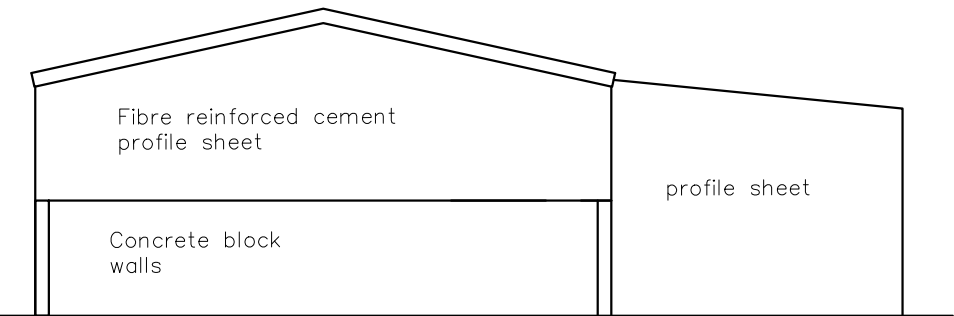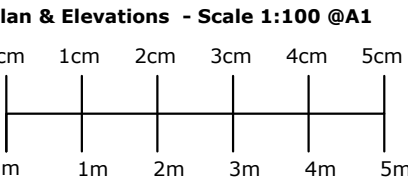


EXISTING NORTH WEST ELEVATION

EXISTING FLOOR PLAN

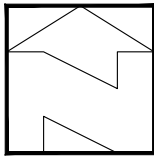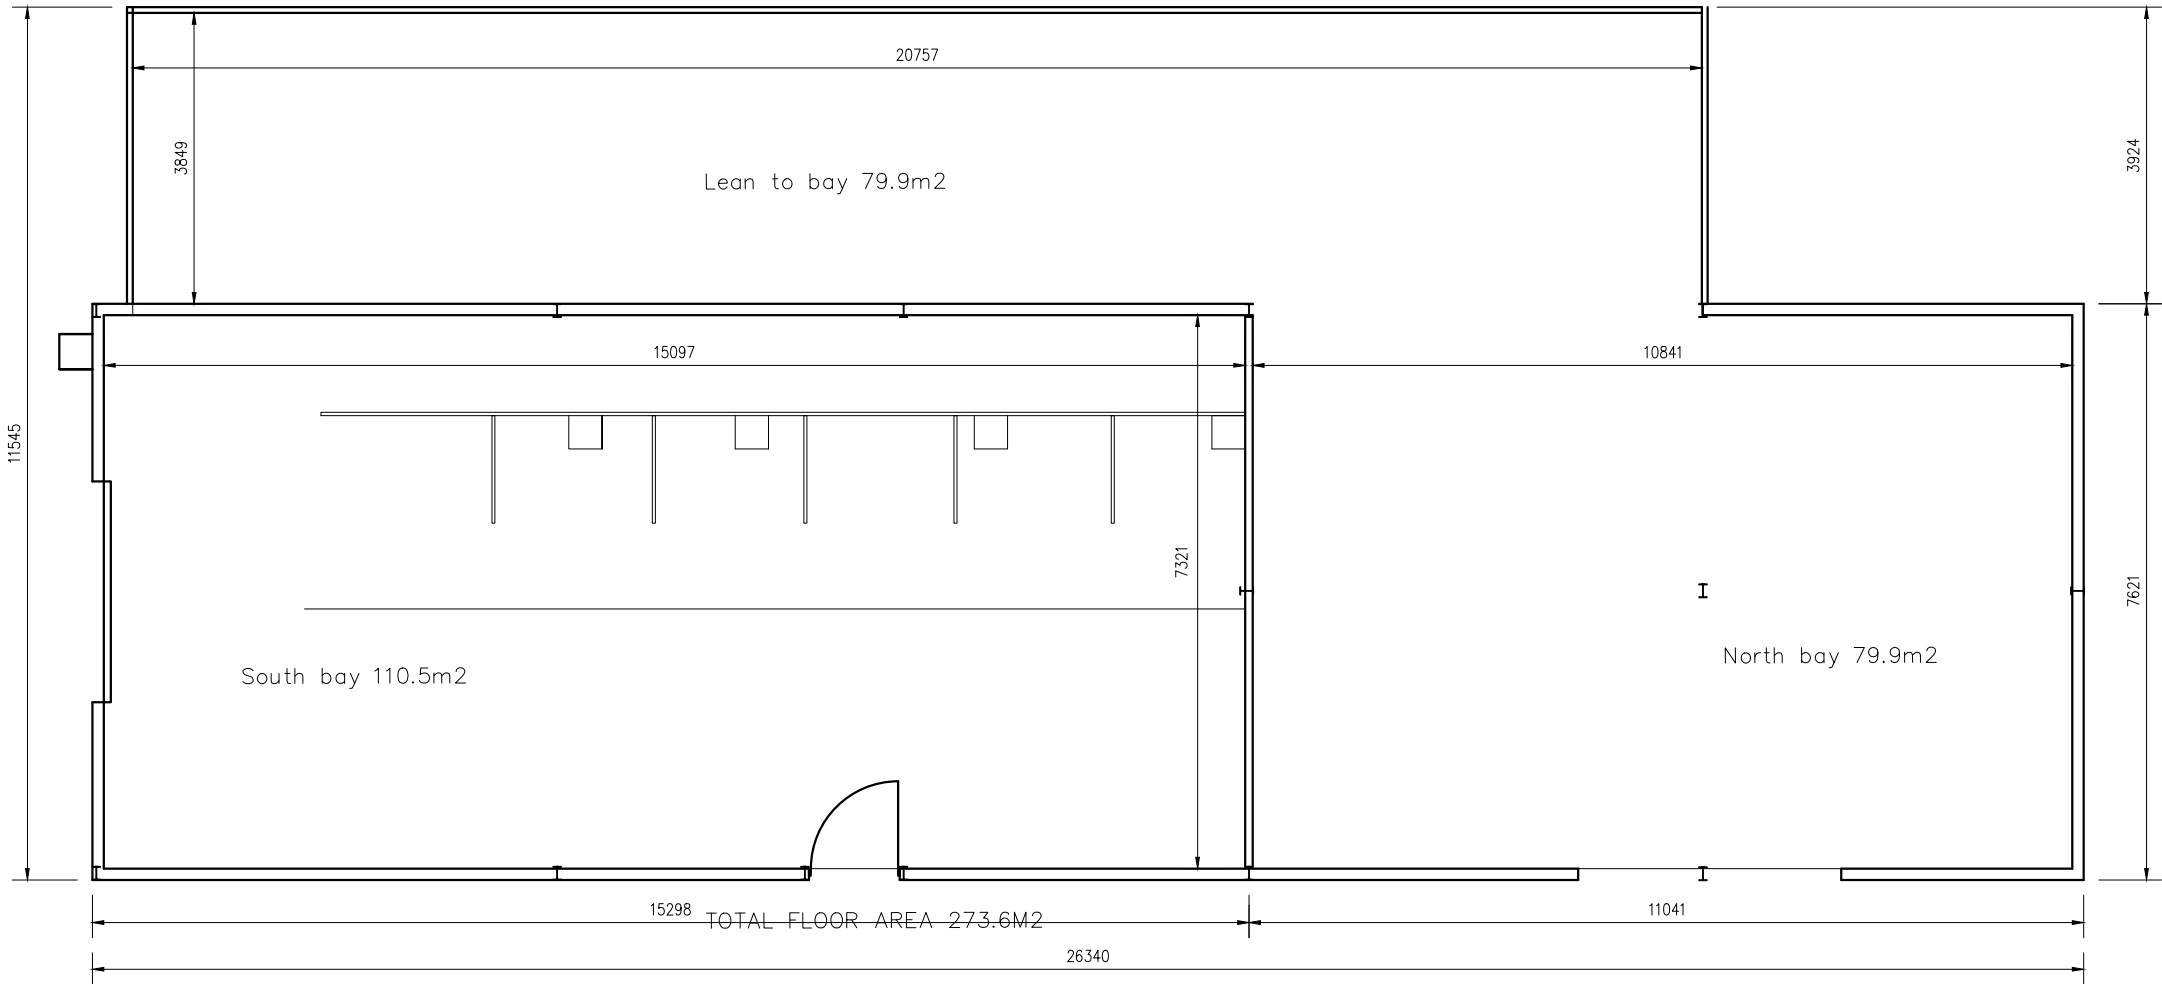

EXISTING SITE PLAN SCALE 1 to 200

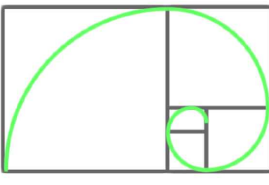 **bayon**
architecturaltechnology
BESPOKE ARCHITECTURAL SERVICES
Bayon Architectural Technology Limited
Suite 140, Silk House, Park Green, Macclesfield, SK11 7QJ
t: 07875 718 808 | wynevans@bayon.at | www.bayon.at

Conversion of farm building into residential

EXISTING PLAN, ELEVATIONS & SITE PLAN

Site & Client Address Mr S Smallwood Stanley Farm Dial Lane Rushton Spencer Staffordshire SK11 0RU	Date 19 - 12 - 2022
	Scale 1:100/200@A1
	Drawing Ref. C545
	Drawing No. C545-2