



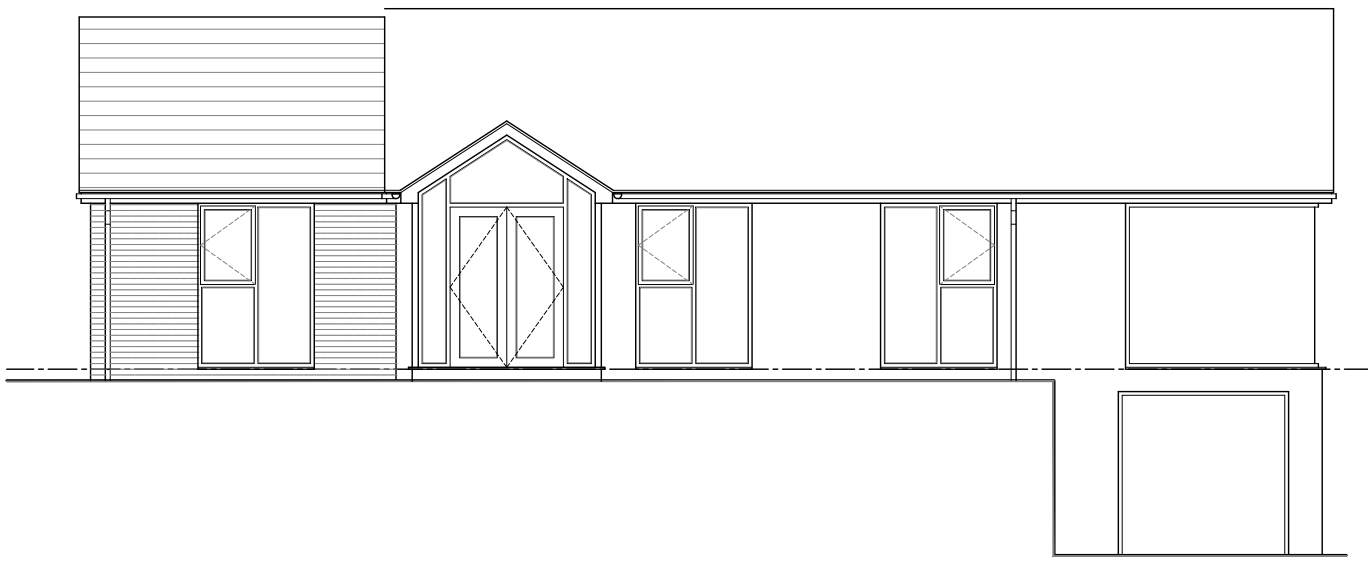


Front Elevation
Scale 1:100

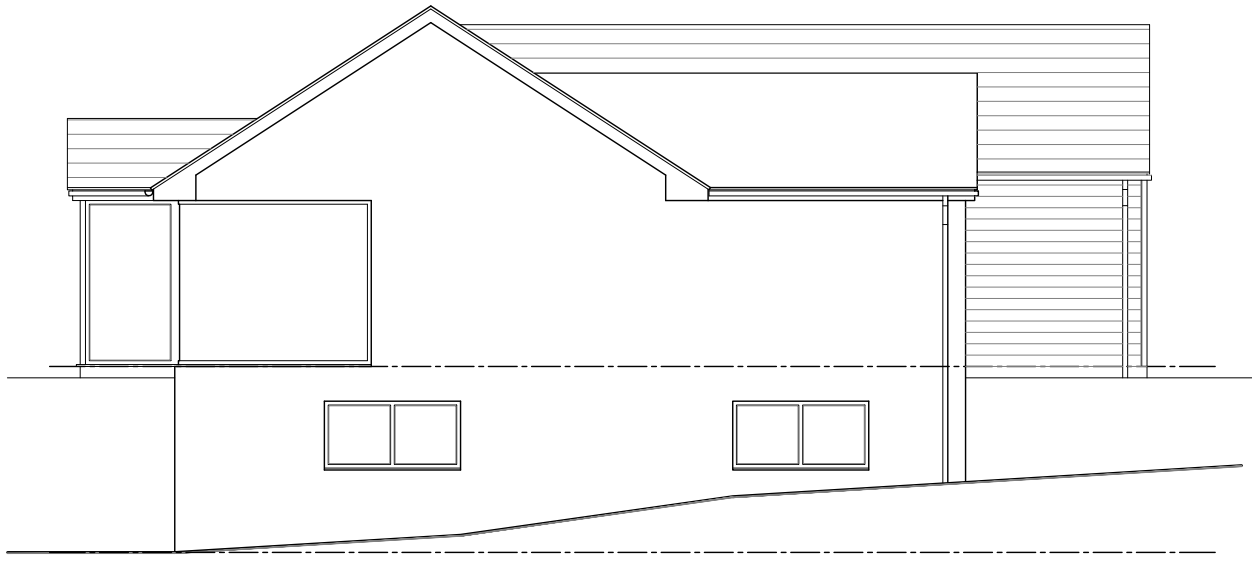


Side Elevation
Scale 1:100




Rear Elevation
Scale 1:100

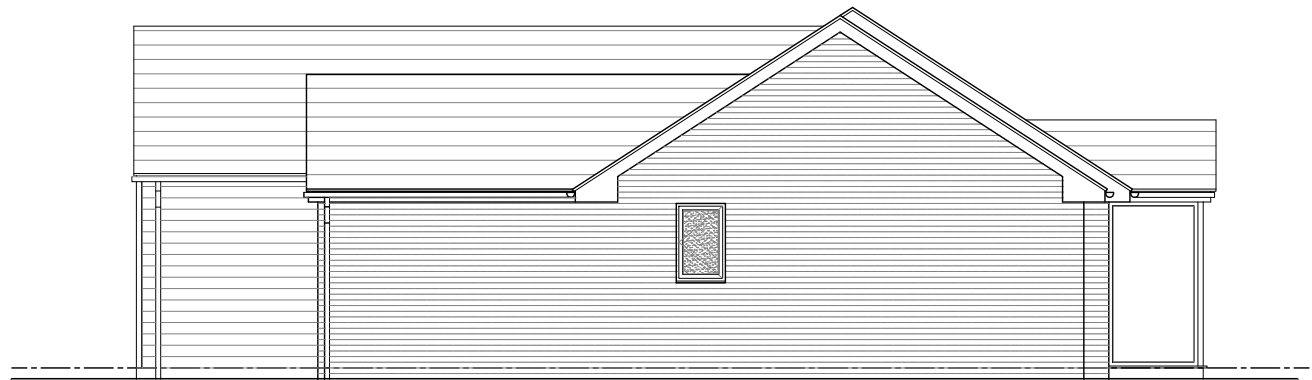


Side Elevation
Scale 1:100

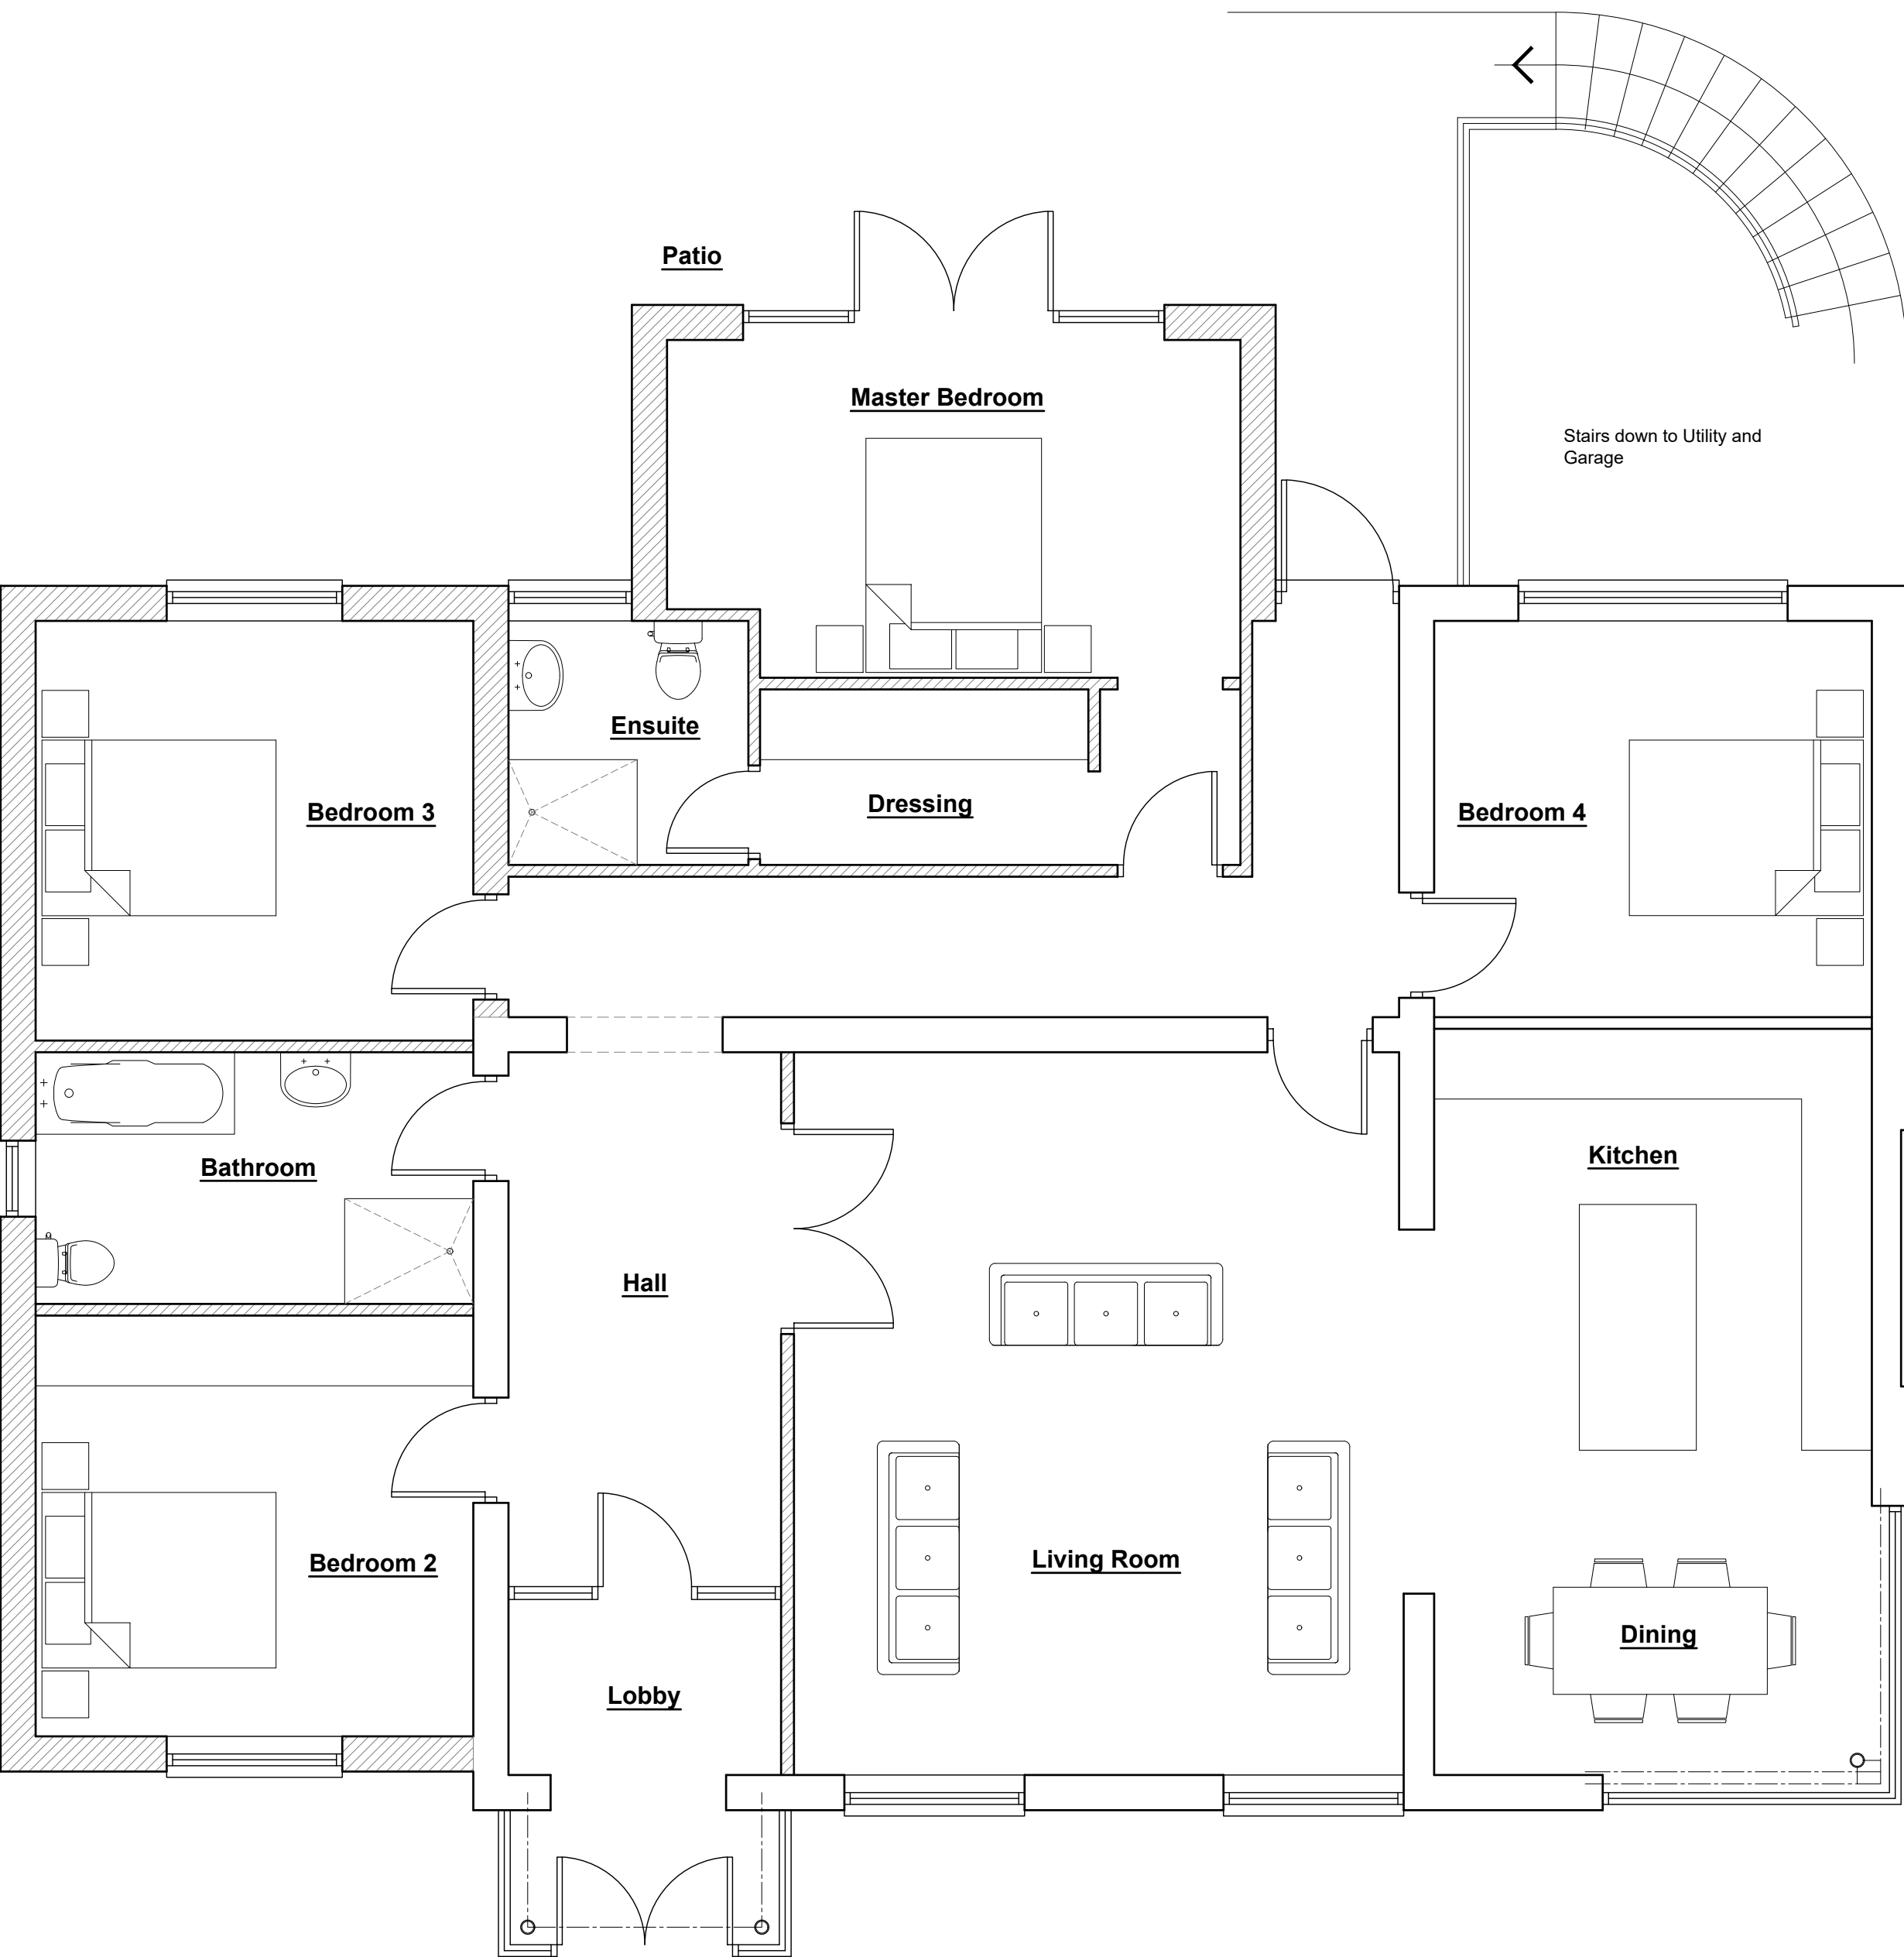

Proposed Floor Plan
Scale 1:50

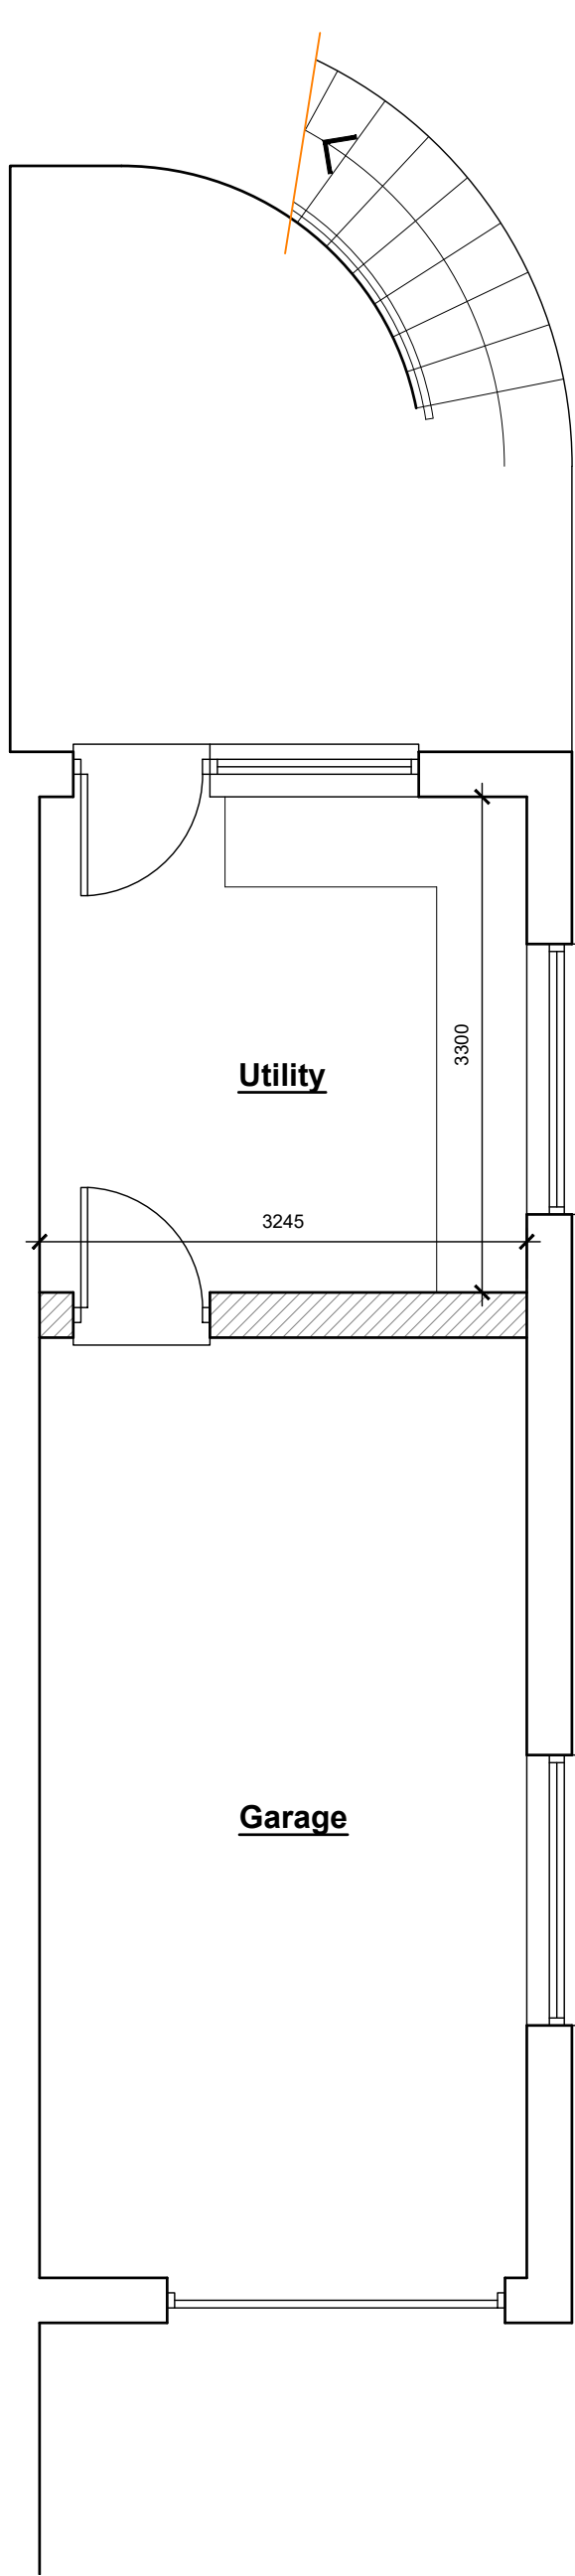

Proposed Basement Plan
Scale 1:50

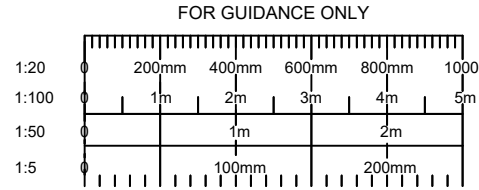

The following risks are identified as unusual or unfamiliar to a competent contractor

CONSTRUCTION RISKS
There are no significant or unfamiliar risks

DEMOLITION RISKS (FUTURE)
There are no significant or unfamiliar risks

It is assumed that all work will be carried out by a competent contractor working, where appropriate, to an approved method statement

Notes:

- Gross internal Floor Areas:
- Main Floor - 168sq.m
- Gym / Garage - 36 sq.m

REV	DETAILS	DATE	CHECKED
E	Front wall of extension repositioned and ridge lowered.	16.01.23	
D	Dimensions added	21.11.22	
C	Title block amended	17.11.22	
B	Plan layout amended; Elevations updated to suit; Basement added - sb	27.10.22	
A	Dimensions added; Gross areas added - sb	17.08.22	


brownhill hayward brown
chartered architects

01545 284357 - mail@bhbarchitects.co.uk		DRAWING NO.	
Extension to Existing Dwelling, Leek Road, Cheadle		3910 - 101	
Proposed Layout (Existing Dwelling)		REV	DATE
A. J. Beaman		E	Aug '22
Preliminary		DRAWN	SCALE
SB		-	Varies @ A1
 ISO 9001 REGISTERED FIRM	 ISO 14001 REGISTERED FIRM	The copyright of this drawing and design is vested in the Architect and must not be copied or reproduced without written consent. All dimensions given are to be verified on site by the responsible contractor.	
			