




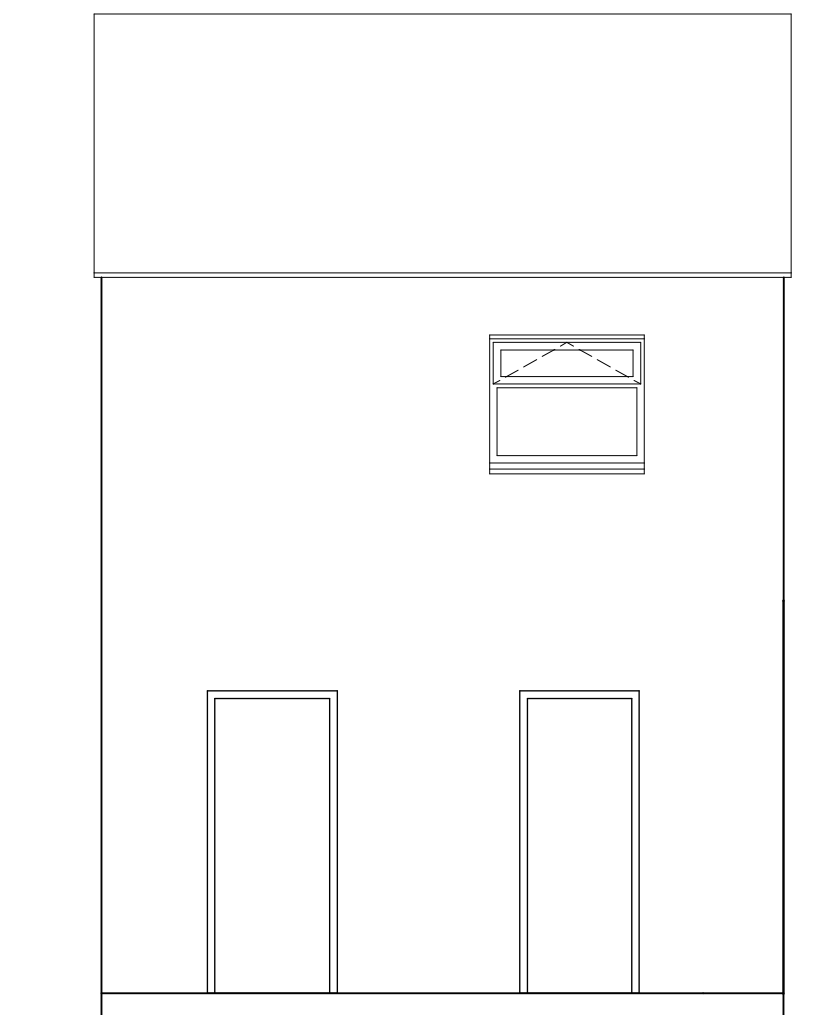


EXISTING FRONT
ELEVATION
(SOUTH)

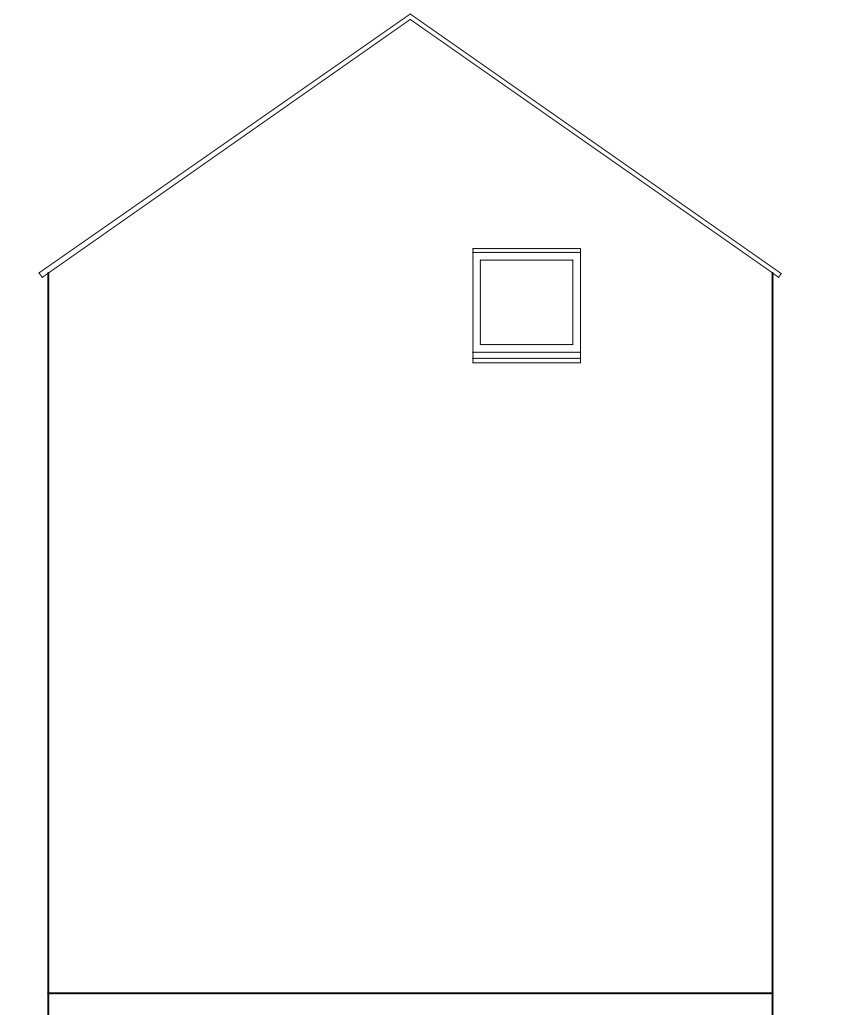


EXISTING SIDE
ELEVATION
(WEST)

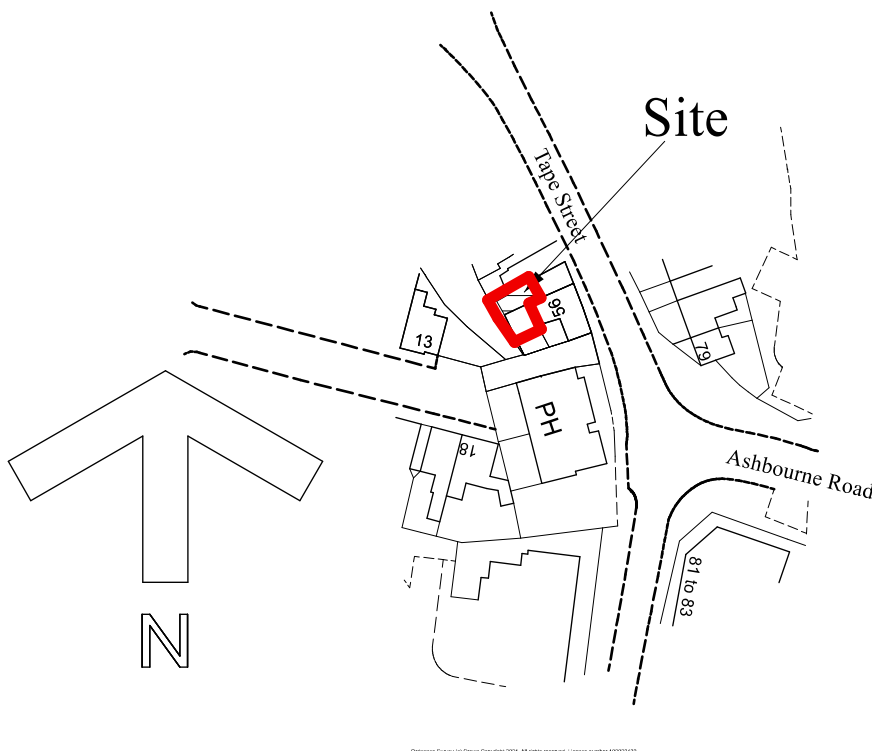


LOCATION PLAN

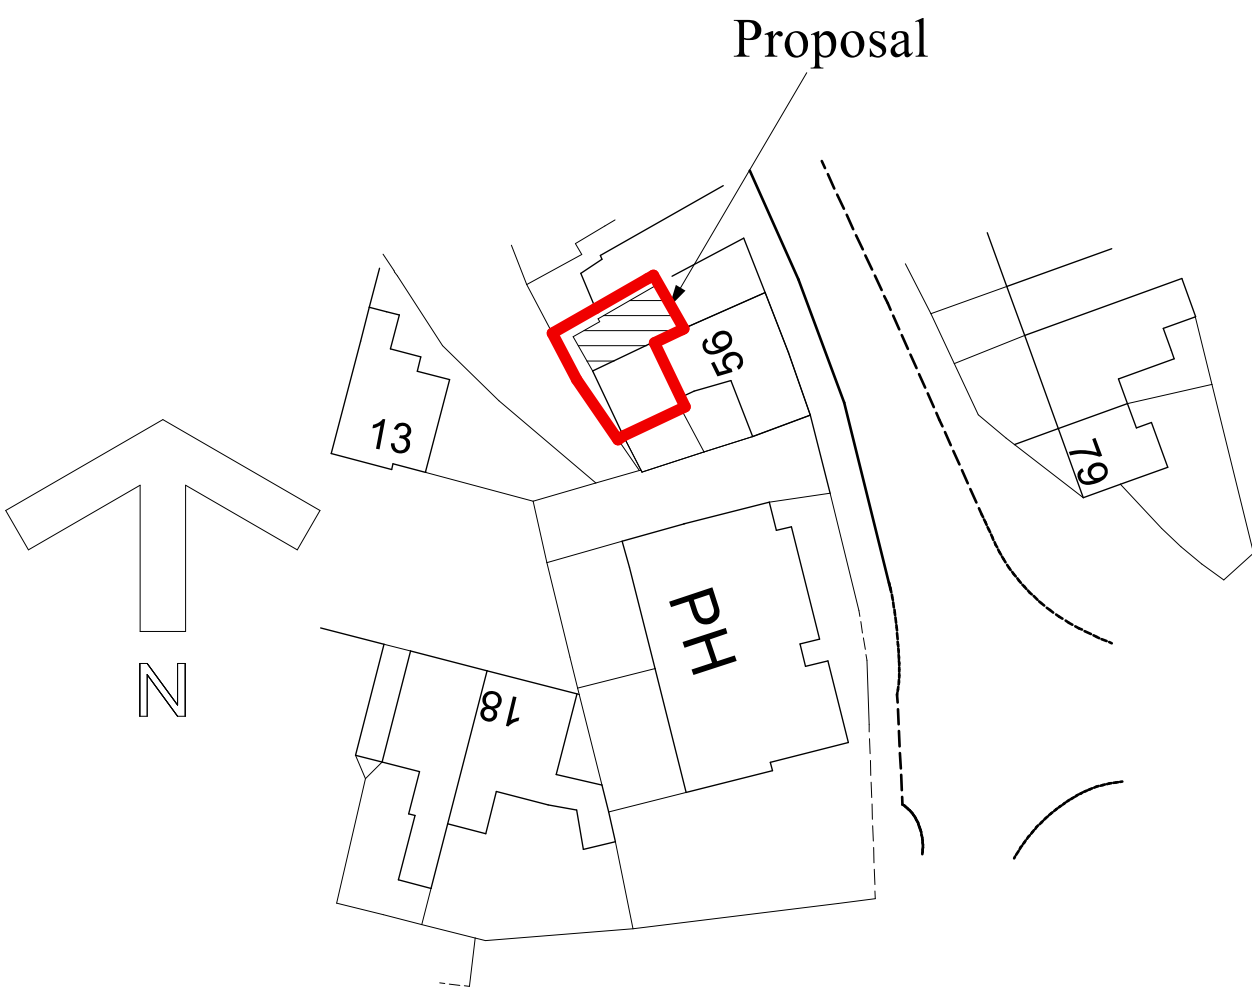

SITE PLAN

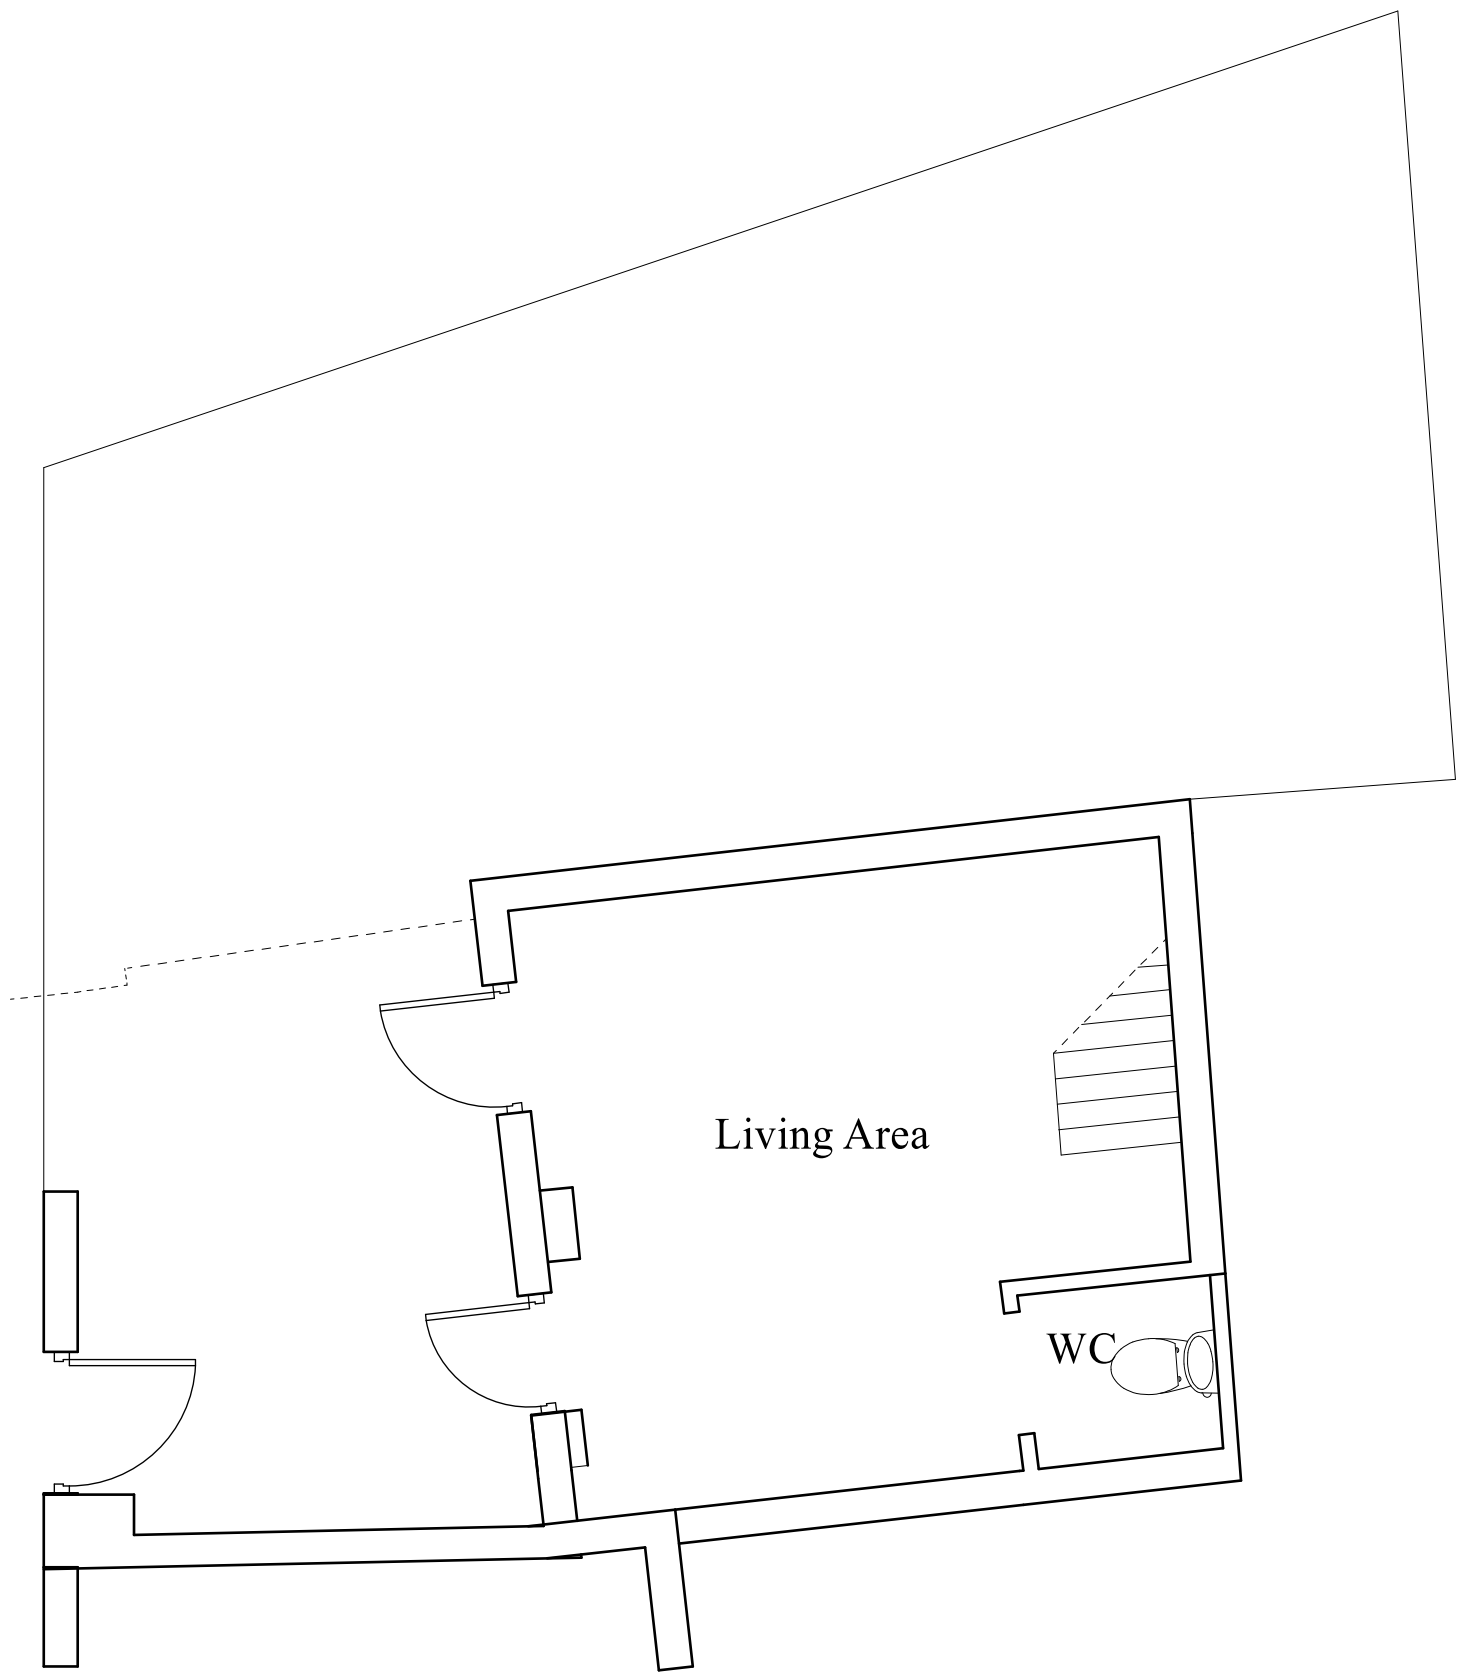

GROUND FLOOR PLAN
(AS EXISTING)

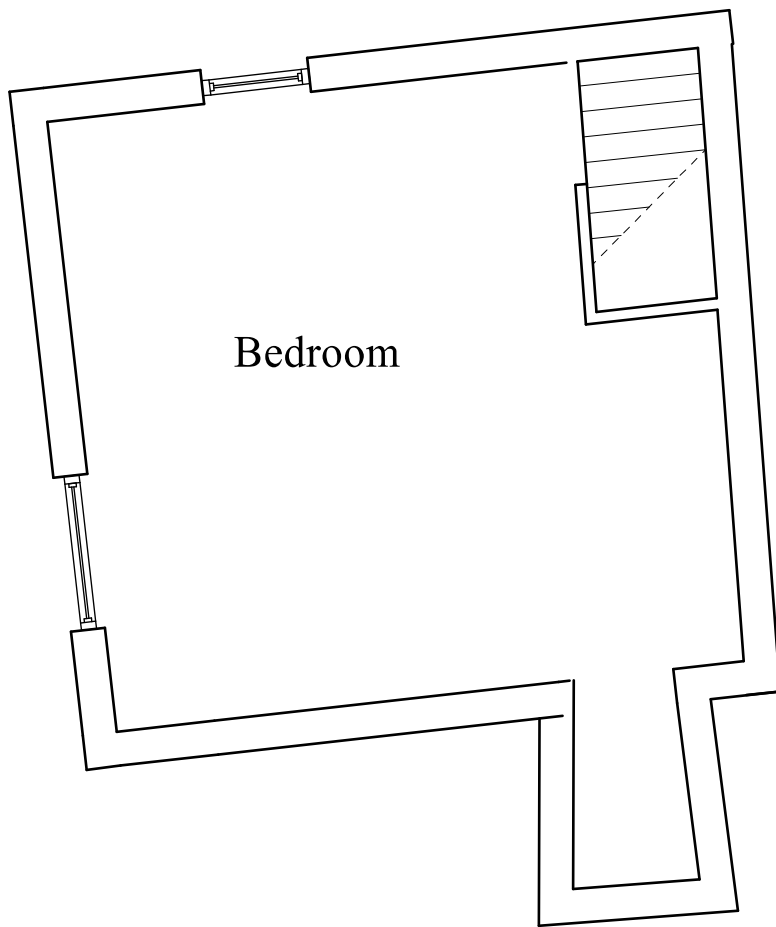

FIRST FLOOR PLAN
(AS EXISTING)

MR. A. SAVAGE

DATE JANUARY 2023

PROPOSED EXTENSION & ALTERATION TO OUTBUILDING
TO CONVERT TO DWELLING

AT
LAND ADJACENT TO
56, TAPE STREET,
CHEADLE,
STOKE-ON-TRENT,
ST10 1EP

SCALES (at A1):
PLANS 1:50
ELEVATIONS 1:50
SITE PLAN 1:500
LOCATION PLAN 1:1250

DRAWN BY:
MALCOLM SALES
QUANTITY SURVEYORS, DESIGNERS
& BUILDING COST CONSULTANTS
CHURCHILL SUITE,
LULWORTH HOUSE,
51, HIGH STREET,
CHEADLE, STOKE-ON-TRENT,
STAFFS. ST10 1AR
TEL: 01538 757233
MOB: 07889 225437
E-MAIL: Malcolm.sales@salesqs.co.uk

AS EXISTING

FOR PLANNING & BUILDING
REGULATIONS APPLICATIONS

DRAWING NR. 2108/04/01