


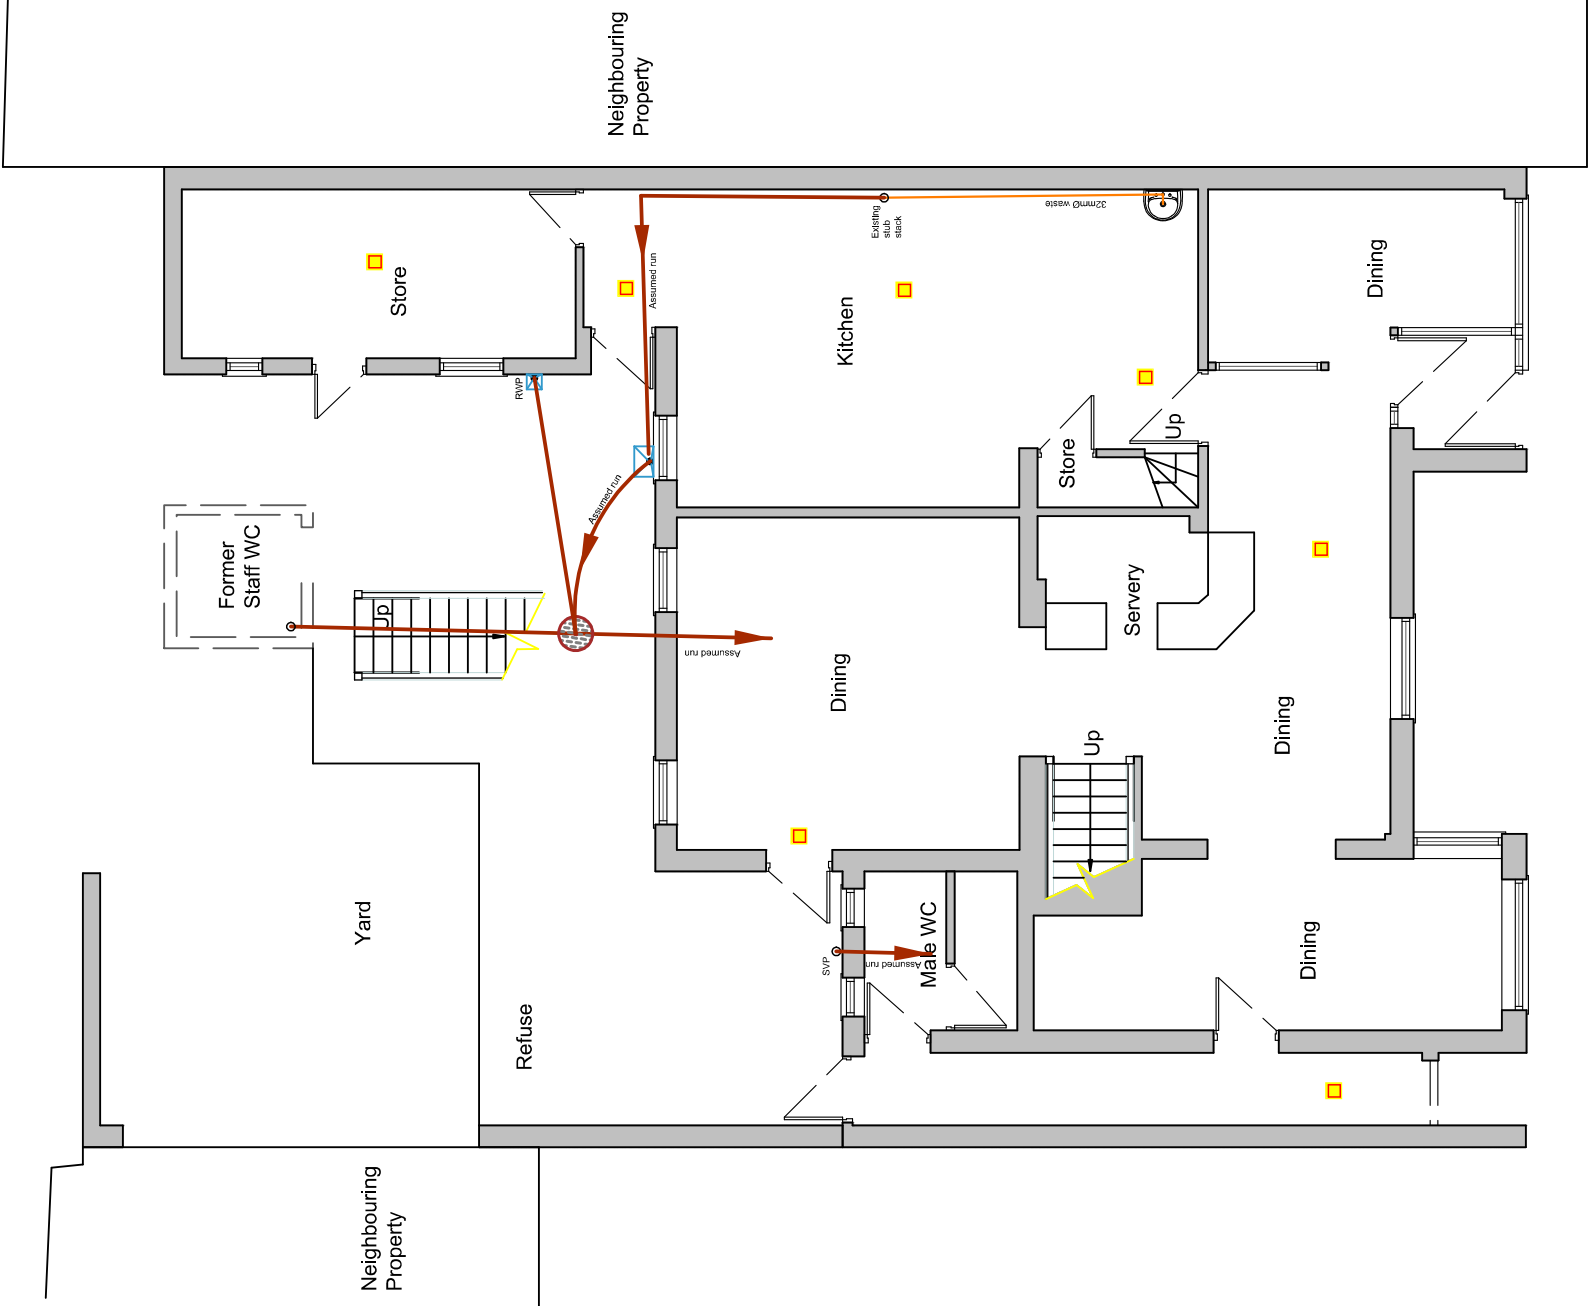


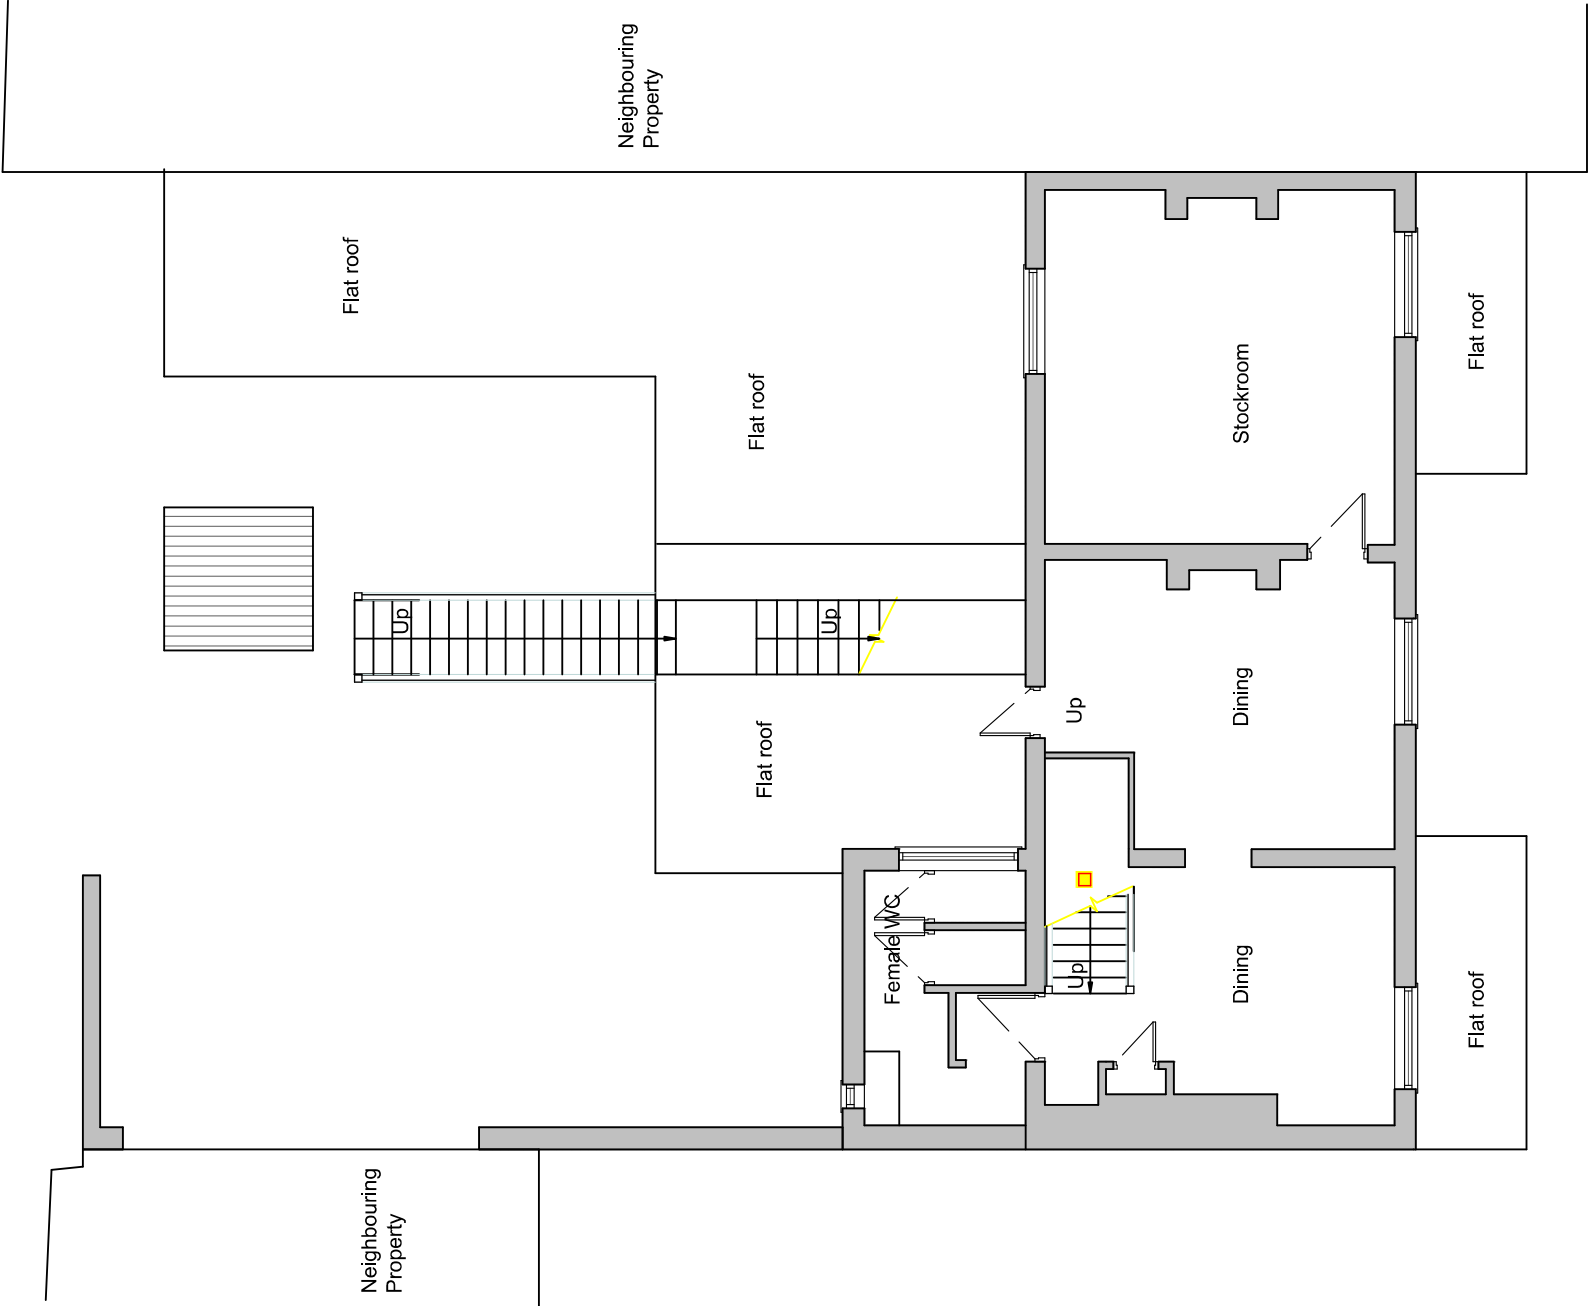


Ground Floor Plan

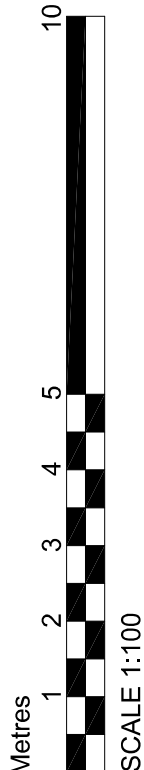


First Floor Plan

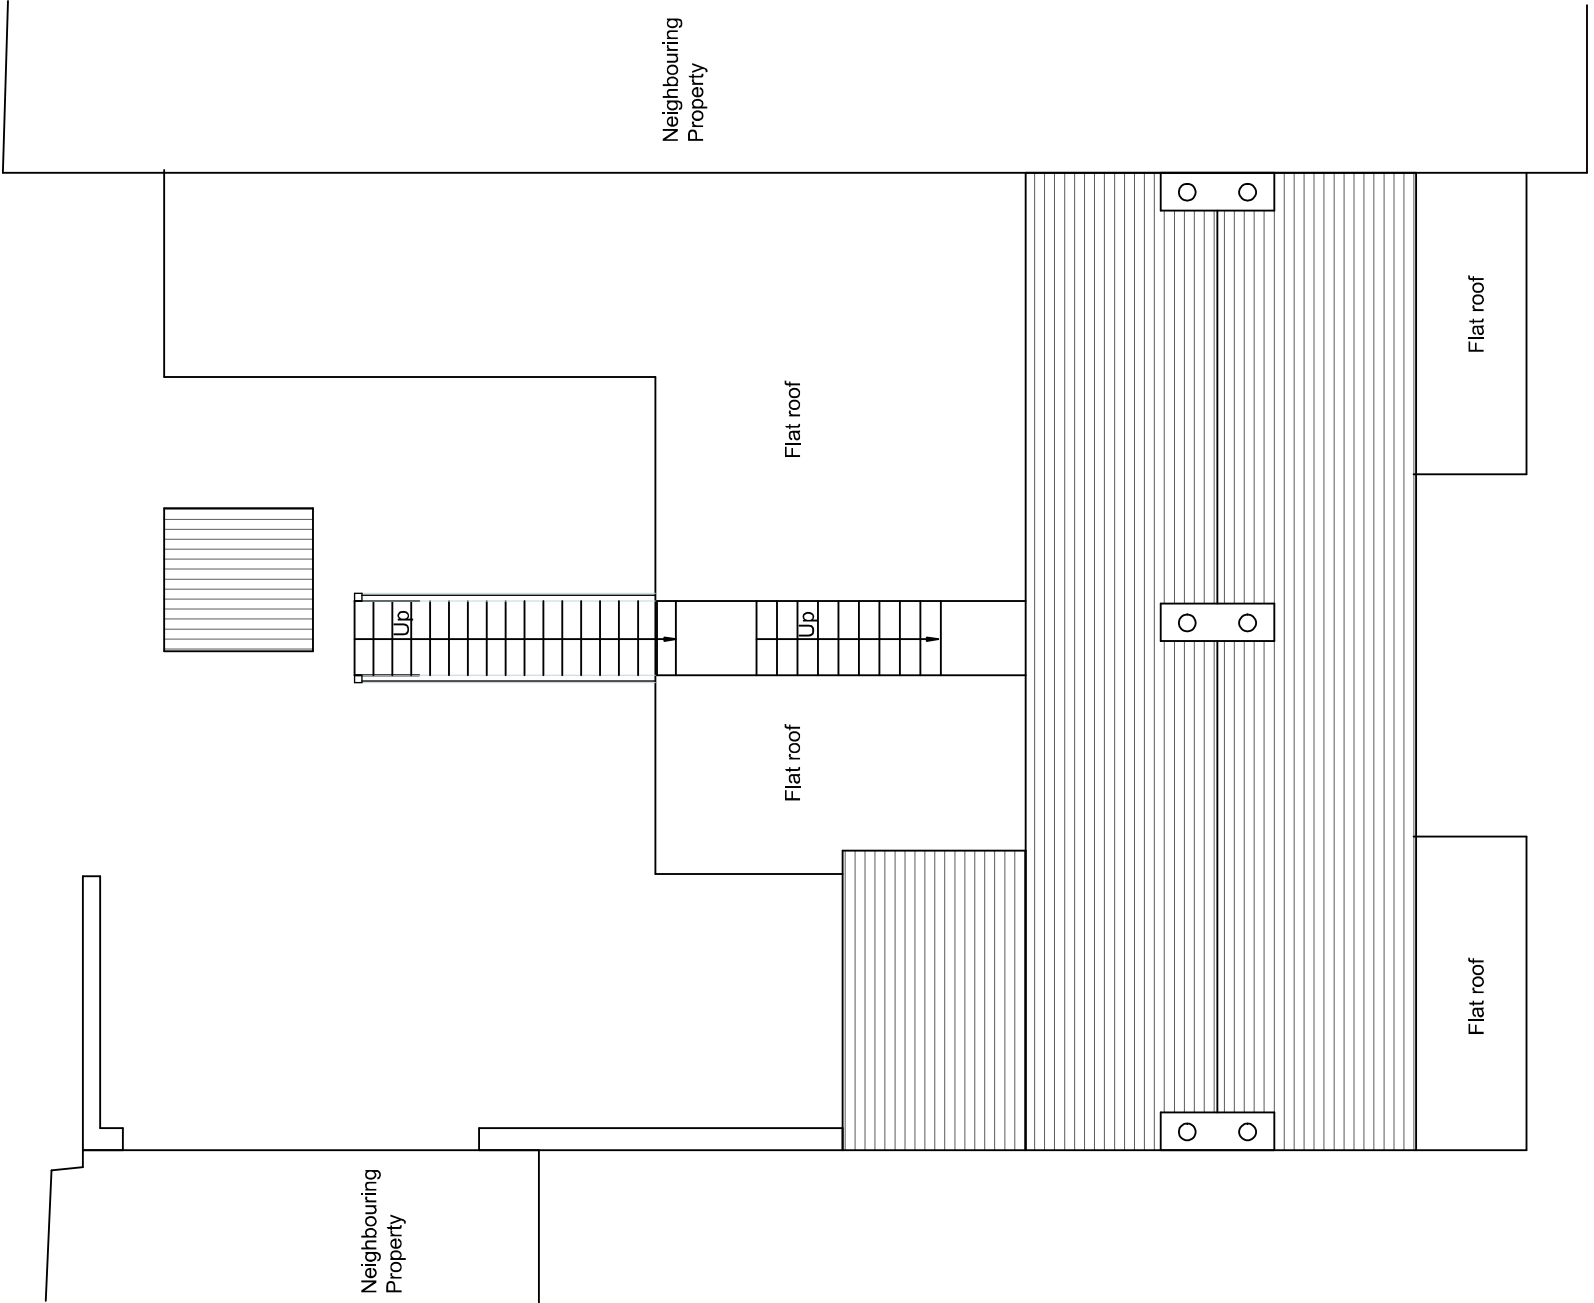


Second Floor Plan

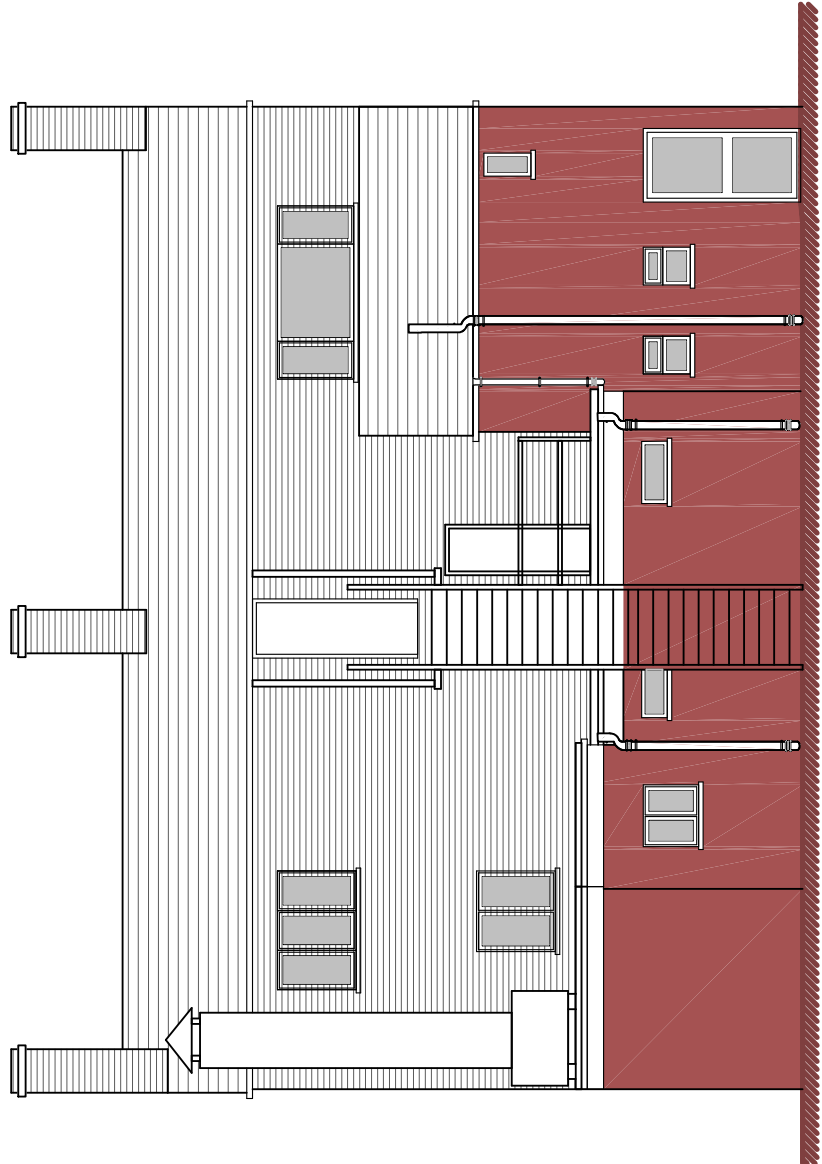

Rear Elevation

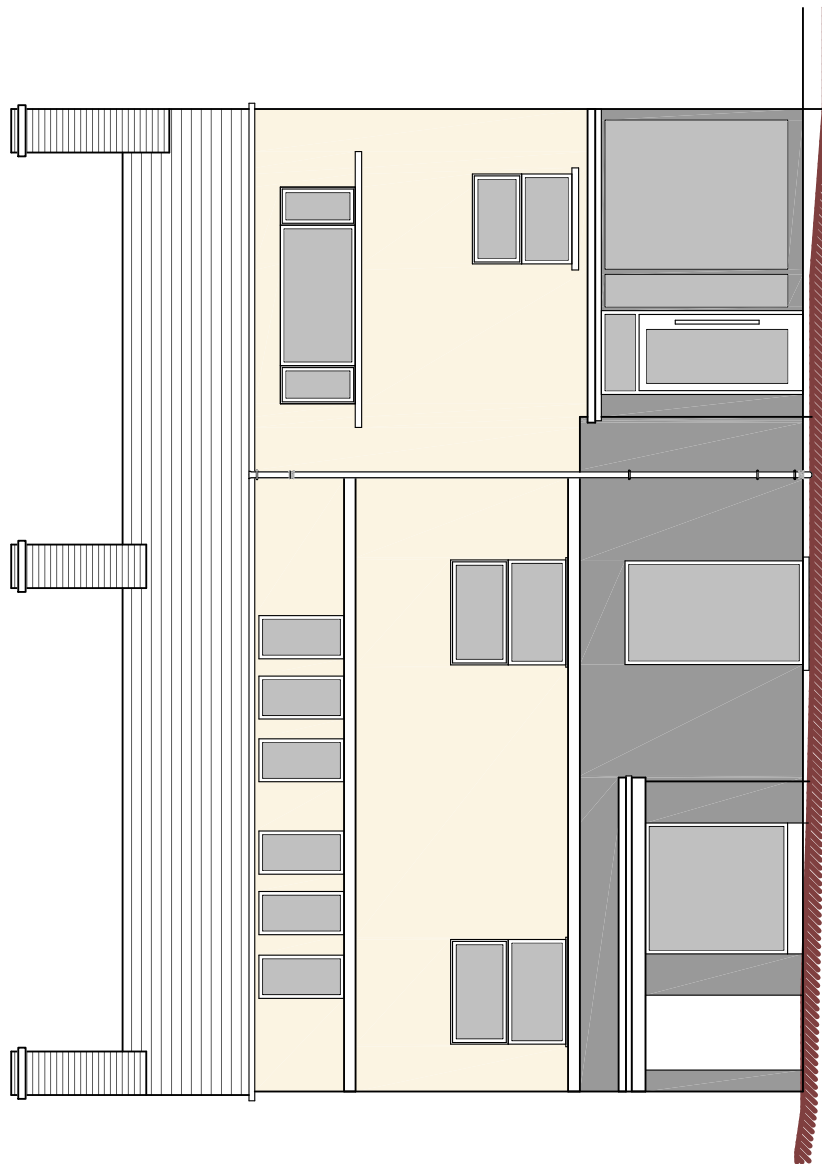

Front Elevation

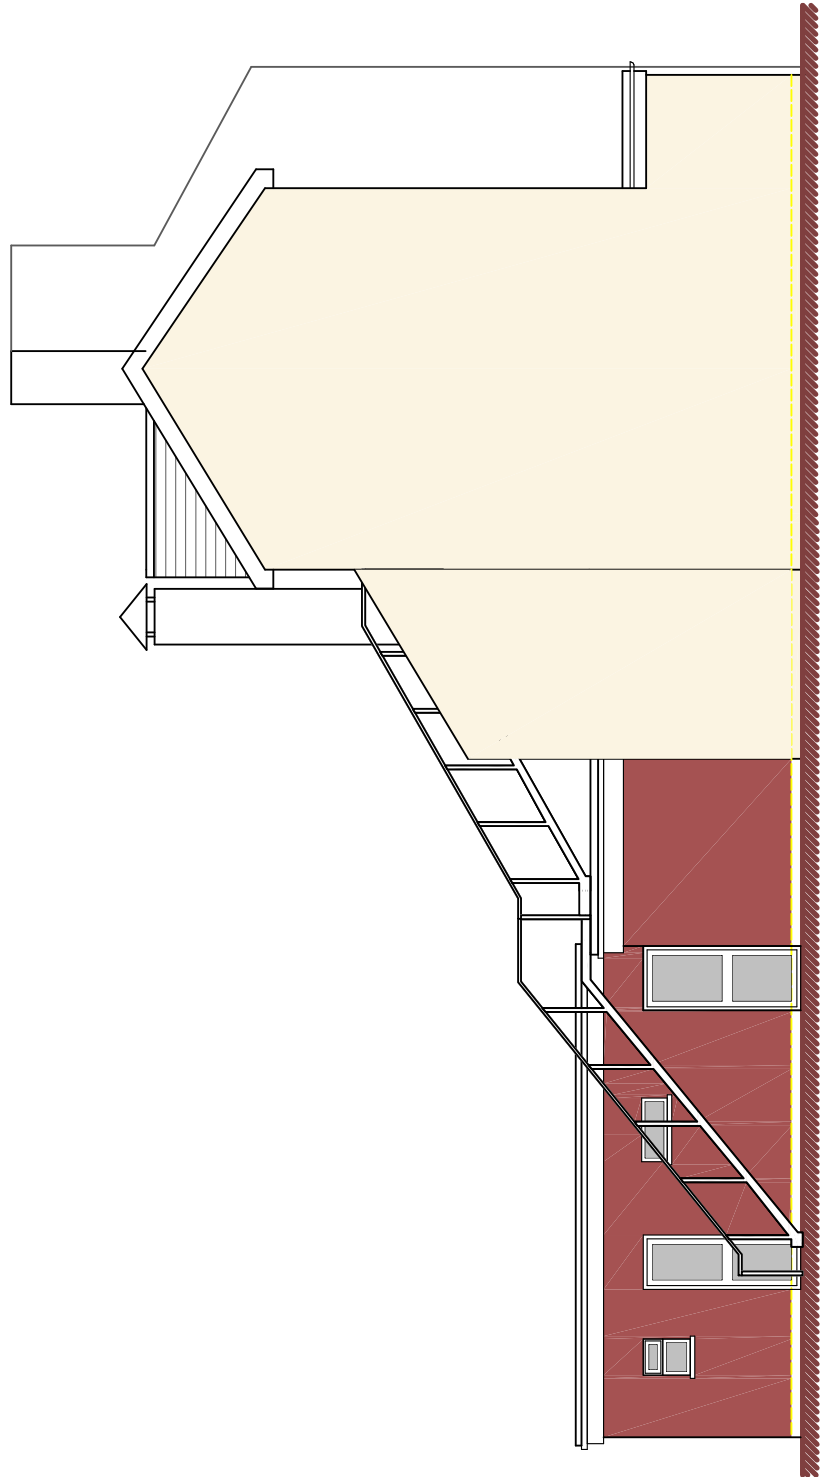

Side Elevation

DBD Architectural Consultancy Ltd
©2018

1. Copyright is vested with DBD Architectural Consultancy Ltd.
2. All dimensions to be checked on site before proceeding.
3. Contractor to check/adjust dimensions of new work to suit existing conditions. Do not assume existing structure or details are plumb, square or level.
4. Contractor must notify the architect of any discrepancies before proceeding.
5. All drawings to be read in conjunction with all other consultants drawings and specs.

Rev	Date	Description



Pabna Indian Restaurant 16 - 18 Ashbourne Road Leek Staff	Project
Internal Alterations and Extension to the Rear	Project

Plans as Existing	Rev
Stage: Planning	Rev
Scale: A1	Date: 09.11.17
Scale: 1:100	Job No: 1805-100
Drawing Number: PL 02	