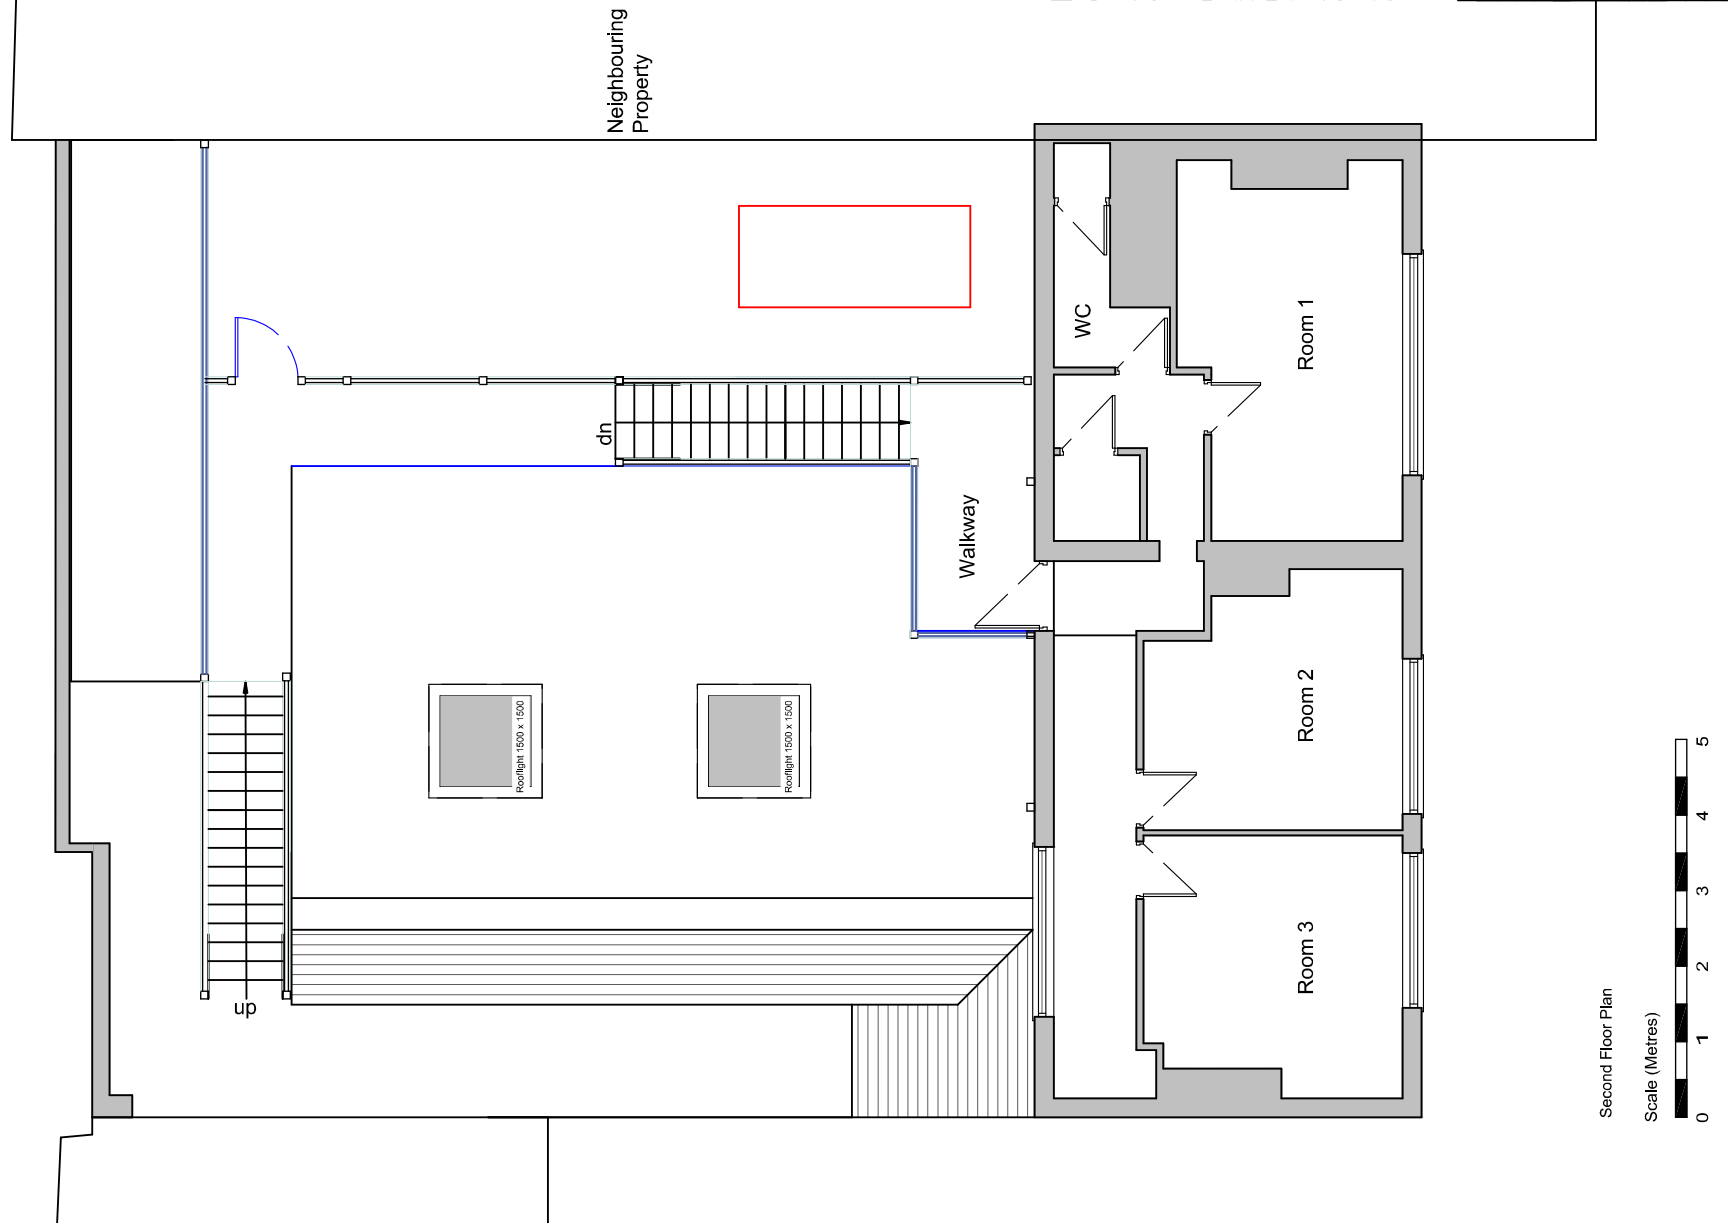
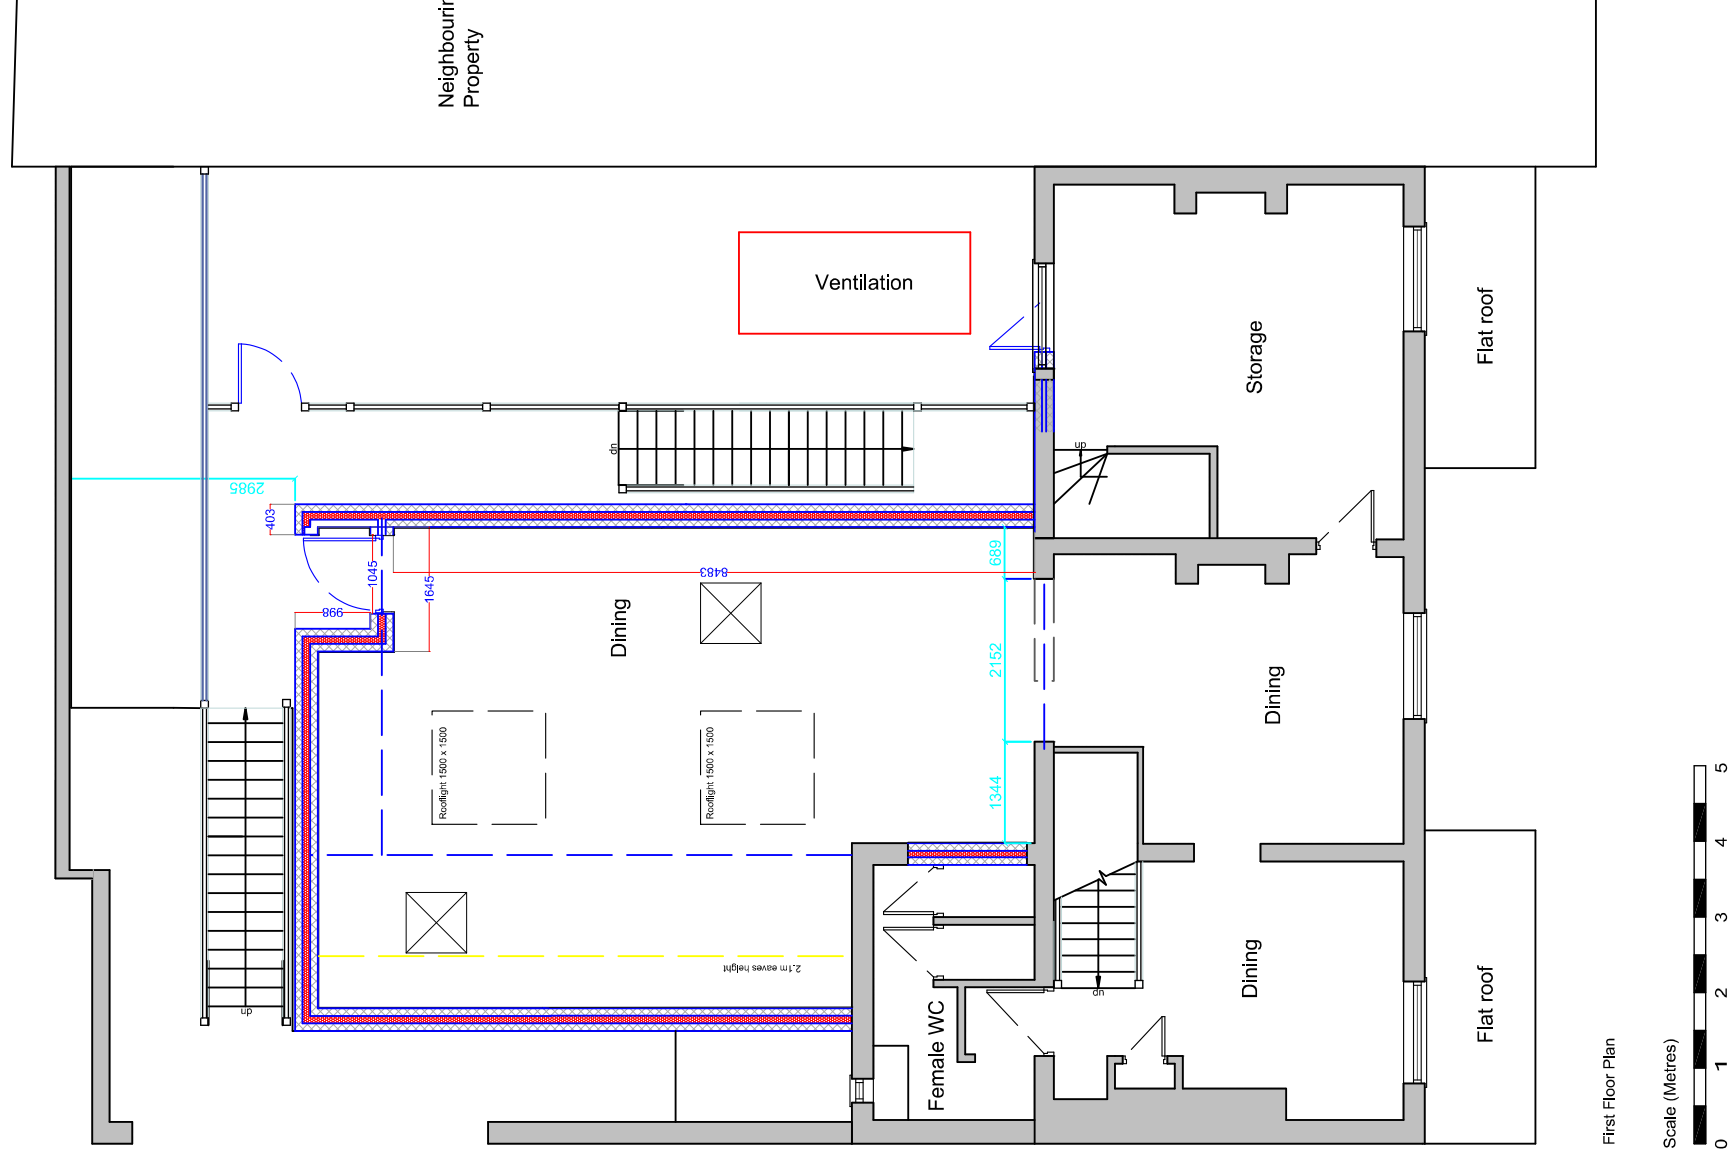
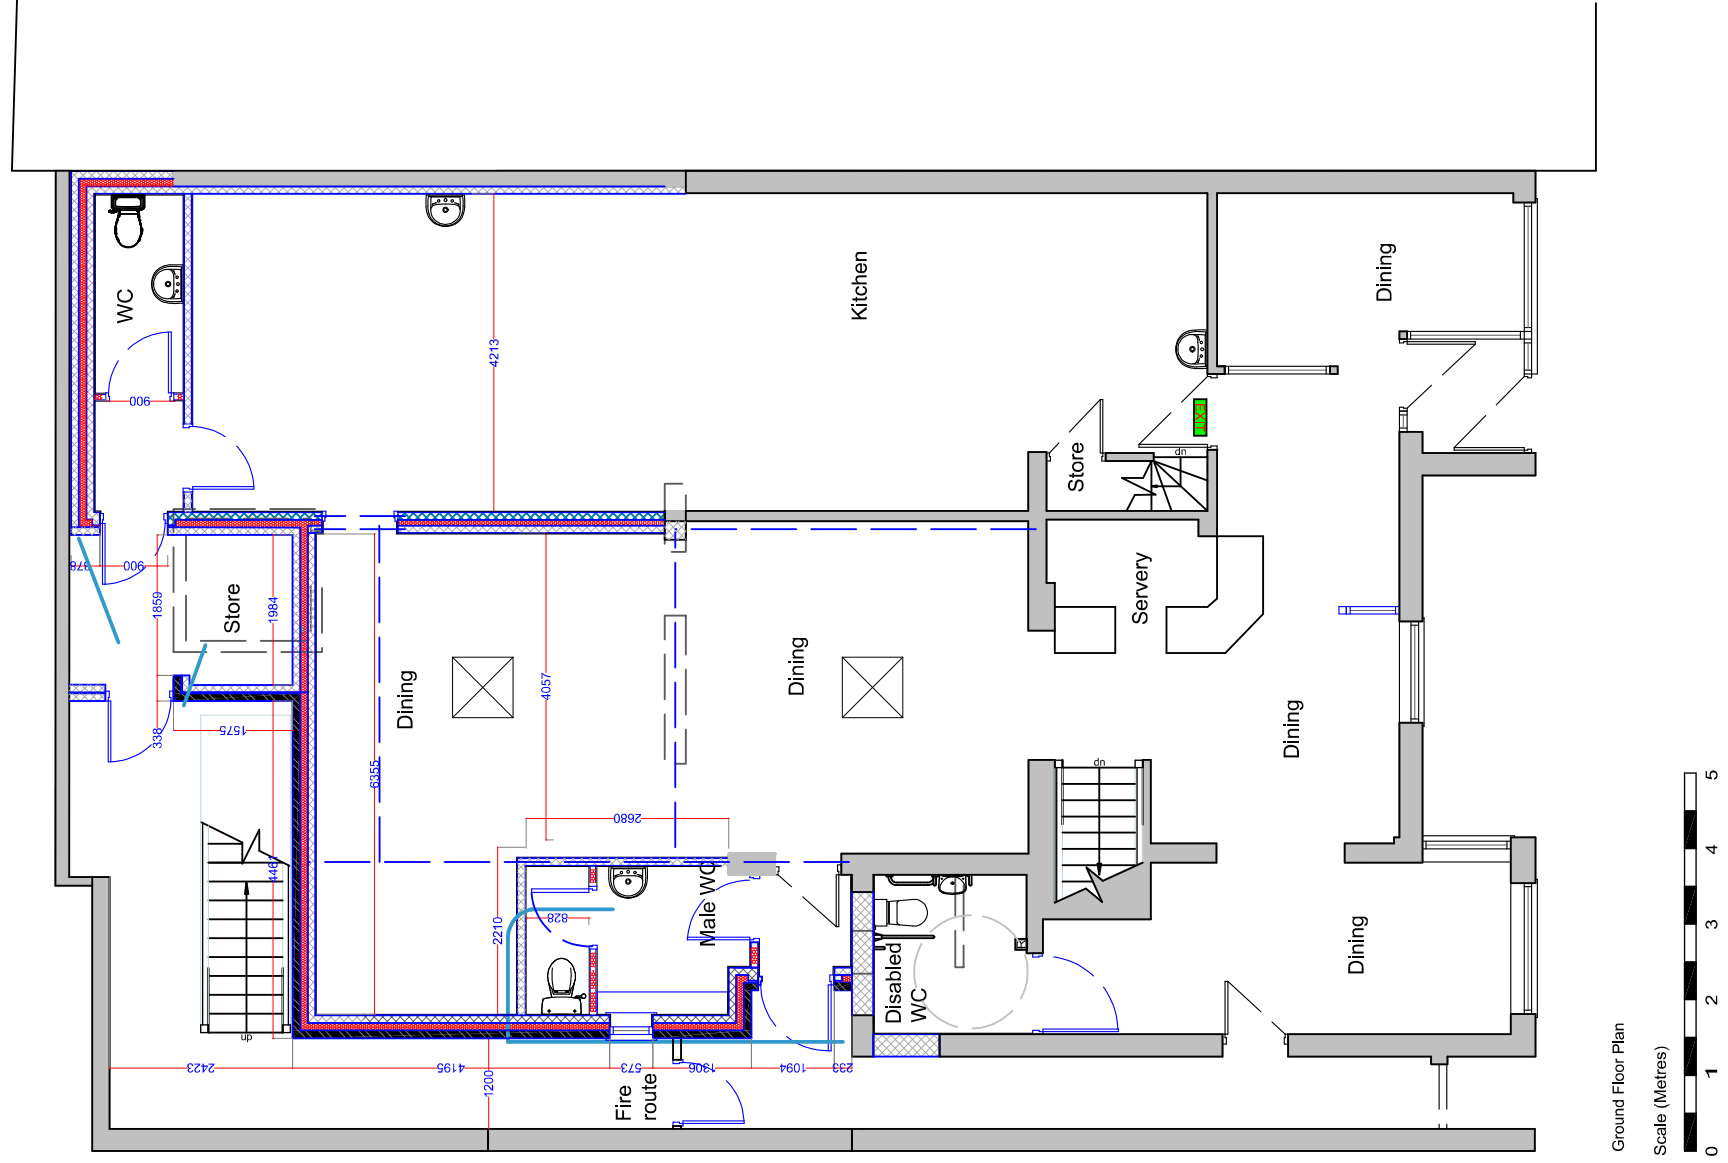


[illegible]

Pabna Indian Restaurant
16 - 18 Ashbourne Road
Leek
Client

Internal Alterations and Extension to the Rear

Proposed Floor Plans

Stages: Planning		Job No:	
Start:	A2	Date:	17.01.2020
Scale:	1:100	1805-100	
Drawing Number: PL 04N			