

0 0.50 1.00 1.50 2.00 2.50 3.00 3.50 4.00 4.50 5.00 5.50


1:50 Scale to be measured




PLAIN CLAY TILES TO MATCH
EXISTING SAMPLES TO BE
AGREED WITH BUILDING OWNER.

* EXISTING TILES TO HIPPED
ROOF TO BE CAREFULLY
STRIPPED AND STORED FOR
REUSE ON THE FRONT OF THE
NEW GABLED ROOF.

Proposed Front Elevation

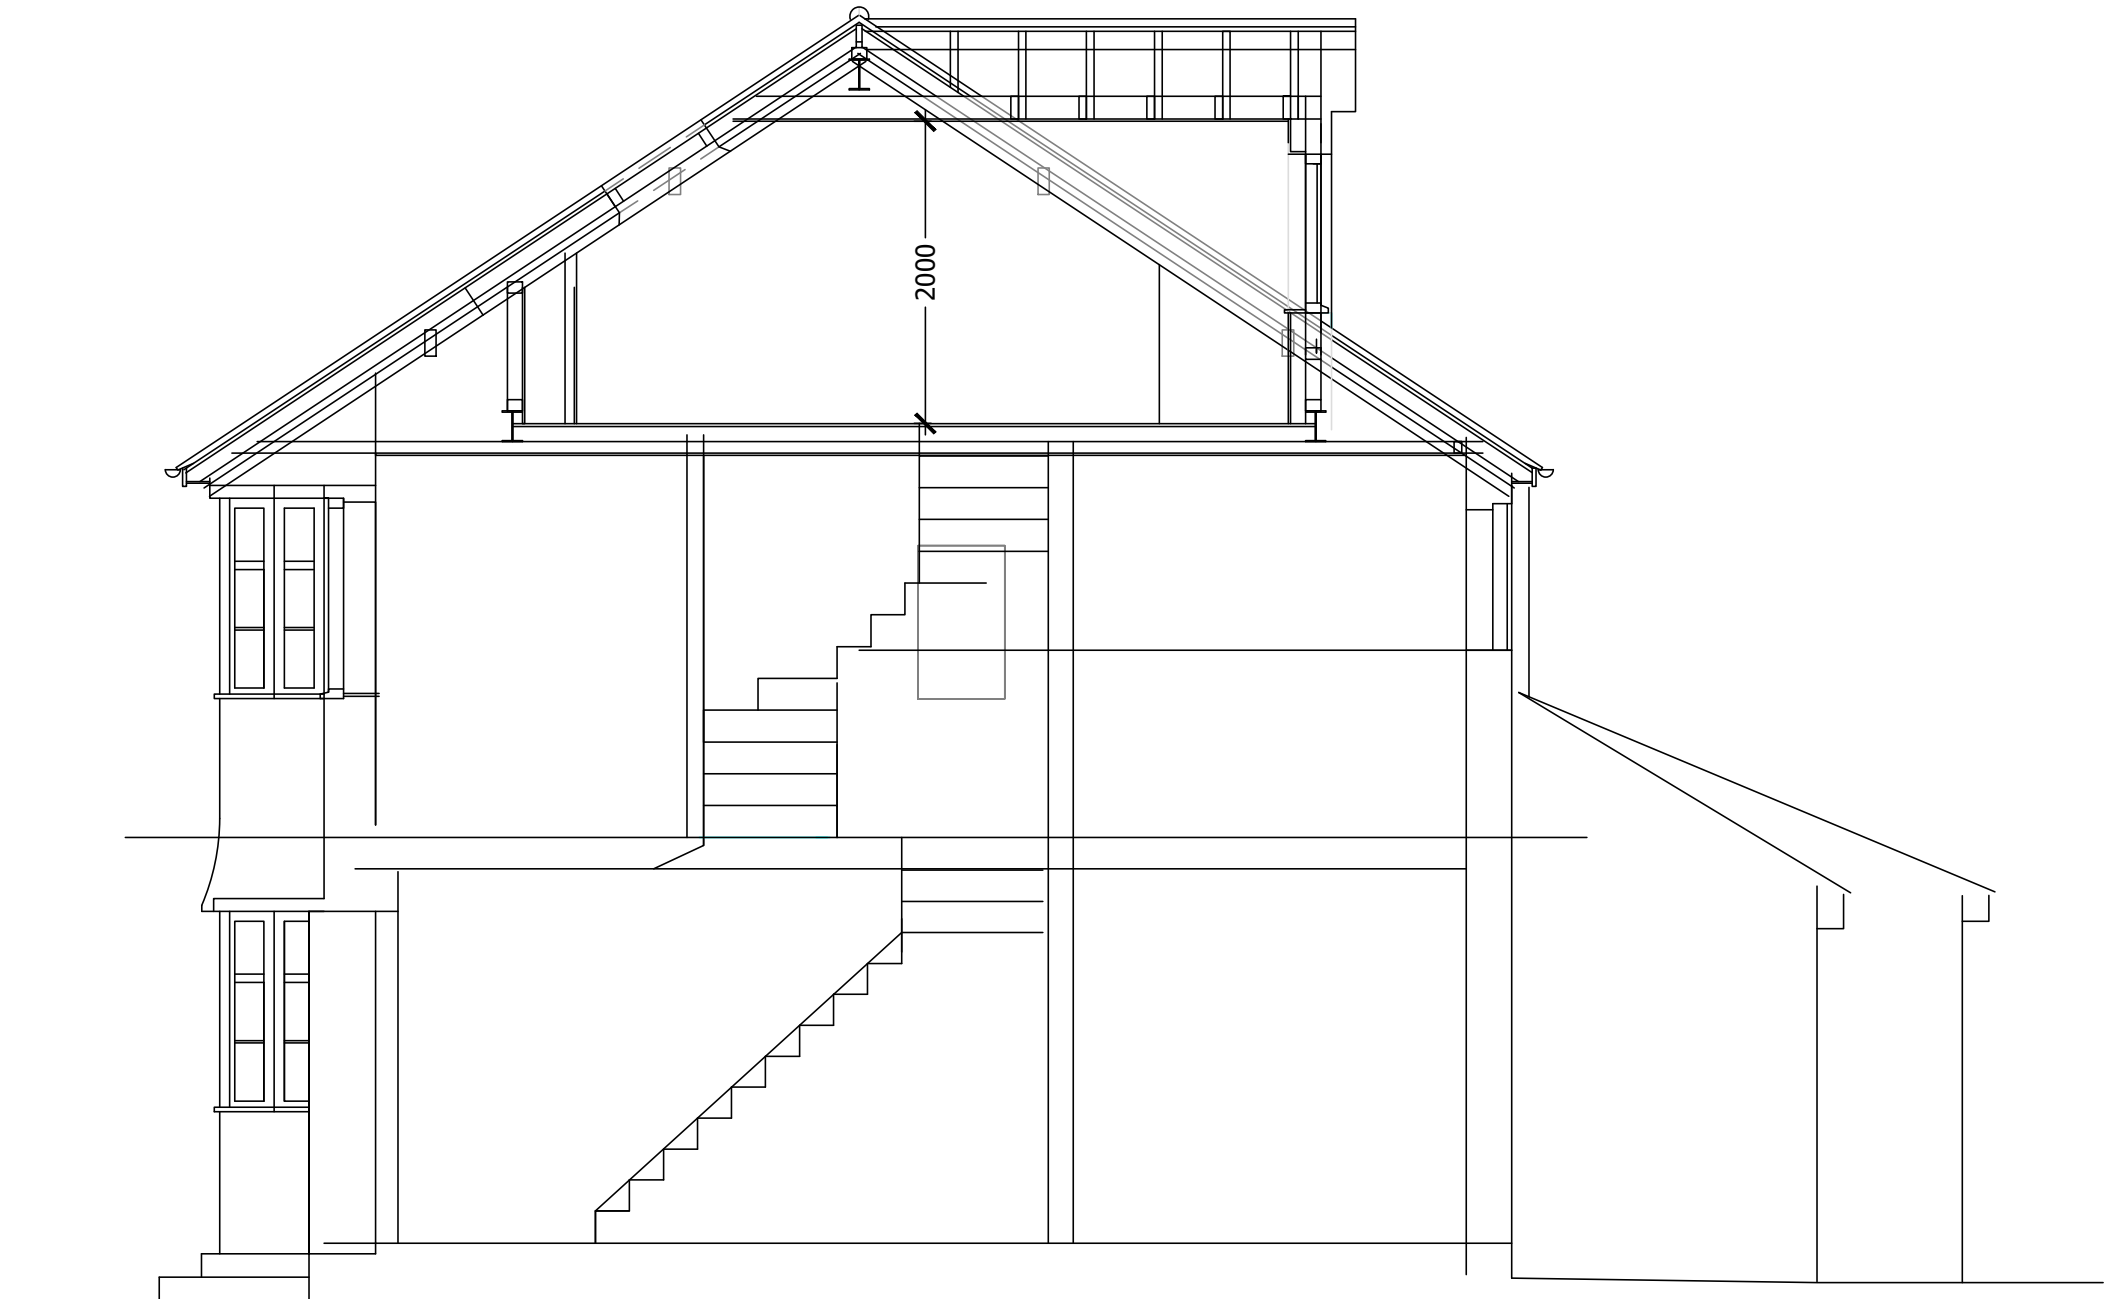

Section A A

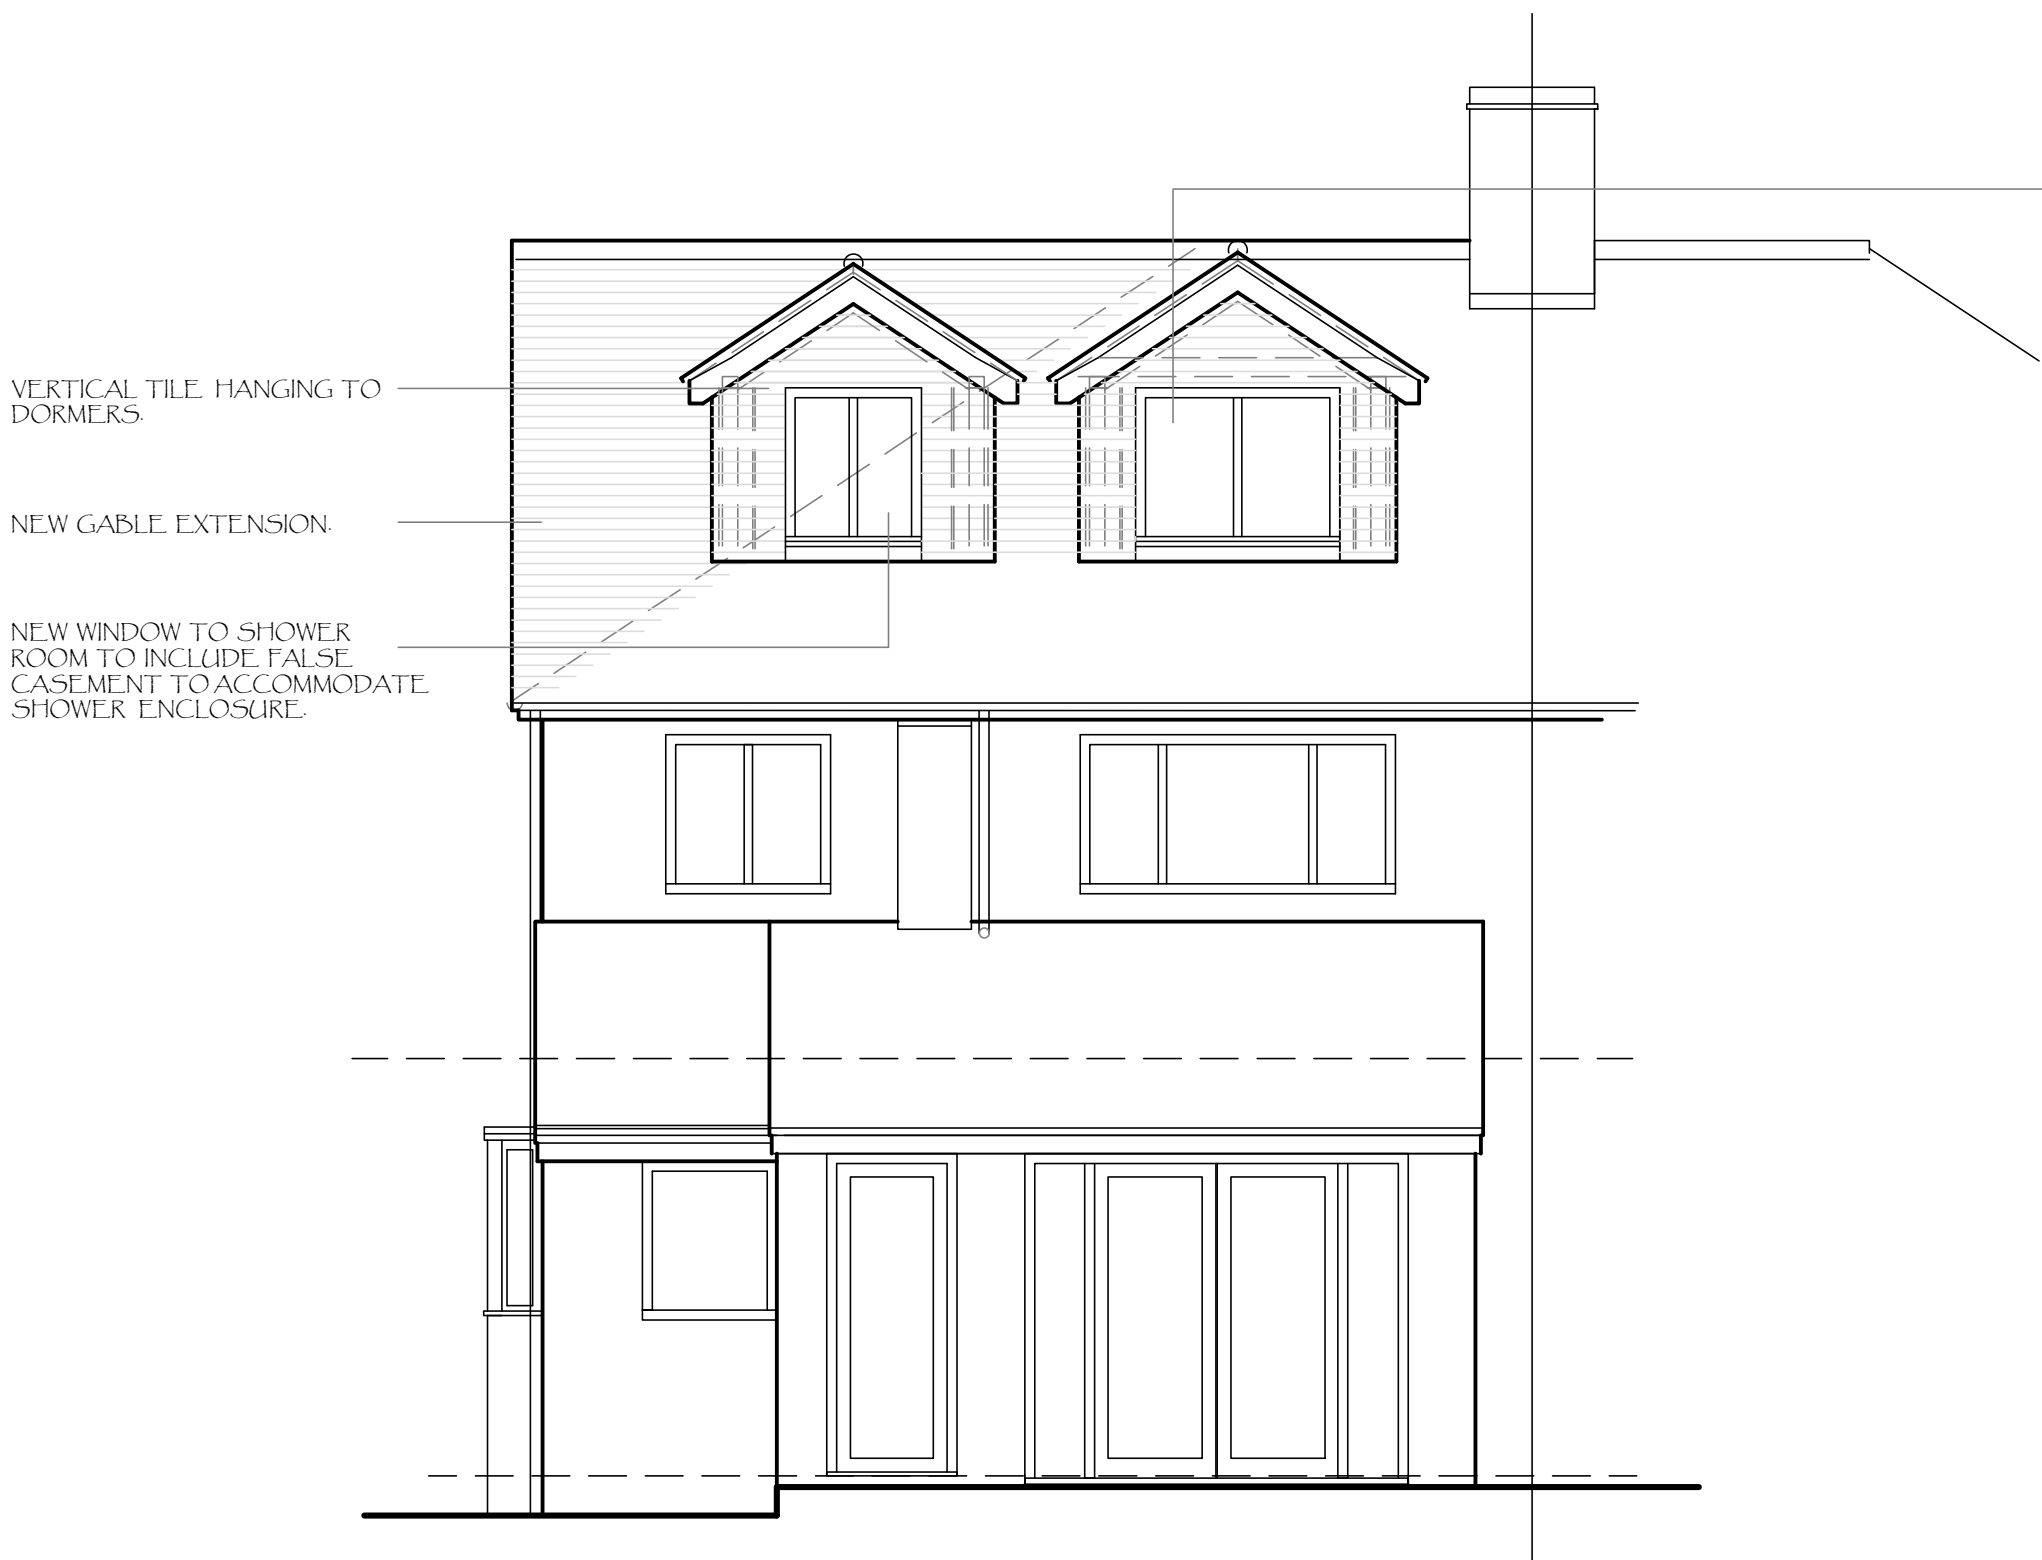

VERTICAL TILE HANGING TO
DORMERS

NEW GABLE EXTENSION

NEW WINDOW TO SHOWER
ROOM TO INCLUDE FALSE
CASEMENT TO ACCOMMODATE
SHOWER ENCLOSURE.

NEW WHITE UPVC WINDOWS
SECTION PROFILES TO MATCH
EXISTING

NEW SMOOTH RED FACING
BRICKWORK TO MATCH
EXISTING IN COLOUR, GAUGE
AND SIZE.

NEW BARGE BOARDS TO BE
PAINTED TO MATCH EXISTING
FASCIAS (BLACK) AND
BOARDED SOFFITS (WHITE).

EXISTING RAINWATER GOODS
TO BE MODIFIED TO SUIT NEW
ROOF FORM.

Proposed Rear Elevation



Proposed Side Elevation

REV	DATE	DESCRIPTION
-----	------	-------------

DRAWING STATUS
PLANNING

THIS DRAWING IS COPYRIGHT AND MUST NOT BE REPRODUCED IN WHOLE OR IN PART WITHOUT THE PRIOR PERMISSION OF P4 Architecture.

DIMENSIONS TO BE VERIFIED ON SITE. ONLY FIGURED DIMENSIONS TO BE USED AND ANY DISCREPANCY BETWEEN THIS DRAWING AND SITE CONDITIONS TO BE REFERRED TO: P4 Architecture IMMEDIATELY. WITH THE EXCEPTION OF THE PLANNING DEPARTMENT NO DIMENSIONS ARE TO BE SCALED OFF. PRINTED DRAWINGS UNLESS STATED DIMENSIONS ALIGN WITH THE CORRESPONDING SCALE BAR AND SCALE RULE. ANY AREAS THAT ARE INDICATED ON THIS DRAWING ARE FOR GUIDANCE ONLY. NO RESPONSIBILITY IS TAKEN FOR THEIR ACCURACY.

THERE IS A RISK OF DEATH OR INJURY IN CONSTRUCTION IF THE WORKS ARE NOT PROPERLY PLANNED AND SUPERVISED. THE CONTRACTOR MUST NOT UNDERTAKE ANY ELEMENT OF WORK WITHOUT HAVING FIRST CARRIED OUT THE NECESSARY RISK ASSESSMENT AND PREPARED DETAILED METHOD STATEMENT.

CLIENT	Mr T. & Mrs L. Hamnett	
PROJECT	Proposed Loft Conversion works at 14, Brookfields Avenue Endon Stoke on Trent Staffs. ST9 9ED.	
DRAWING TITLE	Proposed Elevations & Section	
SCALE	1:50 @ A1	DATE January 2023
DRAWING No.	TOHA /PP/01/004	REV
P4 Architecture A Member of the Chartered Institute of Architectural Technologists Architectural & Construction Project Management Services Lodge Hill, Wallbridge Drive, Leek, Staffordshire, ST13 8NE. Tel. 07962 062 618 Email. philip@p4architecture.co.uk		