



1..

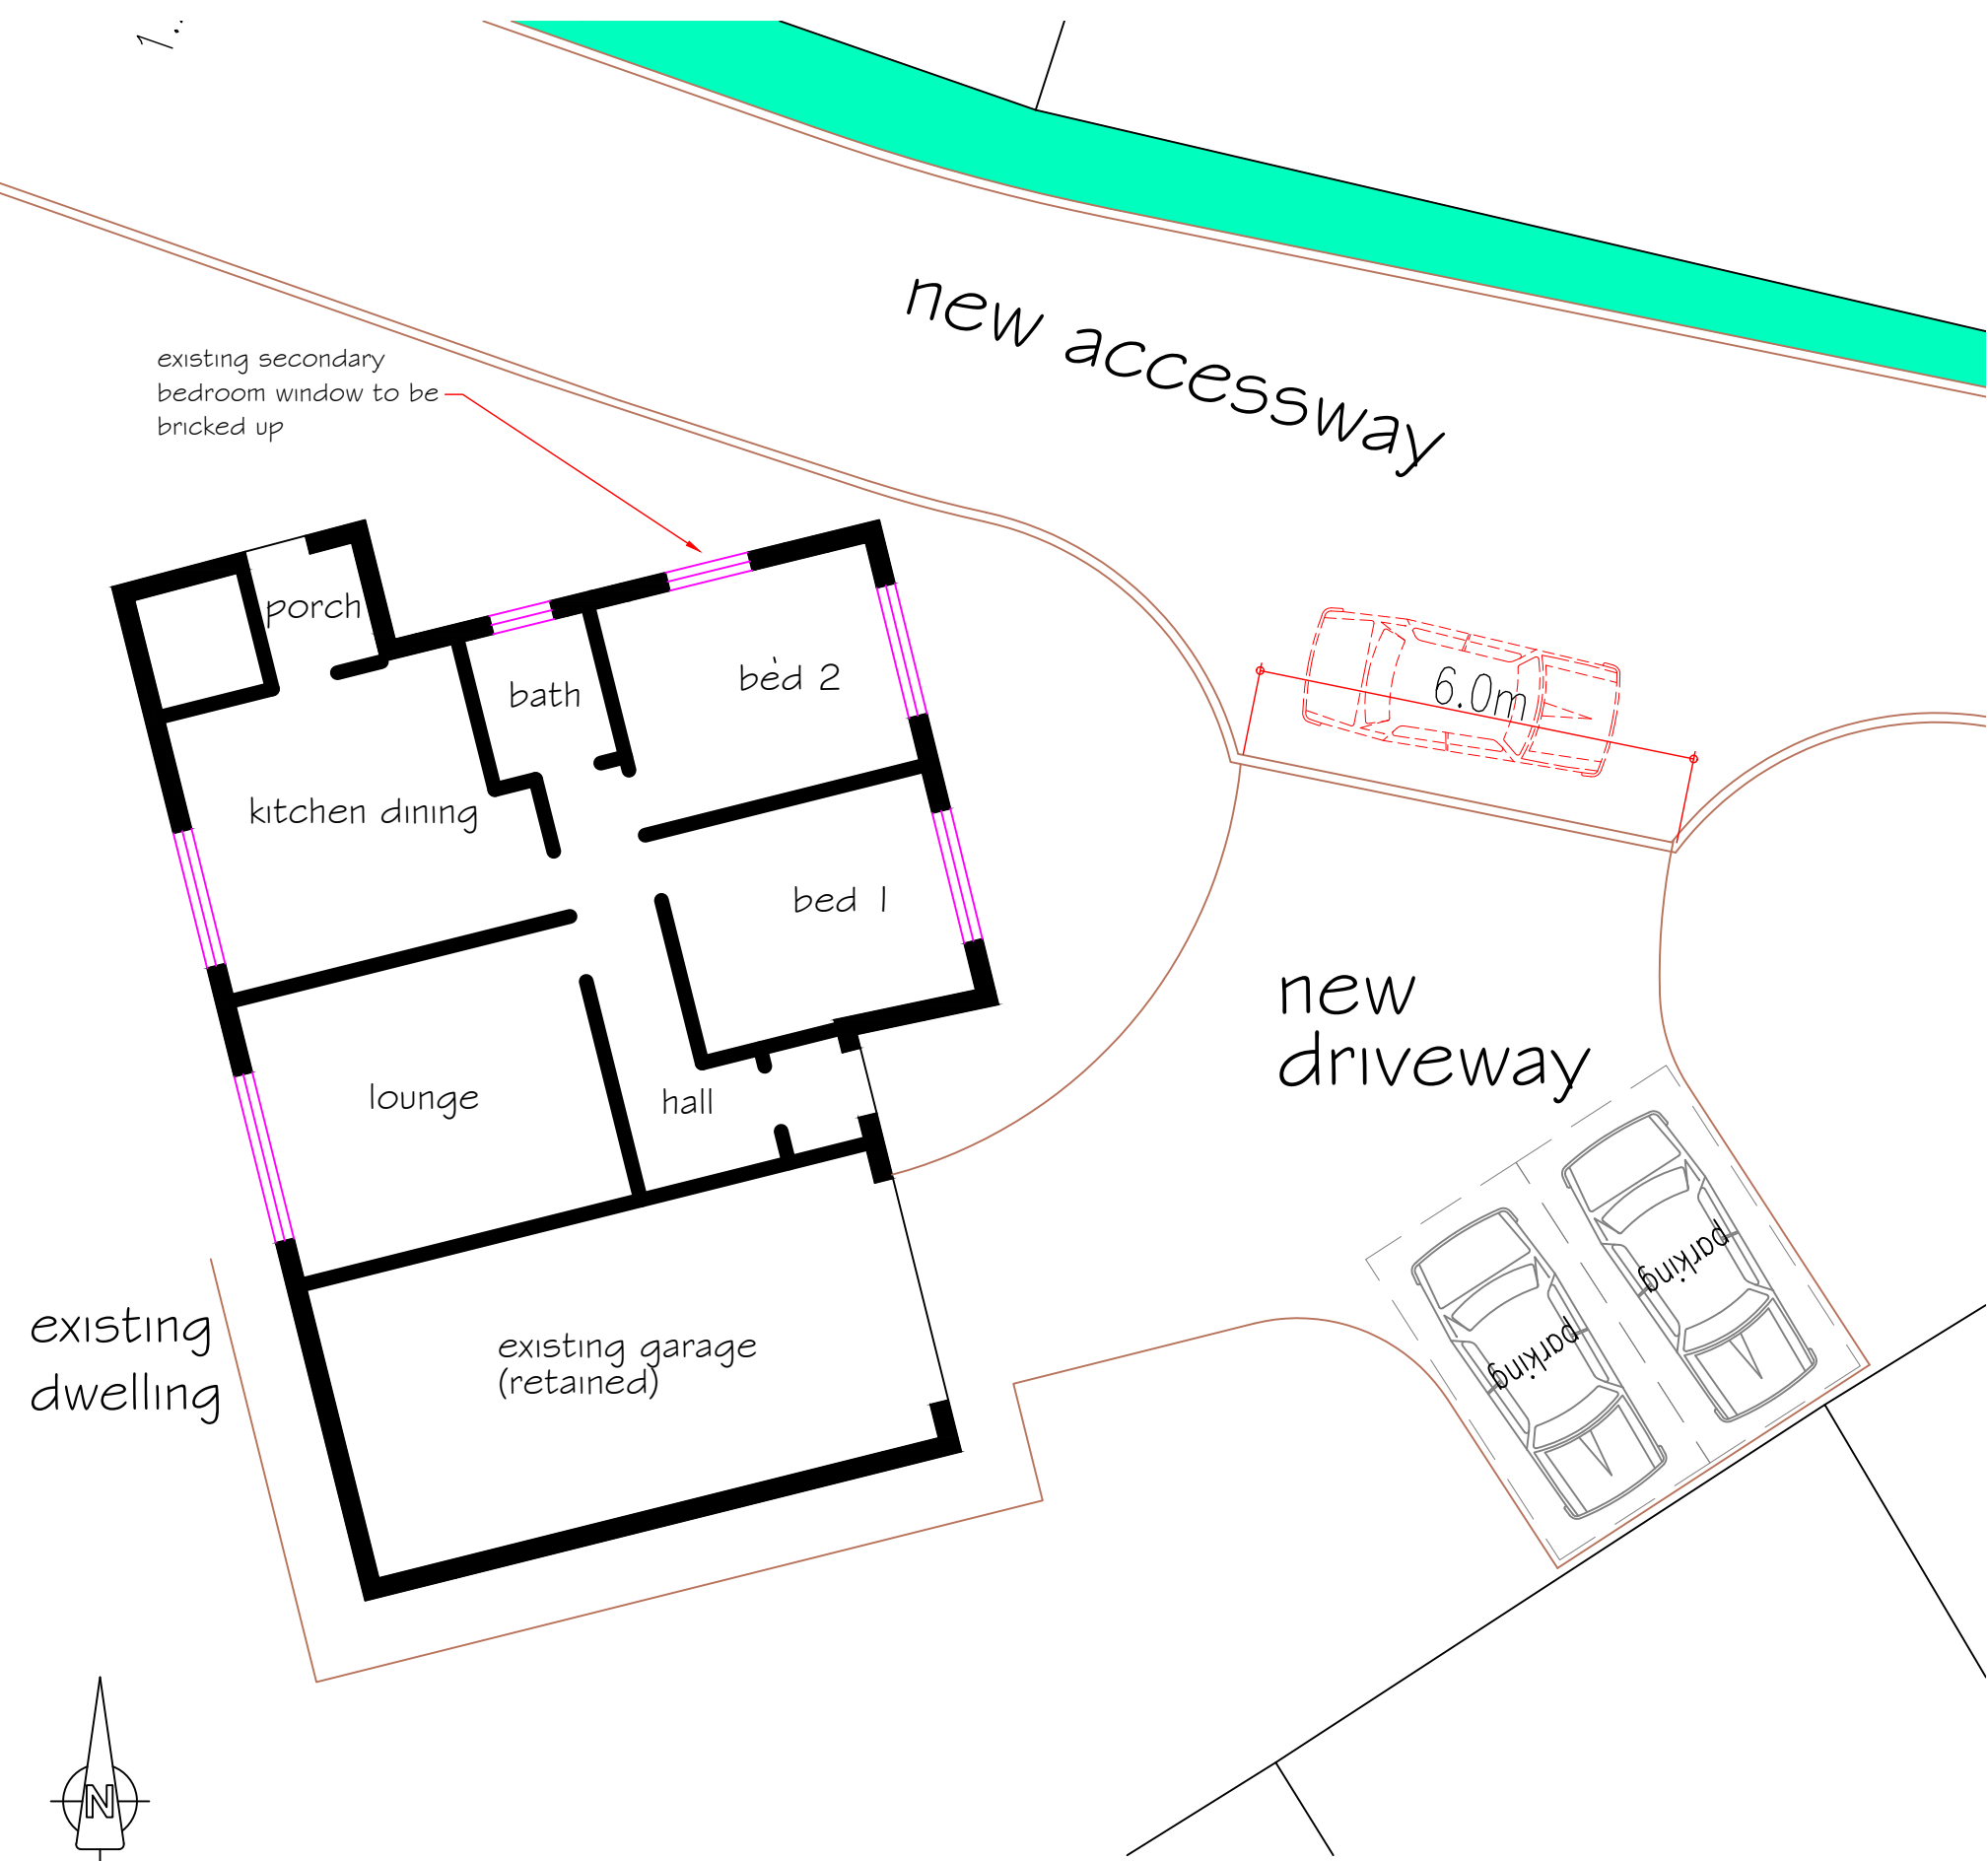

Project RESIDENTIAL DEVELOPMENT FOR 3 No. ADDITIONAL DWELLINGS	
Site 58 UPLANDS CROFT WERRINGTON STOKE-ON-TRENT ST9 0LF	
Client MR G. JONES	
Title EXISTING BUNGALOW - FLOOR PLAN & PROPOSED ACCESS/PARKING	
Project number	19031
Date	Dec. 2022
Drawing No.	19031.03A
Scale	1 : 100
Plot Size	A3

 

Mark Blood

Building Design

Architectural Services

P.O.Box 8549
Derby. DE1 9LU

e-mail design@markblood.co.uk

Web : www.markblood.co.uk