




Front Elevation.



Side Elevation.




Rear Elevation.

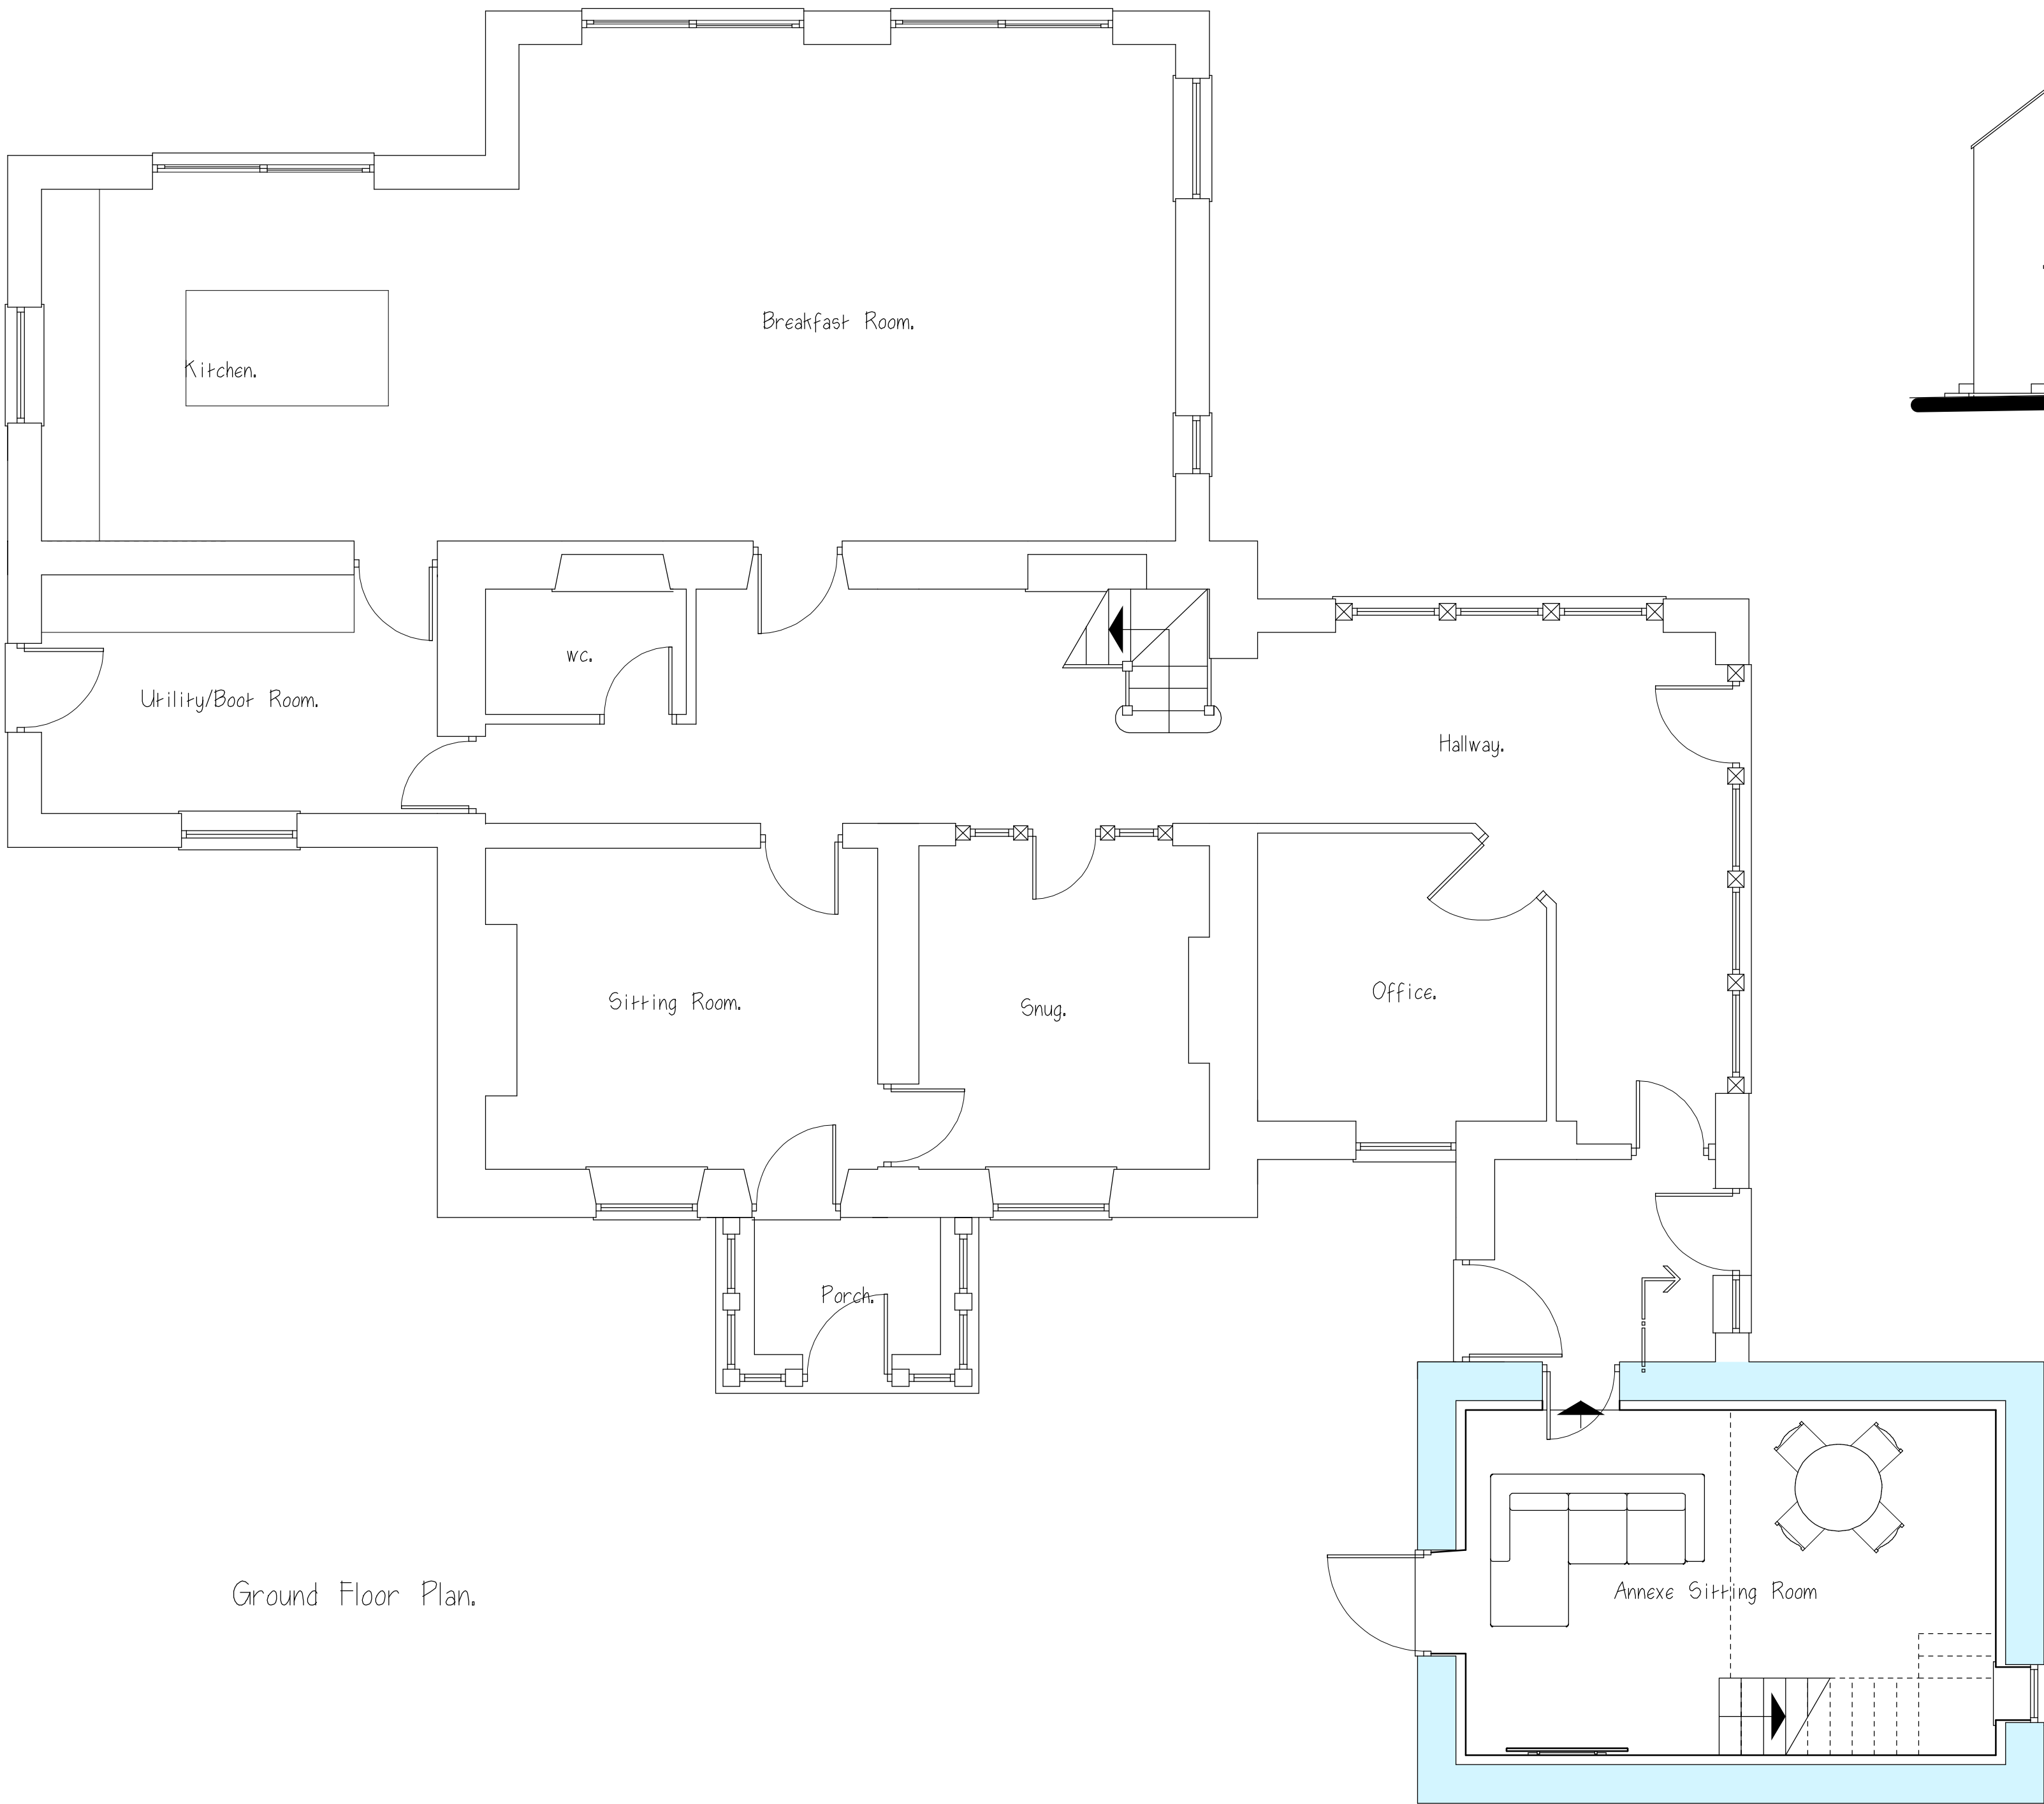


Ground Floor Plan.




Side Elevation.

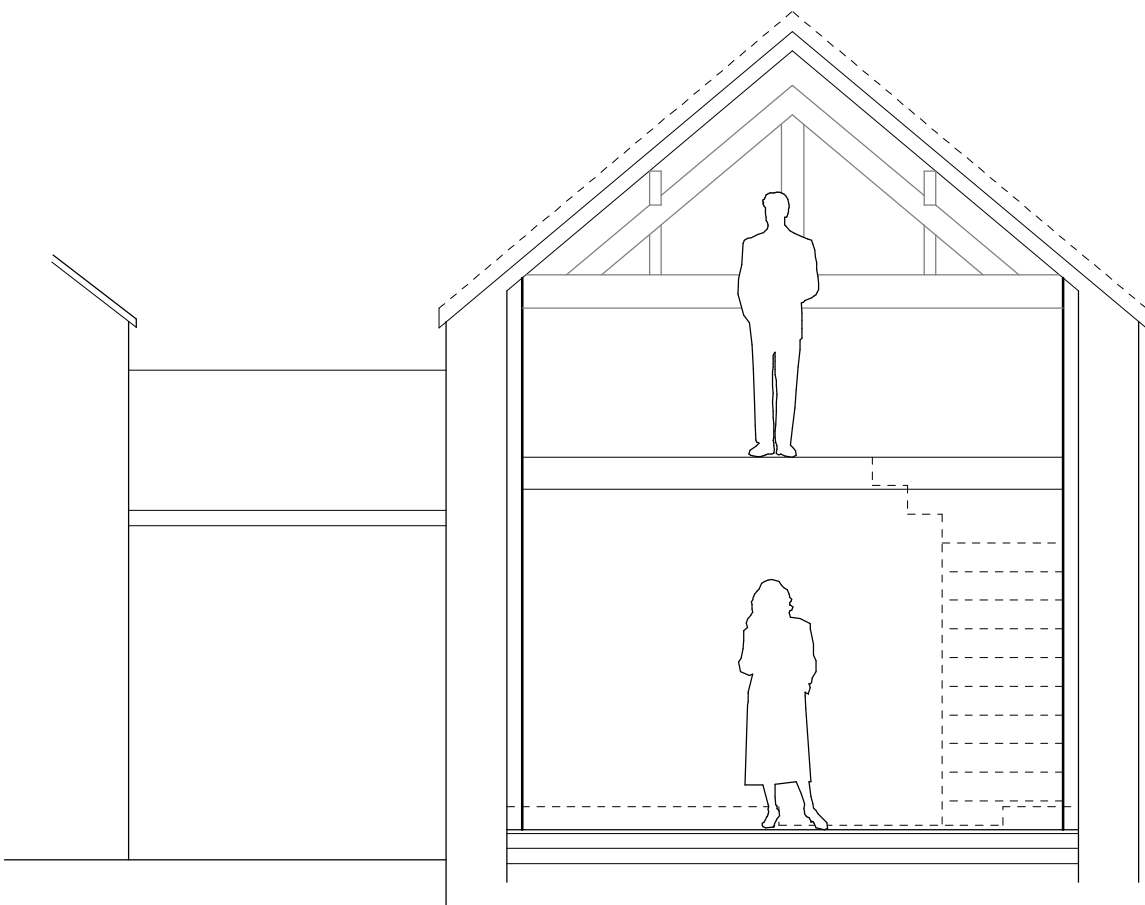

section.

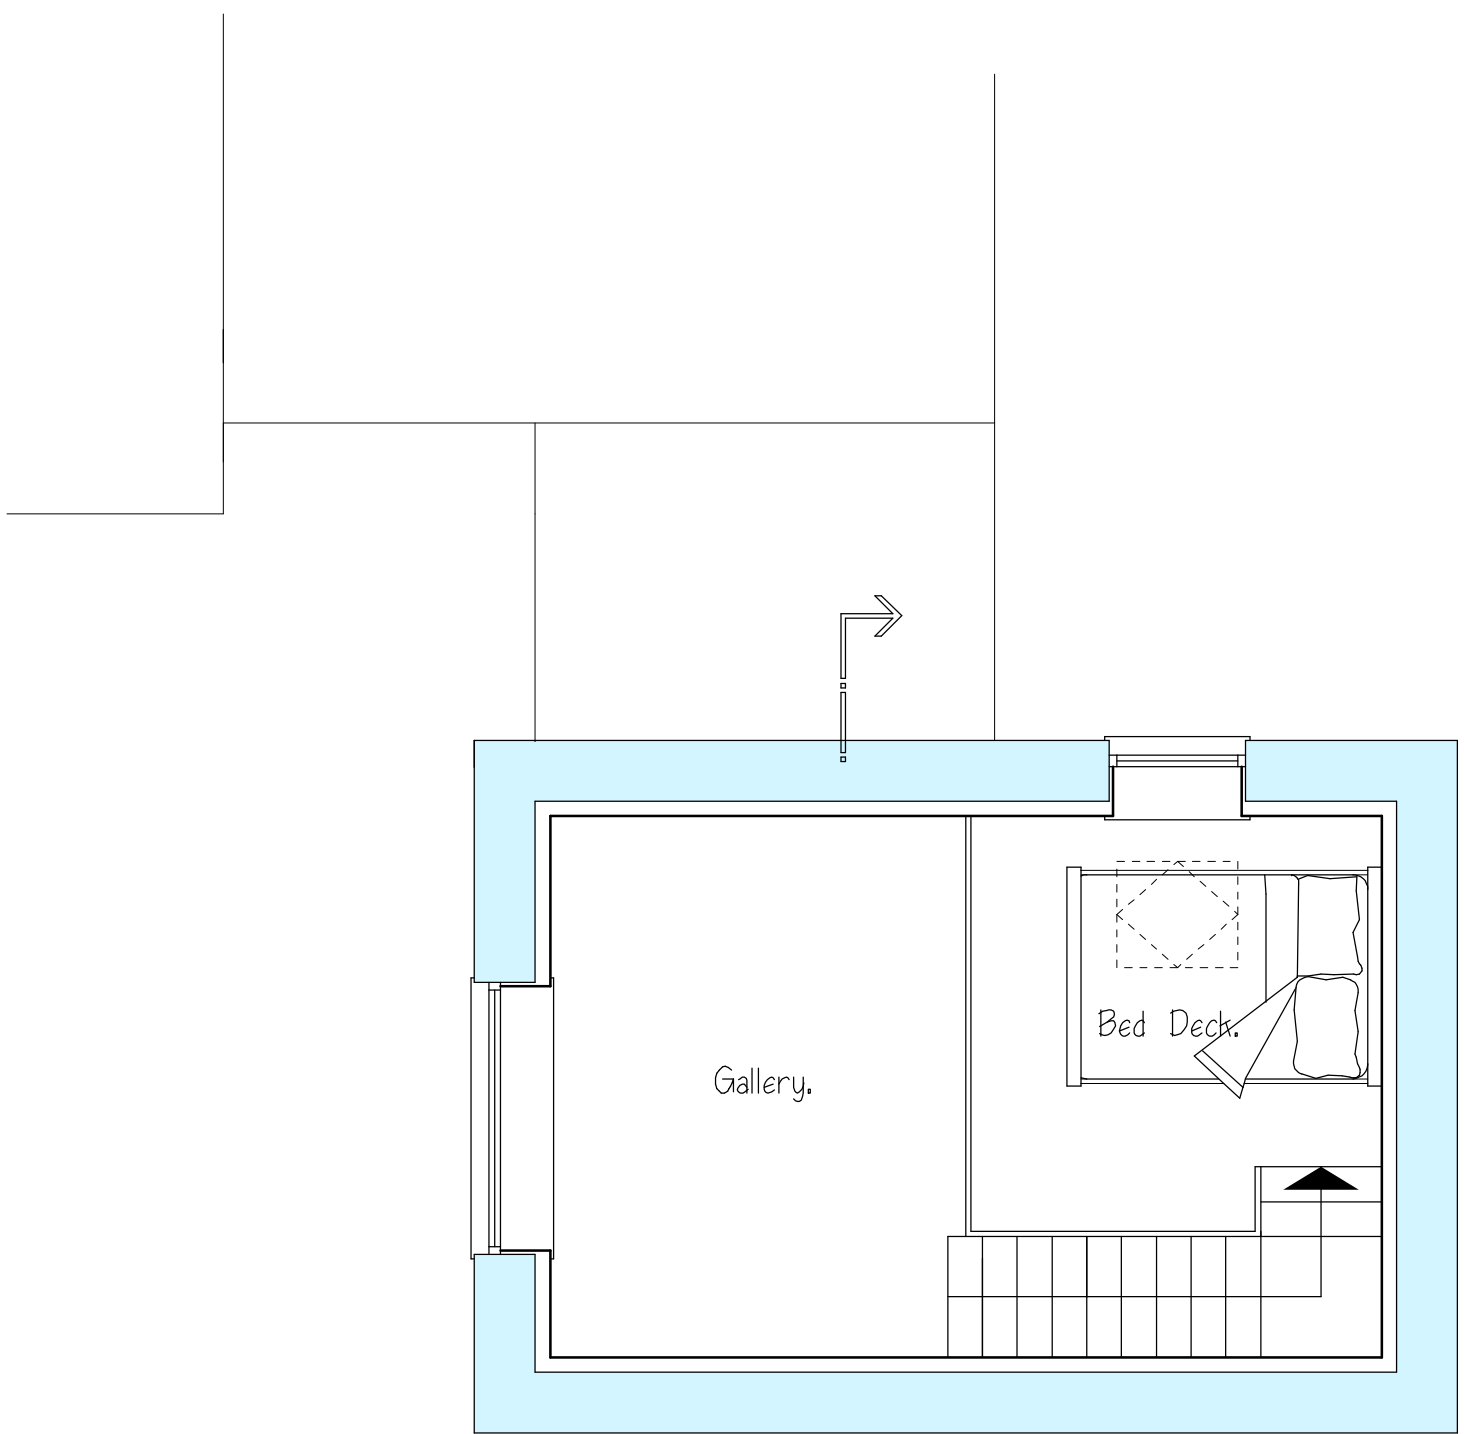

First Floor Plan.

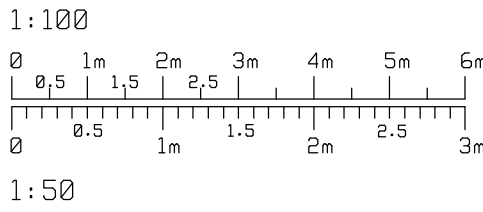

Conversion Of Outbuilding.	
Smithy Farm, Dial Lane, Congleton.	
G.D.A Design Associates Ltd.	
4 Oakleigh Court Congleton, Cheshire CW12 4NP TEL: 01260 273331	
Date.	JAN 20
Scale.	1:100 1:50
Drawn.	DA
Drg. No.	20/01/17
Note. All dimensions must be checked on site. Drawing size A1.	