
 
 


The Hollies - Site Plan

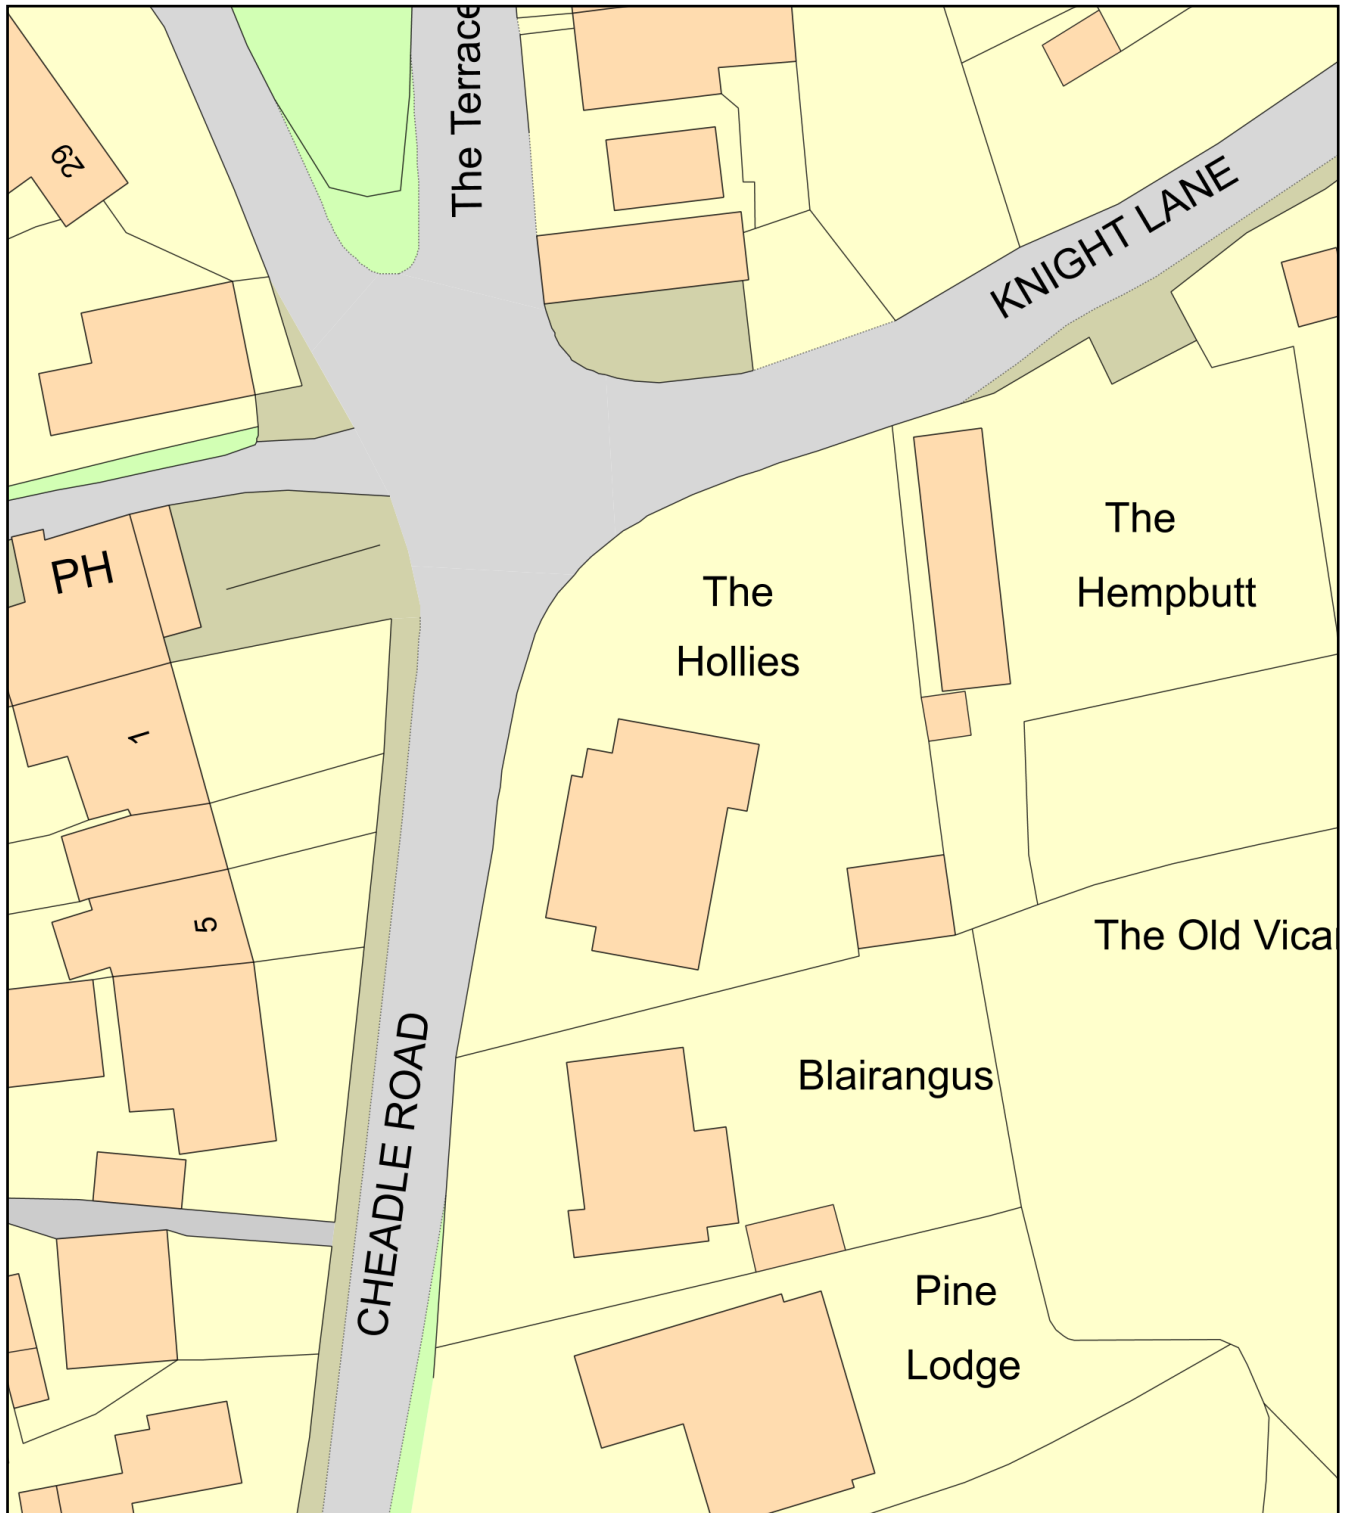

Plan Produced for: Ian & Helen Smart

Date Produced: 25 Jan 2023

Plan Reference Number: TQRQM23025104808620

Scale: 1:500 @ A4