


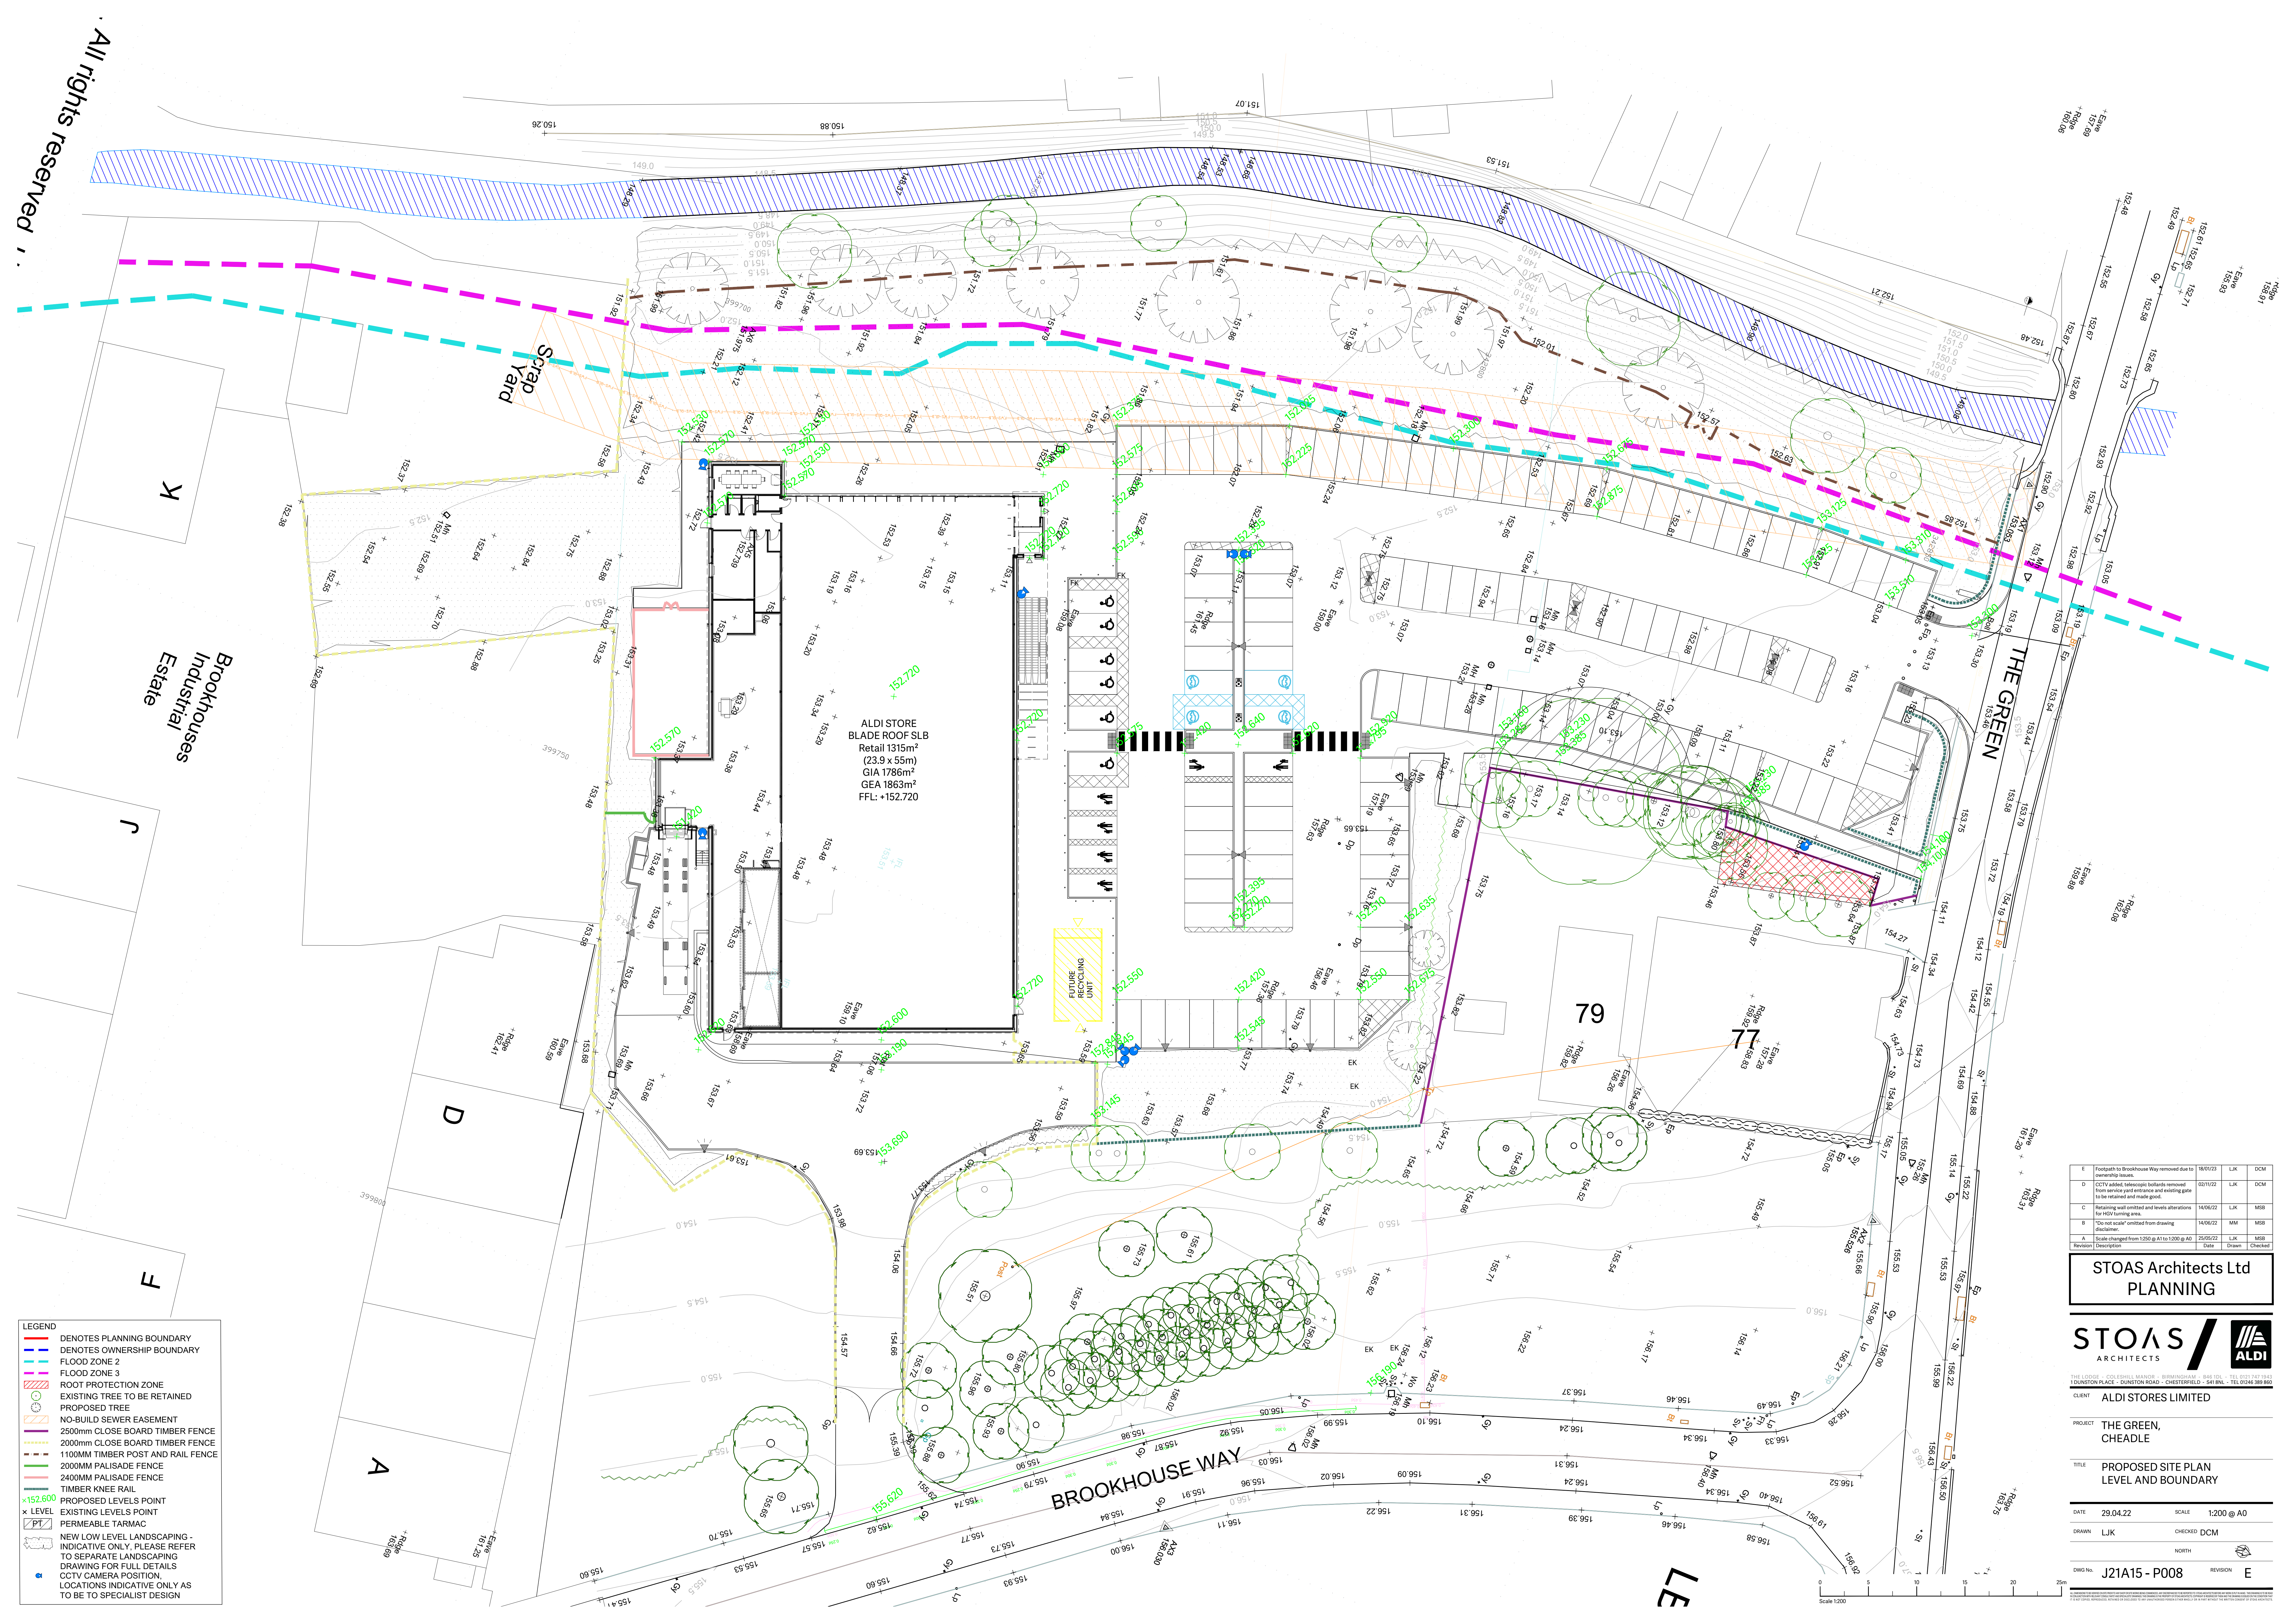

All rights reserved

LEGEND

- DENOTES PLANNING BOUNDARY
- DENOTES OWNERSHIP BOUNDARY
- FLOOD ZONE 2
- FLOOD ZONE 3
- ROOT PROTECTION ZONE
- EXISTING TREE TO BE RETAINED
- PROPOSED TREE
- NO-BUILD SEWER EASEMENT
- 2500mm CLOSE BOARD TIMBER FENCE
- 2000mm CLOSE BOARD TIMBER FENCE
- 1100MM TIMBER POST AND RAIL FENCE
- 2000MM PALISADE FENCE
- 2400MM PALISADE FENCE
- TIMBER KNEE RAIL
- PROPOSED LEVELS POINT
- EXISTING LEVELS POINT
- PERMEABLE TARMAC
- NEW LOW LEVEL LANDSCAPING - INDICATIVE ONLY, PLEASE REFER TO SEPARATE LANDSCAPING DRAWING FOR FULL DETAILS
- CCTV CAMERA POSITION
- LOCATIONS INDICATIVE ONLY AS TO BE TO SPECIALIST DESIGN

E	Footpath to Brookhouse Way removed due to ownership issues.	18/01/23	LJK	DCM
D	CCTV added, telescopic bollards removed from service yard entrance and existing gate to be retained and made good.	02/11/22	LJK	DCM
C	Retaining wall omitted and levels alterations for HGV turning area.	14/06/22	LJK	M88
B	"No net scalar" omitted from drawing disclaimer.	14/06/22	MM	M88
A	Scale changed from 1:250 @ A1 to 1:200 @ A0	25/05/22	LJK	M88
Revision	Description	Date	Drawn	Checked

STOAS Architects Ltd

PLANNING

STOAS ARCHITECTS

ALDI

THE LODGE - COT FENHILL MANOR - BIRMINGHAM - B46 1TL - TEL: 0121 211 1000
100 TOWN PLACE - DUNSTON ROAD - CHESTERFIELD - S41 8NL - TEL: 01246 389 860

CLIENT: ALDI STORES LIMITED

PROJECT: THE GREEN, CHADEL

TITLE: PROPOSED SITE PLAN LEVEL AND BOUNDARY

DATE: 29.04.22	SCALE: 1:200 @ A0
DRAWN: LJK	CHECKED: DCM

DNWS No. J21A15 - P008

REVISION	E
----------	---