

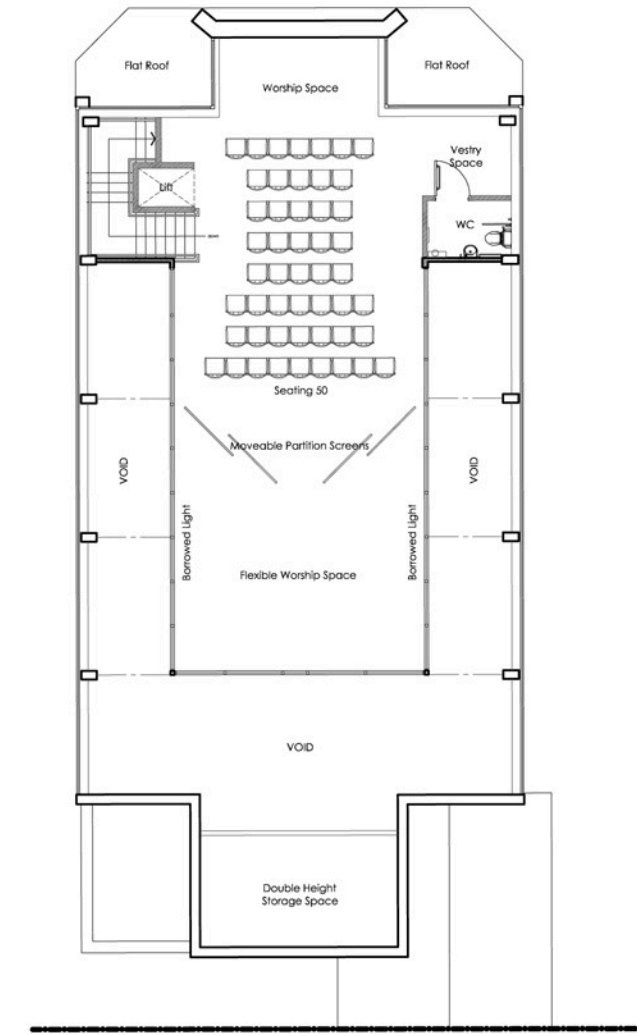


## Existing Church Building

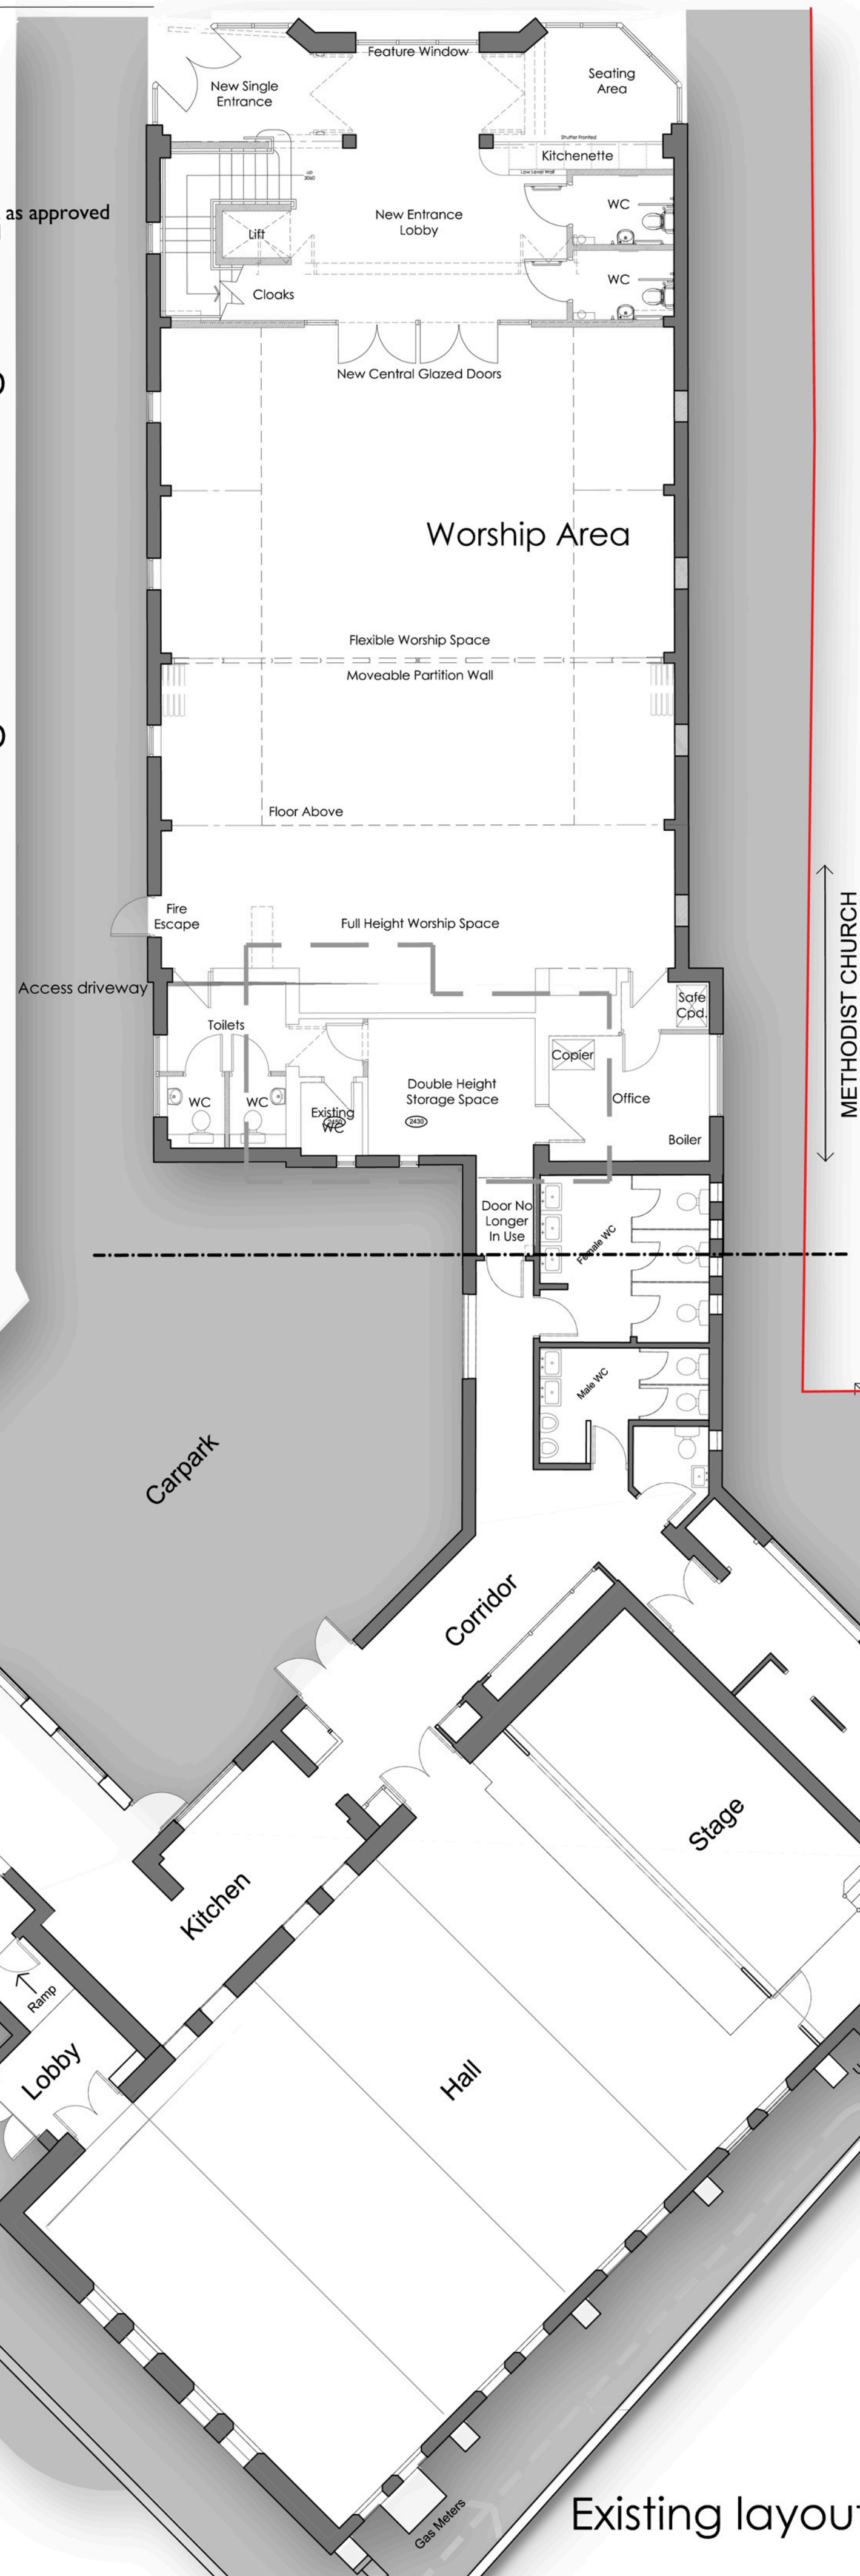


Existing first floor plan as approved  
REF : SMD/2016/0641  
Scale 1:200

 

Site Location Plan 1:1250

|      |       |              |            |
|------|-------|--------------|------------|
| Rev. | Drawn | Comments     | Date       |
| A    | ANK   | Note amended | 25/01/2022 |

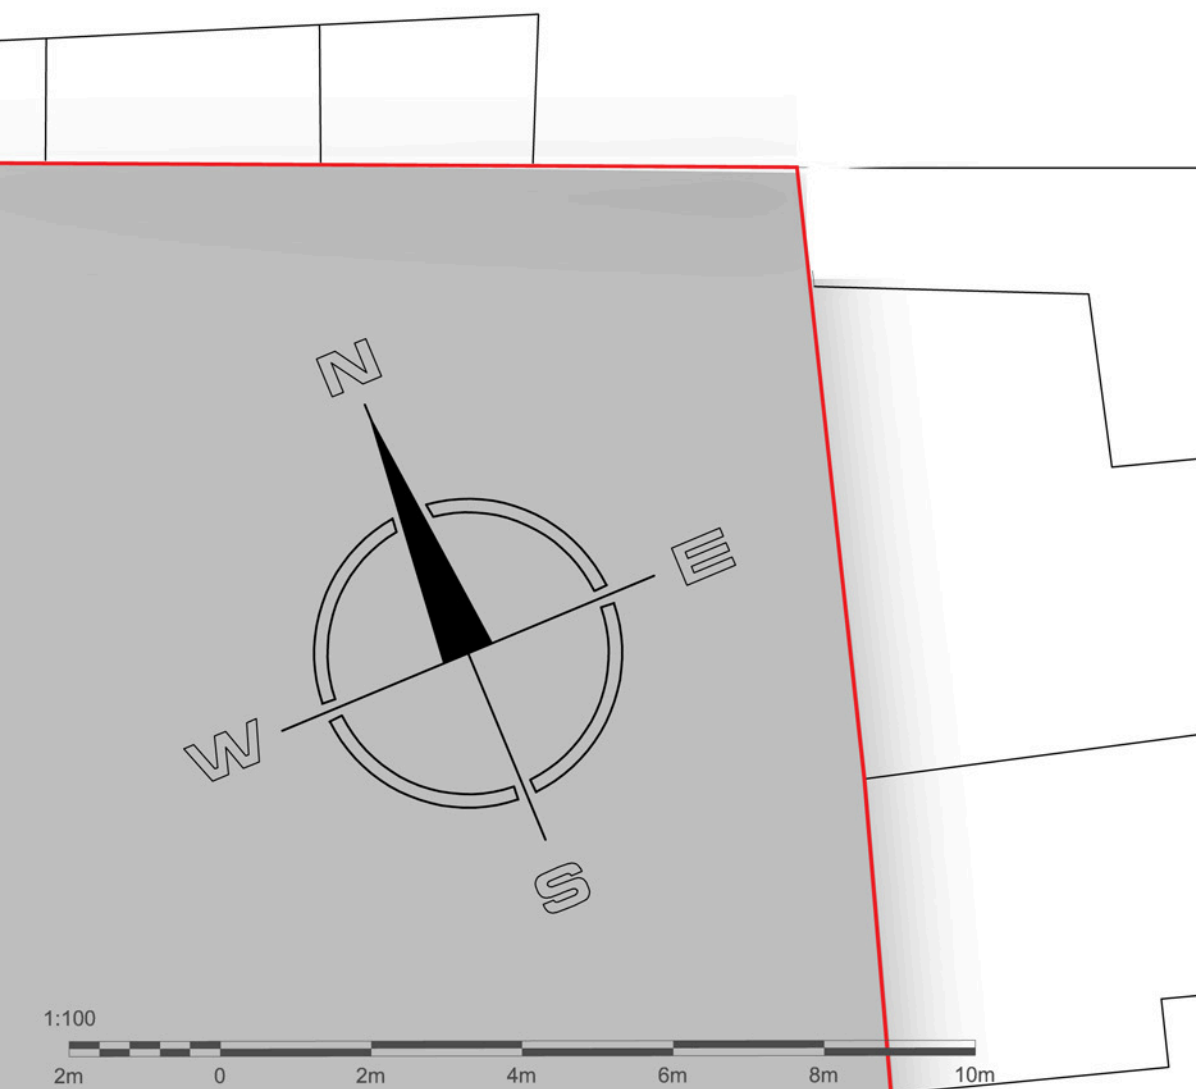

1:100

2m 0 2m 4m 6m 8m 10m

**Hewitt & Carr Architects**

**A:** 2-4 Cross Street | Cheadle | Staffordshire | ST10 1NP  
**T:** 01538 756888  
**E:** [enquiries@hcarchitects.co.uk](mailto:enquiries@hcarchitects.co.uk)  
**W:** [www.hcarchitects.co.uk](http://www.hcarchitects.co.uk)

Client  
Cheadle Methodist Church.

Project  
Proposed redevelopment of church hall  
at Charles Street, Cheadle, Staffordshire.

Title  
Floor plans/Site layout and site location  
plan as existing

Status  
**PLANNING**

Date **November 2022**

Scale @A1 **As noted**

Drawn **ANK**

Checked

Project No. Drawing No.  
01136 AL(0)08 Rev. A

Existing layout scale 1: 100 at A1

Charles Street