


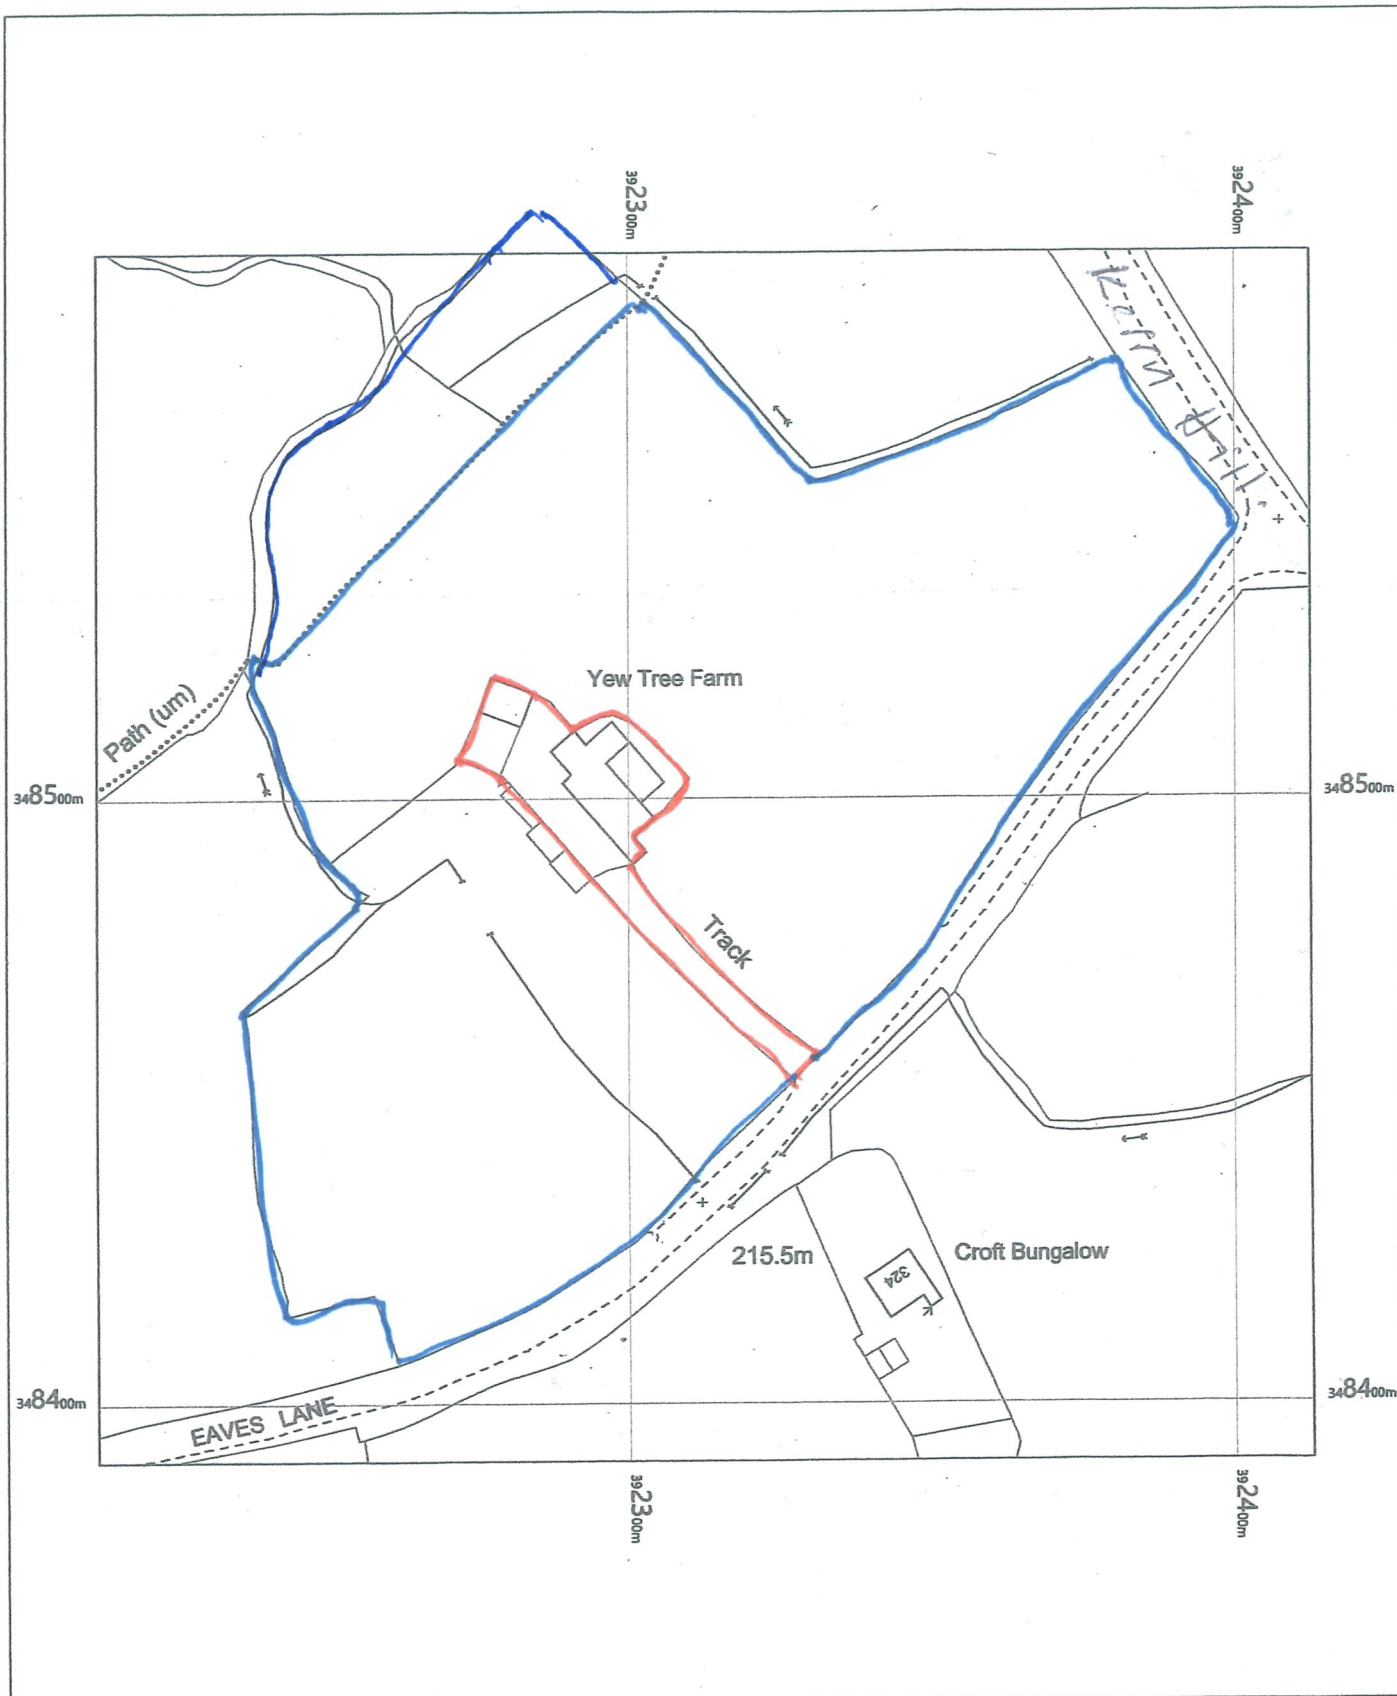

Yew Tree Farm,
Eaves Lane,
Armshead,
Stoke-On-Trent,
Staffordshire,
ST2 8LY


OS MasterMap 1250/2500/10000 scale
Friday, July 1, 2022, ID: BW1-01047734
www.blackwellmapping.co.uk

1:1250 scale print at A4, Centre: 392313 E, 348490 N




BLACKWELL'S
www.blackwellmapping.co.uk

TEL: 0114 268 7658

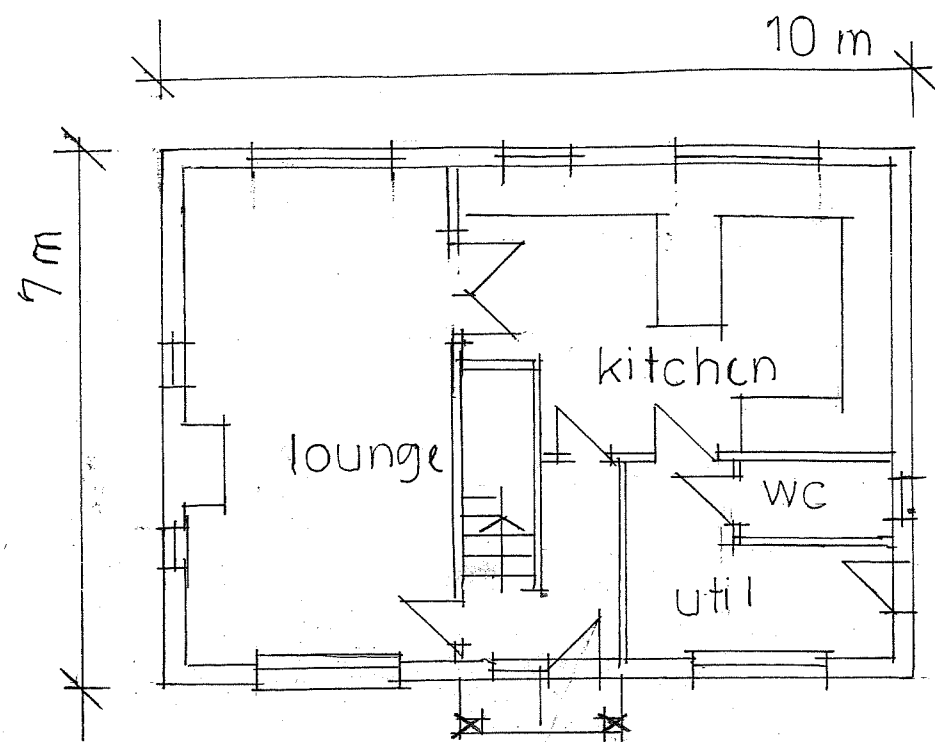


GROUND FLOOR

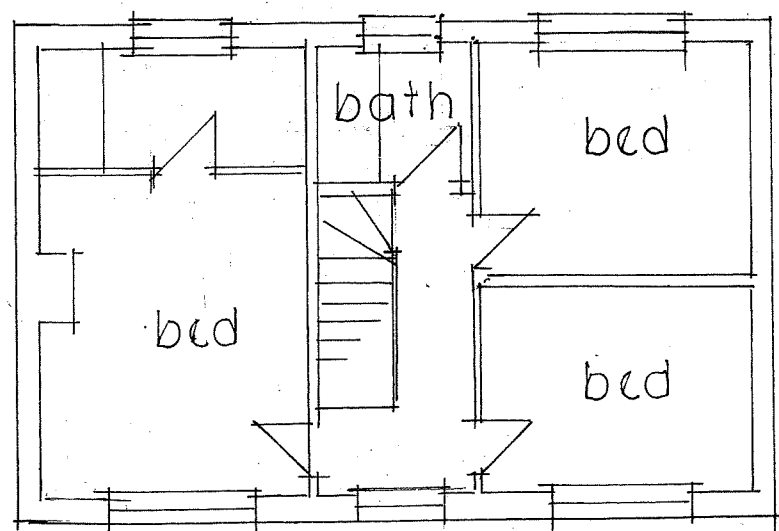

1ST FLOOR




FRONT ELEVATION

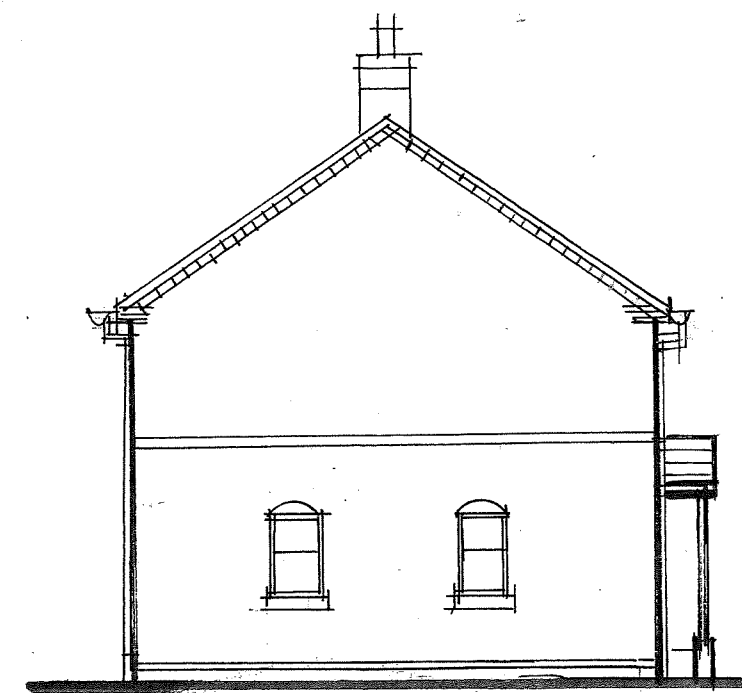

SIDE ELEVATION




REAR ELEVATION

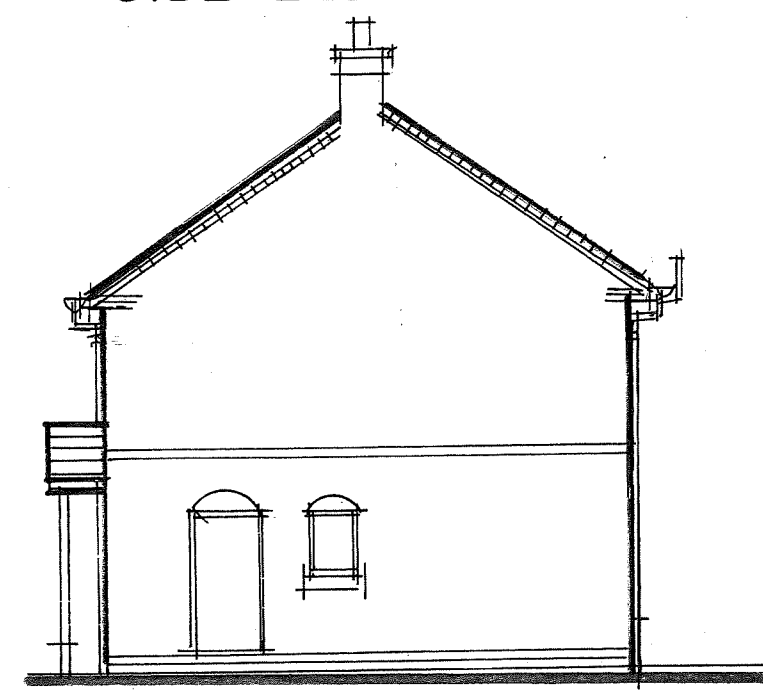

SIDE ELEVATION

PROPOSED REPLACEMENT FARMHOUSE 'YEW TREE FARM', KERRY HILL.

SCALE 1:100

 

392300m

4th (un) site


replacement dwelling


Yew Tree Farm

barn

Track


Access

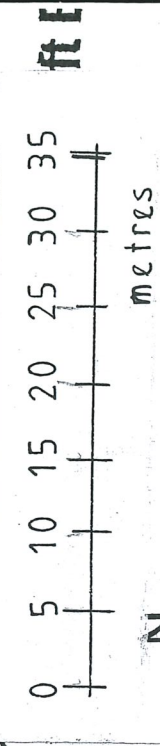

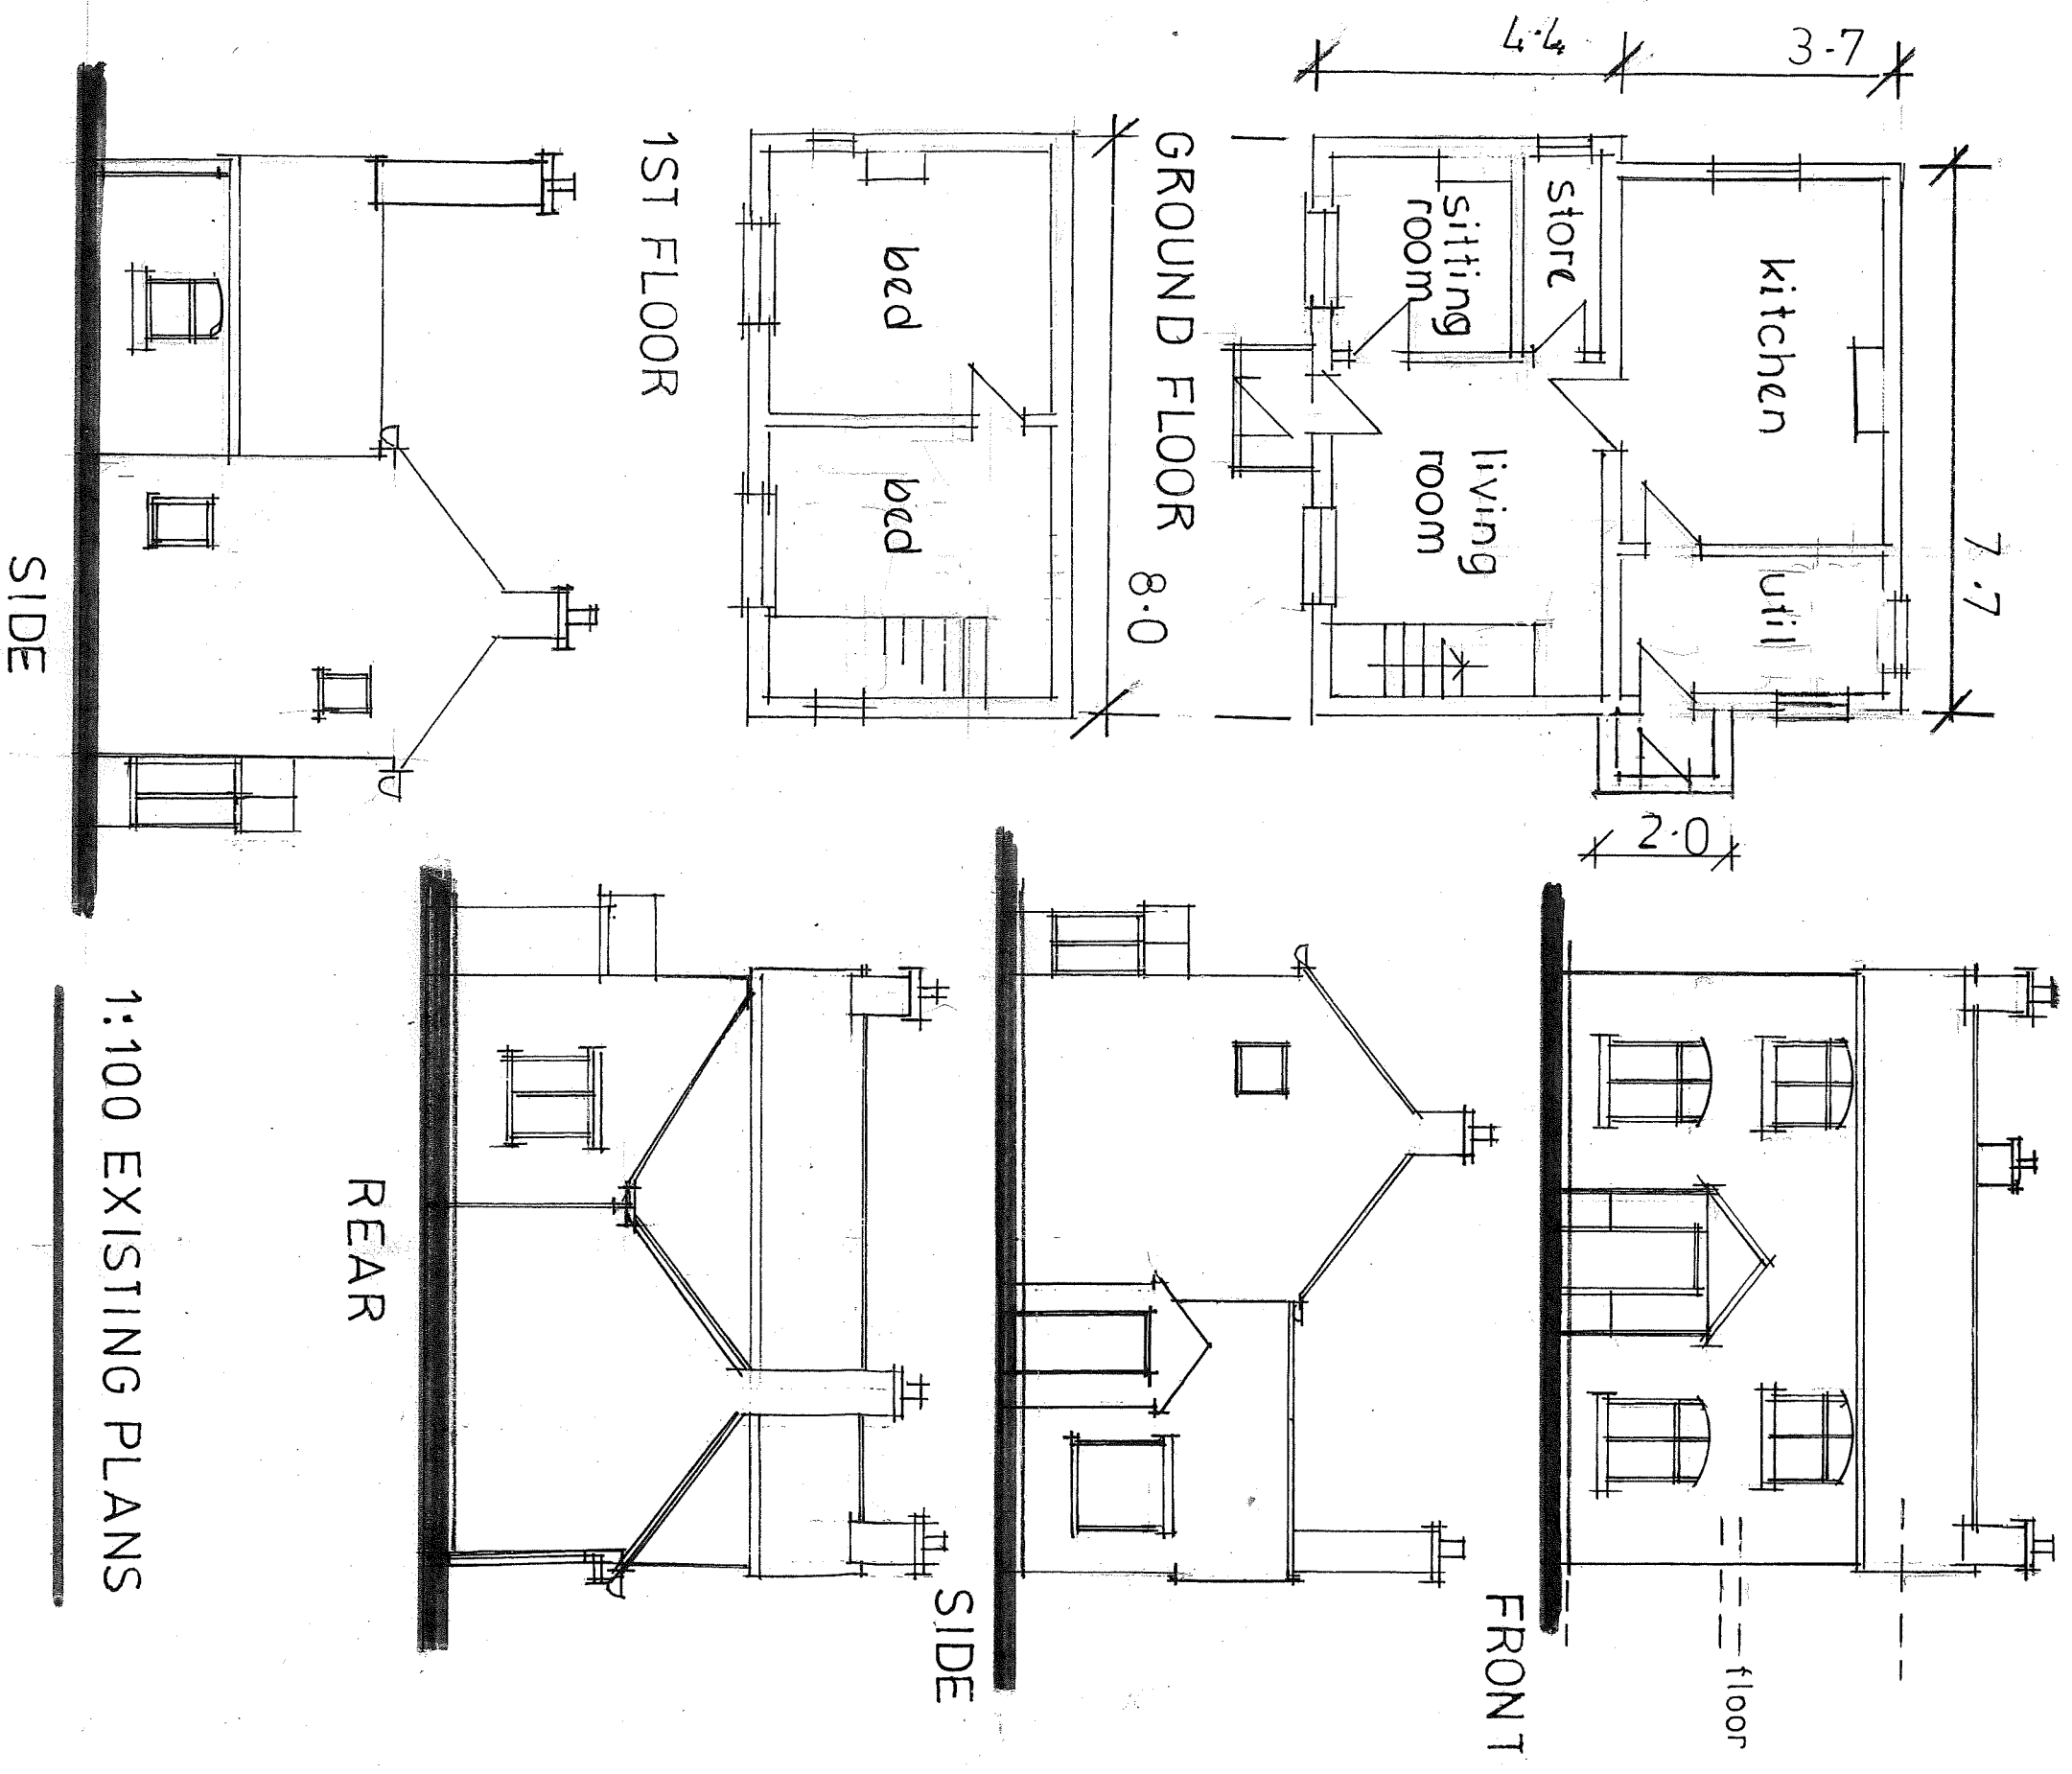

YEW TREE FARM, EAVES LANE, BUCKNALL, S.O.1

SCALE 1:100

 

metres