

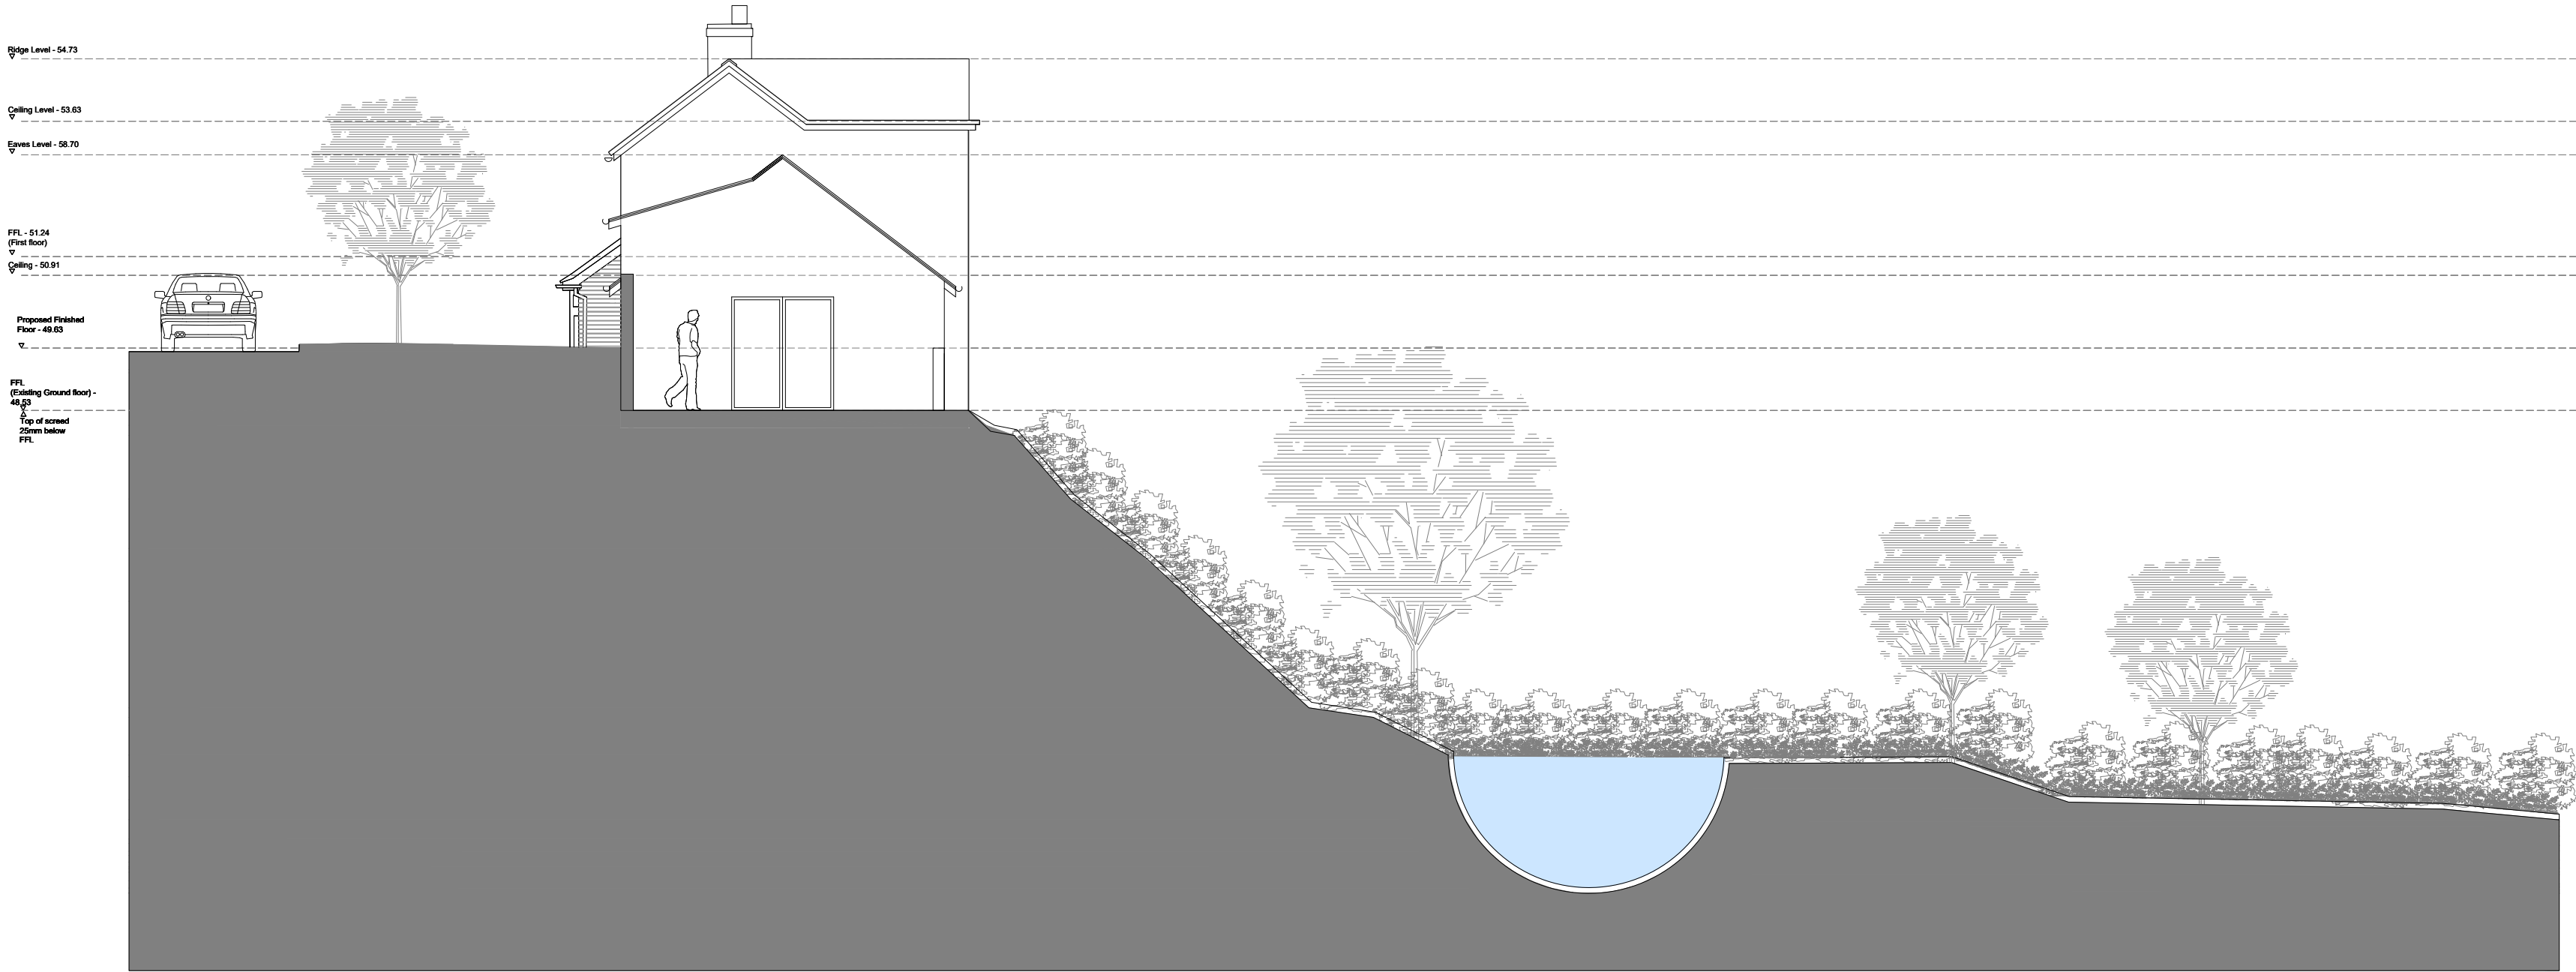



Copyright of this drawing is vested in the Architect and it must not be copied or reproduced without consent. Figured dimensions only are to be taken from this drawing. All contractors must visit the site and be responsible for taking and checking all dimensions relative to their work. HUAM Ltd are to be advised of any variation between drawings and site conditions.

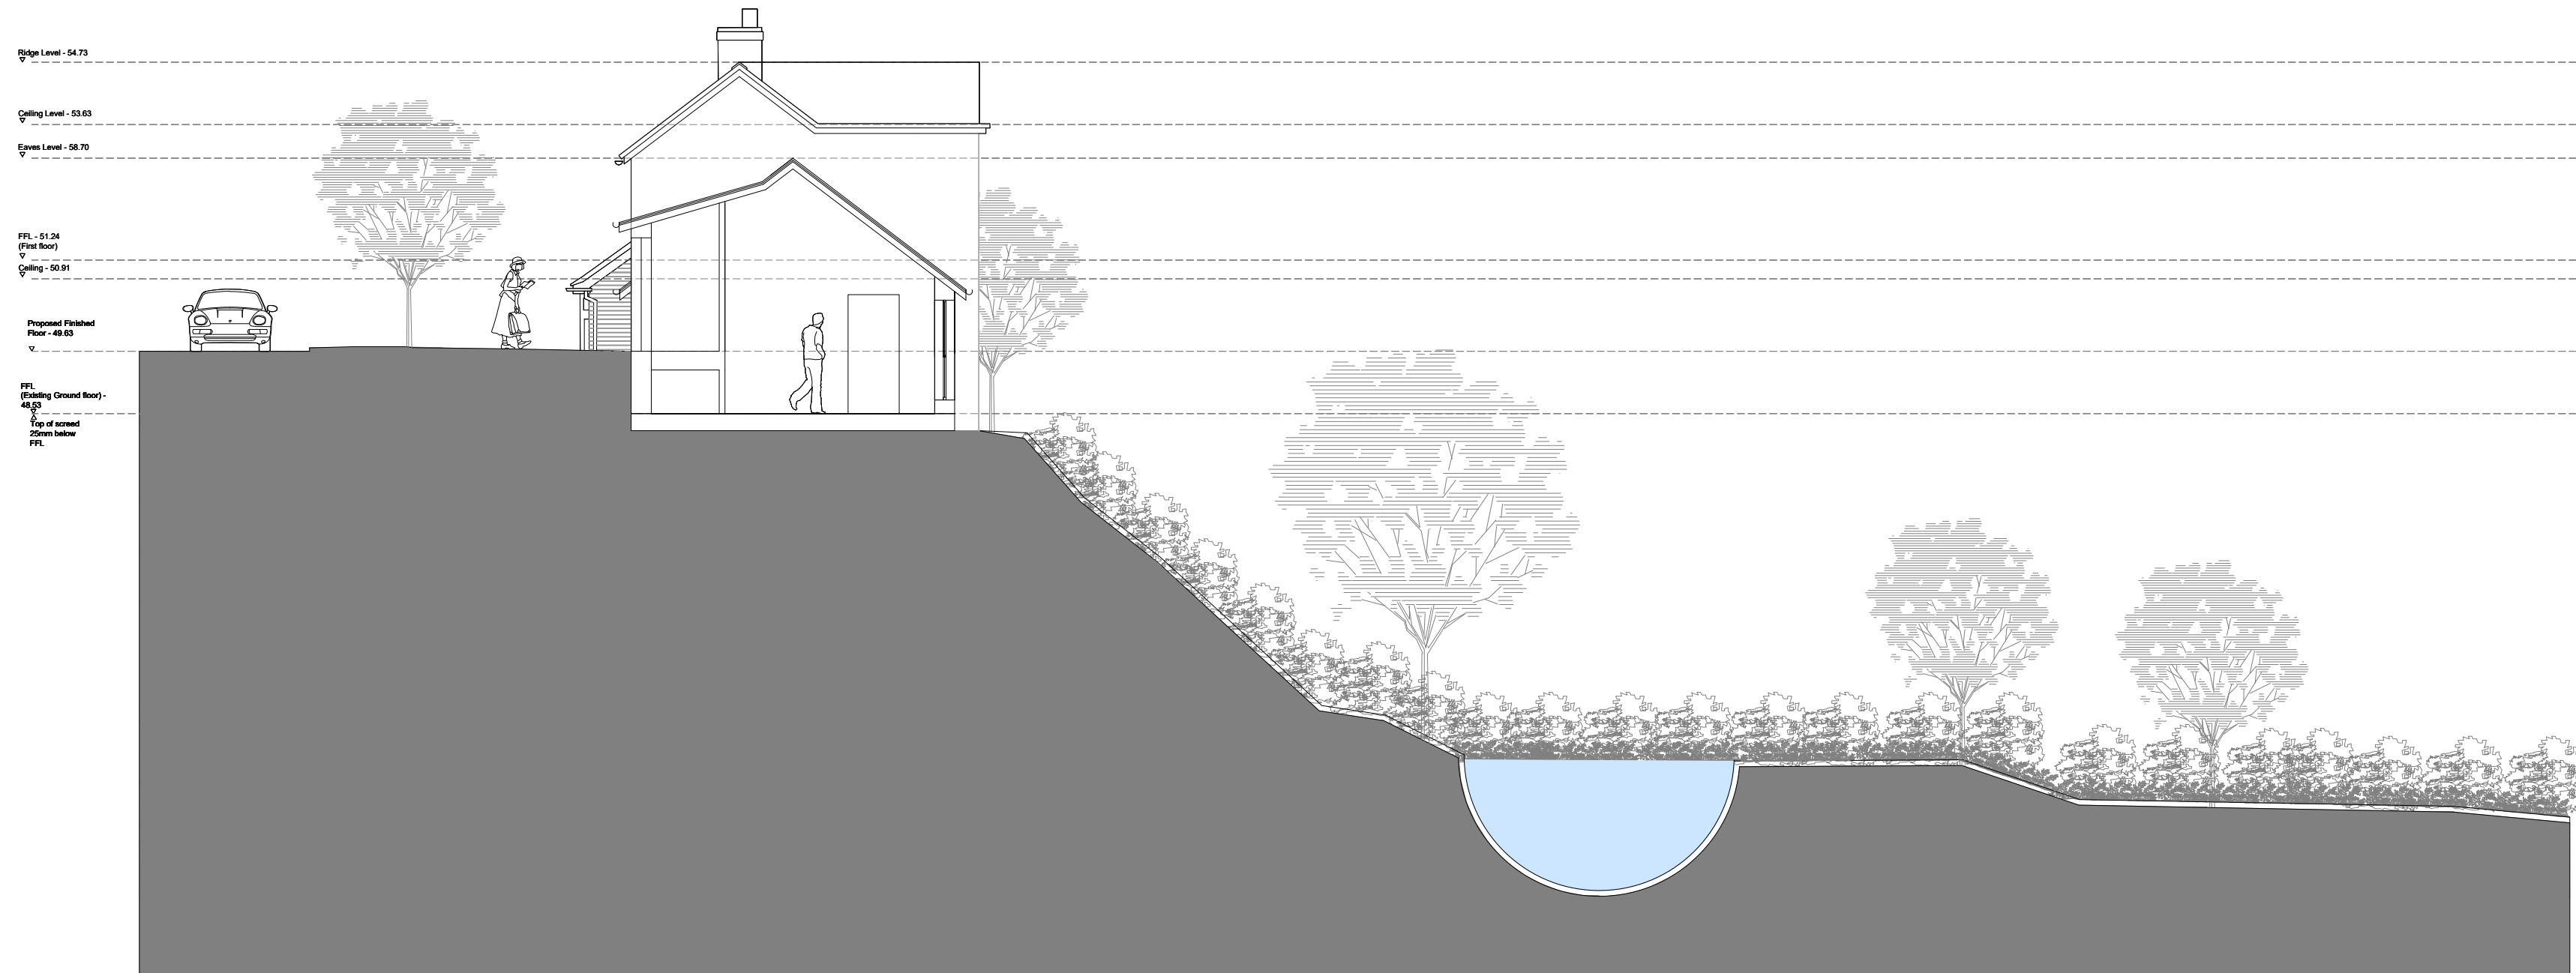

Proposed North-East Elevation
1:100 @ A2

 

Section A - A
1:100 @ A2

 

Rev.	Drawn	Comments	Date
A	CW	Amended Elevation and Section to include balcony, and larger windows.	23.07.20
B	CW	Amended text at planner's request.	06.08.20
C	IM	Designs amended inline with planners comments	12.07.22
D	IM	Amended Roof Elevation	08.02.23

hulmeupright
architects

Queens Gardens Business Centre
31a Ironmarket
Newcastle under Lyme
Staffordshire
ST5 1RP

Tel: 01782 621949
Email: stoke@hu-arch.co.uk

www.hulmeupright.co.uk

Client

Mr and Mrs T Shelton

Project

Proposed Extentension to Dray Cottage

Title

Proposed N-E Elevation and Section A-A

Status

Planning

Date 08.02.23

Drawn IM

Scale @A2 1:100

Checked

Project No

Drawing No.

N1109 - AL(0)07

Rev

D

File Ref: M1