


Copyright of this drawing is vested in the Architect and it must not be copied or reproduced without consent. Figured dimensions only are to be taken from this drawing. All contractors must visit the site and be responsible for taking and checking all dimensions relative to their work. HUAM Ltd are to be advised of any variation between drawings and site conditions.
DO NOT SCALE OFF THIS DRAWING..... IF IN DOUBT ASK


Rev.	Drawn	Comments	Date
A	IM	REVISED ELEVATIONS	01.02.23





Existing North West Elevation
1:50 @ A1

 

Existing South East Elevation
1:50 @ A1

 

Existing North East Elevation
1:50 @ A1

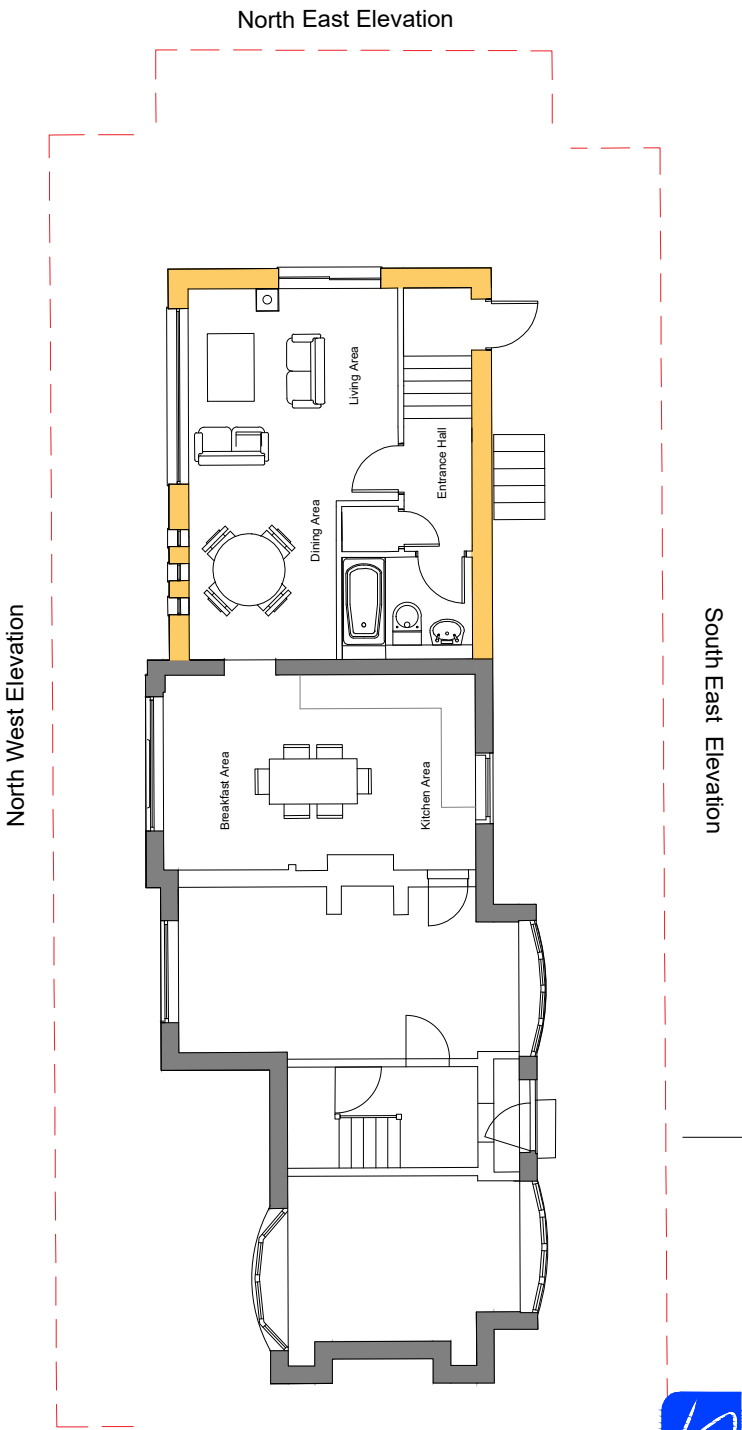 

hulmeupright
architects

Queens Gardens Business Centre
31a Ironmarket
Newcastle under Lyme
Staffordshire
ST5 1RP

Tel: 01782 621949
Email: stoke@hu-arch.co.uk

www.hulmeupright.co.uk

Client

Mr and Mrs T Shelton

Project
Proposed Extentison to Dray Cottage

Title
EXISTING ELEVATIONS

Status
Planning

Date 08.02.23

Drawn IM

Scale @A2 1:50

Checked

Project No Drawing No
N1109 - AL(0)010

Rev A

PLANNING

File Ref: M1